All dimensions are to be checked on site before work commences.
Figured dimensions to be taken in preference to scaled dimensions.
If in doubt please ask.
© Copyright reserved.



FRONT ELEVATION As Proposed
Scale 1:100



SIDE ELEVATION As Proposed
Scale 1:100



REAR ELEVATION As Proposed
Scale 1:100



FRONT ELEVATION As Existing
Scale 1:100

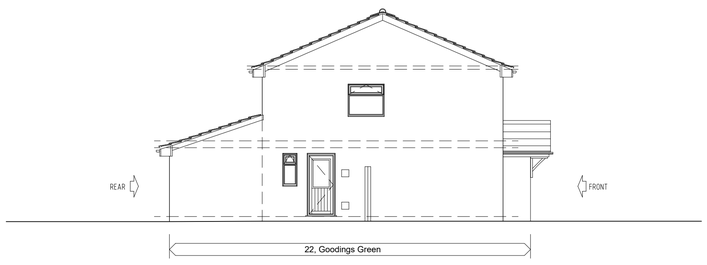

SIDE ELEVATION As Existing
Scale 1:100



REAR ELEVATION As Existing
Scale 1:100

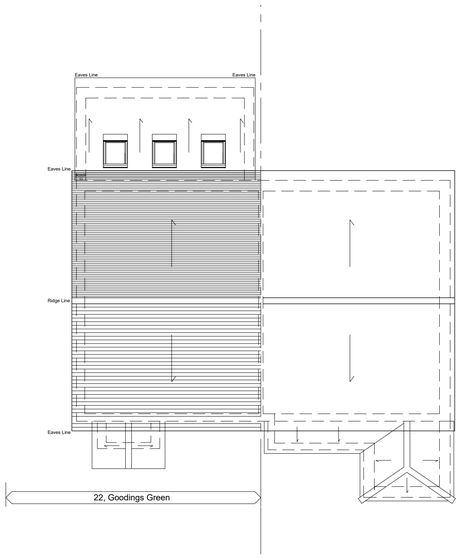

ROOF SCAPE PLAN As Existing
Scale 1:100

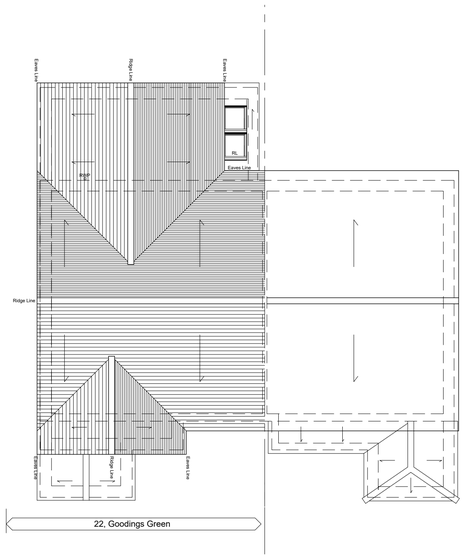

ROOF SCAPE PLAN As Proposed
Scale 1:100

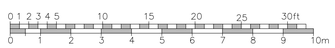

Scale Bar 1:100

Rev	Description	Date	Initials
	FOR PLANNING SUBMISSION		

HOLTHAM+NEWMAN
ARCHITECTS
The Old Dairy
282a Hyde End Road, Spencer's Wood,
Reading, Berkshire RG7 1DN
T: 07971 316499
E: hello@hnarchitects.co.uk

Project:
22, Goodings Green
Wokingham
Reading
RG40 1SB

Client
Mr and Mrs J. Young

Drawing Title:
External Elevations
Front, Side and Rear Views
Inc. Roof Scape Plans
As Existing and Proposed

Scale:	1:100 @ A1	Dwg. No.:	Rev.:
	-	2622-P102	-
Drawn by:	DH		
Date:	Oct 2026		