All dimensions are to be checked on site before work commences.
Figured dimensions to be taken in preference to scaled dimensions.
If in doubt please ask.
© Copyright reserved.

UK Planning Maps

01856 898 022
www.UKPlanningMaps.com

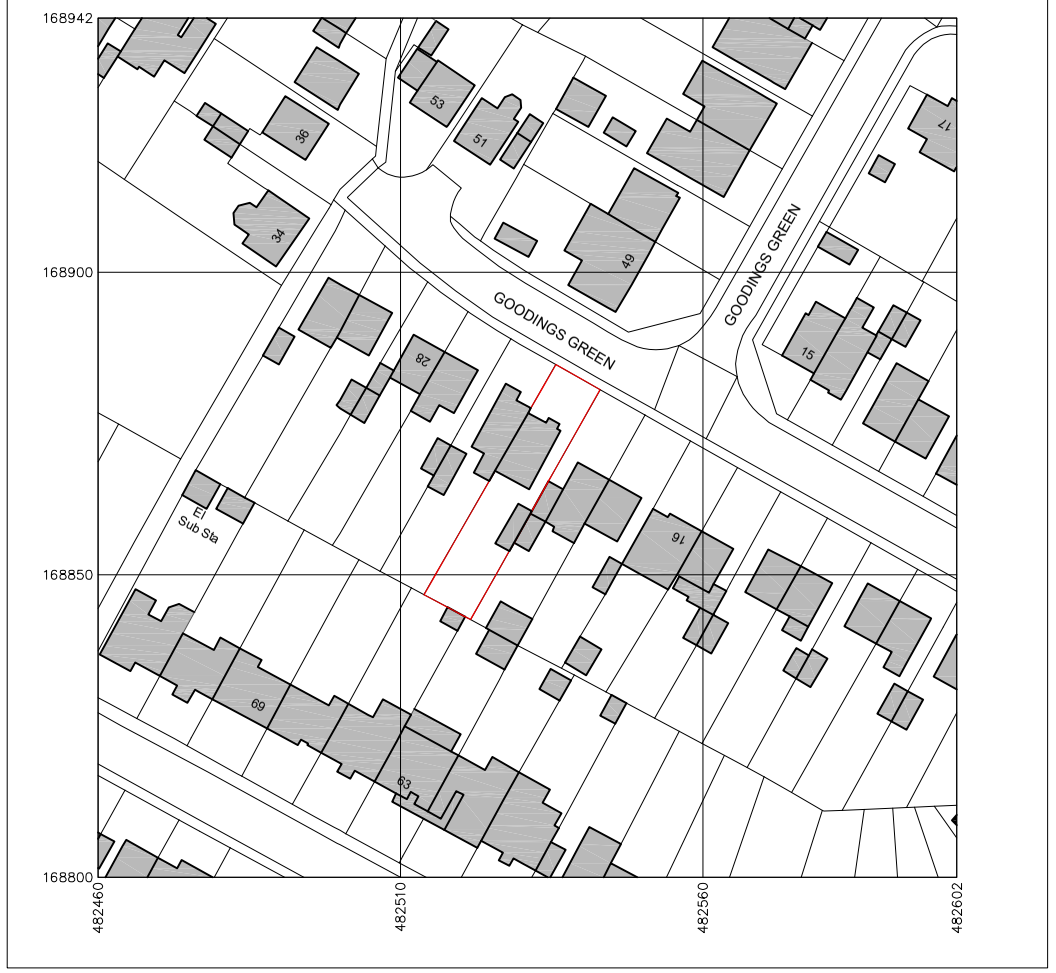

Produced on 11 August 2026 from the Ordnance Survey National Geographic Database and incorporating surveyed revision available at this date.
This map shows the area bounded by 482460 168800,482602 168800,482602 168942,482460 168942,482460 168800
Crown copyright and database rights 2026 OS 100054135. Supplied by copla ltd trading as UKPlanningMaps.com a licensed Ordnance Survey partner (OS 100054135).
Data licence expires 11 August 2027. Unique plan reference: v2g//1456965/1949712

10 0 10 20 30 40 50

Site Location Plan - As Existing

Scale: 1:1250

Rev	Description	Date	Initials
	FOR PLANNING SUBMISSION		

HOLTHAM+NEWMAN ARCHITECTS
The Old Dairy
282a Hyde End Road, Spencer's Wood,
Reading, Berkshire RG7 1DN
T: 07971 316499
E: hello@hnarchitects.co.uk

Project:
22, Goodings Green
Wokingham
Reading
RG40 1SB

Client
Mr and Mrs J. Young

Drawing Title:
Site Location Plan
-
-
As Existing

Scale:	1:1250 @ A3	**Dwg. No.:**	**Rev.:**
	-	2622-P103	-
Drawn by:	DH		
Date:	Oct 2026		