




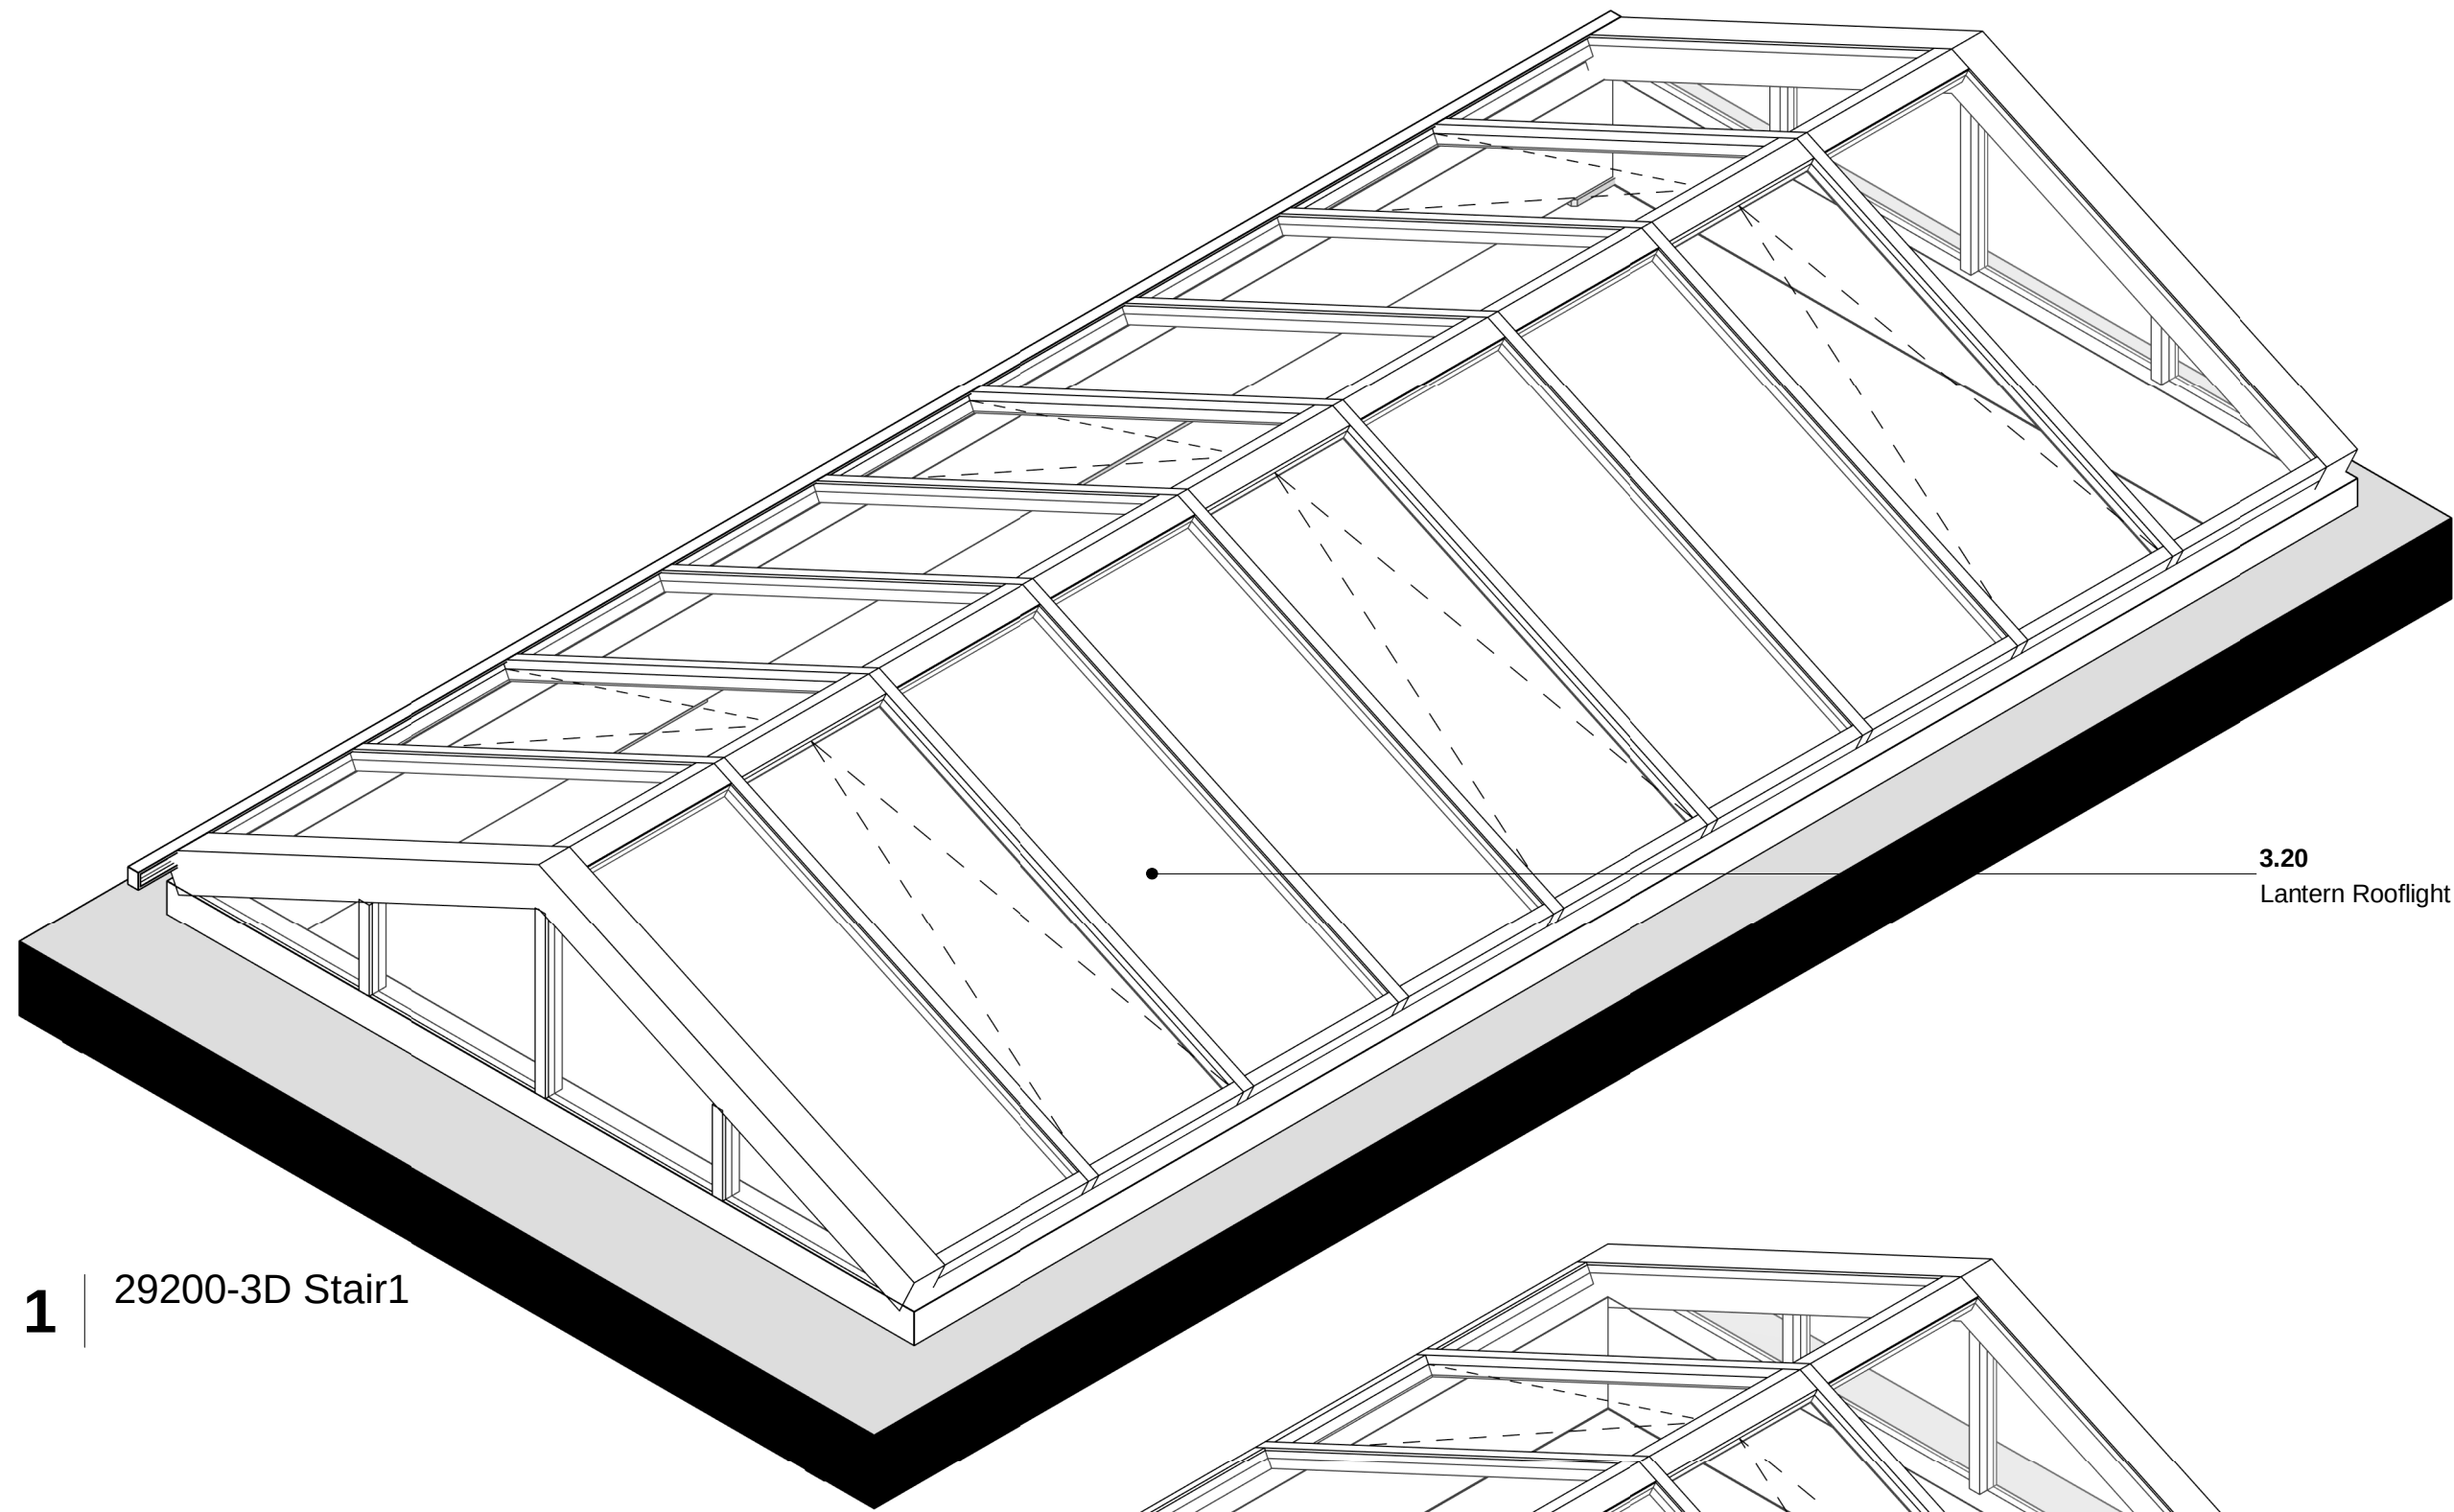


1 | 29200-3D Stair1

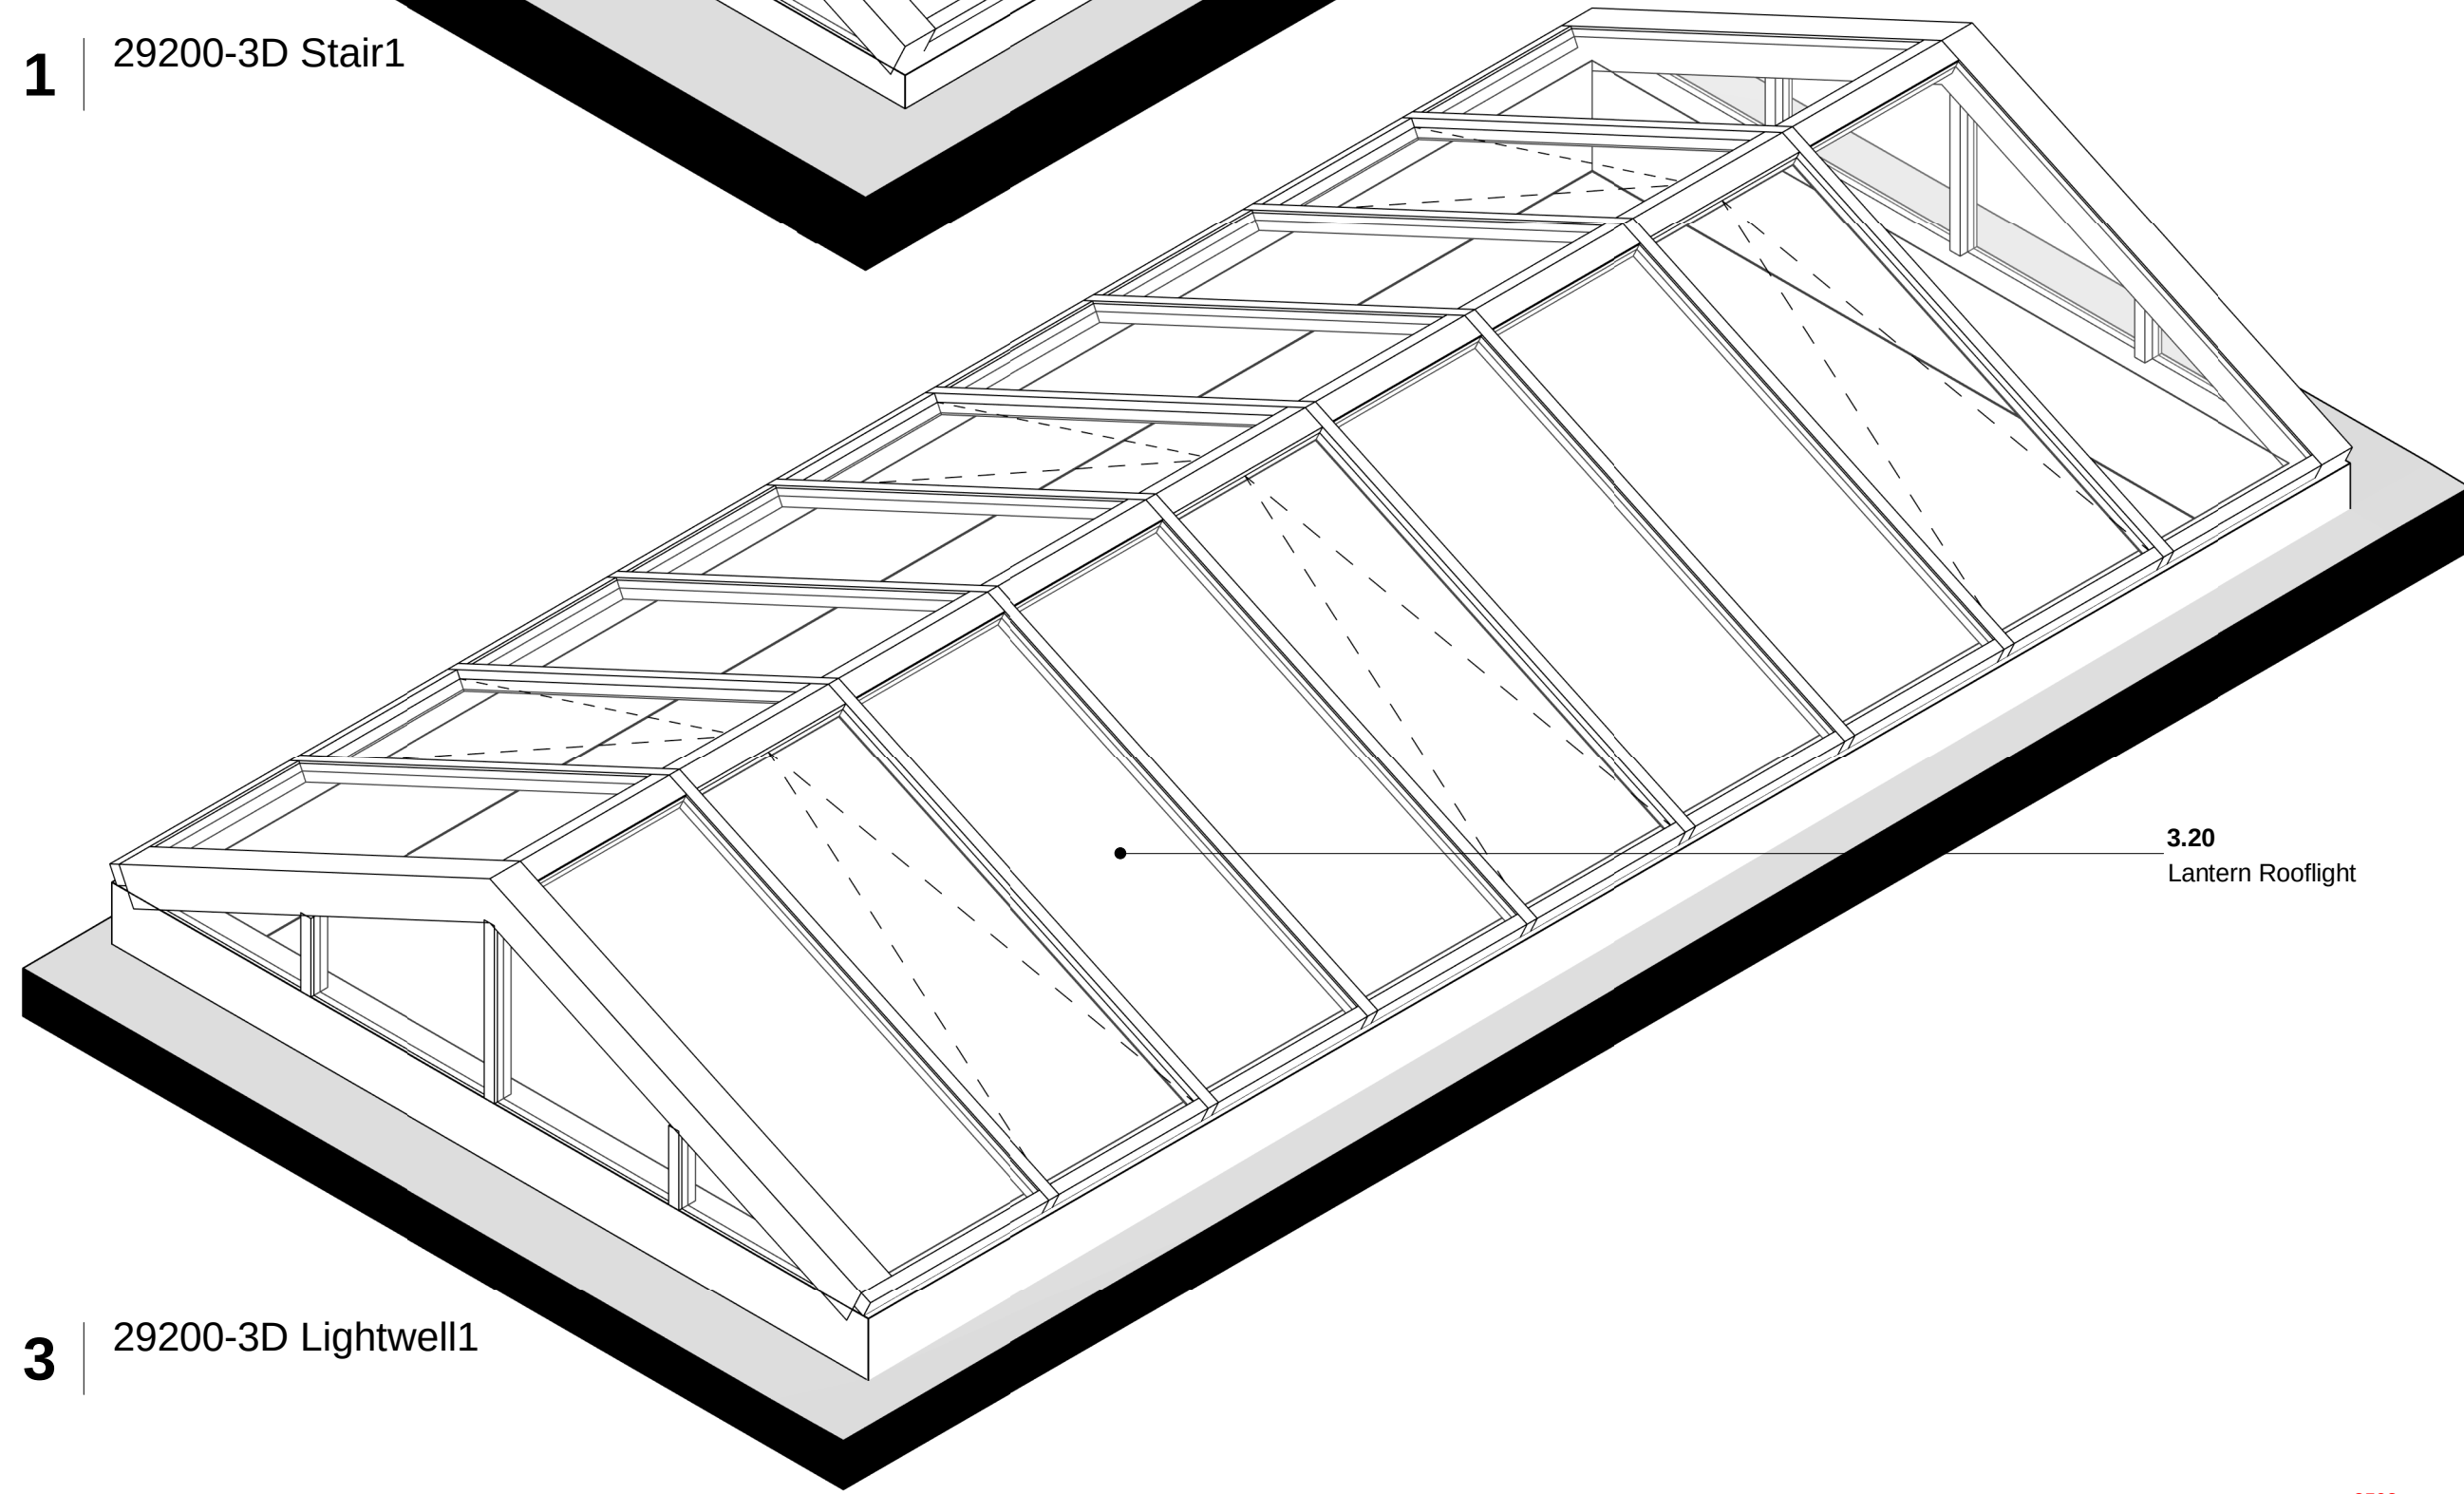


3 | 29200-3D Lightwell1

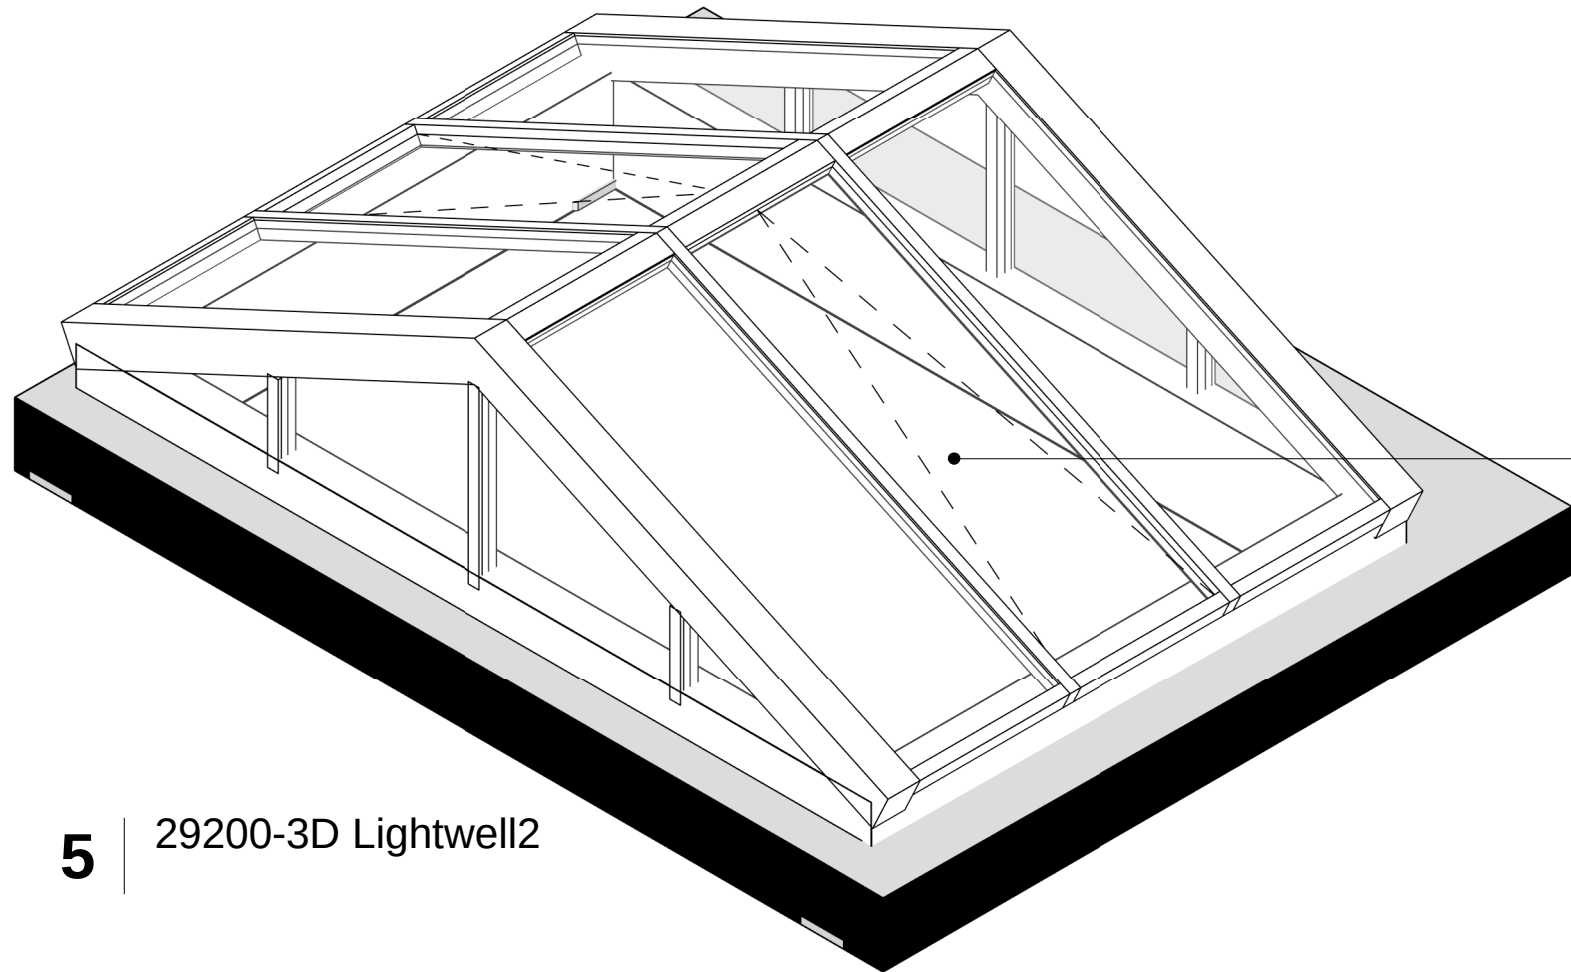


5 | 29200-3D Lightwell2

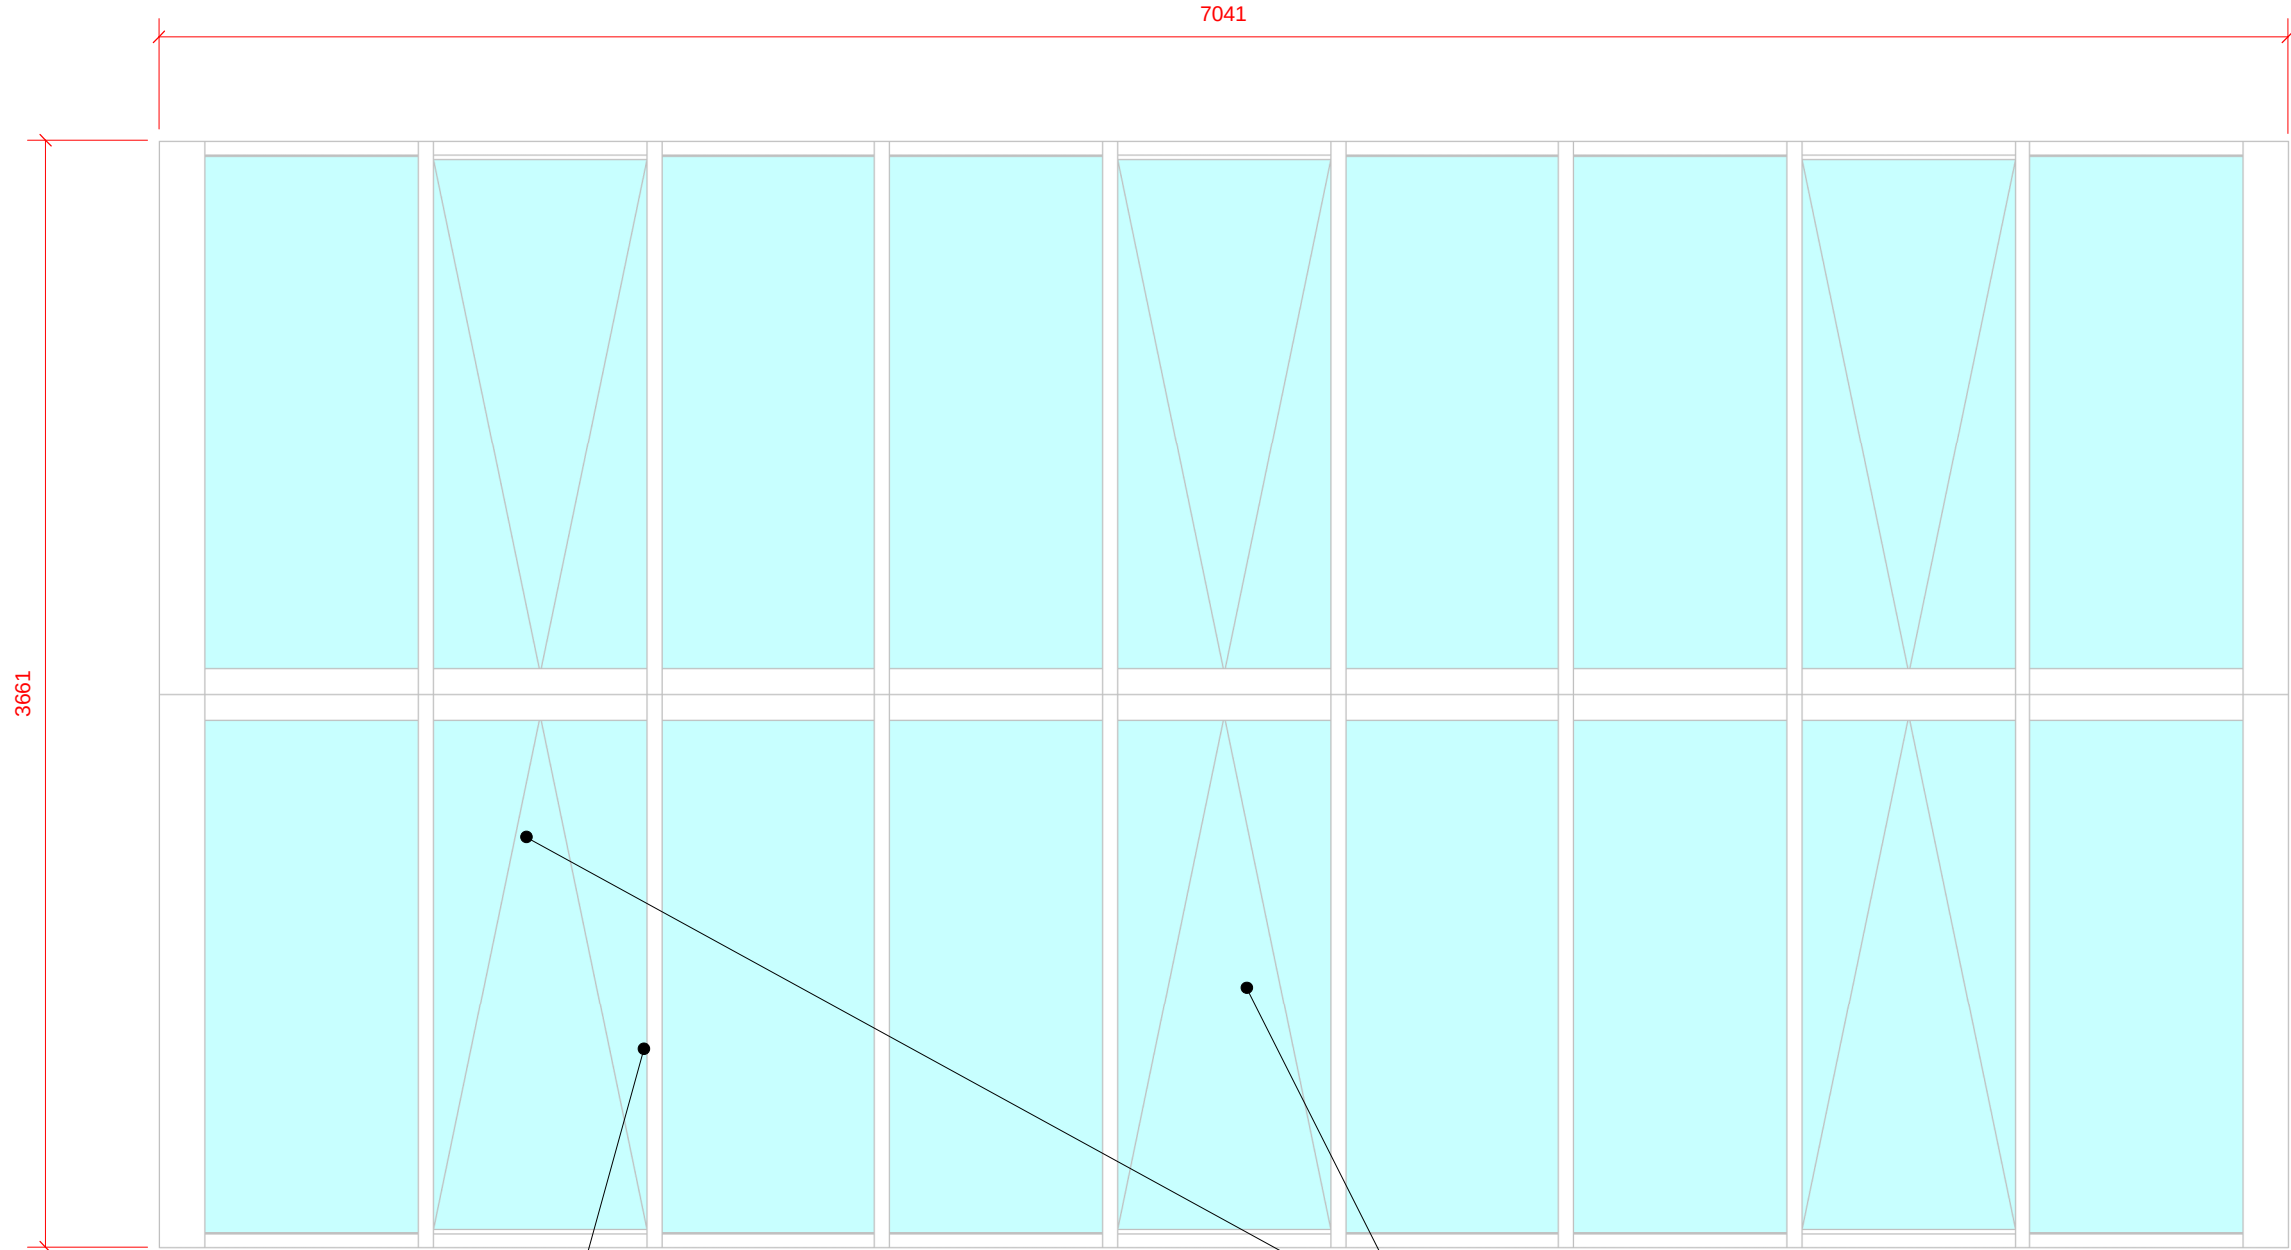


2 | 29200-Plan Stair1
1 : 25

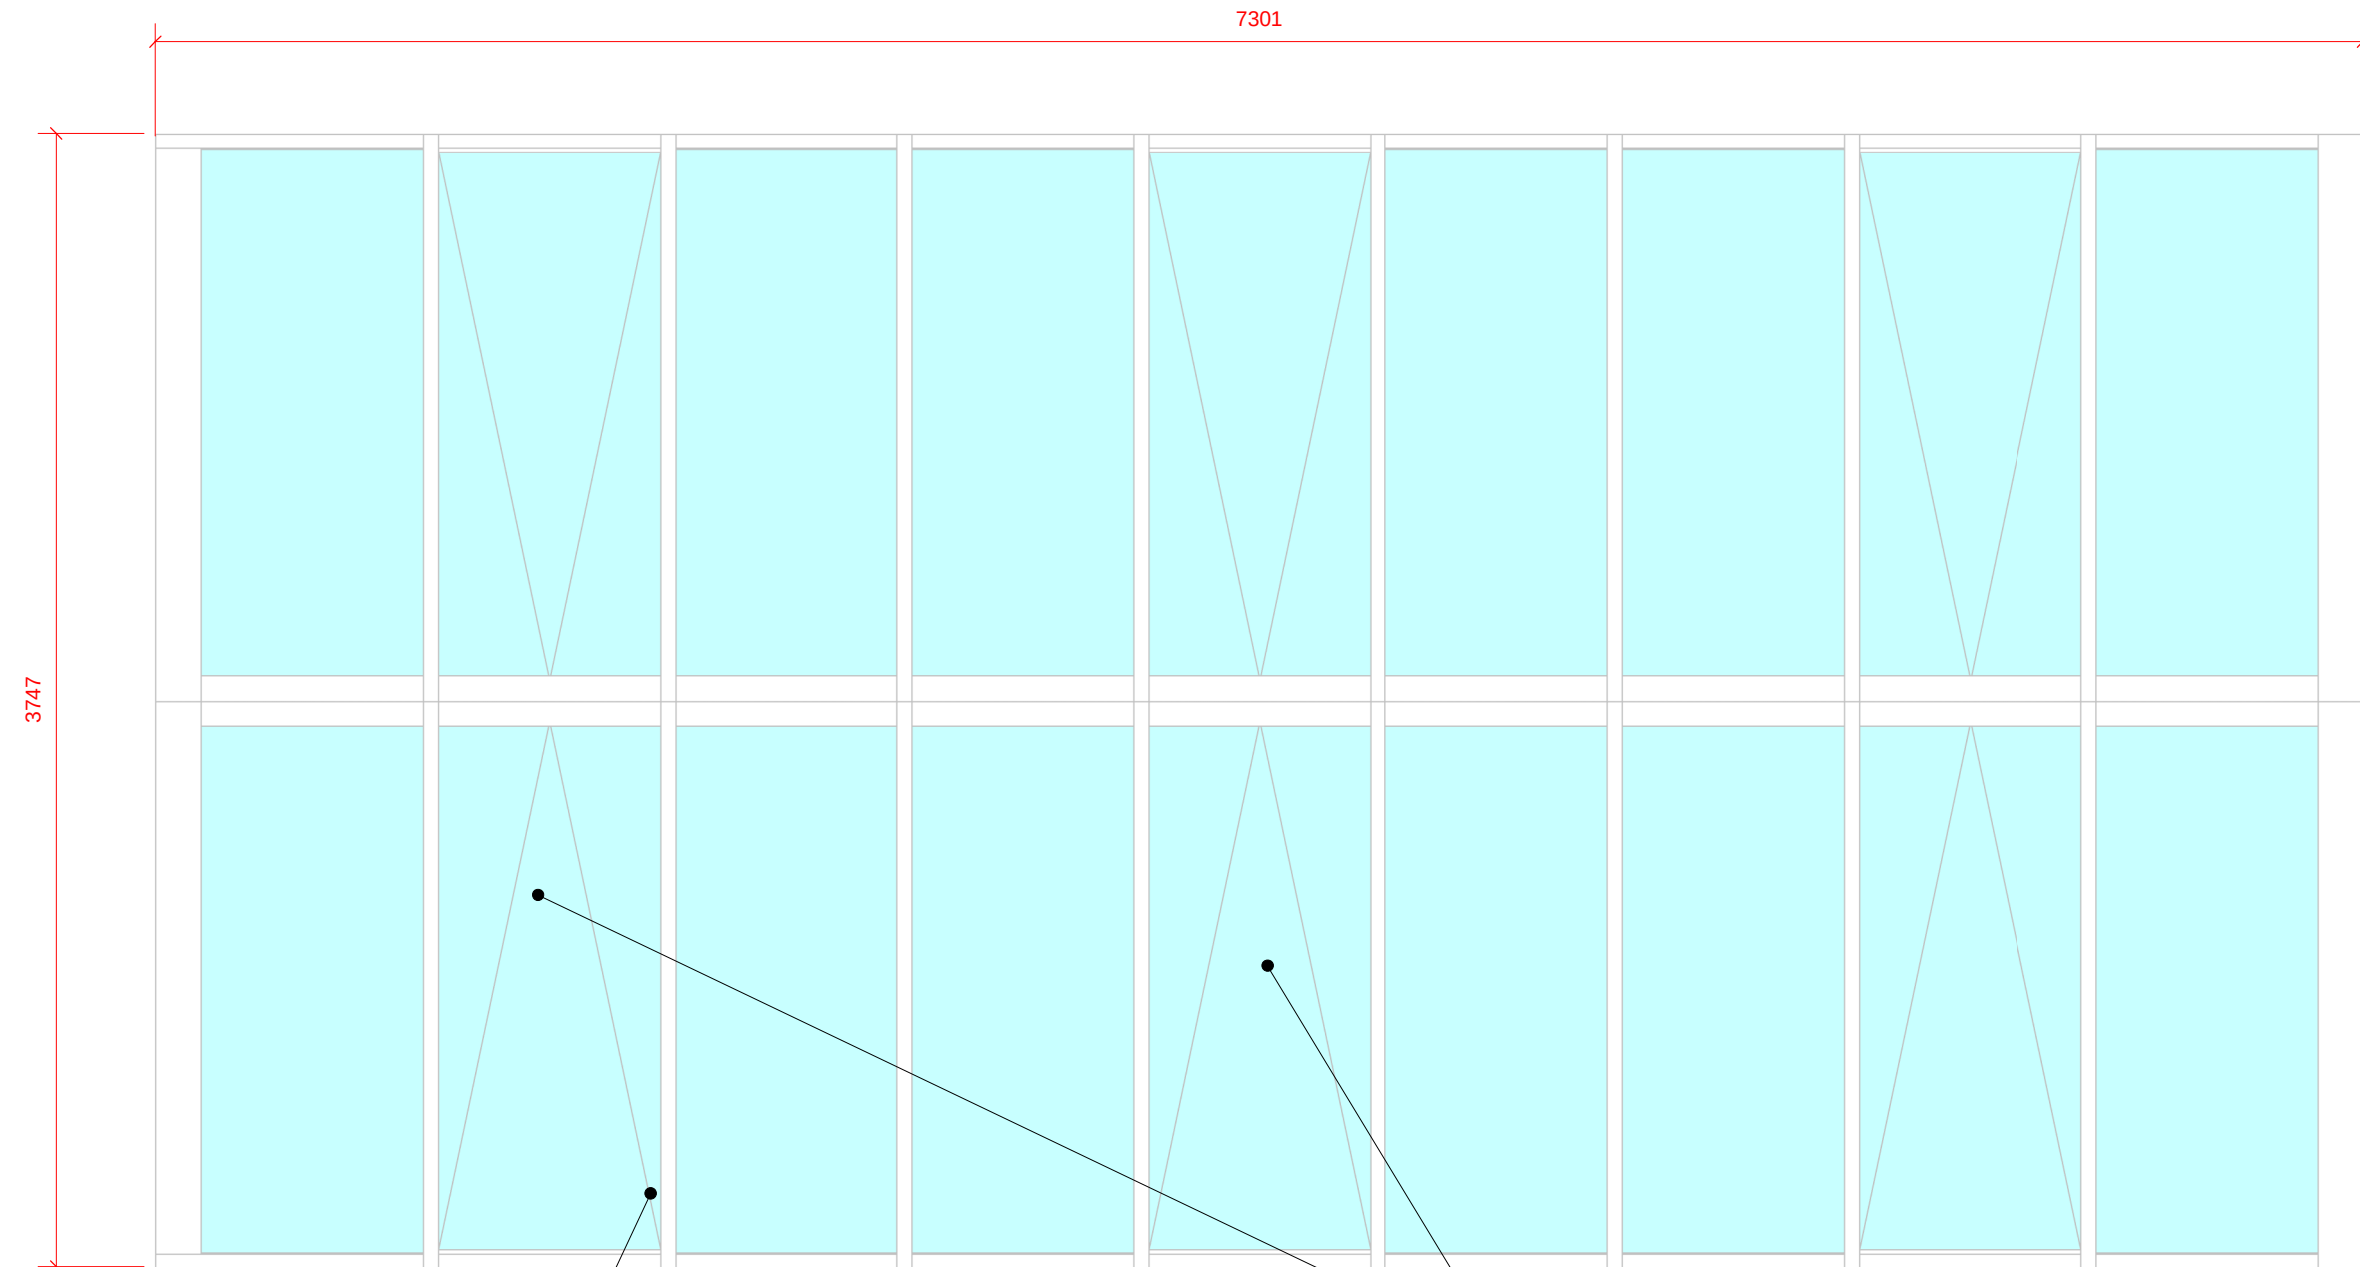

4 | 29200-Plan Lightwell1
1 : 25

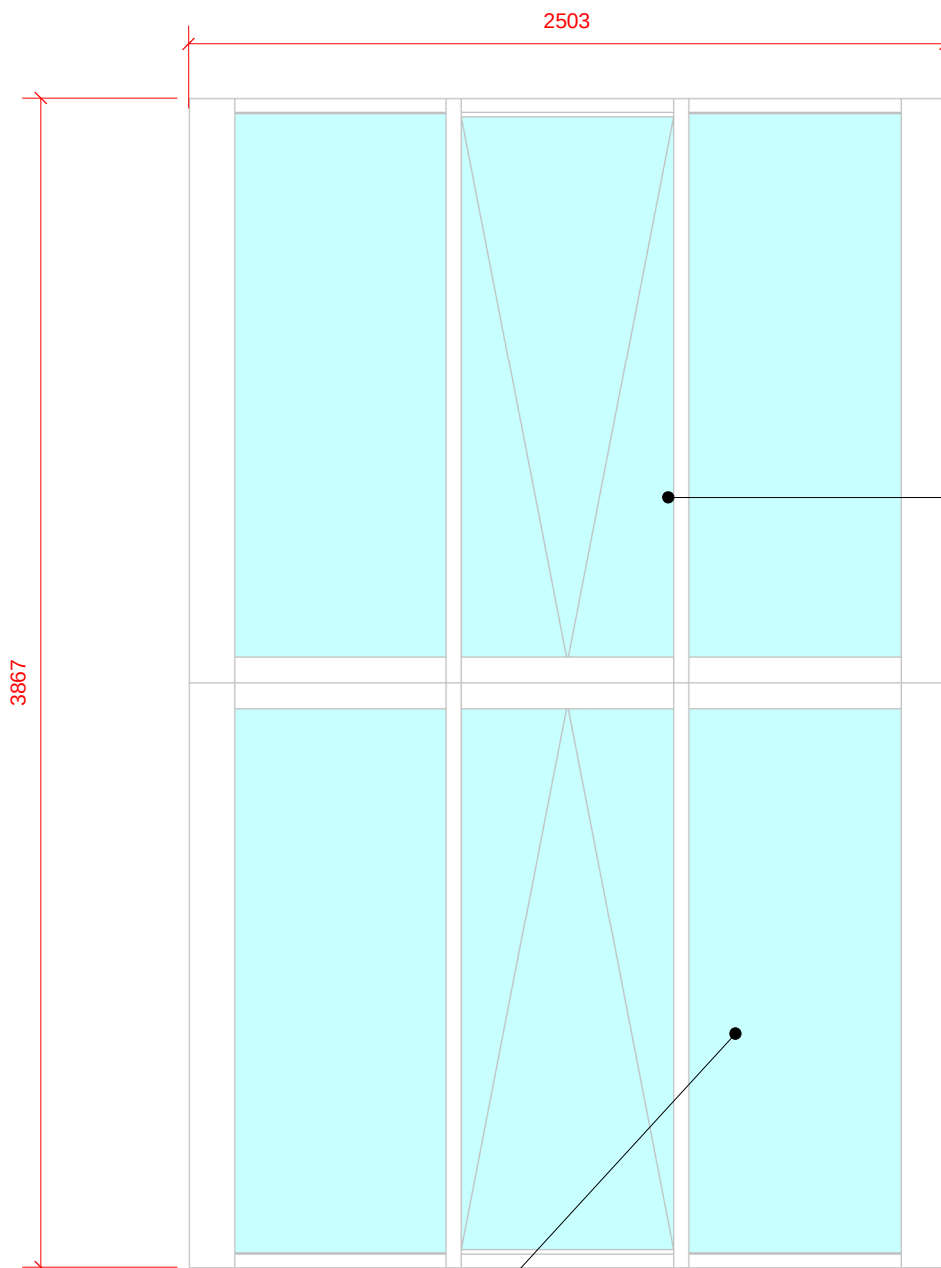

6 | 29200-Plan Lightwell2
1 : 25

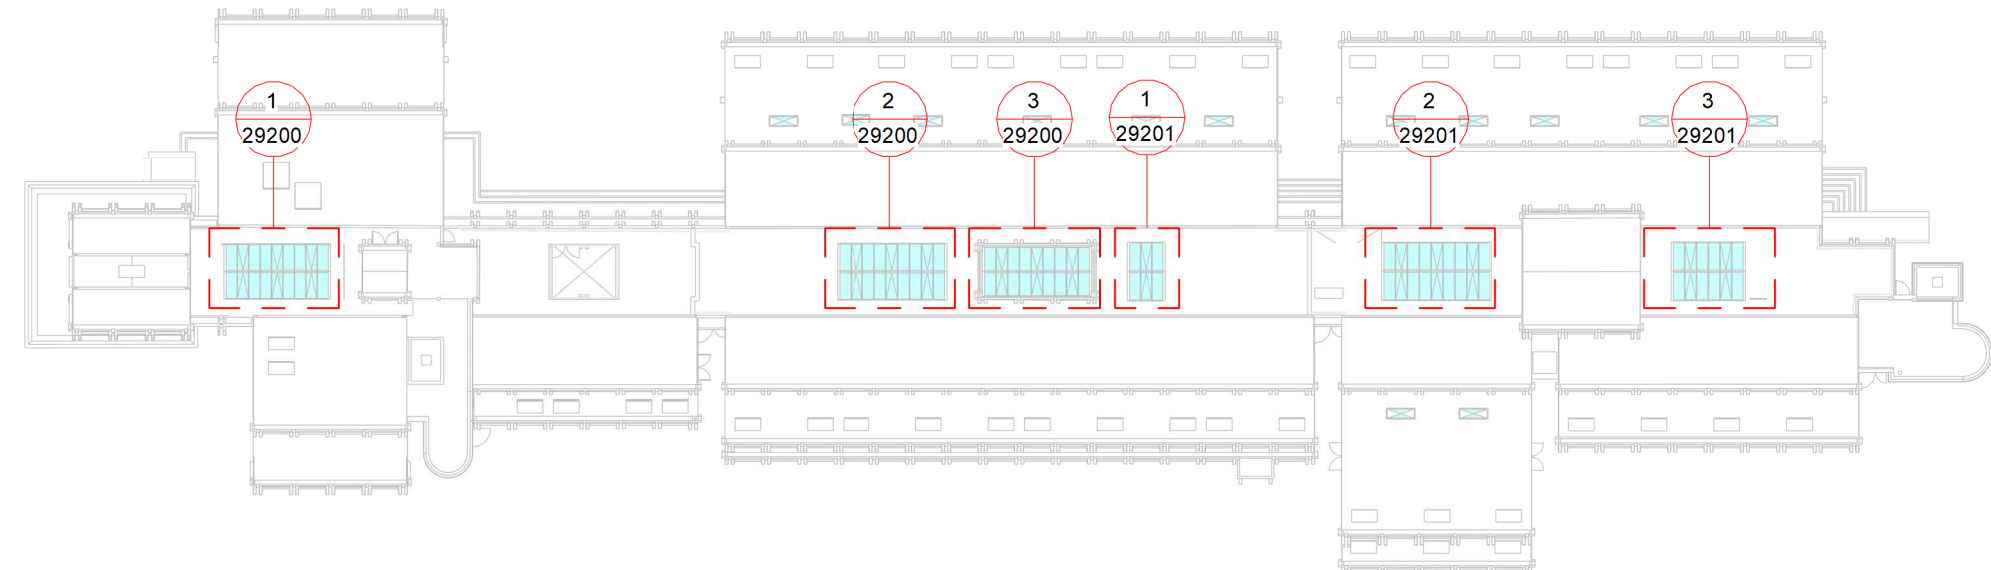

@ Copyright
Ayre Chamberlain Gaunt

A1

SCALE

As indicated

NOTES:

DO NOT SCALE. USE FIGURED DIMENSIONS ONLY.

All dimensions to be checked on site.
Drawing to be read in conjunction with all relevant Architectural, Interiors, Structural, M&E, Drainage/ Public Health, Landscape and Civils drawings and specifications. Any discrepancies between consultant's drawings to be reported to the Architect before any work commences. The Contractor's attention is drawn to the Health & Safety matters identified in the Health & Safety plan as being potentially hazardous. These items should not be considered as a full and final list.

The Work Package Contractor's normal Health & Safety obligations still apply when undertaking constructional operations both on and off site.

Ayre Chamberlain Gaunt take no responsibility for the location of legal boundaries indicated on this drawing and advise a separate drawing to be completed by specialist surveyor in order to establish exact boundaries. DWG files provided for information only. Refer to PDF record.

The copyright of this drawing is held by Ayre Chamberlain Gaunt Ltd. Not to be used for any purpose without consent.

LEGACY NUMBER

2360383-ACG-W033-ZZ-DR-A-29200

CLIENT

University of Reading

MAIN CONTRACTOR

ACGARCHITECTS.CO.UK

Ayre Chamberlain Gaunt
Belvedere House
Basing View
Basingstoke
Hampshire, RG21 4HG

+44 (0)20 3909 5750
mail@acgarchitects.co.uk

**AYRE
CHAMBERLAIN
GAUNT**

PROJECT

URS Building
University of Reading

DRAWING TITLE

Roof Lanterns 1 Envelope

REV.	DATE	DESCRIPTION
P1	19.09.24	LBC additional info
P2	04.10.24	Stage 3 Draft Issue
P3	11.10.24	Stage 3 Draft Issue 2
P4	25.10.24	Stage 3 Draft Issue 3
P5	31.10.24	Stage 3 Issue
P6	29.11.24	Listed Building Consent
P7	16.05.25	Coordination Issue
P8	30.05.25	Stage 4a Issue
P9	20.06.25	Tender Issue
P10	20.08.25	Planning Condition Discharge

DRWN BY	CHKD BY	APPD BY
RB	RB	RB

DRAWING NO.

project code - originator - volume - level - type - role - number

2360383-ACG-W033-ZZ-D-A-29200

STAGE	SUITABILITY
RIBA stage	code description
4	S2 Suitable for Information