



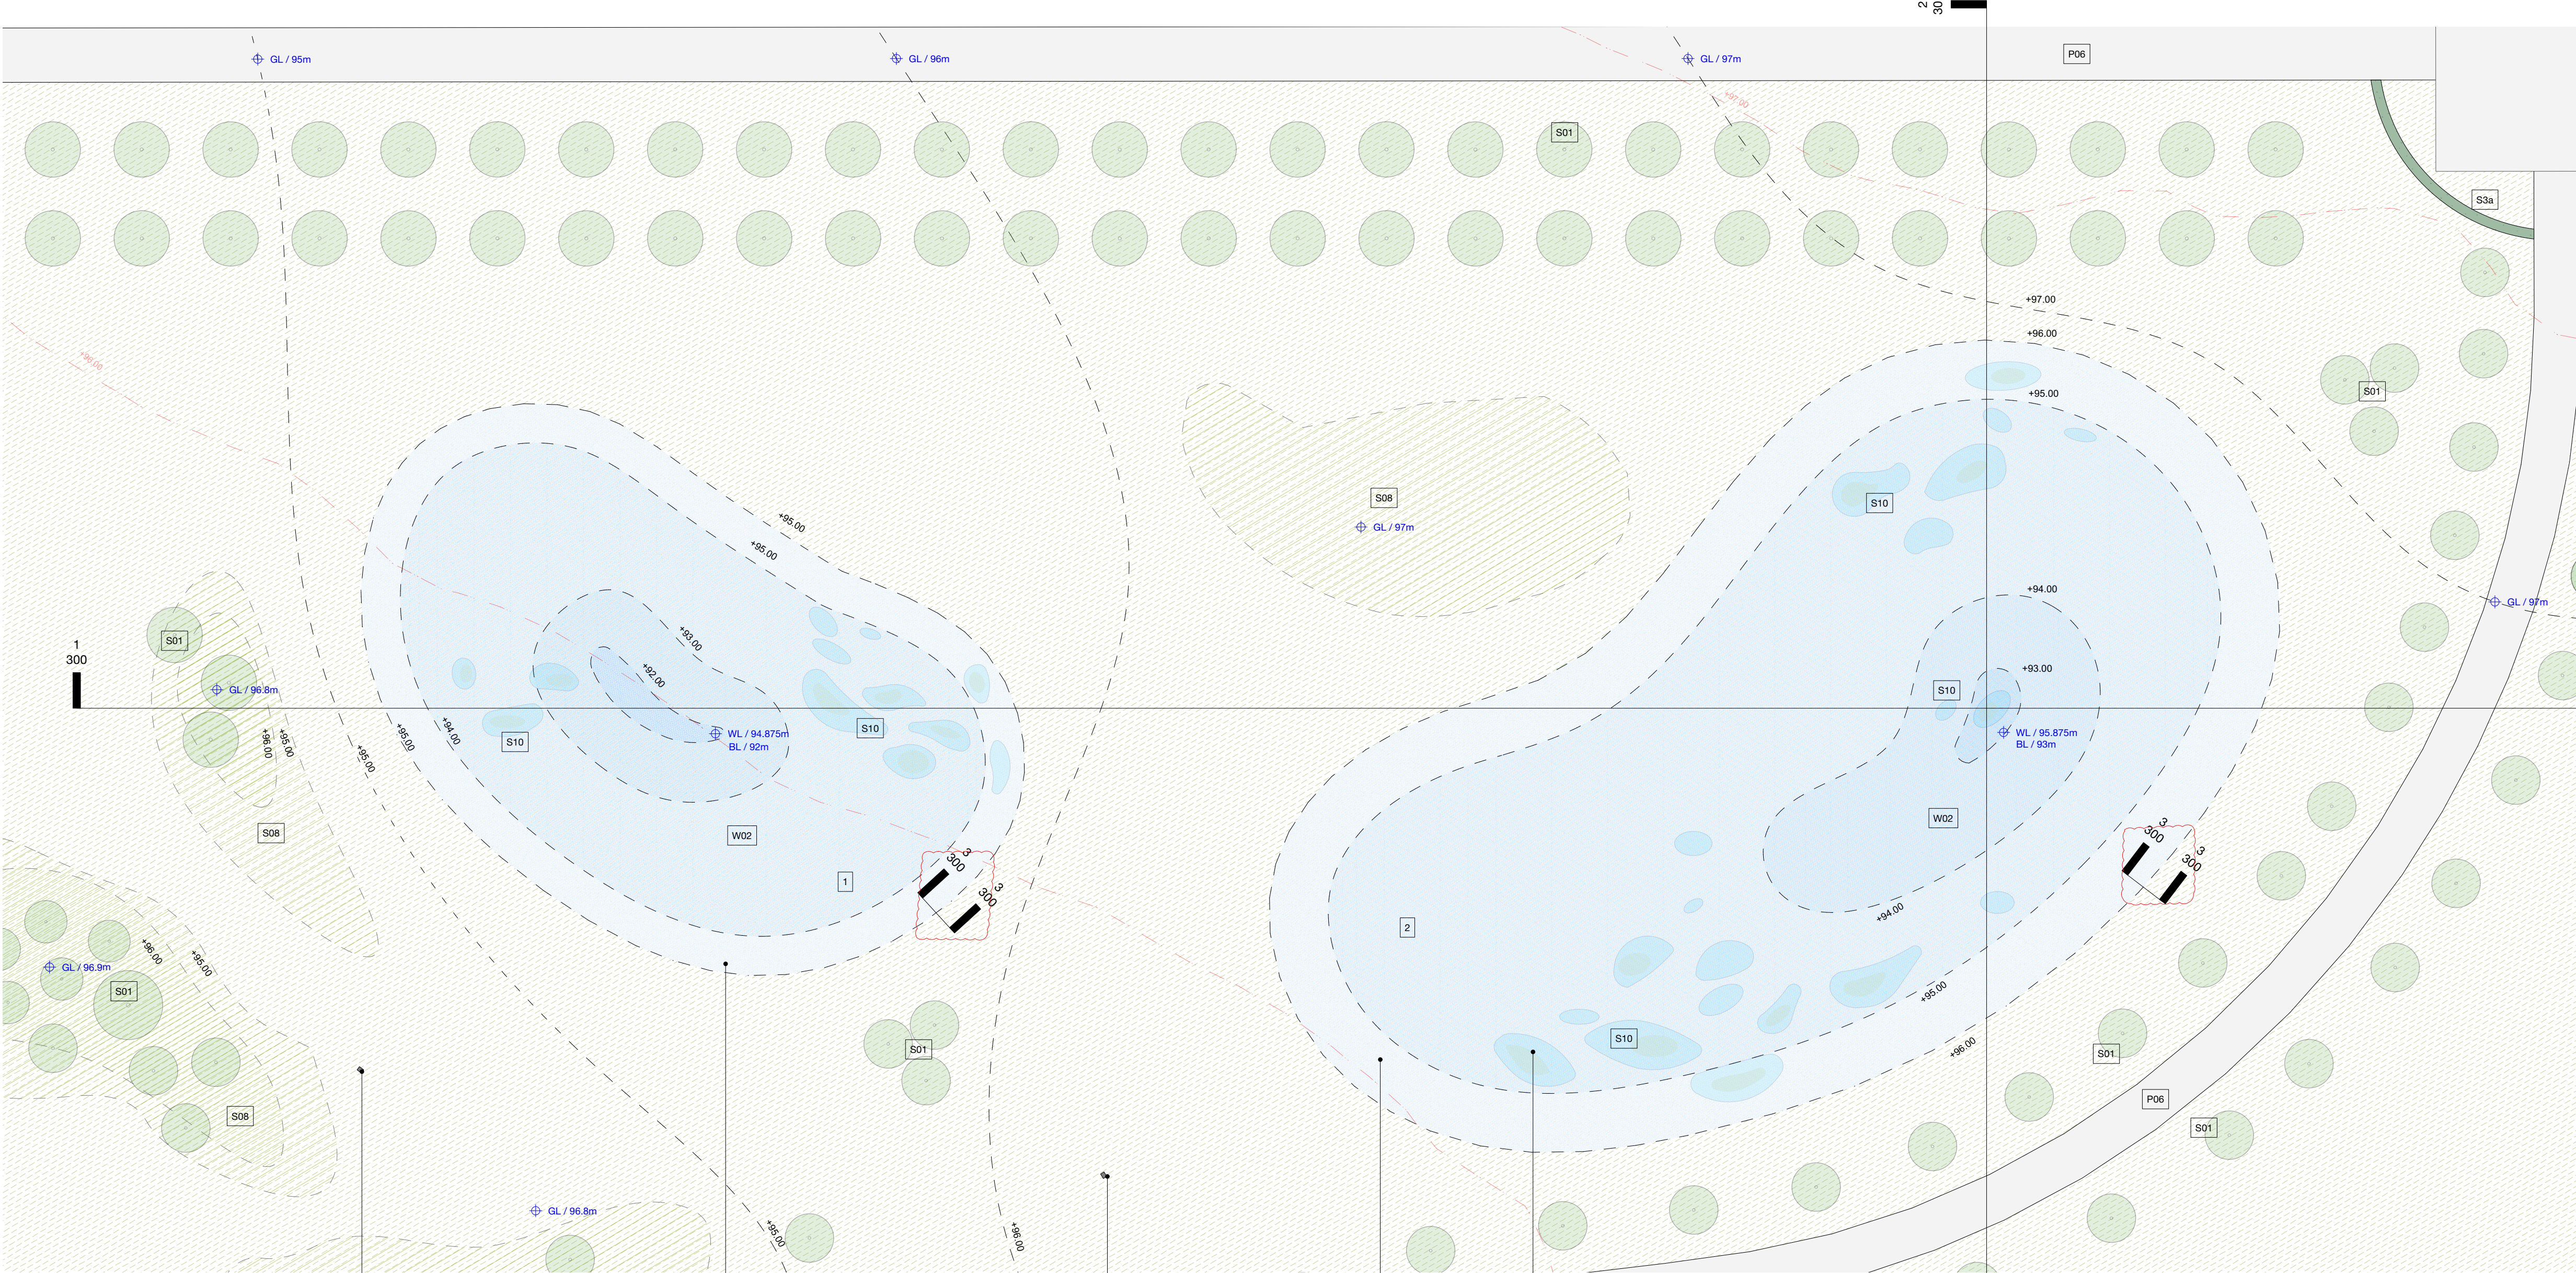

Drawing notes

- Proposed levels
- Existing levels
- Falls indicator
- Hard surfaces
- Soft landscape
- Existing tree
- Trees in solid ground
- Hedge planting in solid ground
- Mound
- Underwater bars and shoals
- Existing grass
- Water bodies
- Lake

LAKES					
Aquatics					
No.	Species	Common name	Form	no. / m pond 1	no. / m pond 2
198	<i>Nymphaea alba</i>	White water lily	potted	1/m in 11 groups of 9	1/m in 11 groups of 9
500	<i>Ceratophyllum demersum</i>	Hornwort	bunched	200	300
500	<i>Stratiotes aloides</i>	Water soldier	bunched	200	300
500	<i>Hydrocharis morsus ranae</i>	Frogbit	bunched	200	300

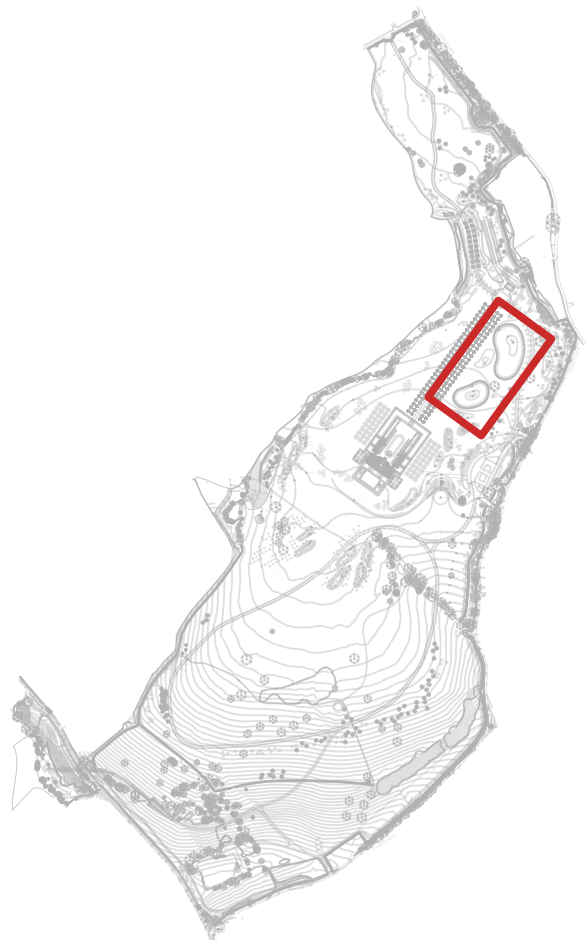

0 Lake layout
Scale: 1:400


Balancing tank by lake specialist contractor, 25m away from pond

Planting shelf for water lilies, 450mm below water level


Balancing tank by lake specialist contractor, 25m away from pond

Planting shelf for water lilies, 450mm below water level


Underwater bars and shoals of clay, sand, or fine gravel, install to the bottom and sides of lake encourage establishment of stoneworts and other submerged, native plants. Install at all depths, 1.5+ m width, varying size, slopes, heights and depths with allowance for subsidence and erosion, details to be coordinated with lake specialist contractor and ecologist.

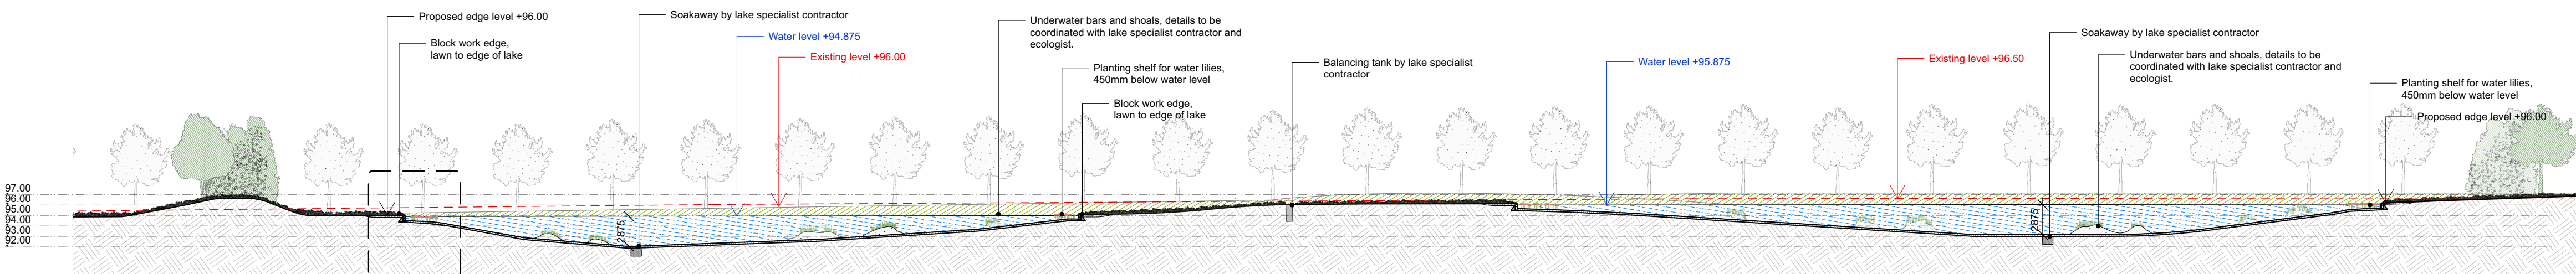

1 Long section through lakes
Scale: 1:400

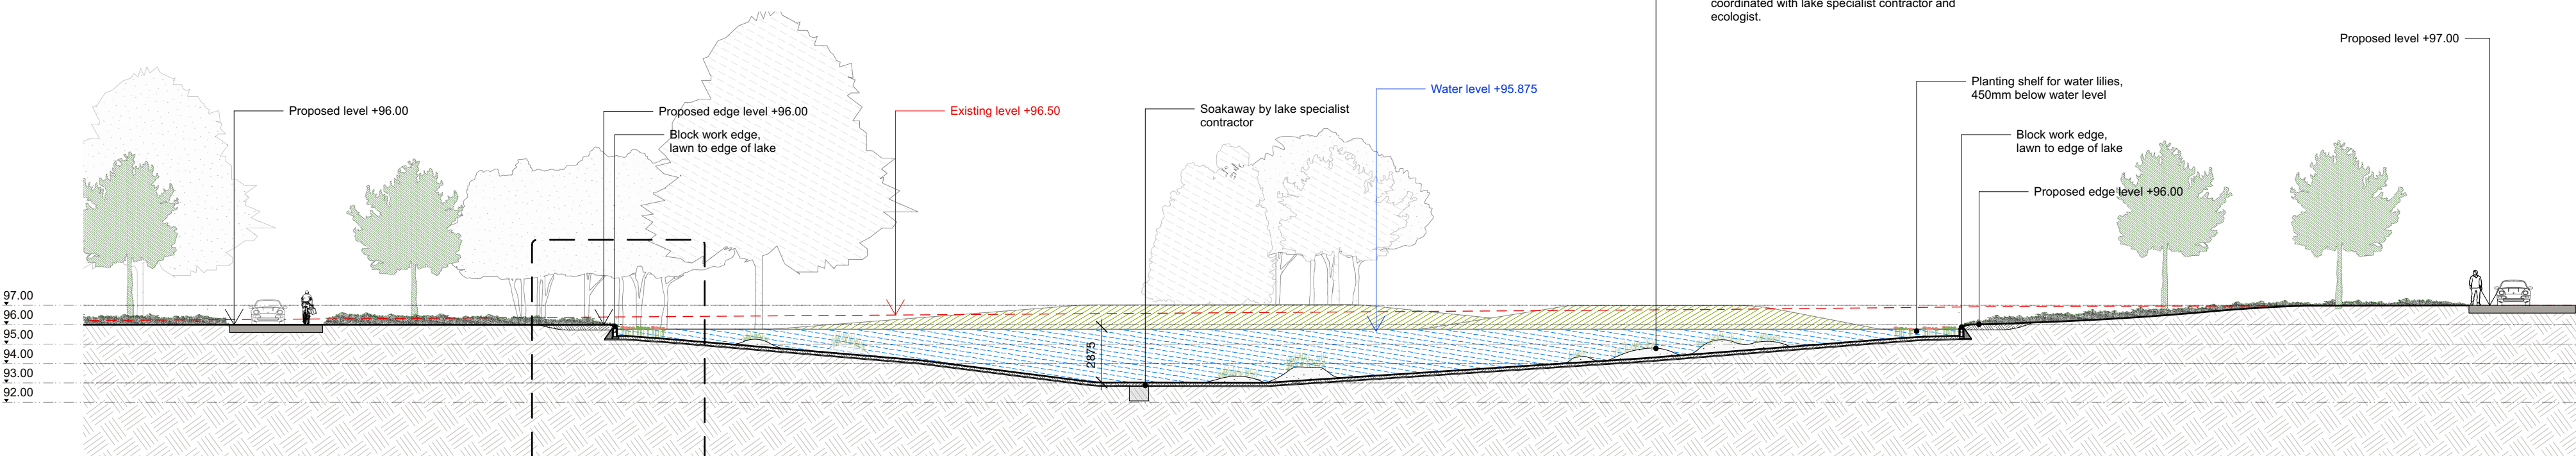

2 Section through lake
Scale: 1:250

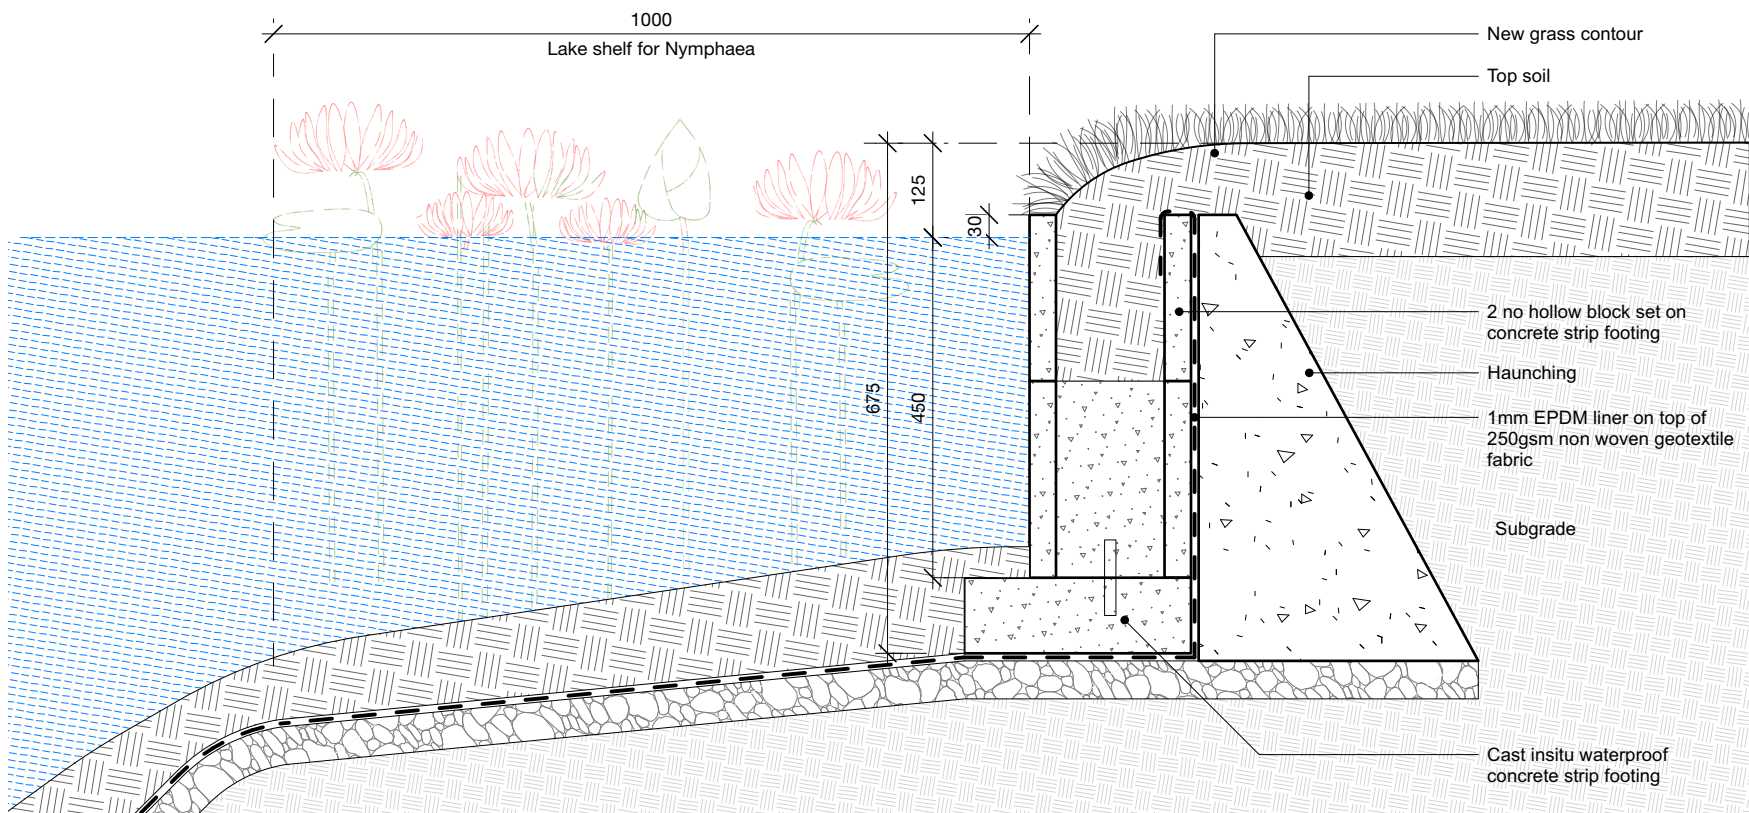

3 Lake edge detail
Scale: 1:10

NOT FOR CONSTRUCTION

Rev	Date	Description	By	Chk
A	24/03/25	for Planning		
B	26/09/2025	Lake edge detail section line added, section numbers amended. Title adjusted		

Do not scale from this drawing – use written dimensions only. All Dimensions are in millimetres unless otherwise stated. All setting out, levels and dimensions to be checked and signed on site. Order of construction and setting out to be agreed on site. Bradley-Hole Schoenaich Landscape shall be notified of any discrepancies.

© All information contained in this drawing is copyright and may not be reproduced in whole or part without prior written permission of Bradley-Hole Schoenaich Landscape.

This drawing is to be read in conjunction with the relevant specifications and detail drawings prepared by Bradley-Hole Schoenaich Landscape and other consultants.

Bradley-Hole Schoenaich Landscape

10 Storey Street
London
SE1 1AD
+44 (0)20 9609 1749
info@bhsl.co.uk
www.bhsl.co.uk

Project	Project Conway
Client	Private client
Scale 9 A3	As shown
Status	for Planning
Drawing title	Lake sections 1-3
Drawing no	PC_BHS_ZZ_XX_DR_L_0300