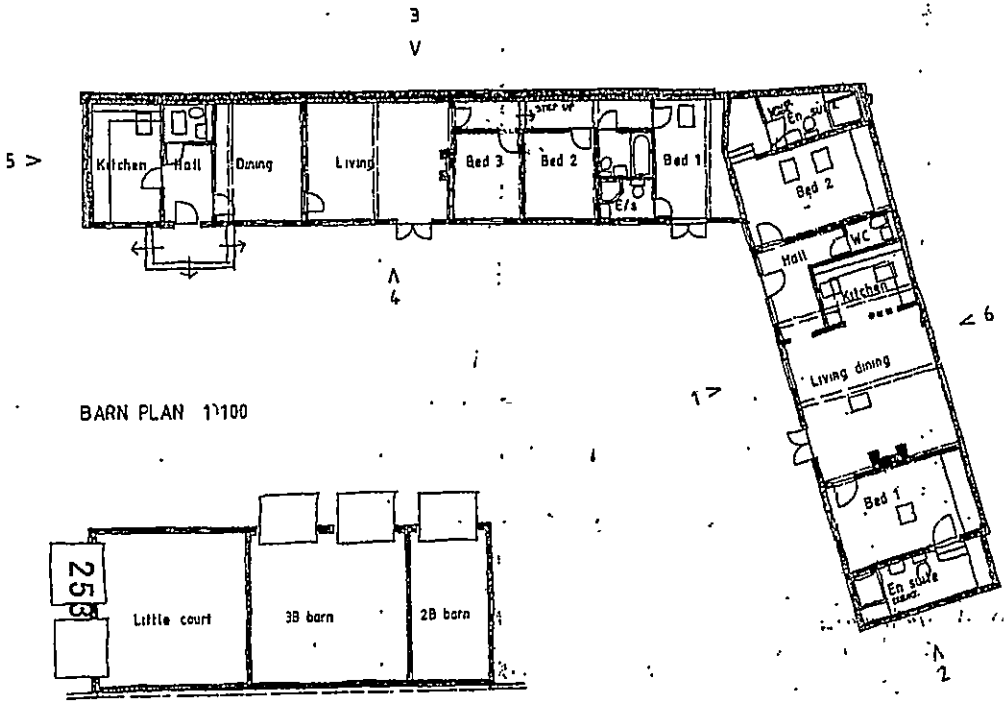

BARN PLAN 1:100

GARAGE PLAN 1:100

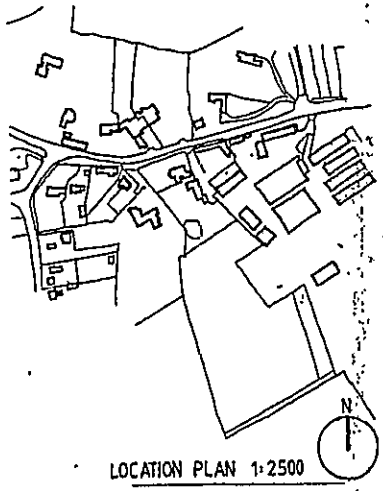

LOCATION PLAN 1:2500

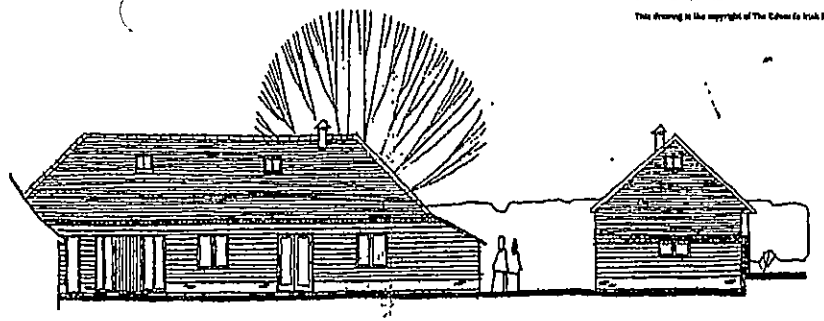

ELEVATION 1

ELEVATION 2

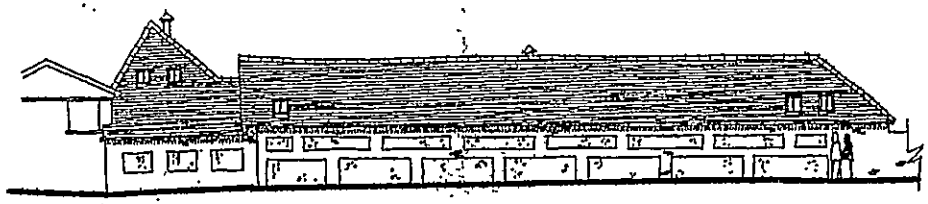

ELEVATION 3

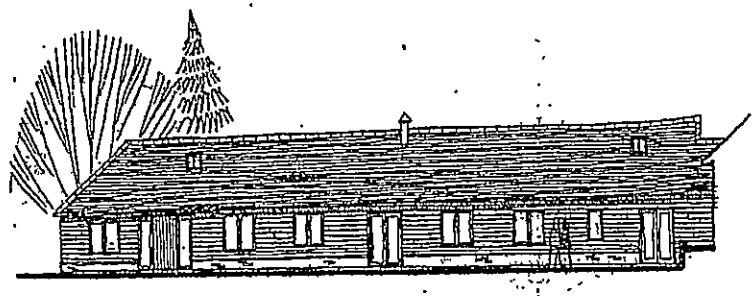

ELEVATION 4



ELEVATION 5

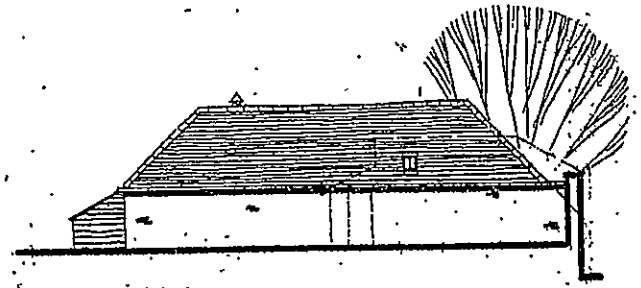

ELEVATION 6

Notes

All dimensions and levels on site are to be checked prior to commencement of work.

This drawing is the copyright of The Edwards Irish Partnership.

Project
THE BARNS
LITTLE COURT
SONNING

Client
HICKS DEVELOPMENTS LTD

Drawing
PROPOSED BARN CONVERSION

Scale 1:100 Date 03/02

The Edwards Irish Partnership
Architects & Surveyors
96 Langborough Road, Wokingham, Berks. RG40 2RT
Tel 0118-986-4403 Fax 0118-989-4365 E-mail: Oscar@eirish.net

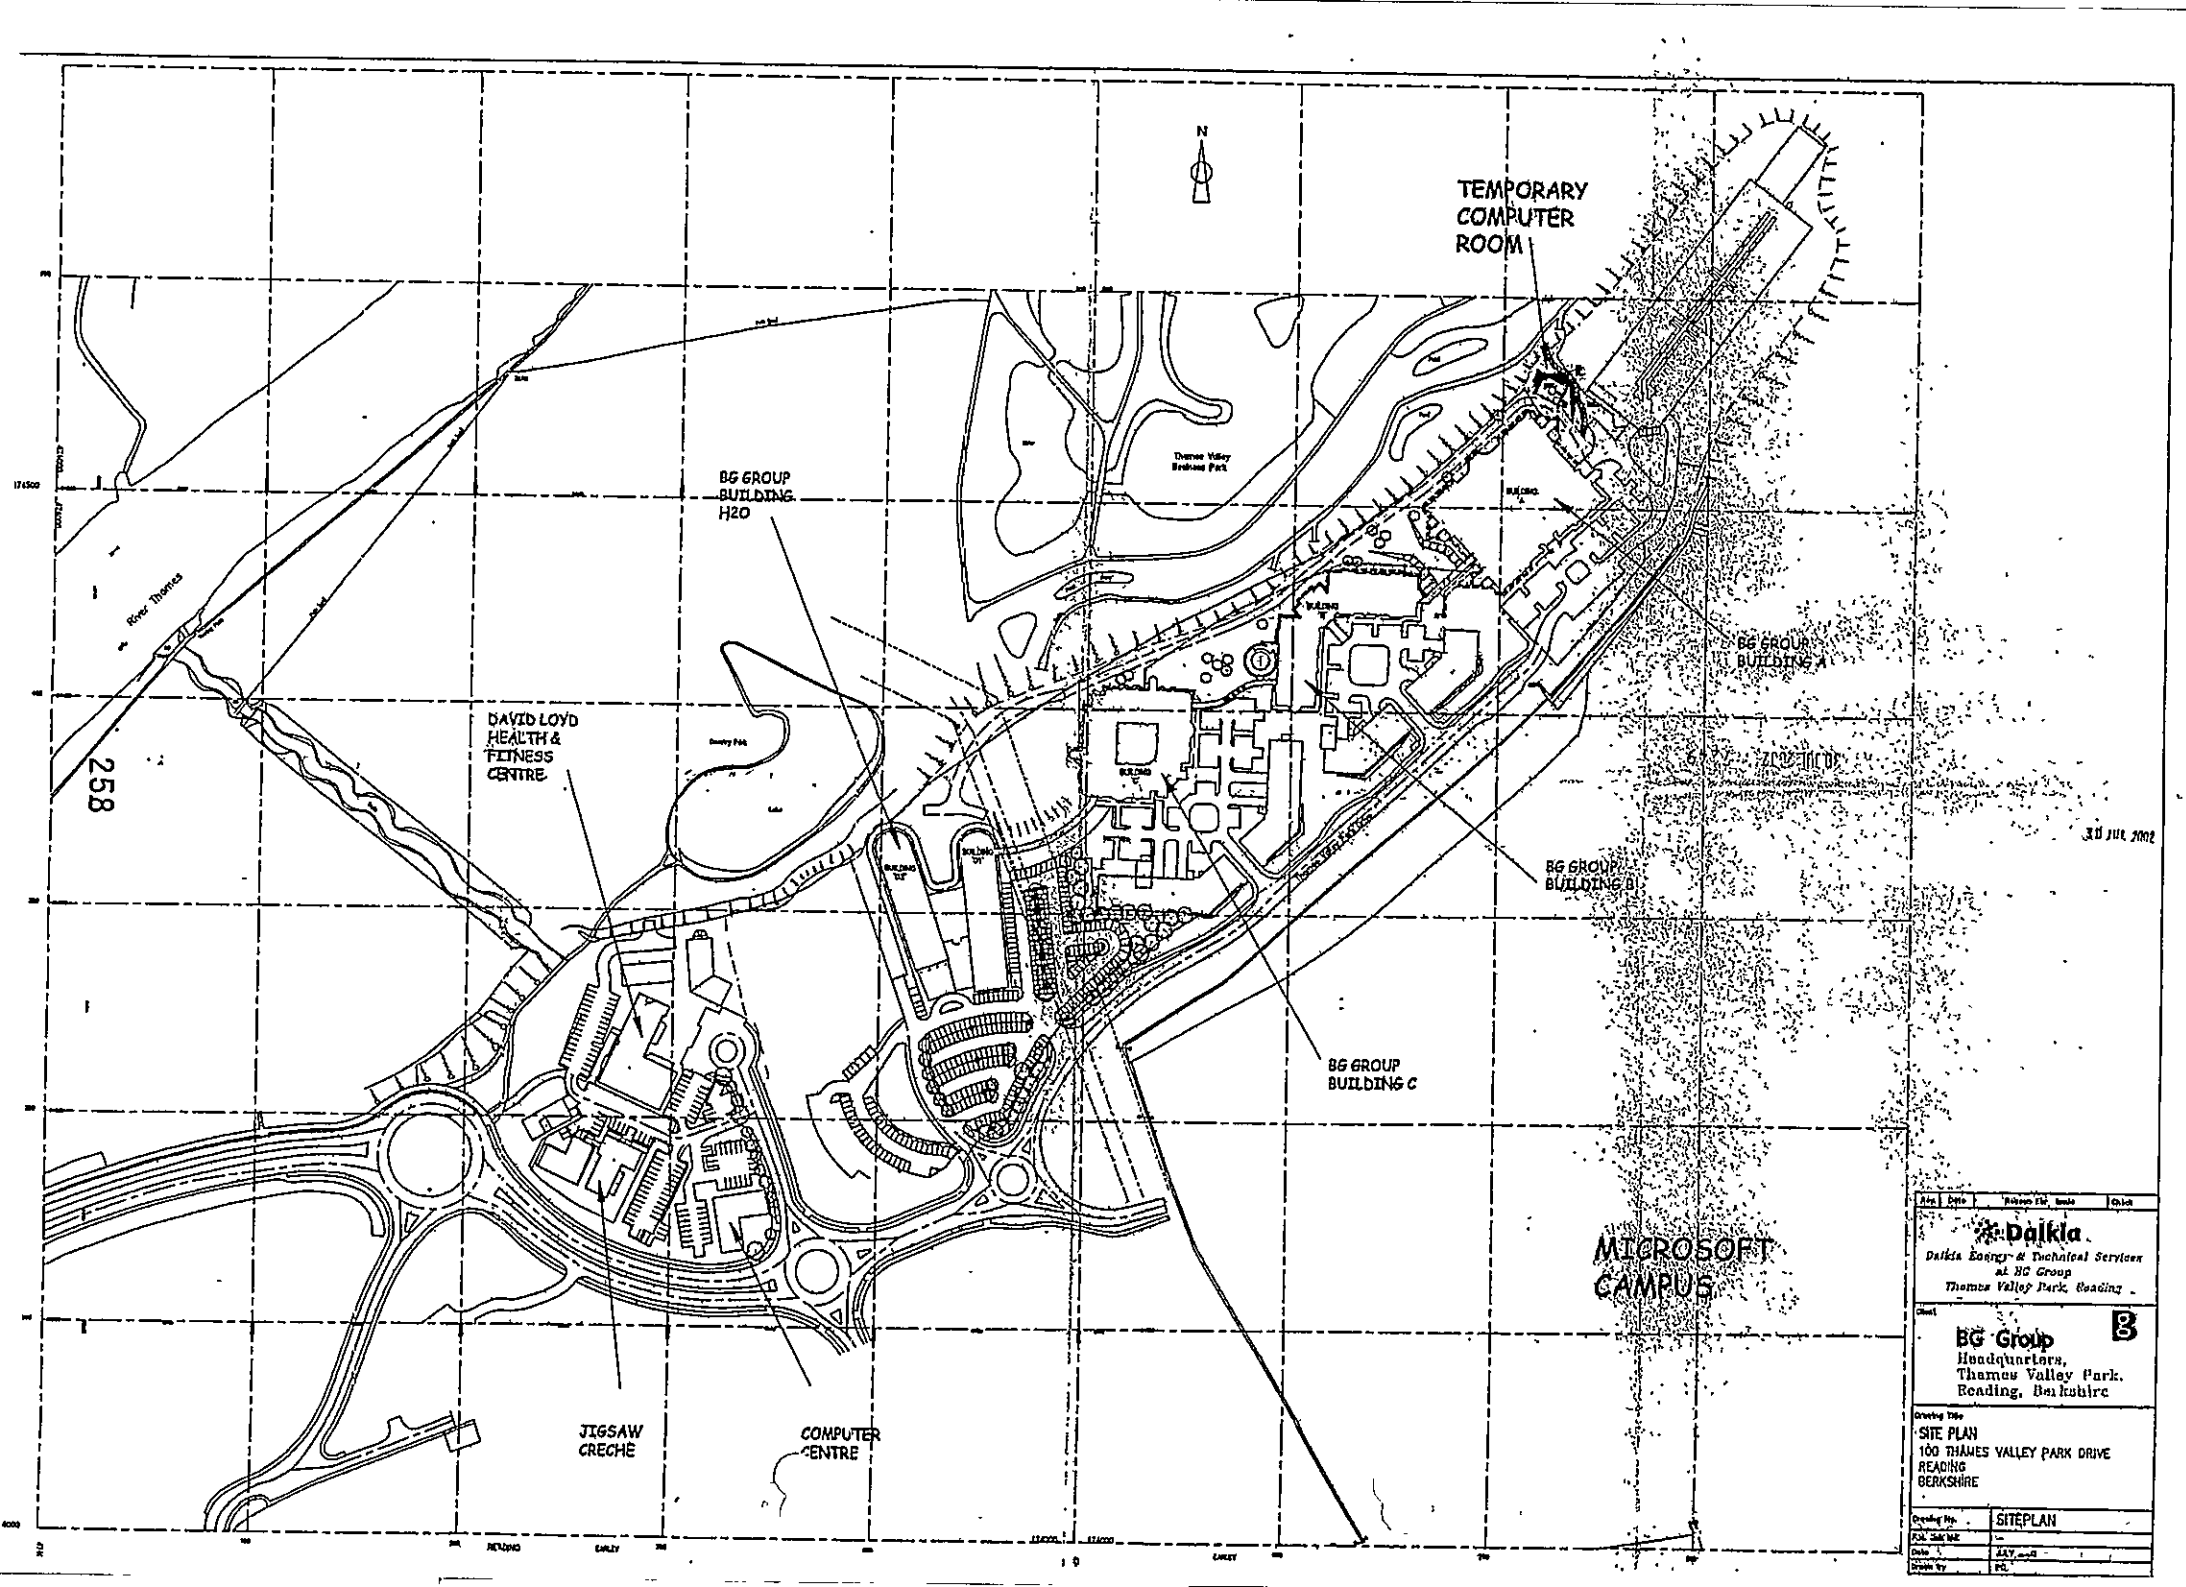
TEMPORARY COMPUTER ROOM
BG GROUP BUILDING H2O
DAVID LOYD HEALTH & FITNESS CENTRE
BG GROUP BUILDING A
BG GROUP BUILDING B
BG GROUP BUILDING C
MICROSOFT CAMPUS
JIGSAW CRECHE
COMPUTER CENTRE
River Thames
Thames Valley Business Park
30 JUL 2002
Daikia
Daikia Energy & Technical Services at BG Group Thames Valley Park, Reading
BG Group
Headquarters, Thames Valley Park, Reading, Berkshire
SITE PLAN
100 THAMES VALLEY PARK DRIVE
READING
BERKSHIRE
SITEPLAN

Location of Planning Application

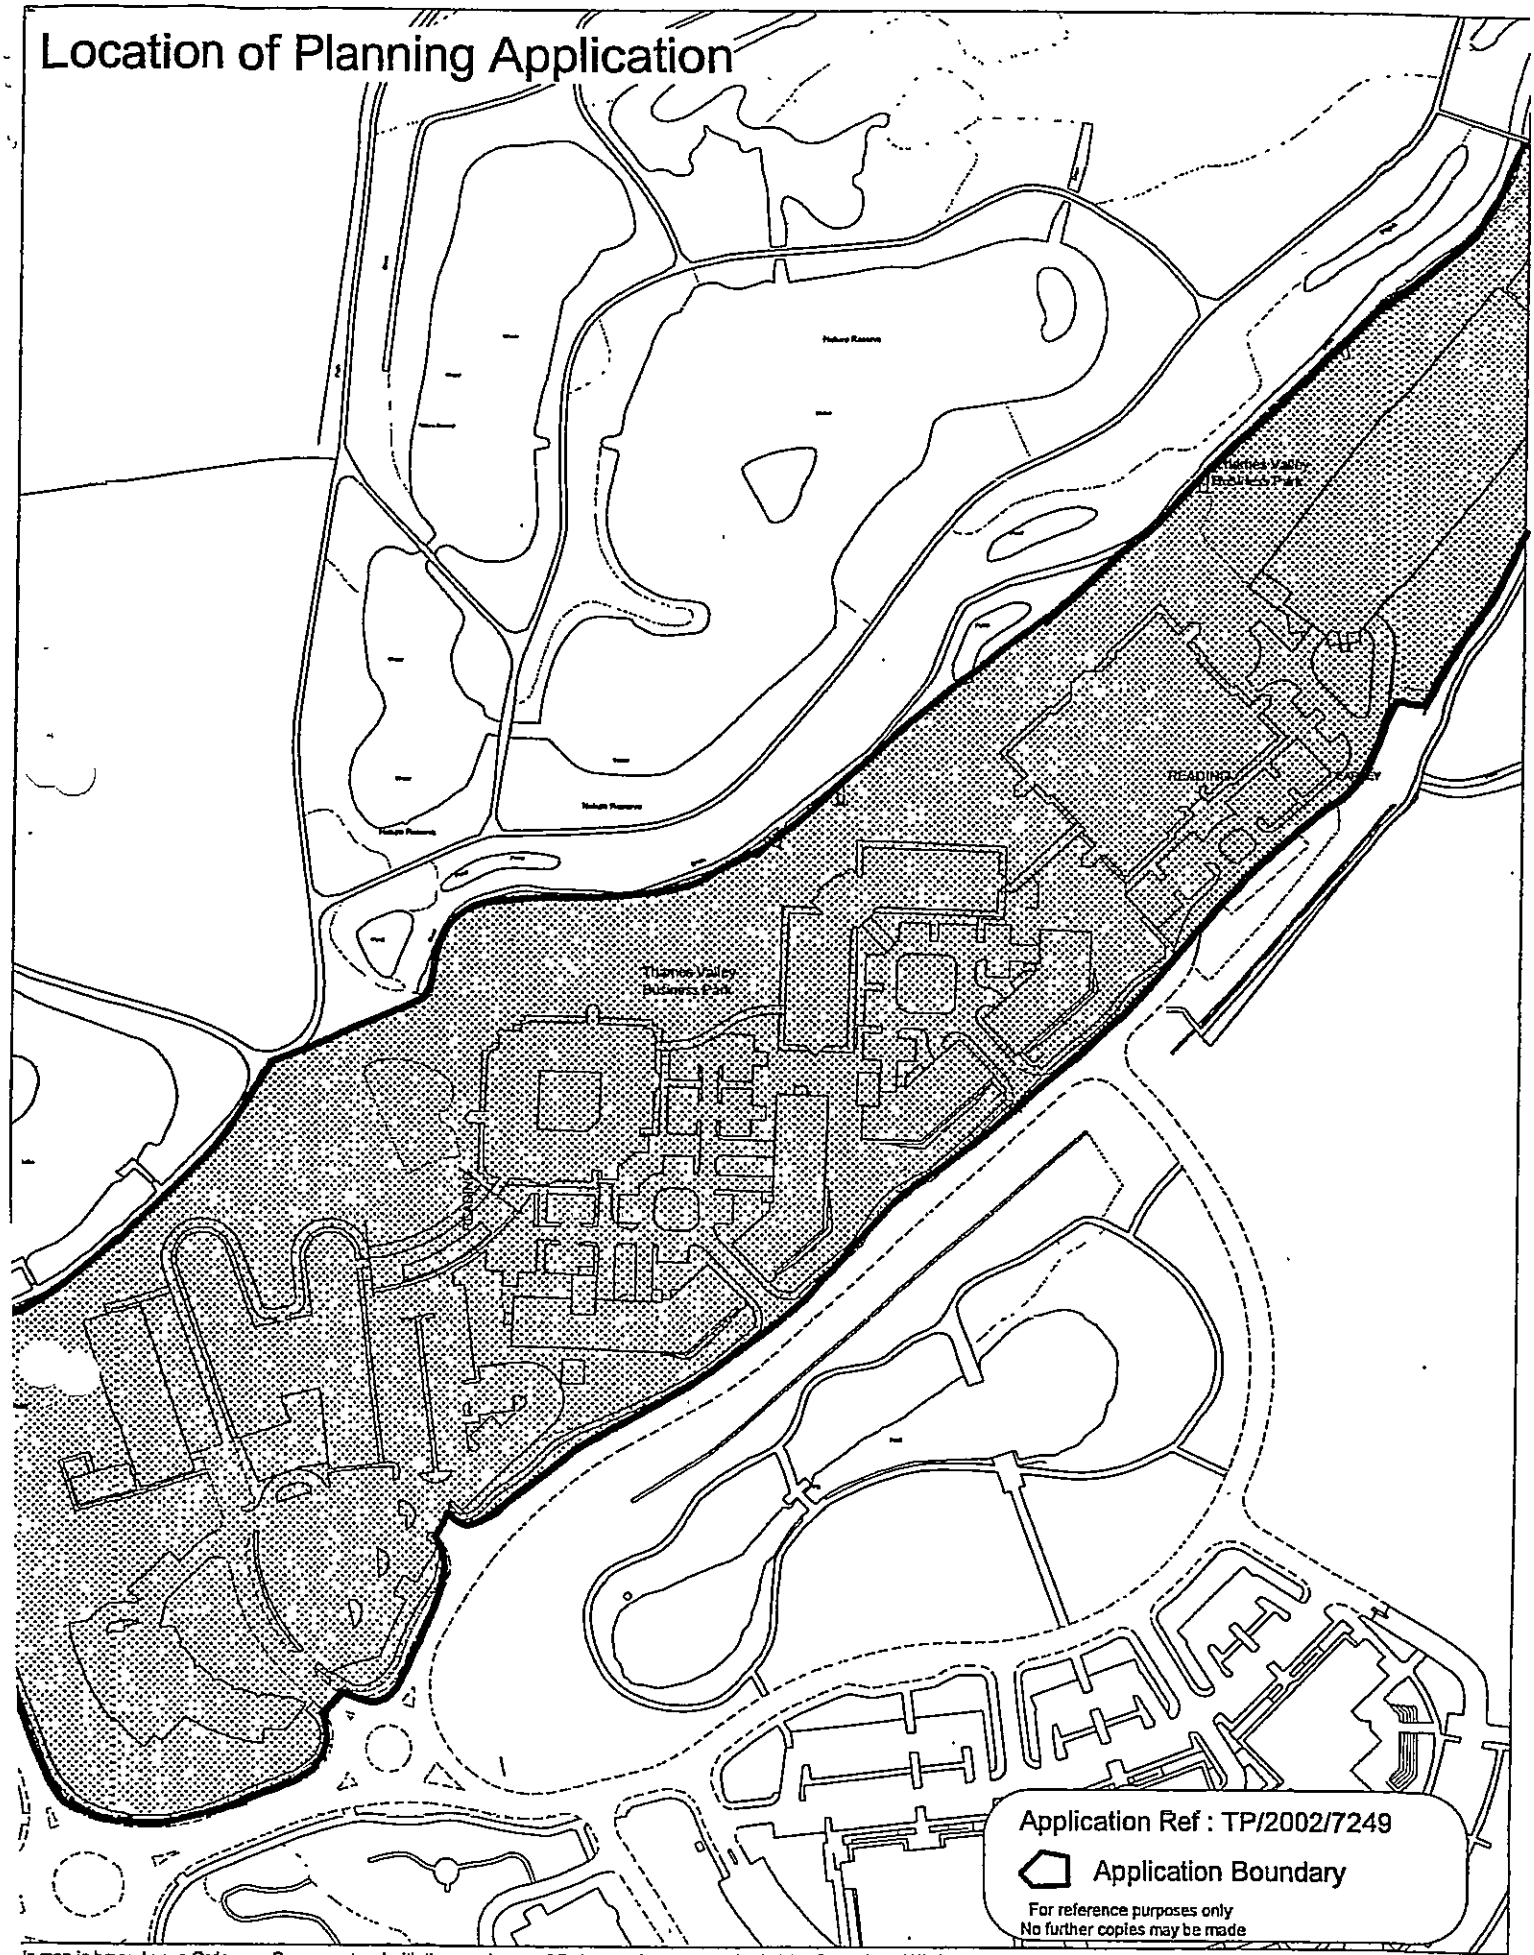

ils map is based upon Ordnance Survey material with the permission of Ordnance Survey on behalf of the Controller of HMSO. © Crown Copyright.
nauthorised reproduction infringes Crown Copyright and may lead to prosecution or civil proceedings.Wokingham District Council Licence LA086134

levelopment Control Section, Environmental Services, Wokingham District Council.

7 August 2002

Scale: 1 : 2500

N
W E
S

30 JUL 2002 7249

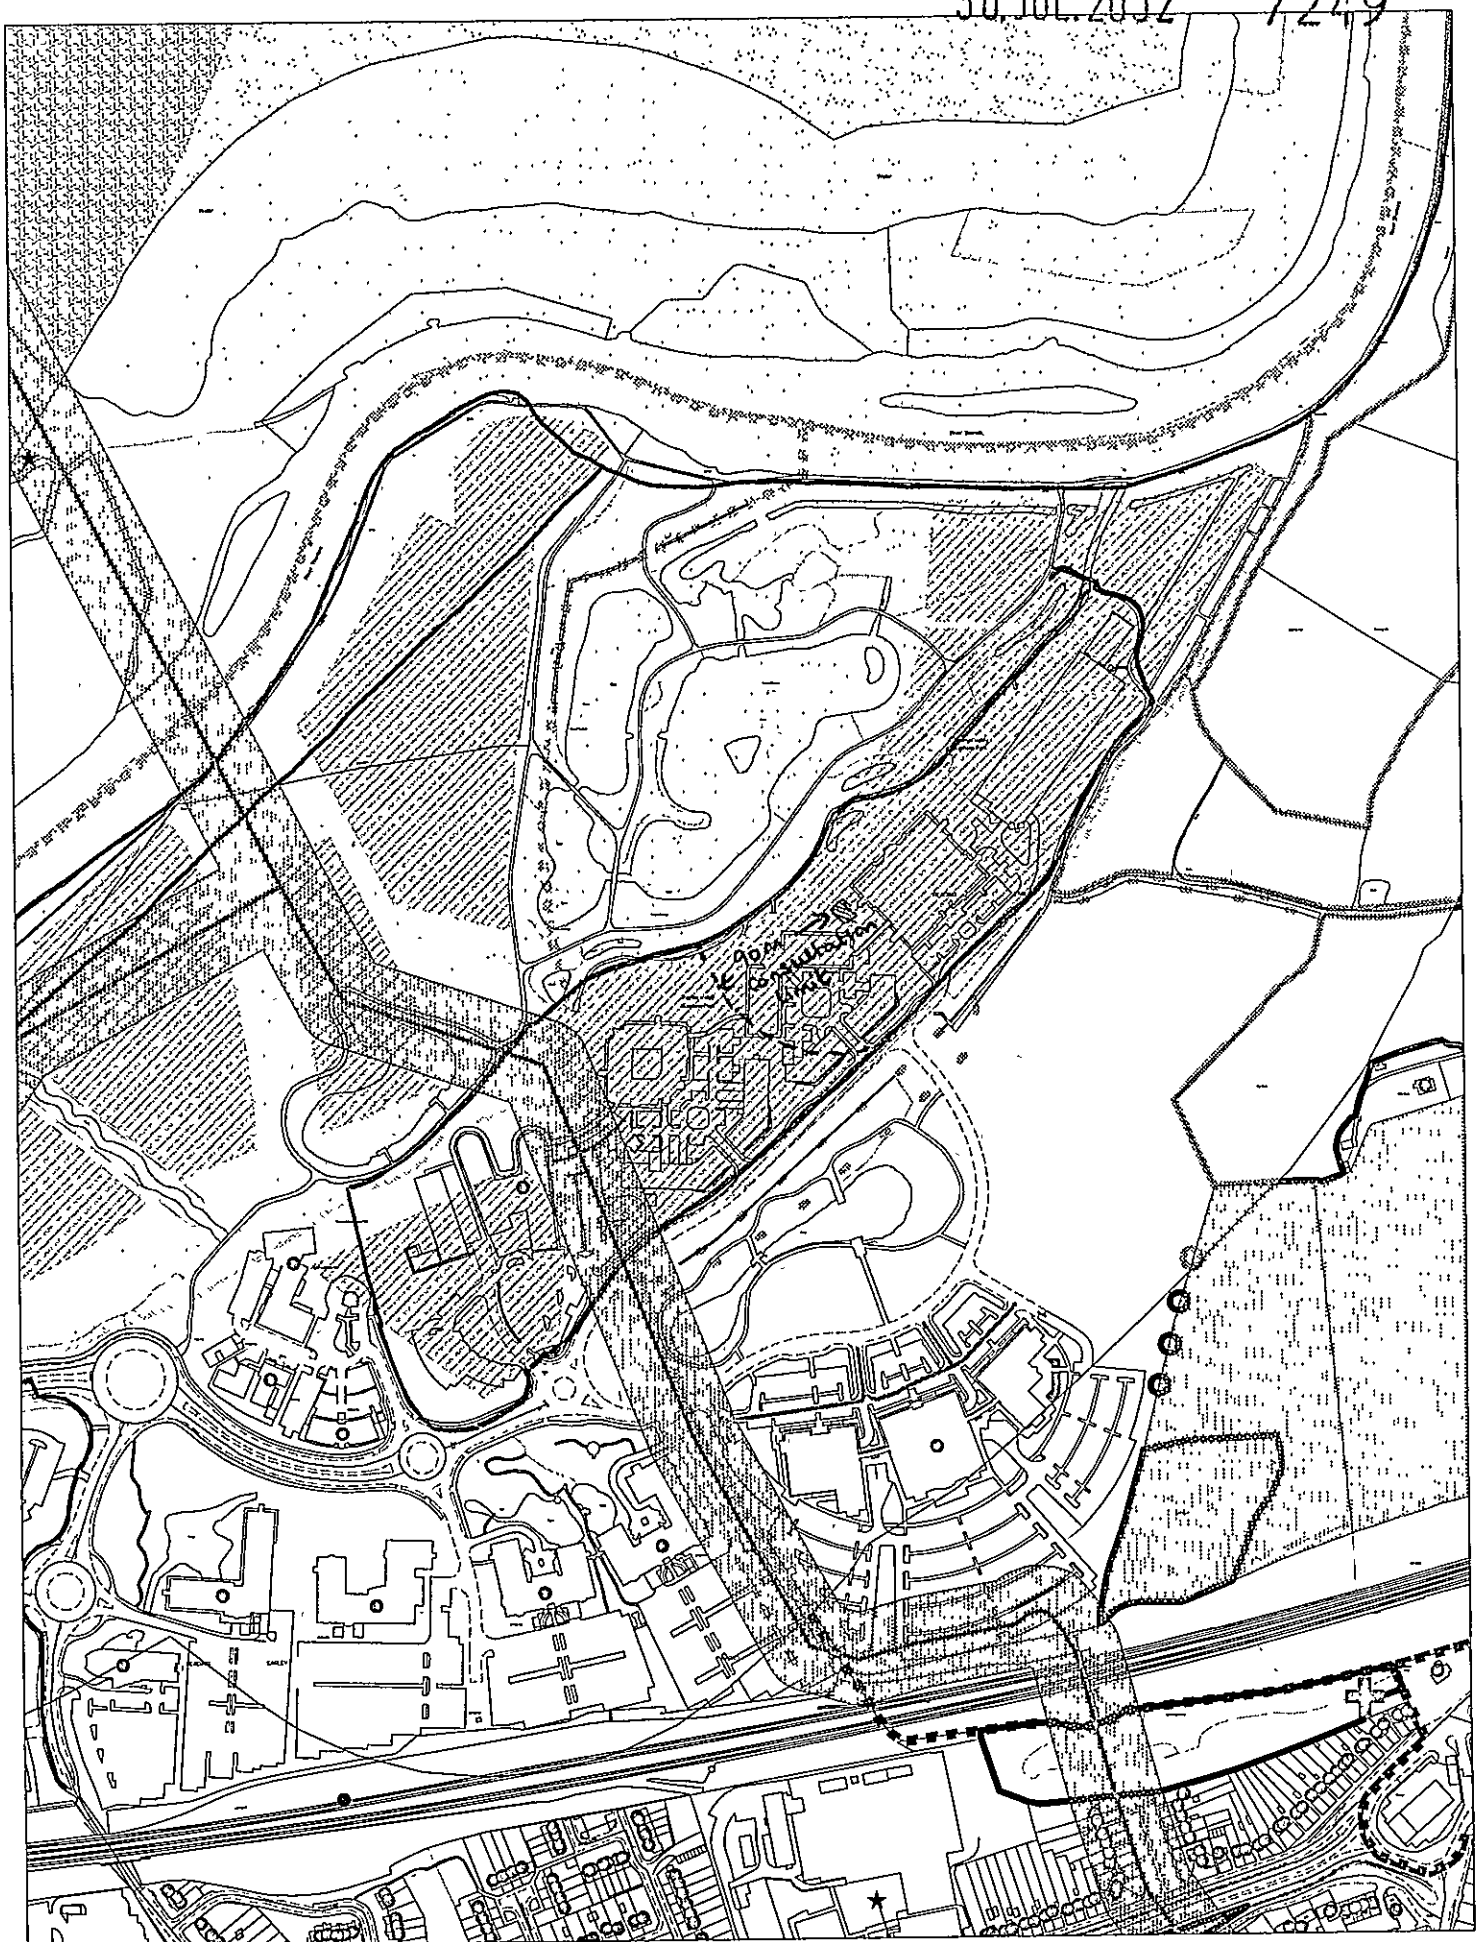

This map is based upon Ordnance Survey material with the permission of Ordnance Survey on behalf of the Controller of HMSO © Crown Copyright.
Unauthorised reproduction infringes Crown Copyright and may lead to prosecution or civil proceedings Wokingham District Council Licence LA086134

Development Control Section, Environmental Services, Wokingham District Council.
1 August 2002

Scale: 1 : 5000

N
W E
S

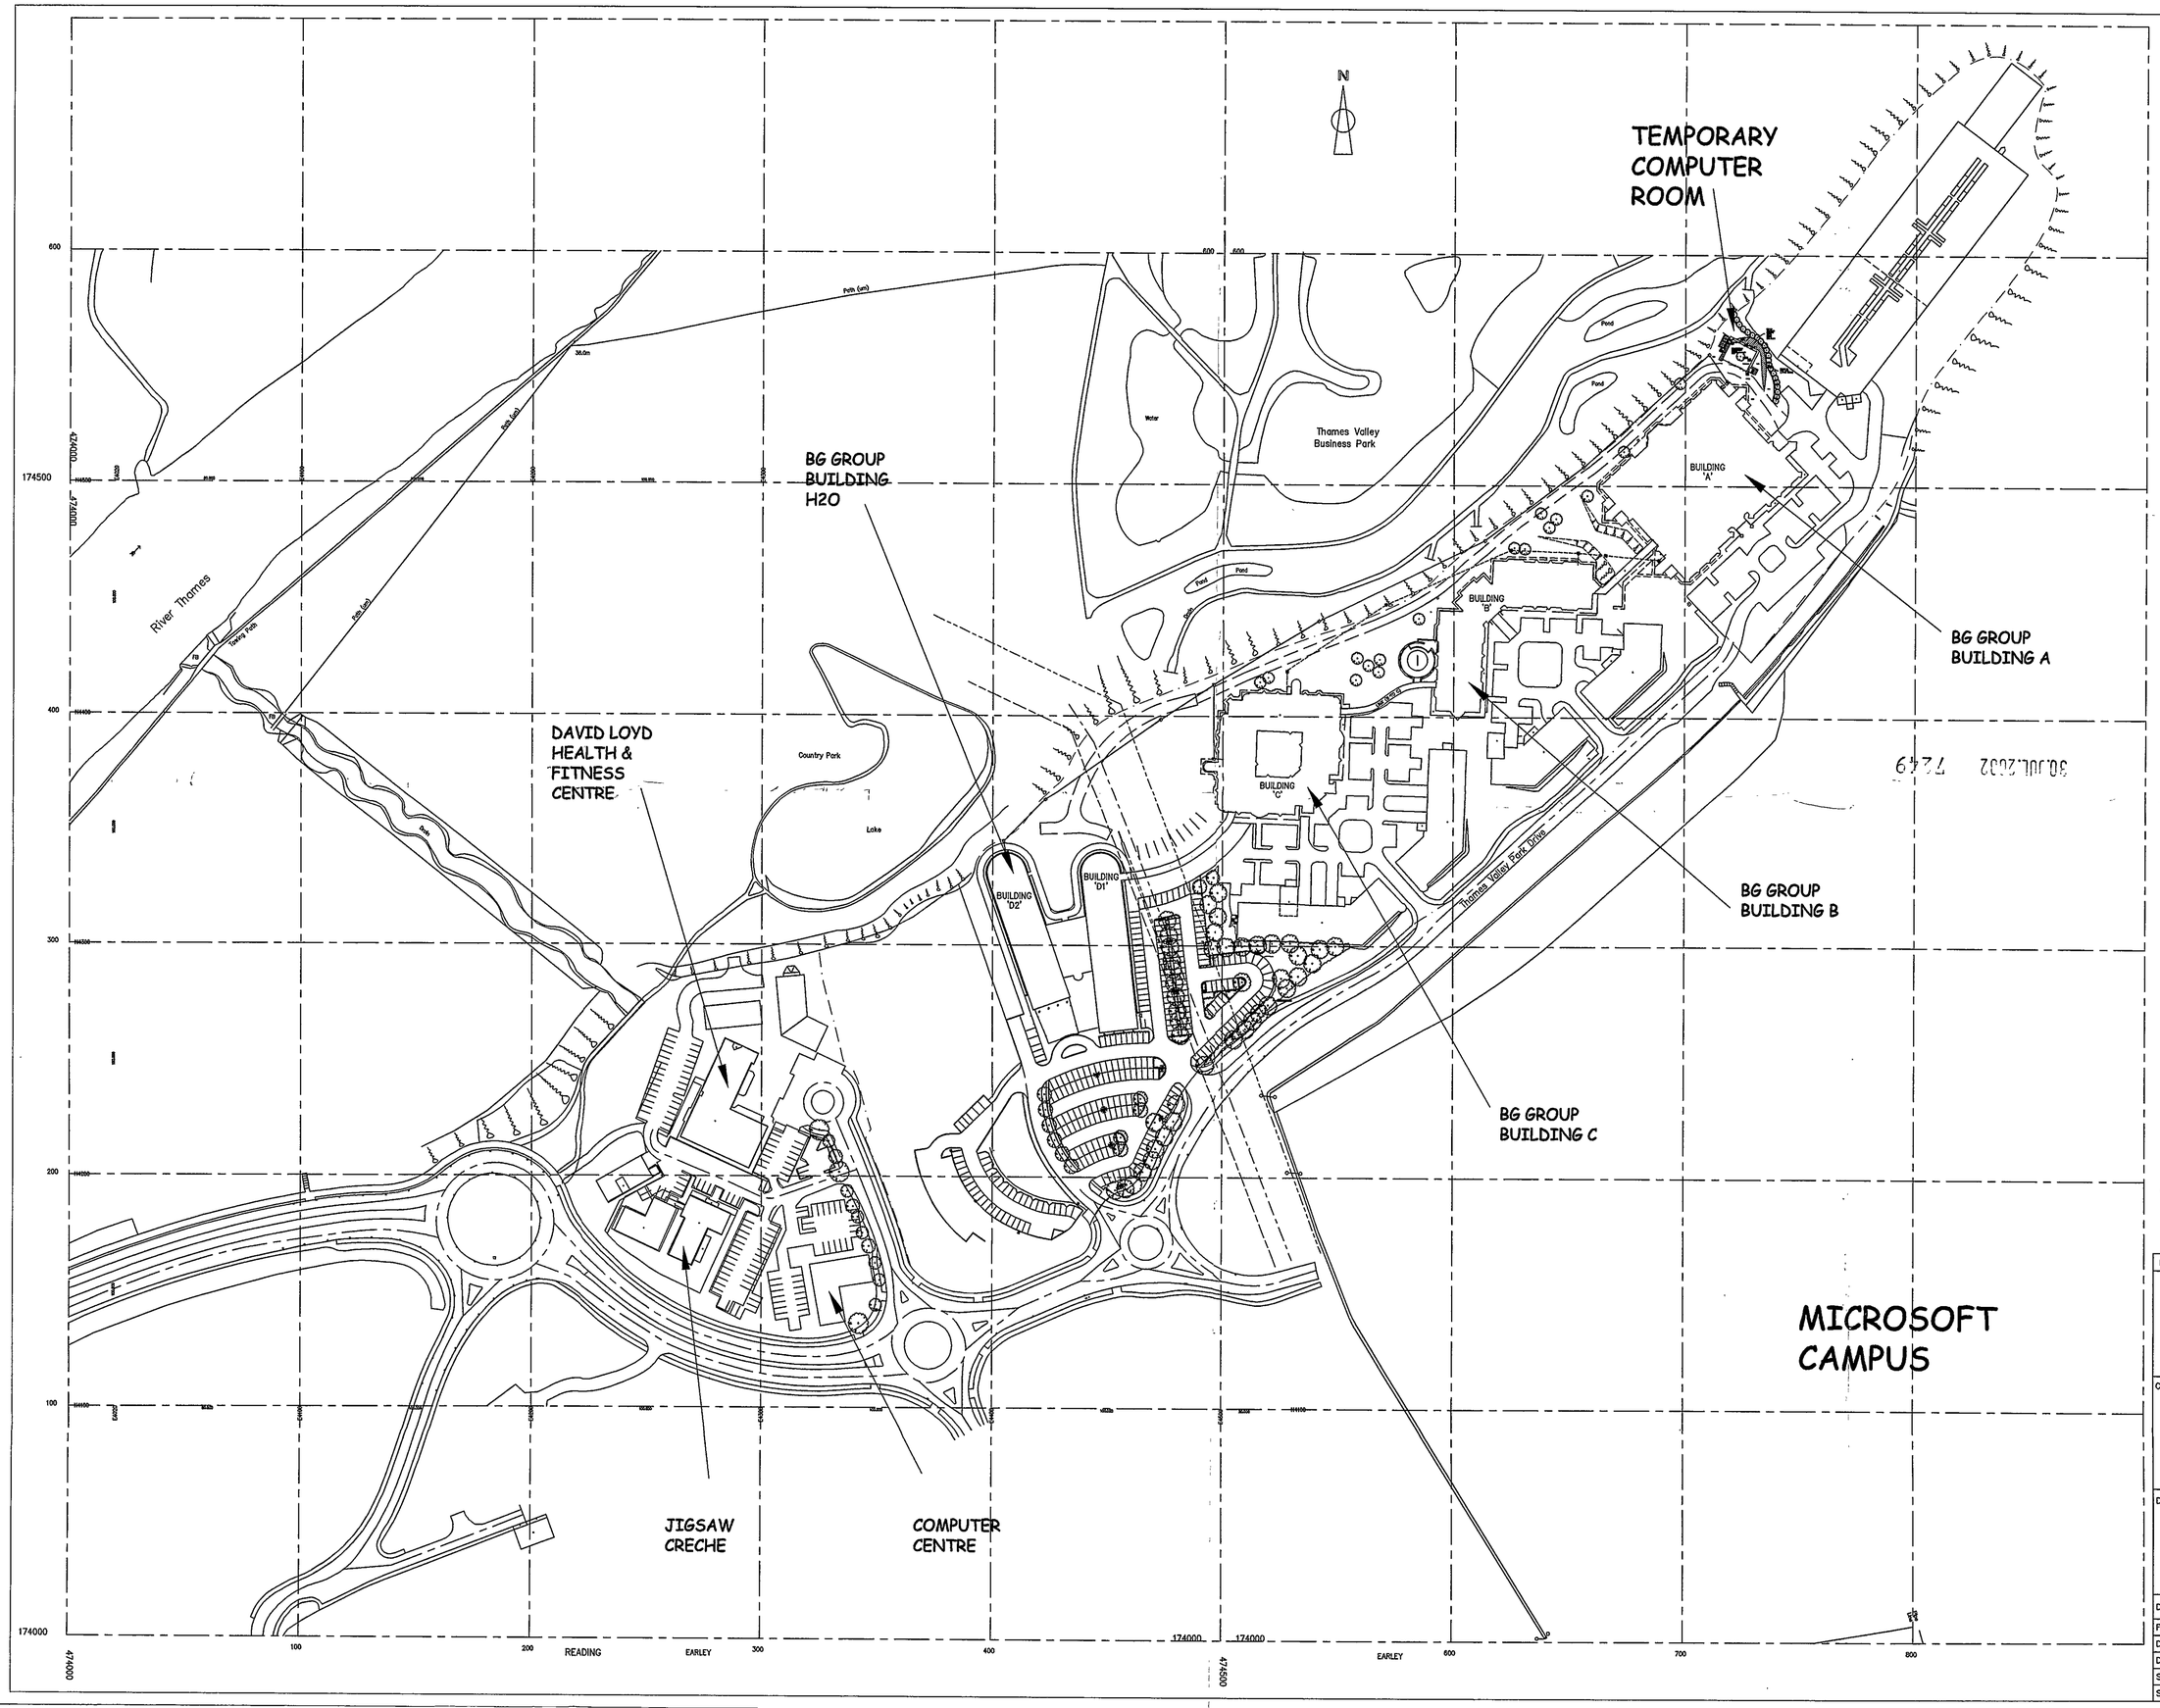

30 JUL 2002

APPROVED

Rev.	Date	Reason For Issue	Check

Dalkia

Client

BG Group

Drawing Title

SITE PLAN
100 THAMES VALLEY PARK DRIVE
READING
BERKSHIRE

Drawing No.	SITEPLAN
F.M. Job No.	–
Date	JULY 2002
Drawn by	PC
Scale	1:1250
Source file	–