This drawing is copyright and may not be reproduced without the written consent of the Architect.

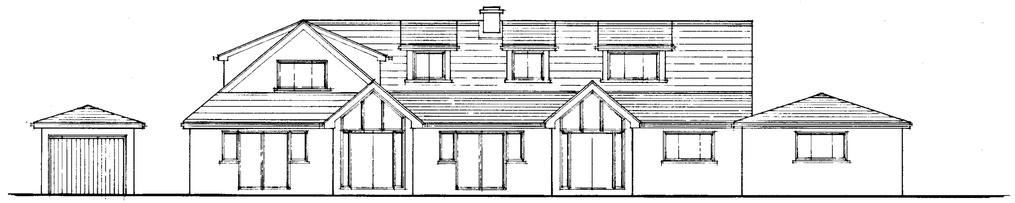

FRONT

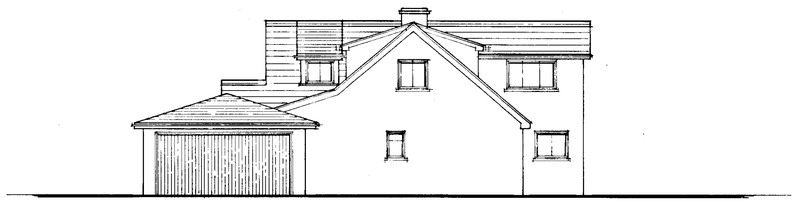

SIDE

REAR

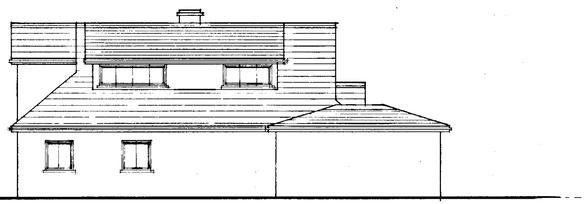

SIDE

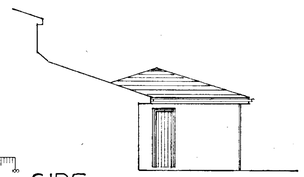

SIDE

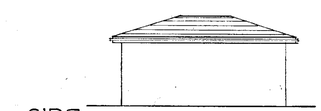

SIDE

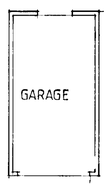

GARAGE

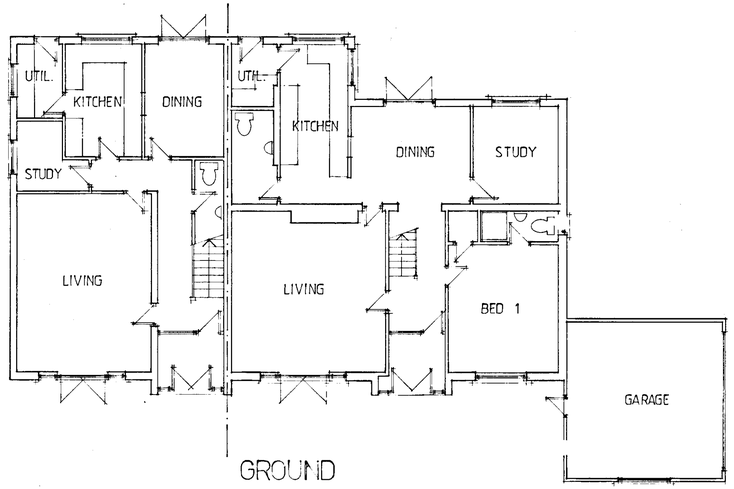

GROUND

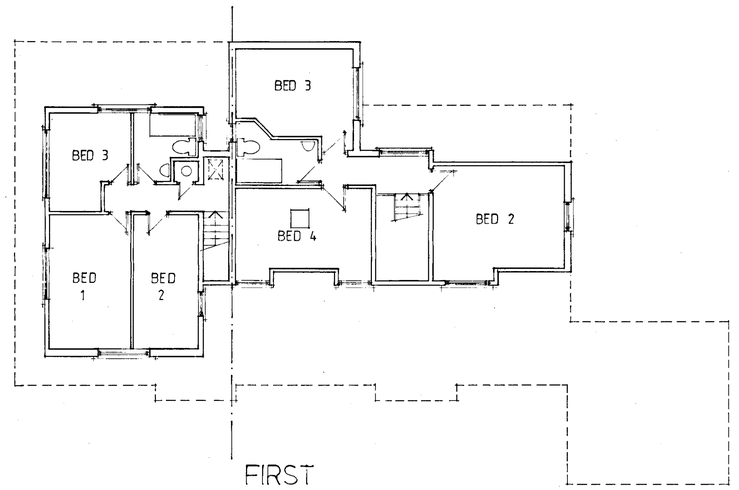

FIRST

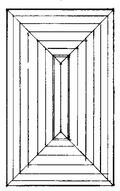

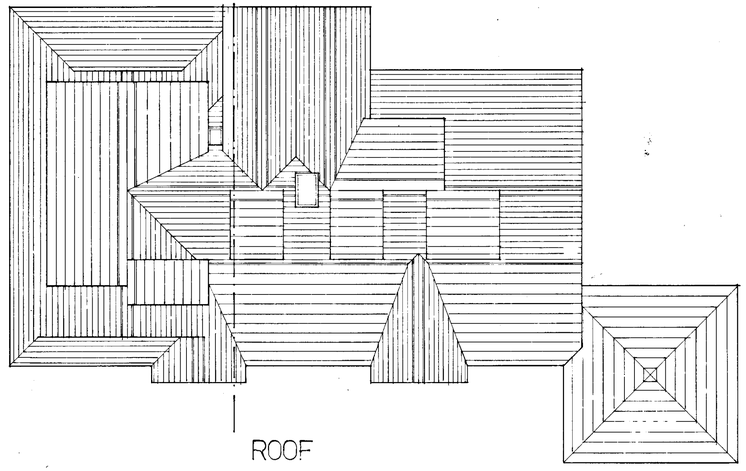

ROOF

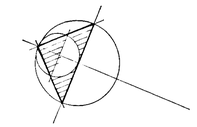

NORTH

ADDITIONAL PLAN

5708-3d

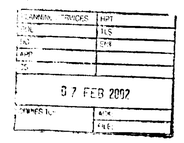

A ADDITIONAL GARAGE ELEVATIONS 5-02-02

W. M. GRAHAM ASSOCIATES
CHARTERED ARCHITECTS
1 Rectory Road,
Wokingham,
Berkshire, RG40 1DJ.
Tel: 0118 9770464
Fax: 0118 9770482

Job

23 TIPPINGS LANE
WOODLEY

Title

PROPOSED SCHEME

Scale	Date	Drawn By
1: 100	JUNE 2001	RWF
Job No.	**Drawing No.**	**Revision**
2325	102	A



This drawing is copyright and may not be reproduced without the written consent of the Architect.

A SITE BOUNDARIES 09·01·02

W. M. GRAHAM ASSOCIATES
CHARTERED ARCHITECTS
1 Rectory Road,
Wokingham,
Berkshire, RG40 1DJ.
Tel: 0118 9770464
Fax: 0118 9770482

Job
23 TIPPINGS LANE
WOODLEY

Title
SITE

APPROVED

Scale	Date	Drawn By
1:200	MAR '01	
Job No.	**Drawing No.**	**Revision**
2325	100	A

Artworker DS(UK) 00129

This drawing is copyright and may not be reproduced without the written consent of the Architect.

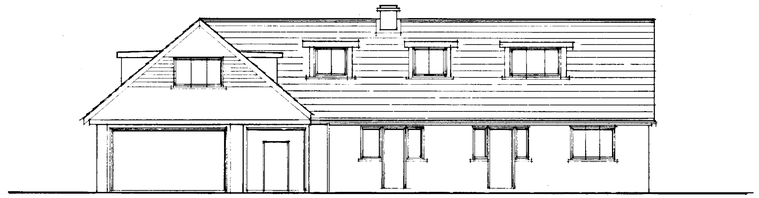

FRONT

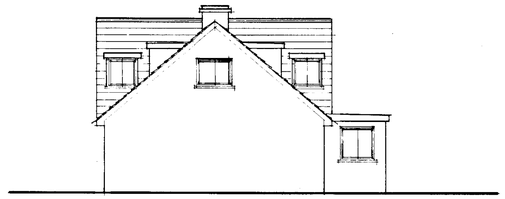

SIDE

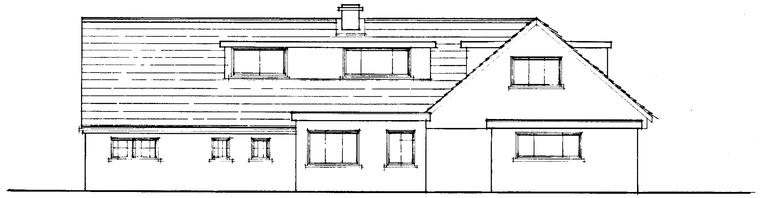

REAR

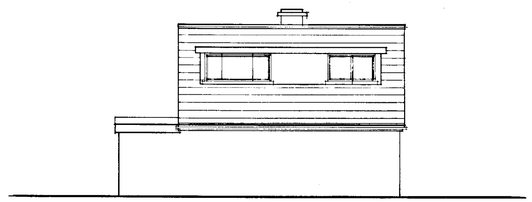

SIDE

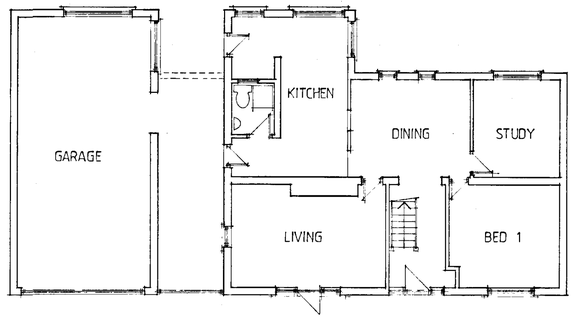

GROUND

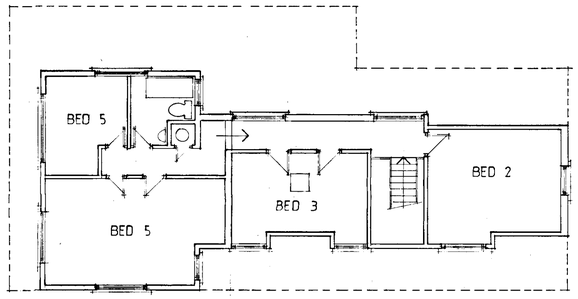

FIRST

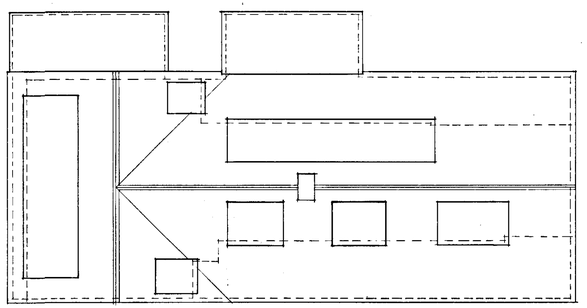

ROOF

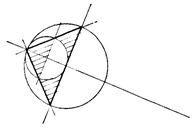

NORTH

18.JAN.2002 5708

W. M. GRAHAM ASSOCIATES
CHARTERED ARCHITECTS
1 Rectory Road,
Wokingham,
Berkshire, RG40 1DJ,
Tel: 0118 9770464
Fax: 0118 9770482

Job
23 TIPPINGS LANE
WOODLEY

APPROVED

Title
EXISTING PLANS & ELEVATIONS

Scale	Date	Drawn By
1:100	JUNE 2001	RWF
Job No.	**Drawing No.**	**Revision**
2325	101	



This drawing is copyright and may not be reproduced without the written consent of the Architect.

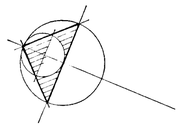

ADDITIONAL PLAN

5708 [illegible]

PLANNING SERVICES	HPT
POL	TLS
DC	LPT
APP	
CS	
07 FEB 2002	
COPIES TO	ACK
	FILE

A ADDITIONAL GARAGE ELEVATIONS 5·02·02

W. M. GRAHAM ASSOCIATES
CHARTERED ARCHITECTS
1 Rectory Road,
Wokingham,
Berkshire, RG40 1DJ.
Tel: 0118 9770464
Fax: 0118 9770482

Job
23 TIPPINGS LANE
WOODLEY

APPROVED

Title
PROPOSED SCHEME

Scale	Date	Drawn By
1 : 100	JUNE 2001	RWF
Job No.	**Drawing No.**	**Revision**
2325	102	A

11/10/02

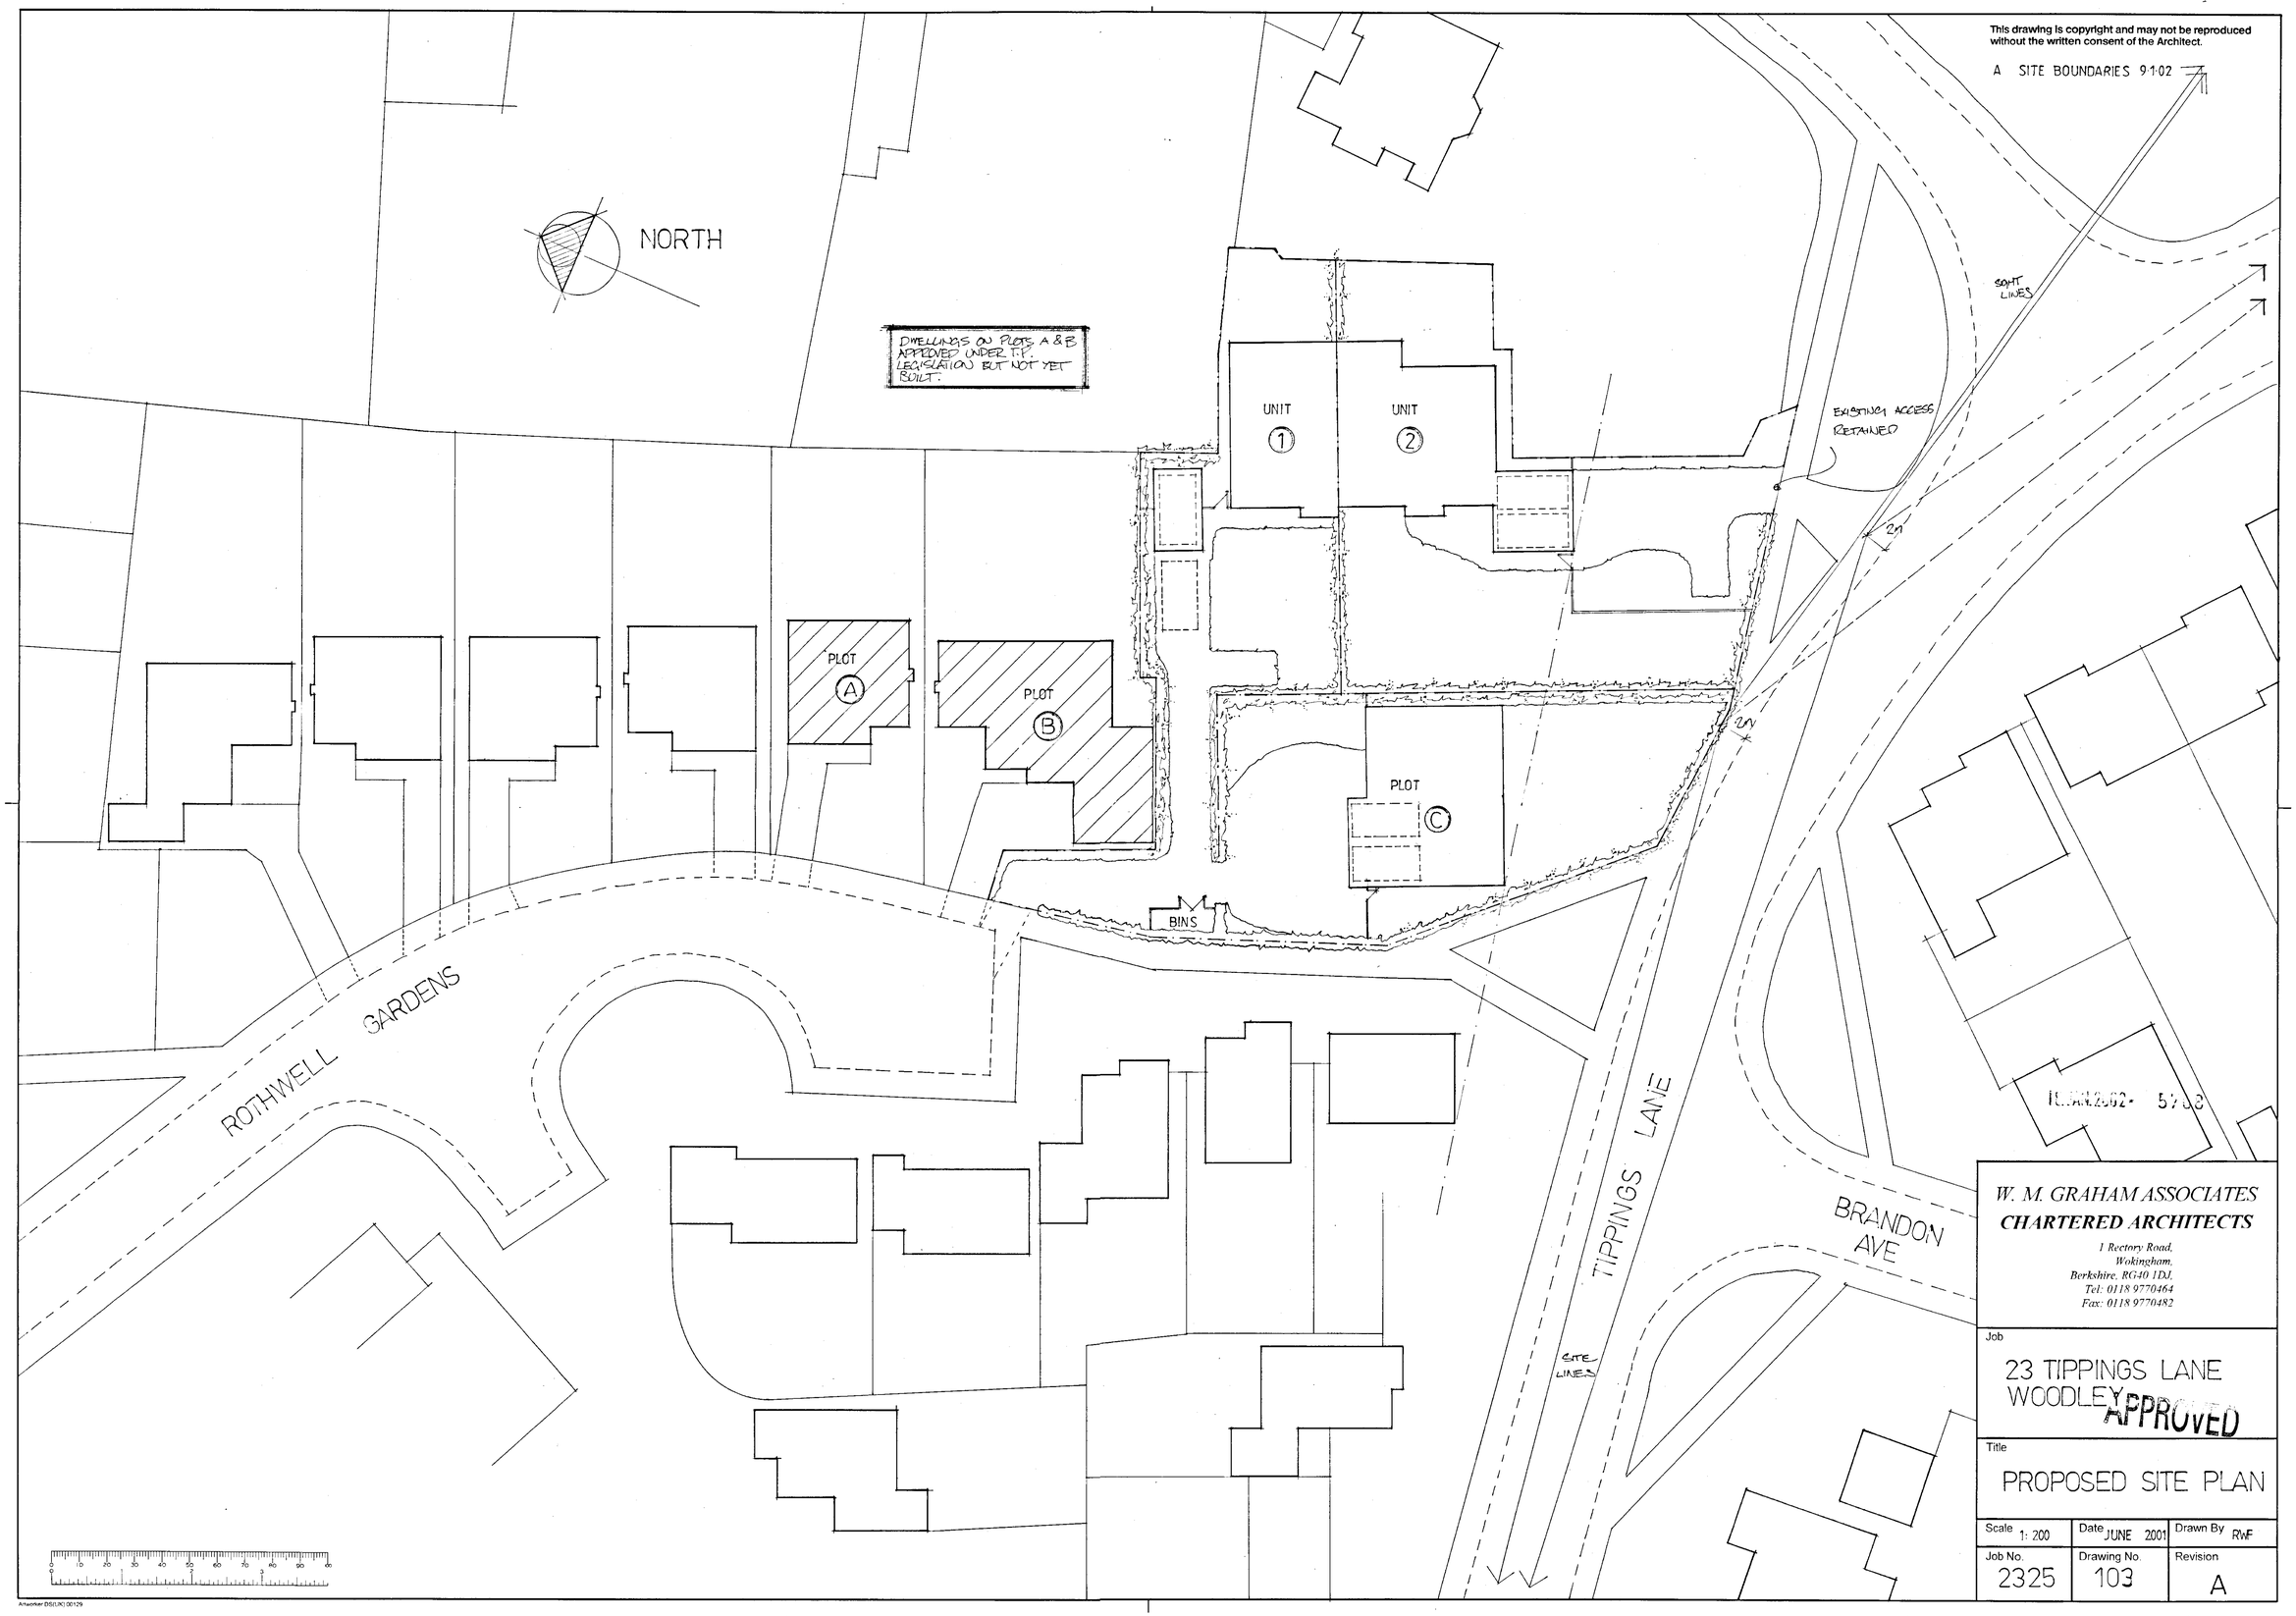

This drawing is copyright and may not be reproduced without the written consent of the Architect.

A SITE BOUNDARIES 9·1·02

W. M. GRAHAM ASSOCIATES
CHARTERED ARCHITECTS
1 Rectory Road,
Wokingham,
Berkshire, RG40 1DJ,
Tel: 0118 9770464
Fax: 0118 9770482

Job
23 TIPPINGS LANE
WOODLEY

APPROVED

Title
PROPOSED SITE PLAN

Scale 1: 200	Date JUNE 2001	Drawn By RWF
Job No. 2325	Drawing No. 103	Revision A

This drawing is copyright and may not be reproduced without the written consent of the Architect.

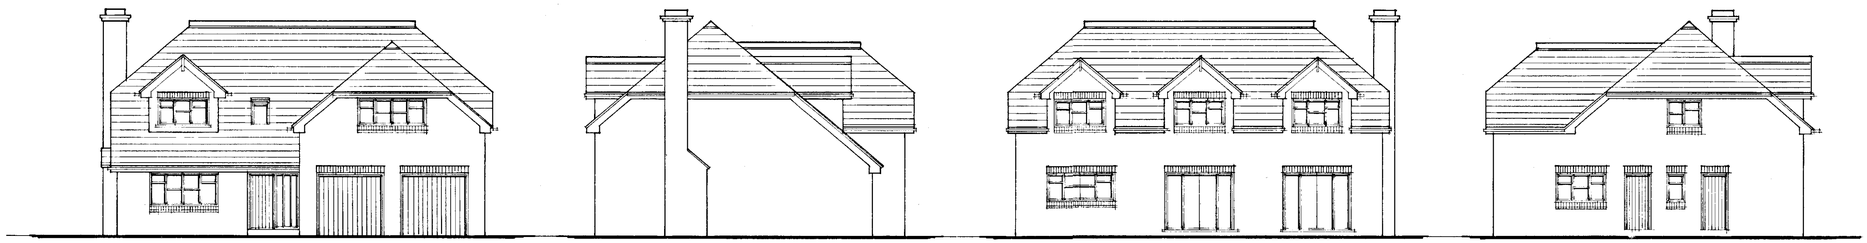

FRONT SIDE REAR SIDE

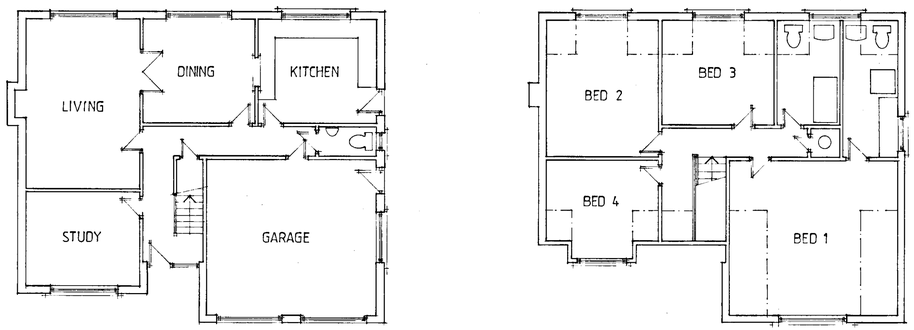

GROUND

FIRST

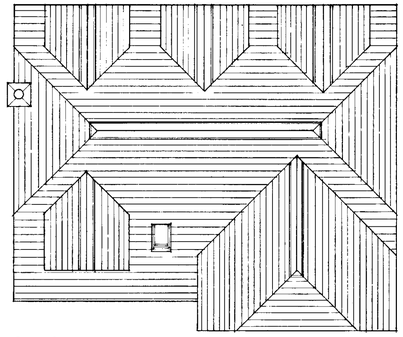

ROOF

NORTH

10.JAN.2002 5708

W. M. GRAHAM ASSOCIATES
CHARTERED ARCHITECTS
1 Rectory Road.
Wokingham.
Berkshire. RG40 1DJ.
Tel: 0118 9770464
Fax: 0118 9770482

Job
23 TIPPINGS LANE
WOODLEY APPROVED

Title
PROPOSED PLOT C

Scale	Date	Drawn By
1:100	JUNE 2001	RWF
Job No.	Drawing No.	Revision
2325	104	

Artwork: DS(UK) 00129

This drawing is copyright and may not be reproduced without the written consent of the Architect.

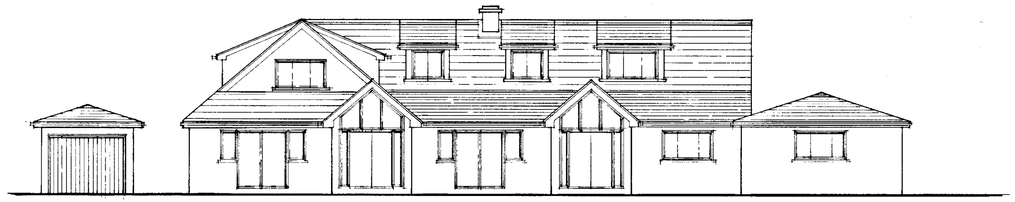

FRONT

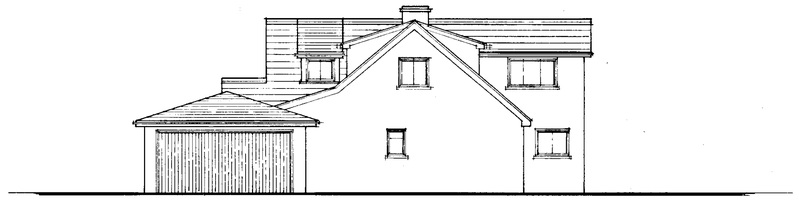

SIDE

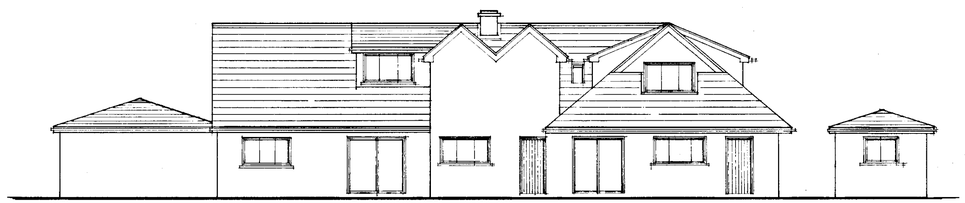

REAR

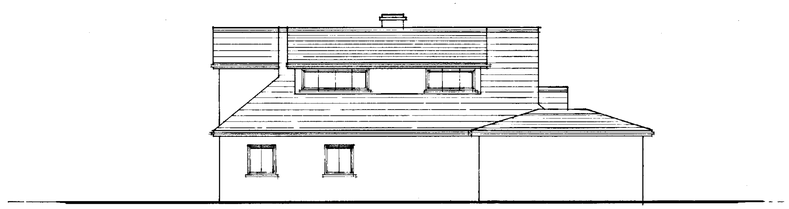

SIDE

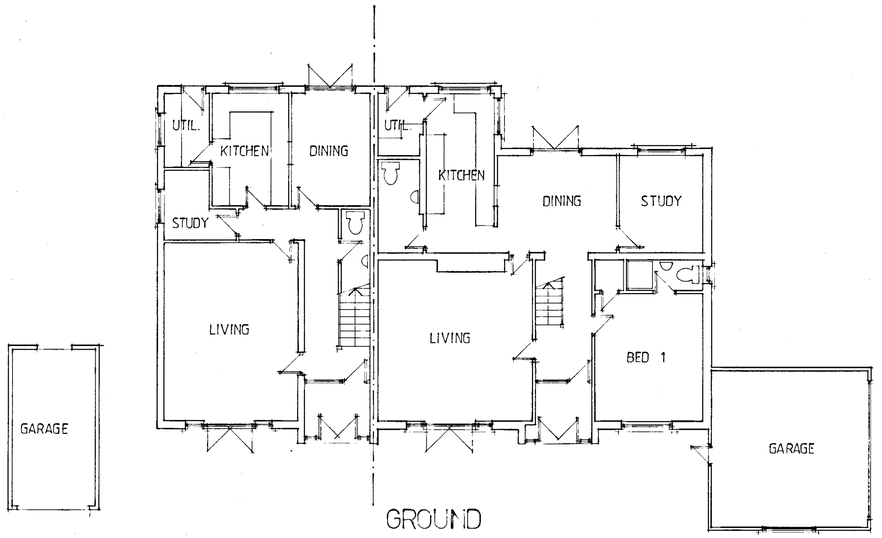

GROUND

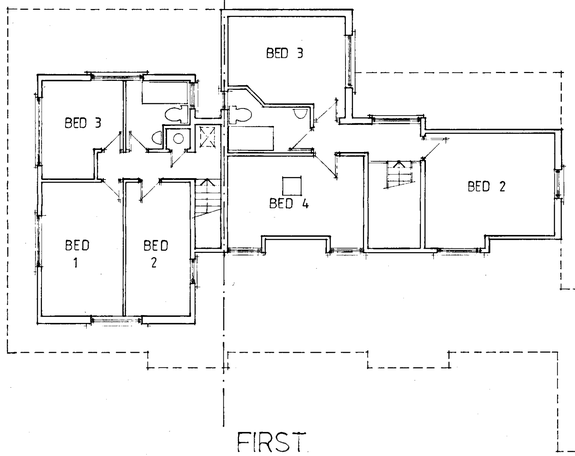

FIRST

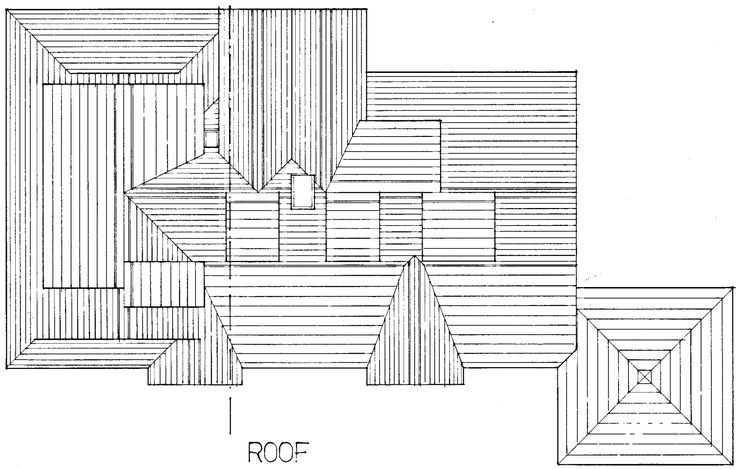

ROOF



NORTH

SUPERSEDED
10 JAN 2002 5708

W. M. GRAHAM ASSOCIATES
CHARTERED ARCHITECTS
1 Rectory Road,
Wokingham,
Berkshire, RG40 1XL
Tel: 0118 9770464
Fax: 0118 9770482

Job
23 TIPPINGS LANE
WOODLEY

Title
PROPOSED SCHEME

Scale	Date	Drawn By
1: 100	JUNE 2001	RWF
Job No.	Drawing No.	Revision
2325	102	

Artworker DS(UK) 00129

This drawing is copyright and may not be reproduced without the written consent of the Architect.

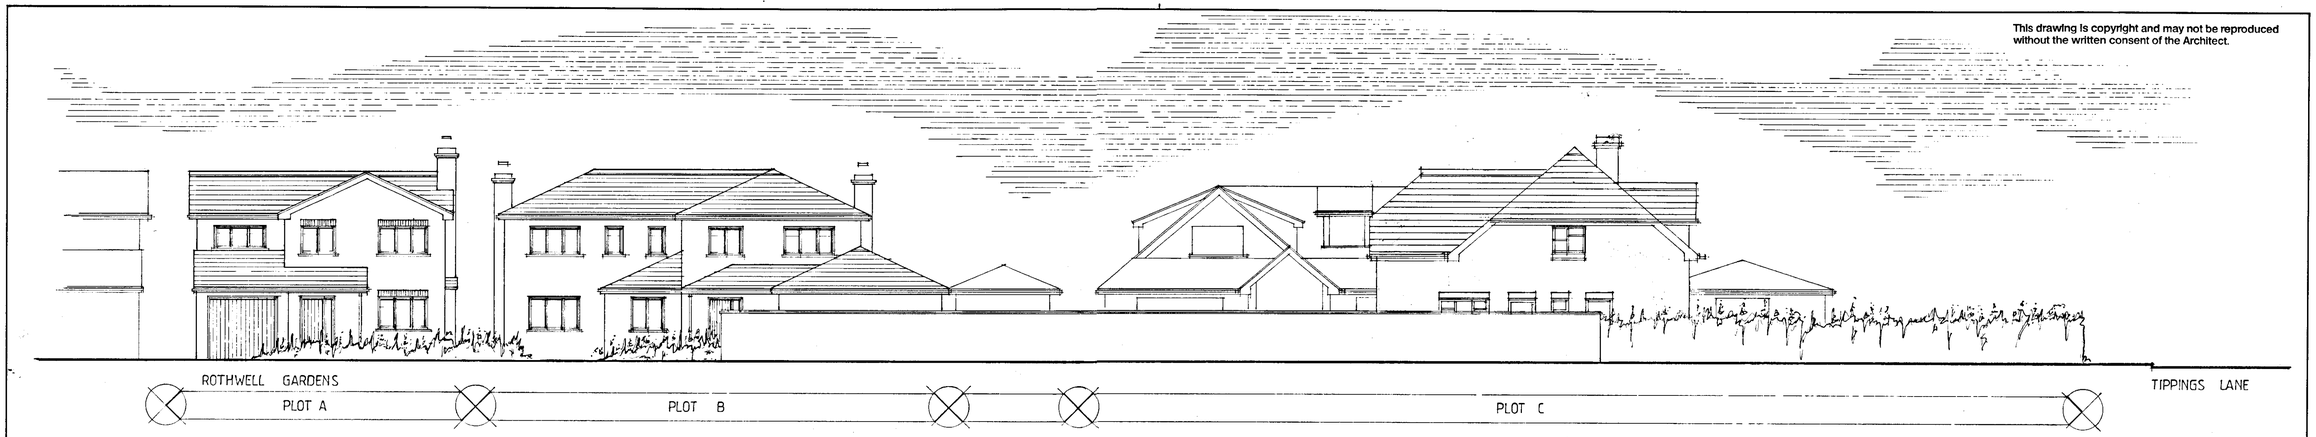

WEST ELEVATION

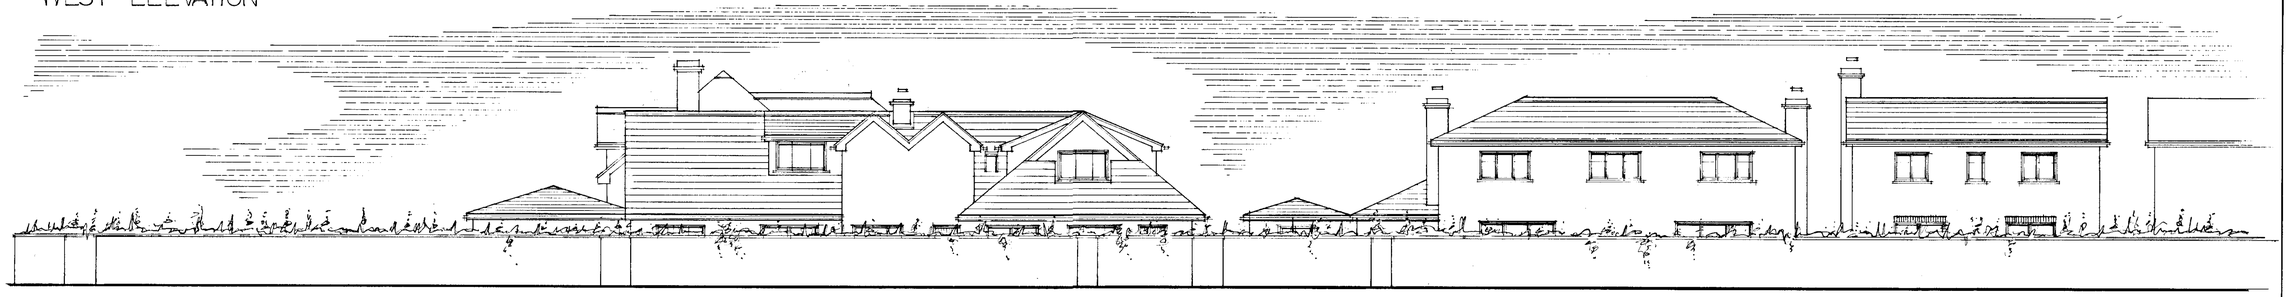

EAST ELEVATION

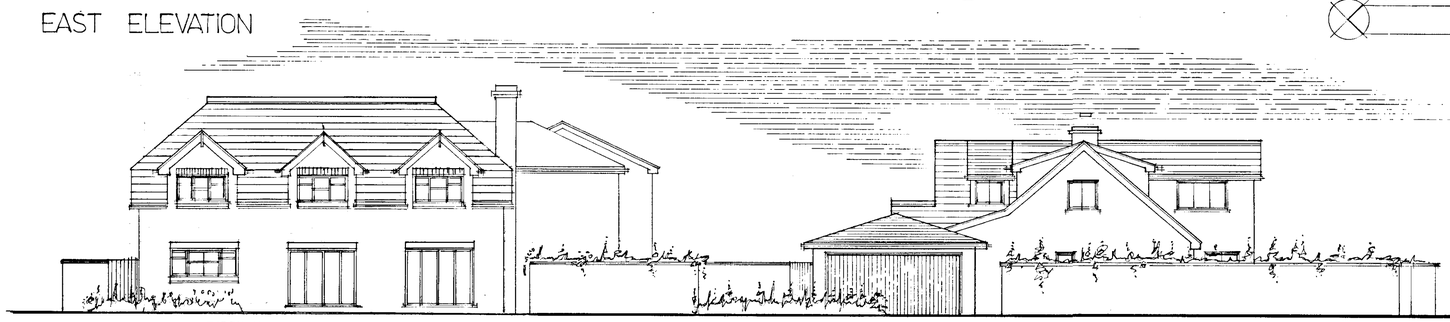

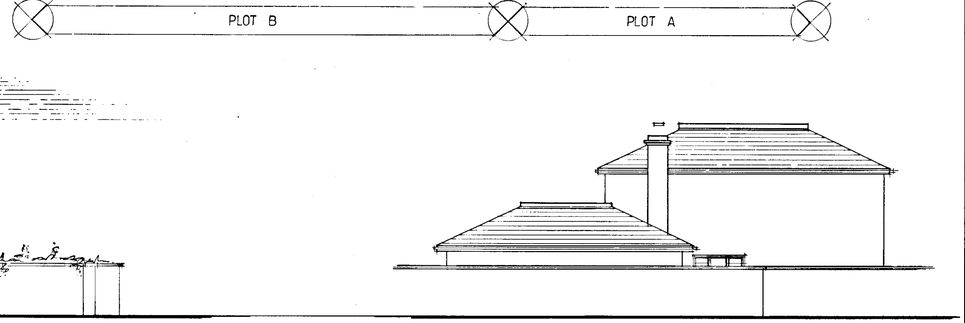

SOUTH ELEVATION PLOT B

SOUTH ELEVATION

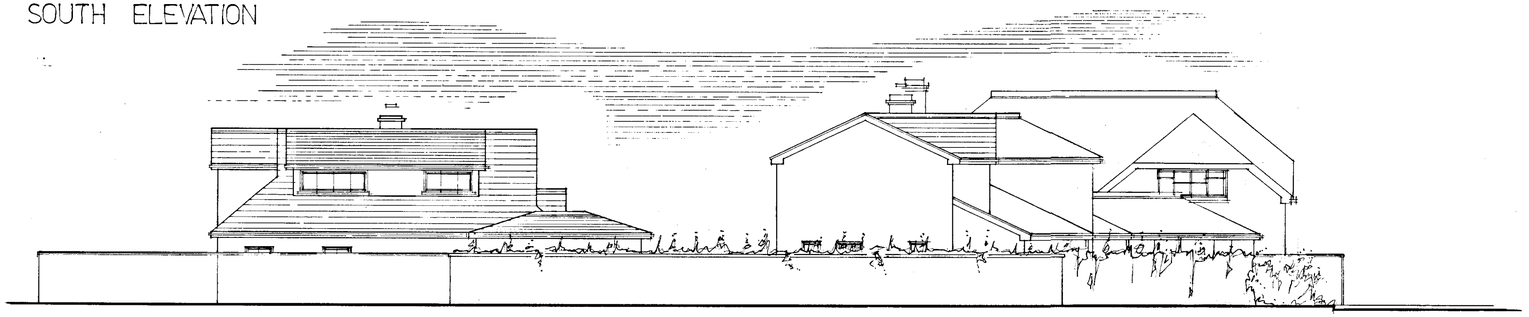

NORTH ELEVATION

W. M. GRAHAM ASSOCIATES
CHARTERED ARCHITECTS
1 Rectory Road,
Wokingham,
Berkshire, RG40 1DJ.
Tel: 0118 9770464
Fax: 0118 9770482

Job
23 TIPPINGS LANE
WOODLEY **APPROVED**

Title
SITE ELEVATIONS

Scale	Date	Drawn By
1:100	JULY 2001	RWF
Job No.	**Drawing No.**	**Revision**
2325	105	

Artworker DS(UK) 00129