This drawing is copyright and may not be reproduced without the written consent of the Architect.



FRONT



REAR

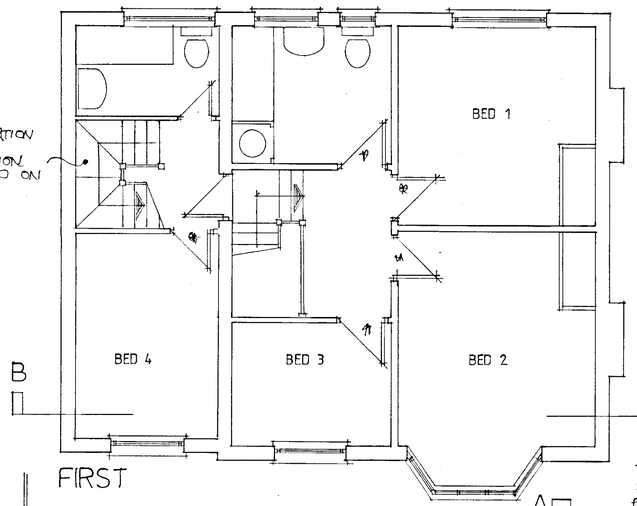

FIRST

PRECISE LOCATION OF STAIR & CONFIGURATION DEPENDANT ON SITE.

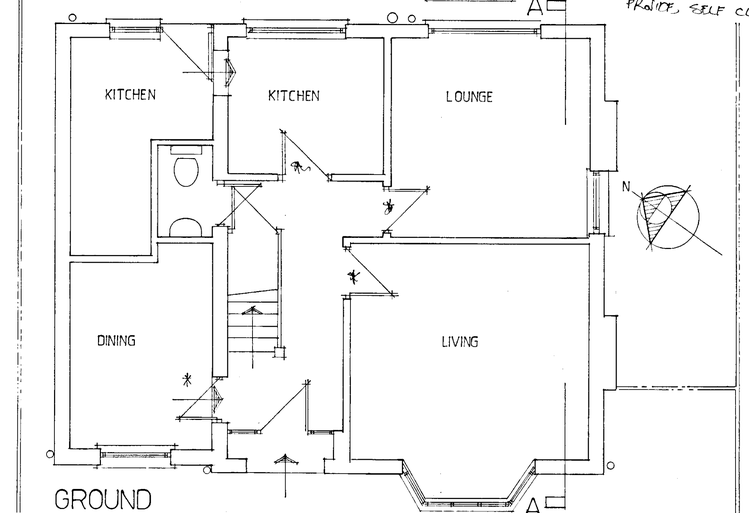

GROUND

* NOTE
ALL DOORS ON STAIRWELL PROVIDE SELF CLOSERS.

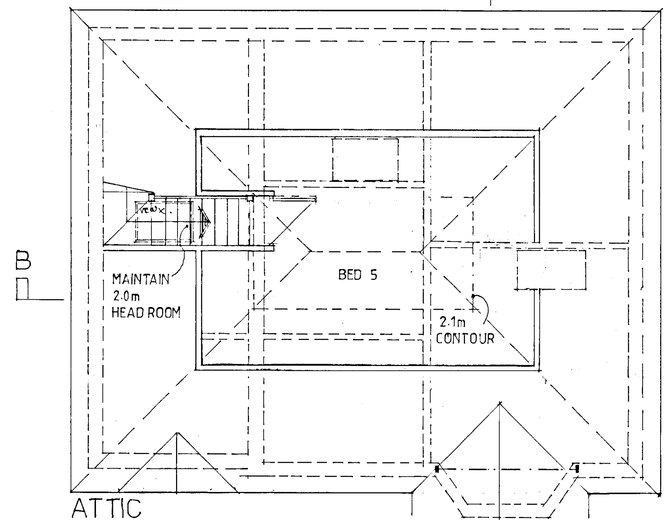

ATTIC

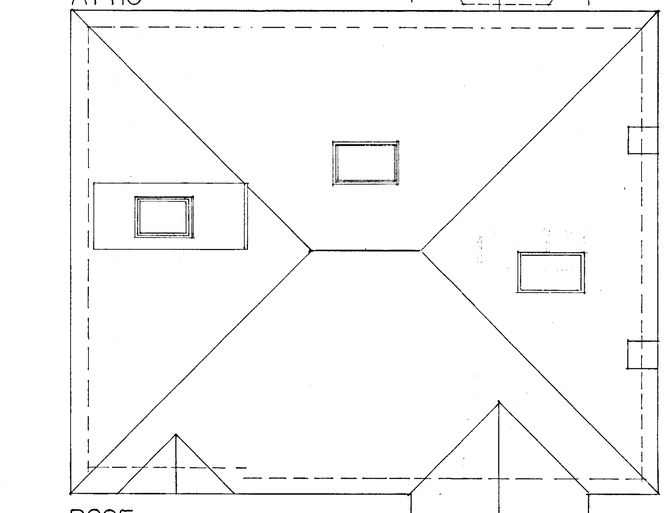

ROOF

A

A

REVISED 5715

APPROVED

A BUILDING REGS. 1-12-01

W. M. GRAHAM ASSOCIATES
CHARTERED ARCHITECTS
1 Rectory Road,
Wokingham,
Berkshire, RG40 1DJ.
Tel: 0118 9770464
Fax: 0118 9770482

Job
72, EASTHAMPSTEAD ROAD,
WOKINGHAM.

Title
PROPOSED ELEVATIONS & PLANS

Scale	Date	Drawn By
1:50	OCT '01	AM
Job No.	**Drawing No.**	**Revision**
2287	04	A

Artworker (DS/UK) 00129

09/11/01

This drawing is copyright and may not be reproduced without the written consent of the Architect.

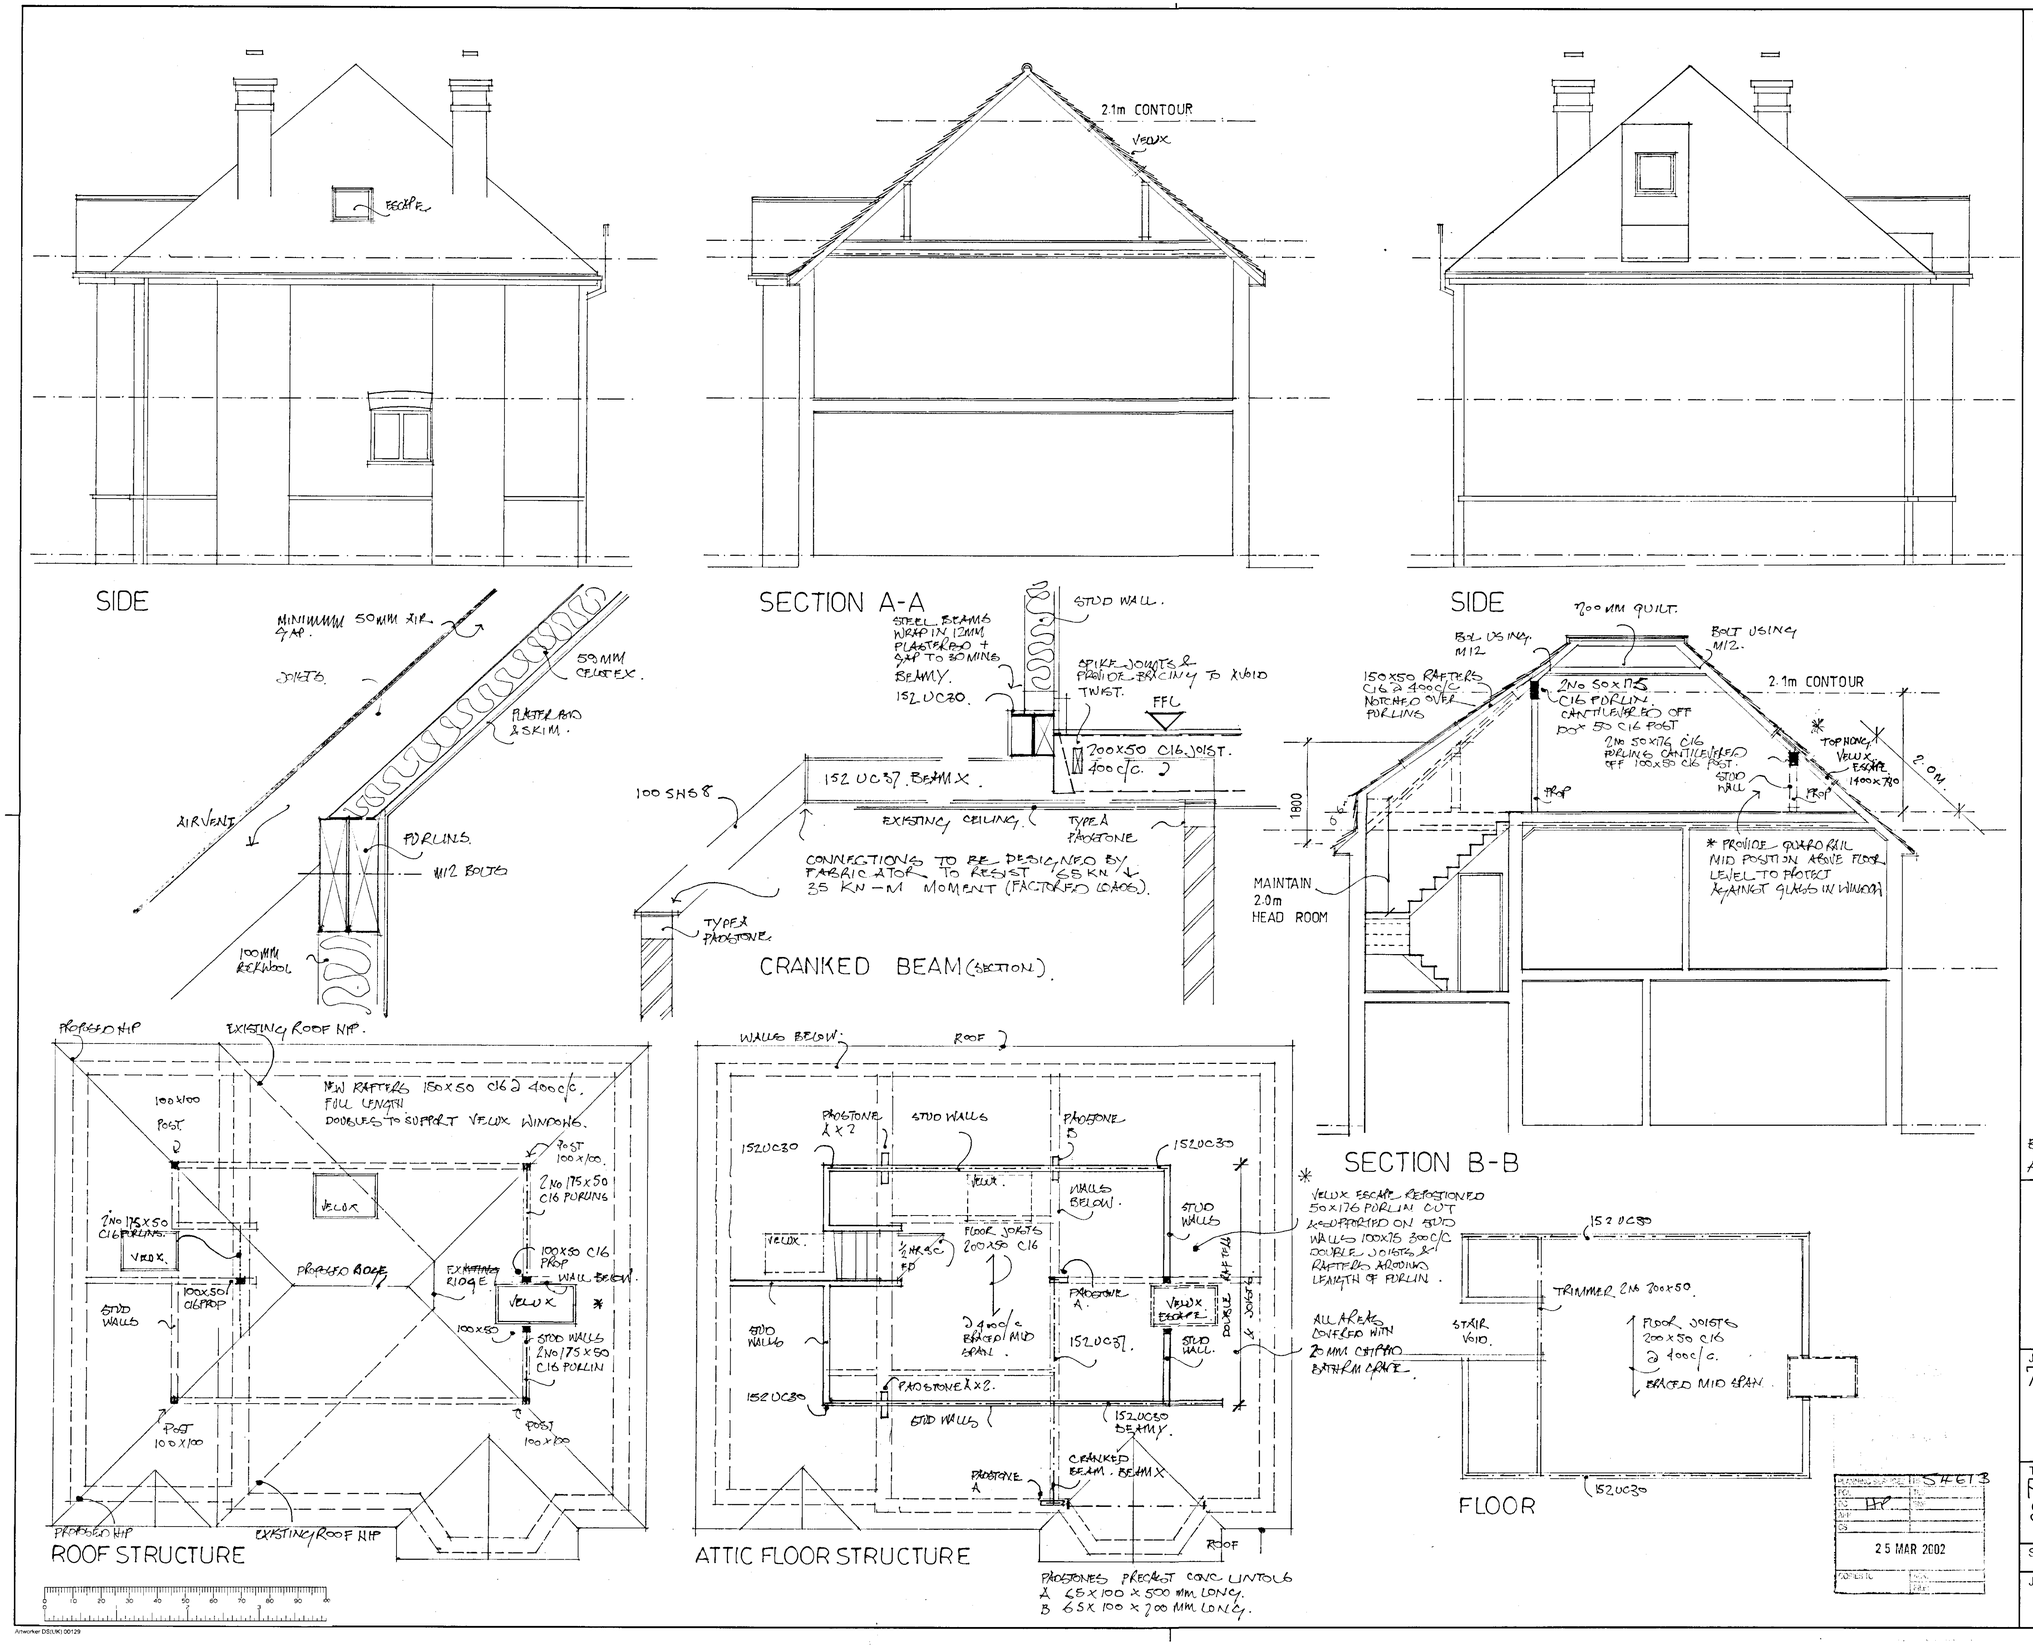

APPROVED

REVISED PLAN

5715 - 1

B * ITEMS.	08.01.02.
A BUILDING REQS.	1.12.01.

W. M. GRAHAM ASSOCIATES
CHARTERED ARCHITECTS
1 Rectory Road,
Wokingham,
Berkshire, RG40 1DJ.
Tel: 0118 9770464
Fax: 0118 9770482

Job
72, EASTHAMPSTEAD ROAD
WOKINGHAM

Title
PROPOSED SECTION & ELEVATIONS

Scale 1:50	Date OCT '01	Drawn By AA
Job No. 2287	Drawing No. 05	Revision C

25 MAR 2002

CO 17/5/02

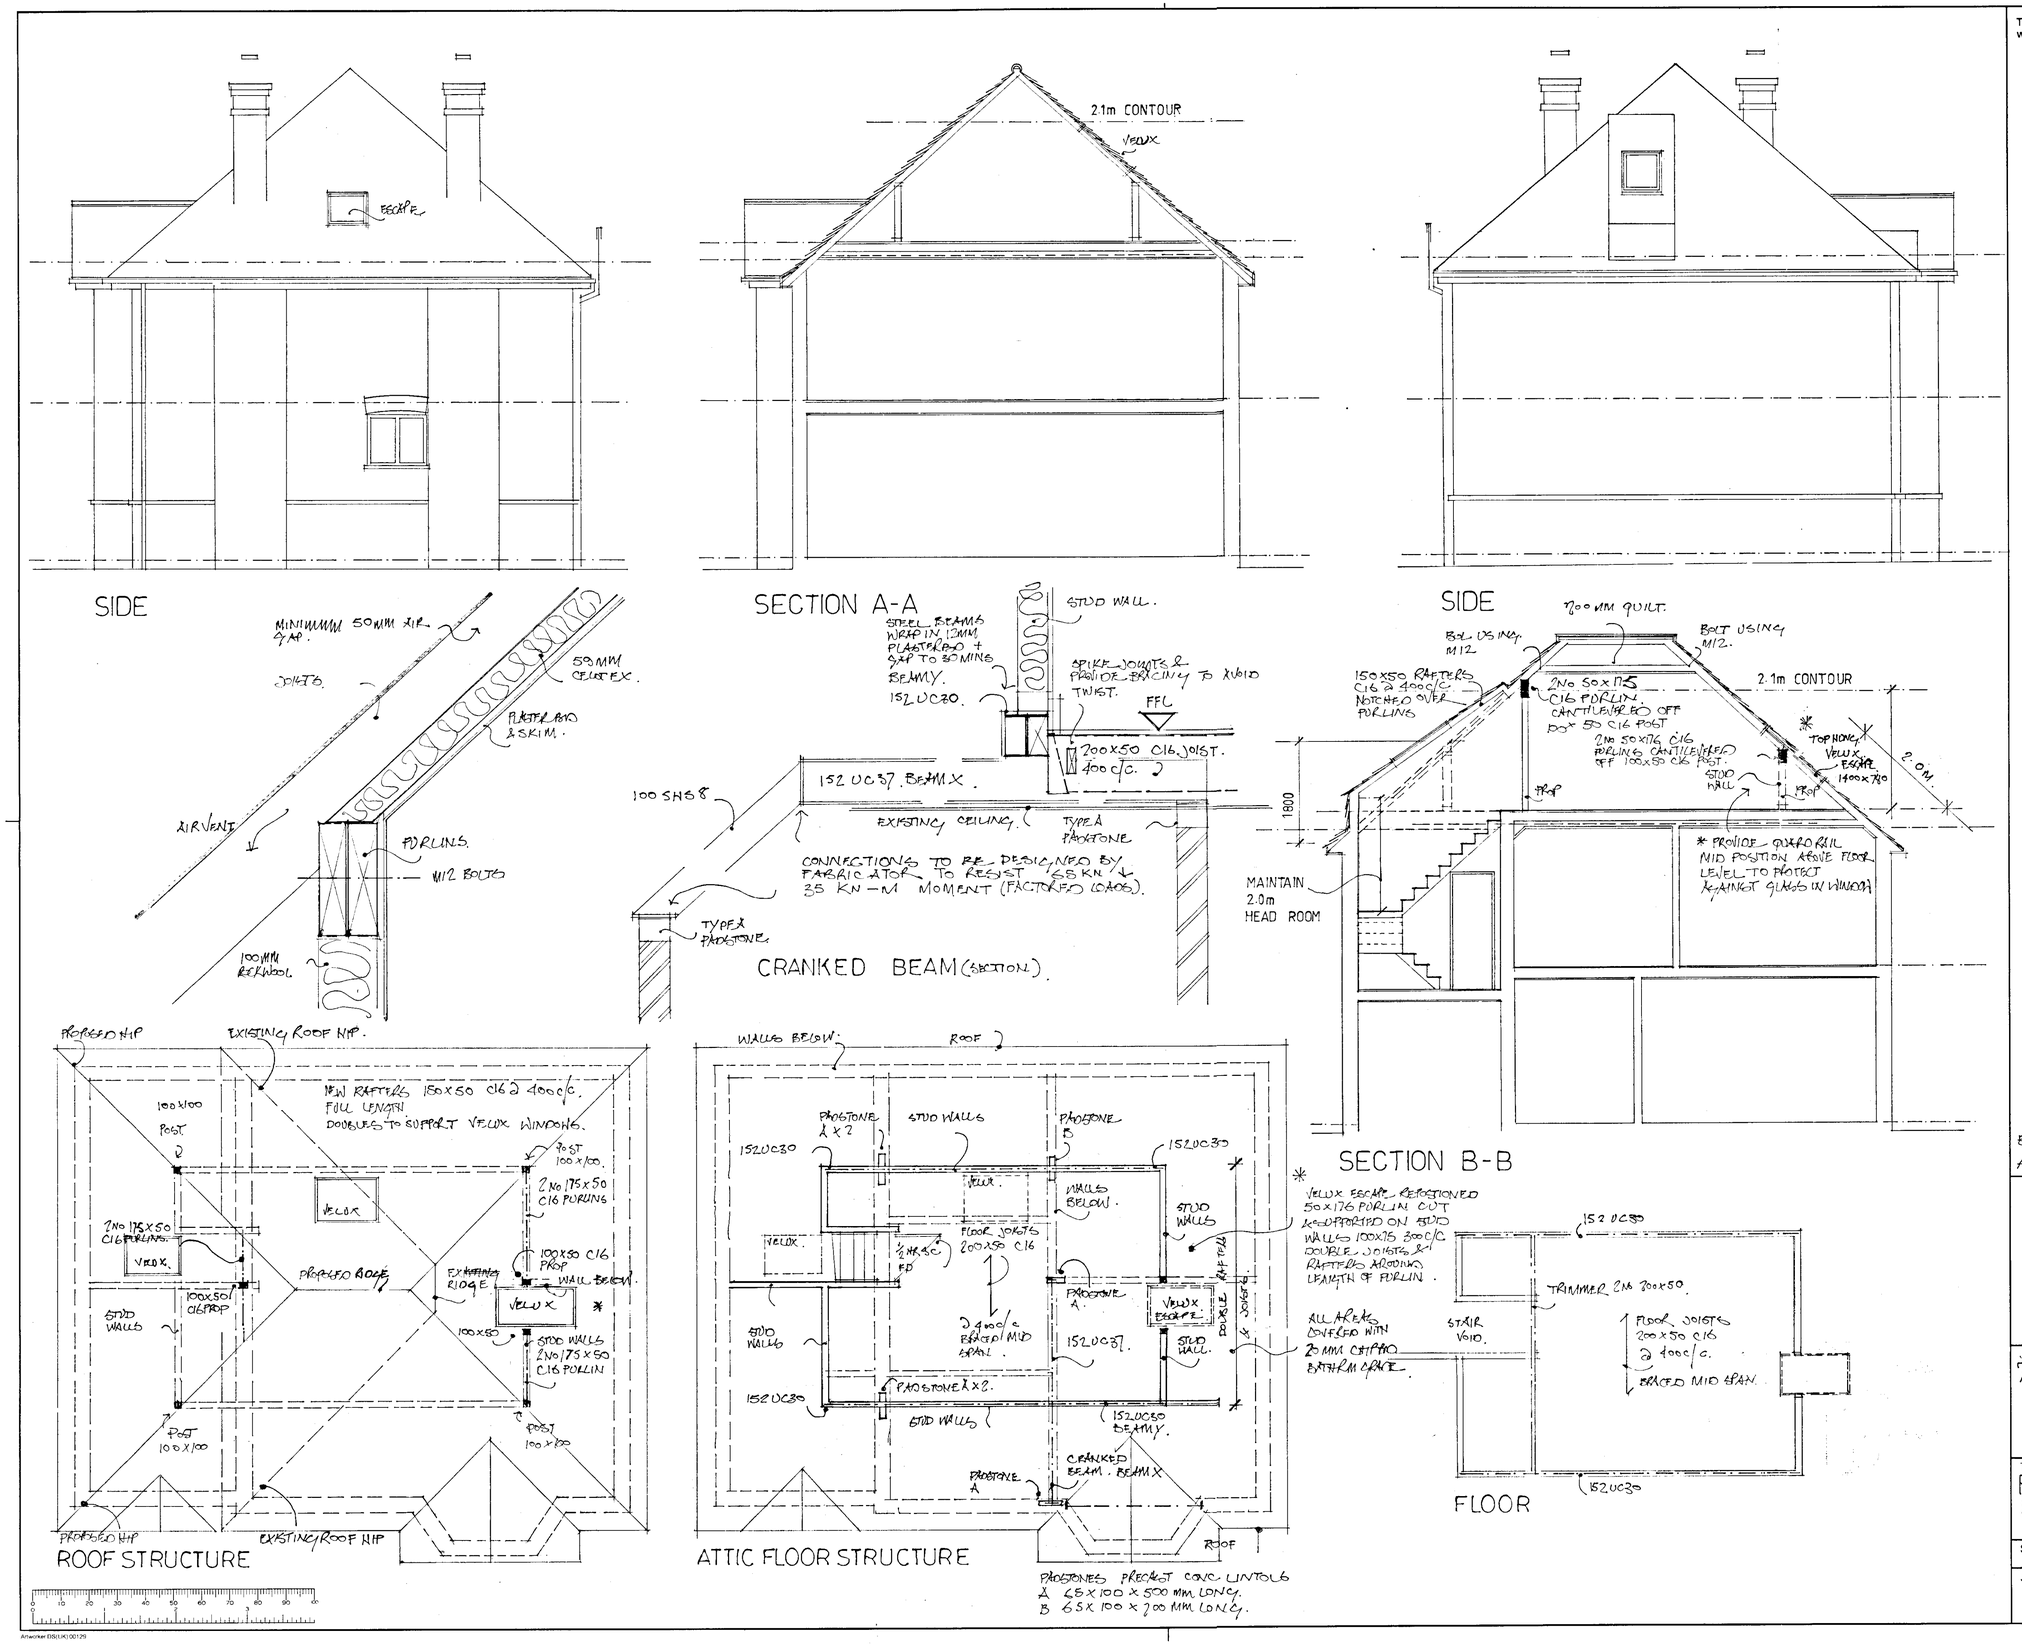

This drawing is copyright and may not be reproduced without the written consent of the Architect.

B * ITEMS. 08-01-02.
A BUILDING REQS. 1-12-01.

W. M. GRAHAM ASSOCIATES
CHARTERED ARCHITECTS
1 Rectory Road.
Wokingham.
Berkshire. RG40 1DJ.
Tel: 0118 9770464
Fax: 0118 9770482

Job
72, EASTHAMPSTEAD ROAD
WOKINGHAM

Title
PROPOSED SECTION & ELEVATIONS

Scale 1:50	Date OCT '01	Drawn By AA
Job No. 2287	Drawing No. 05	Revision B