

REAR

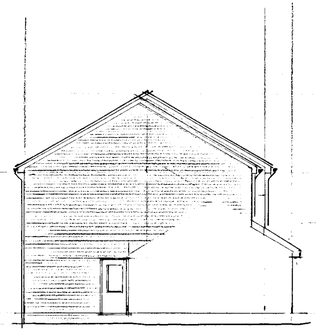

SIDE

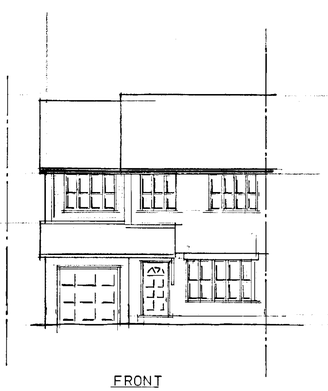

FRONT

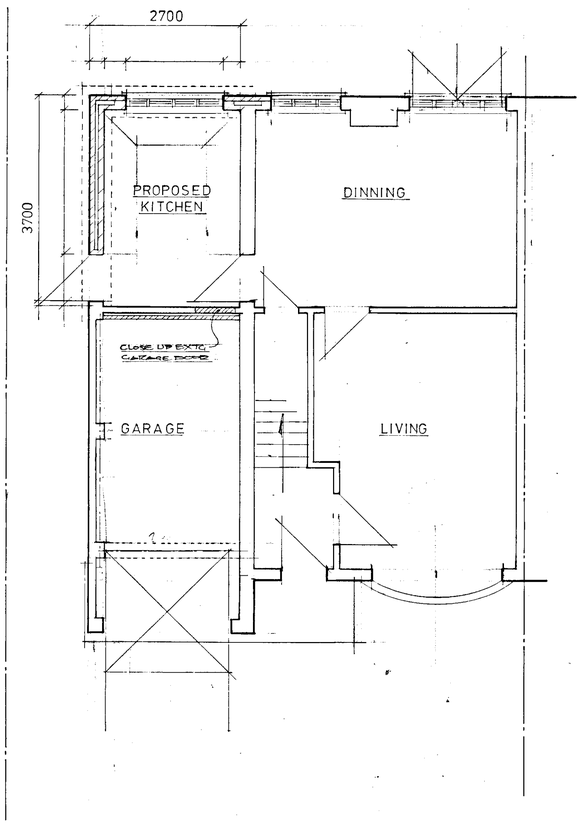

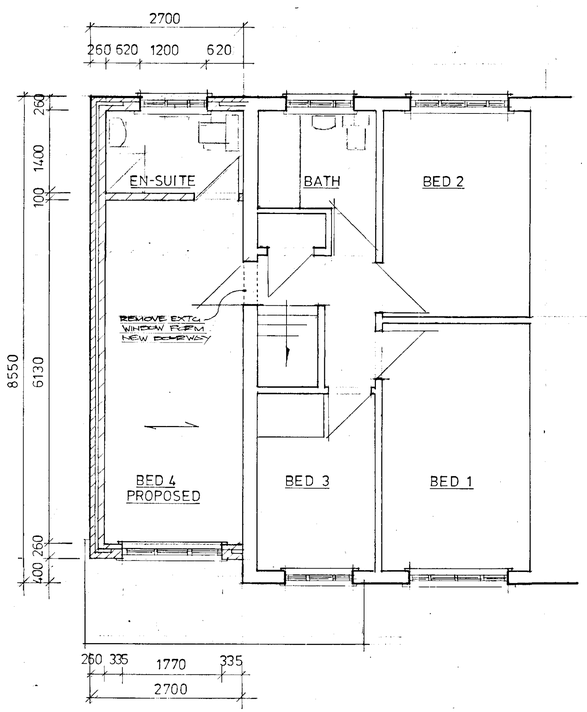

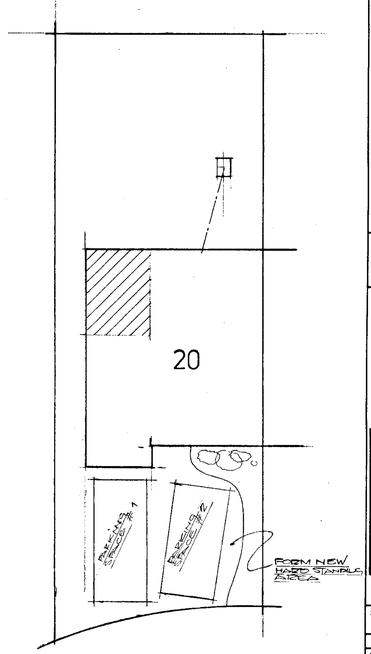

SITE PLAN

B	16/1/02	PARKING SPACES SHOWN
A		
	Date	Revisions

© copyright

REVISED PLAN
5622

PLANNING SERVICES
21 JAN 2002
COPIES TO: JCK, FRE

Client
MR AND MRS REBER

Job Title
2 STOREY SIDE EXTENSION

APPROVED

Drawing Title
PROPOSED 2 STOREY SIDE EXTENSION KITCHEN TO GF BEDROOM AND EN-SUITE TO 1st F AT
20 STONE HAVEN DRIVE
WOODLEY. RG5 4DE

Scale 1:100 1:50 1:125

Date 10/12/01 | Drawn by D TAYLOR

07970 411897

Drg. No. 2256 | Rev. B

5/2/02

594 x 841mm A1