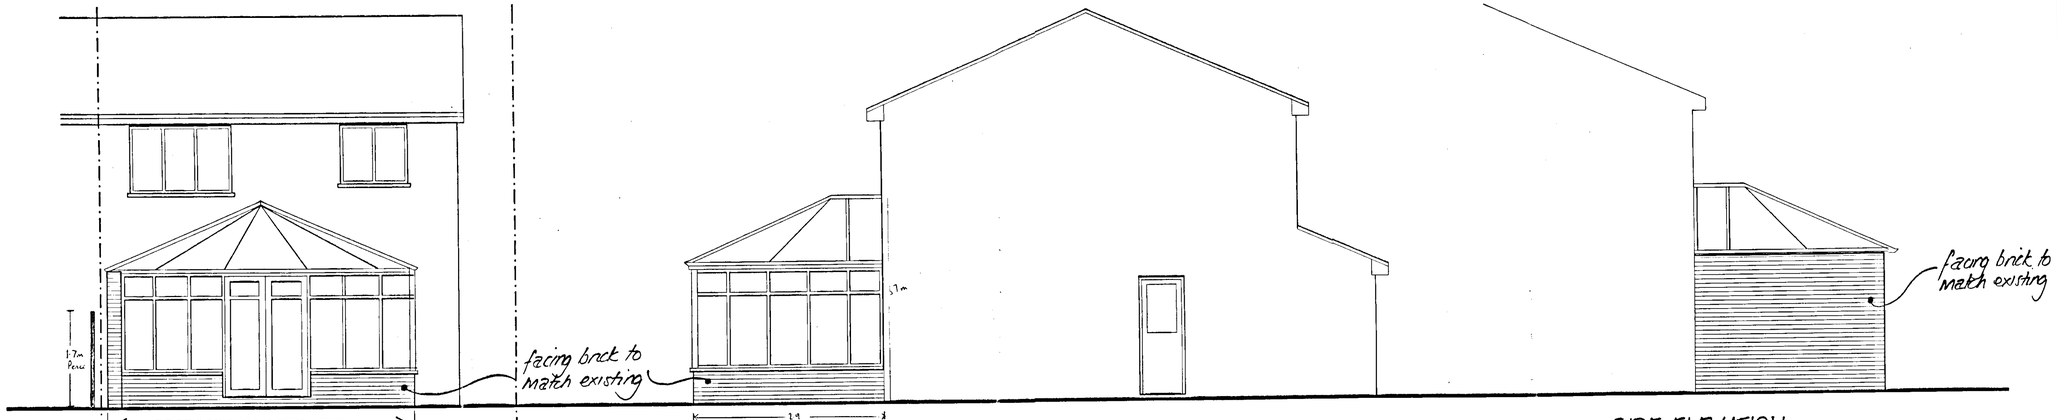

REAR ELEVATION

SIDE ELEVATION

SIDE ELEVATION

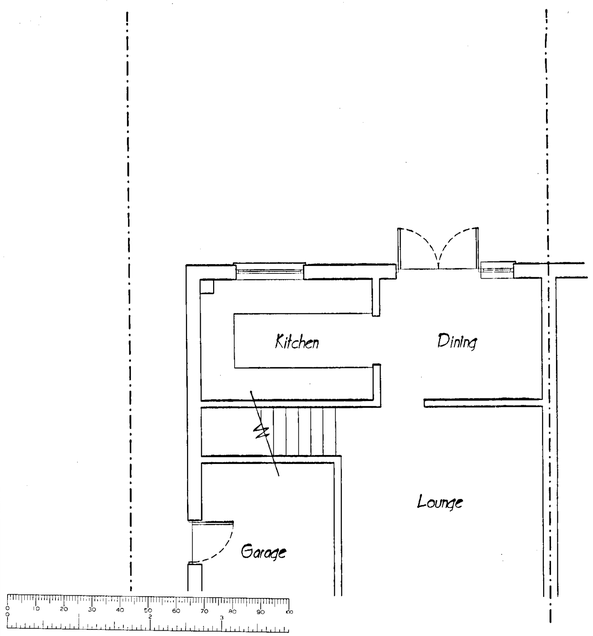

EXISTING GROUND FLOOR PLAN

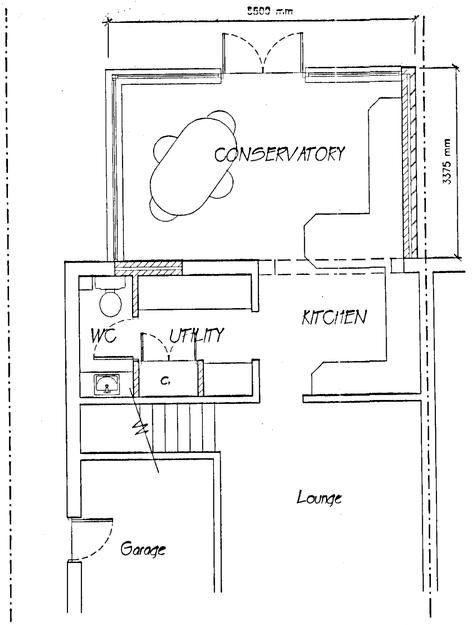

PROPOSED GROUND FLOOR PLAN

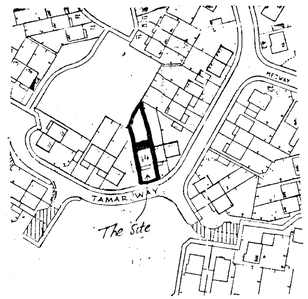

LOCATION PLAN 1:1250

APPROVED

08.JAN.2002 5685

PROPOSAL :	NEW CONSERVATORY AT REAR OF EXISTING HOUSE
LOCATION :	44 TAMAR WAY, WOOSEHILL, WOKINGHAM, BERKS.
CLIENT :	MR. G. EVANS.
SCALE :	1:50, 1:100
DATE :	OCTOBER 2001
DWG No. :	HIRE.-0102