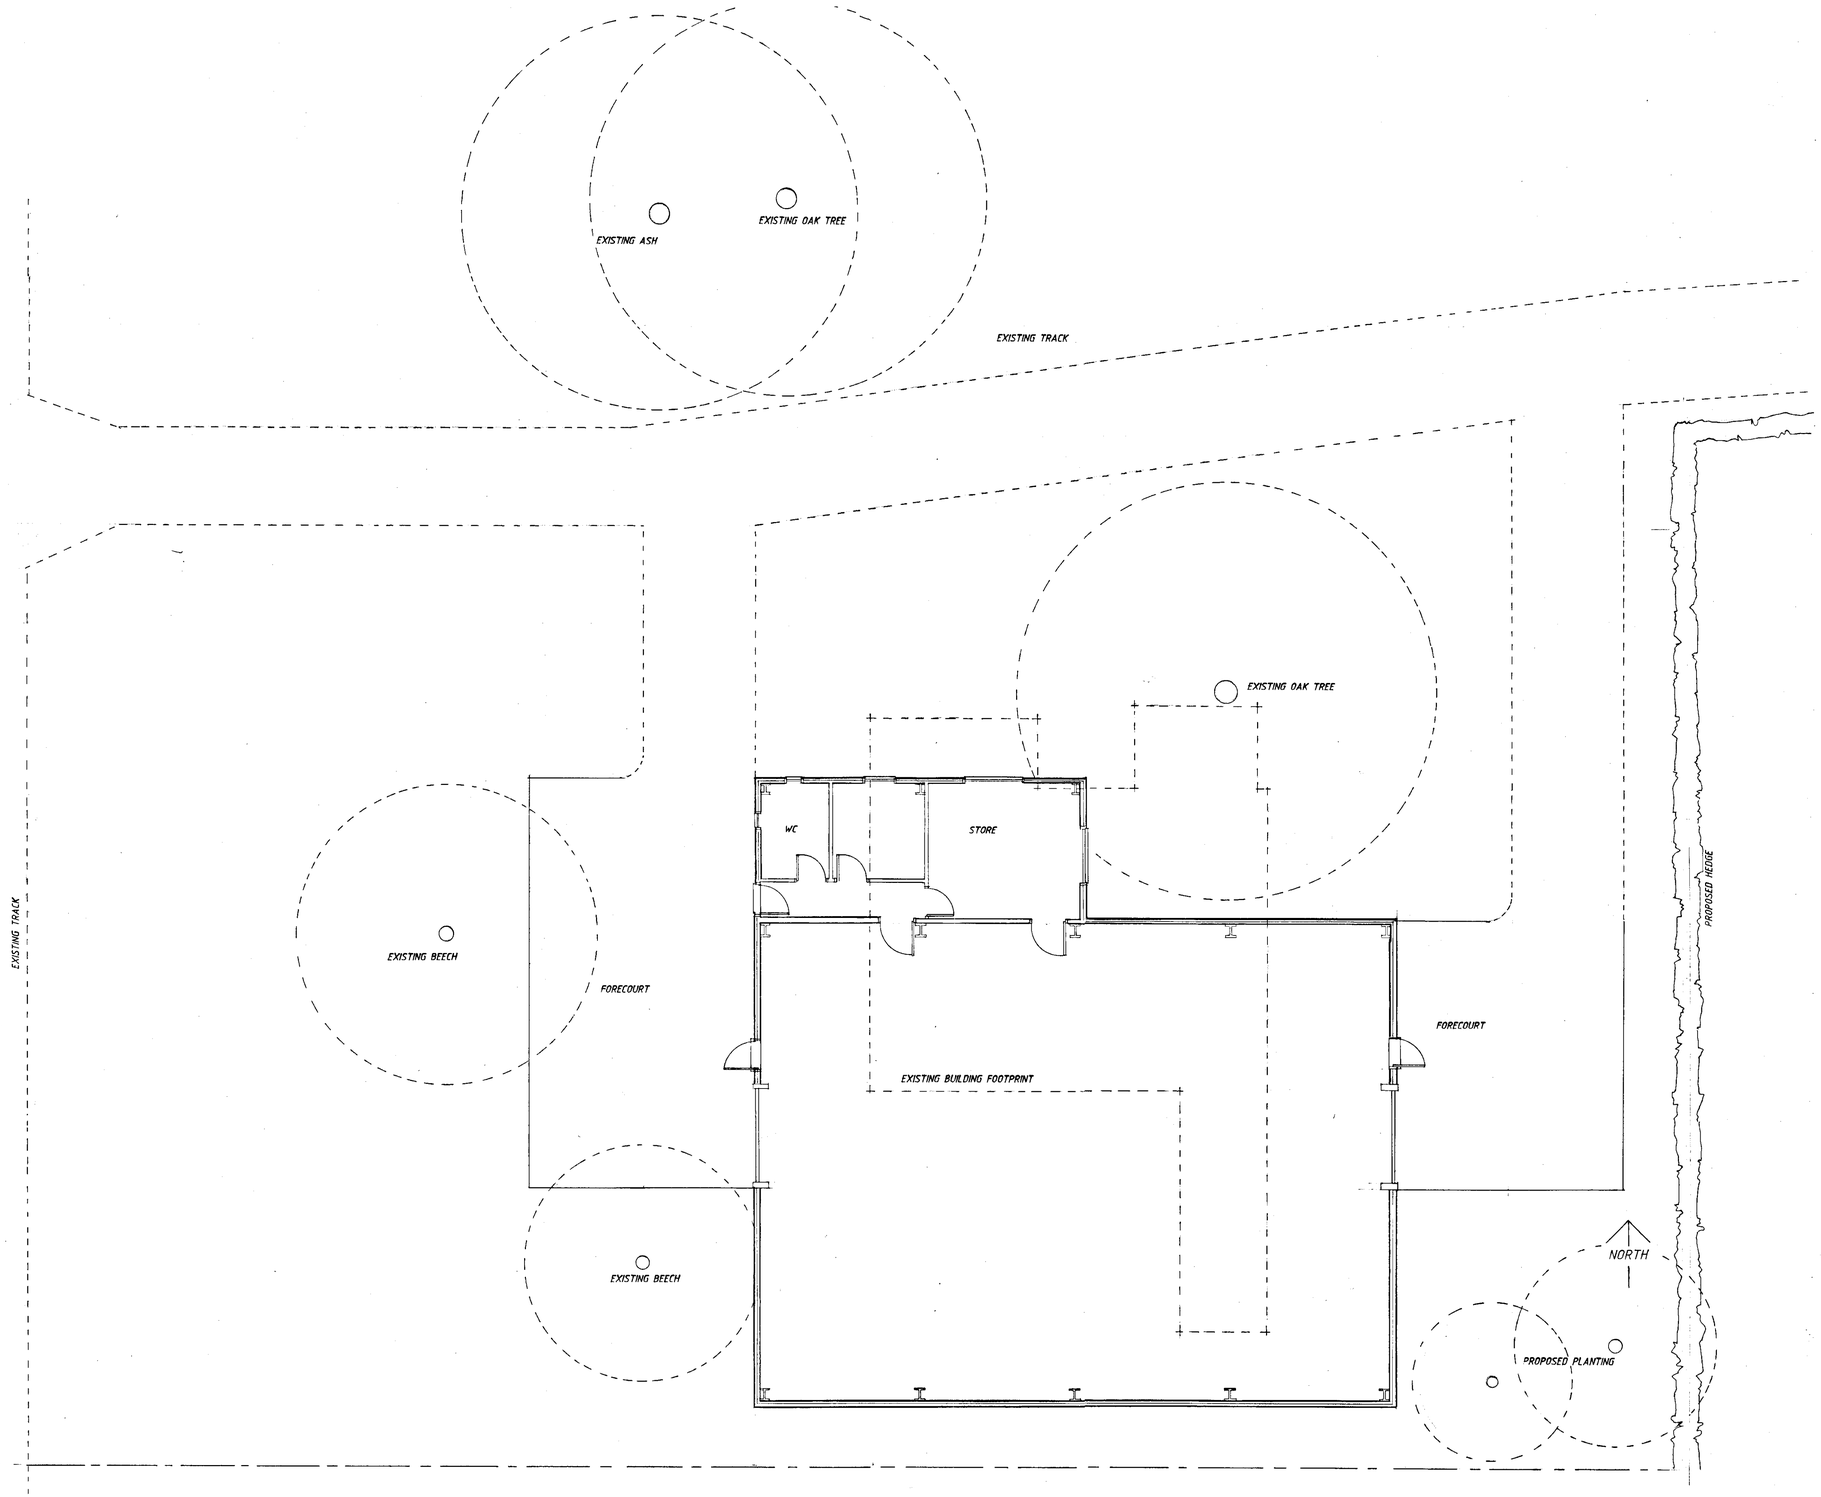

DO NOT SCALE

Any discrepancies to be referred to Izod Design.
This drawing remains the Copyright of Izod Design.

REVISIONS

Date	Description	Rev.

08 JAN 2002* 5626 EXISTING FOOTPRINT AREA 210.5 m²
PROPOSED FOOTPRINT AREA 462.5 m²

Izod DESIGN

Chartered Architects
Landscape Consultants

14 Milton Road Wokingham
Berkshire RG40 1DB
Telephone 0118 977 0075
Facsimile 0118 977 0057

Client
HALL HUNTER PARTNERSHIP

Project
HEATHLANDS FARM
PROPOSED TRACTOR STORE

Description
FLOOR & SITE PLAN

Scale 1 : 100

Project No. 2735

Drawing No. 3

Revision Date 2 JAN 02

MY 4434Lw R

DO NOT SCALE

Any discrepancies to be referred to Izod Design.

This drawing remains the Copyright of Izod Design.

REVISIONS

Date	Description	Ref.

WALL & ROOFING MATERIALS:
TO BE AGREED

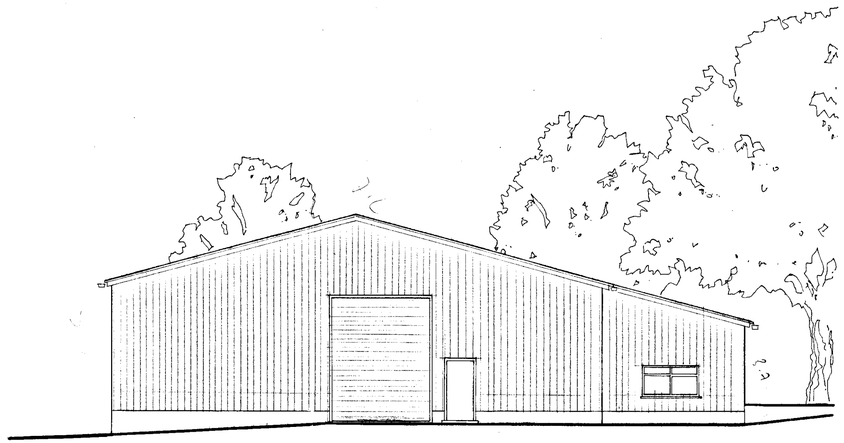

NORTH ELEVATION

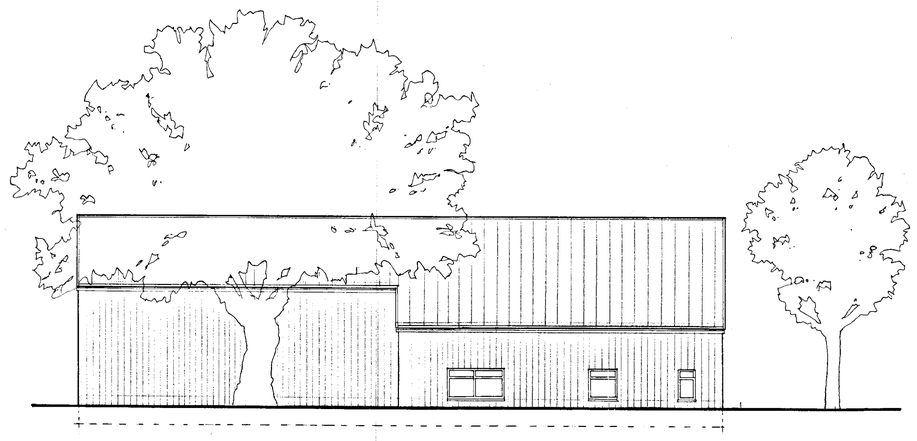

WEST ELEVATION

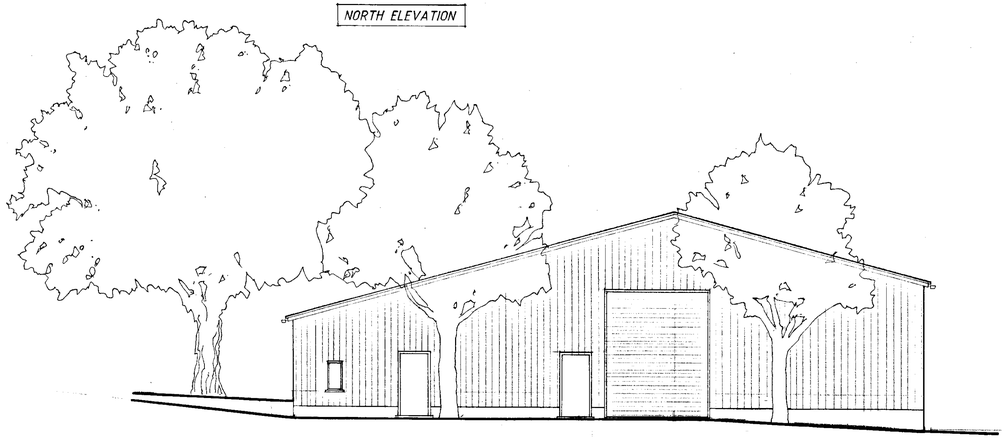

SOUTH ELEVATION

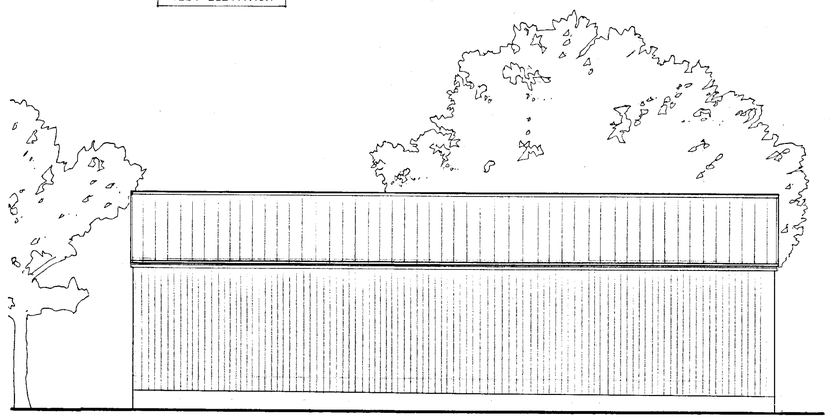

EAST ELEVATION

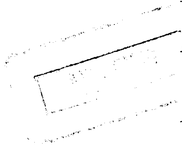



08 JAN 2002* 5626

Izod DESIGN

Chartered Architects
Landscape Consultants

14 Milton Road Wokingham
Berkshire RG40 1DB
Telephone 0118 977 0075
Facsimile 0118 977 0057

Client
HALL HUNTER PARTNER

Project
HEATHLANDS FARM
PROPOSED TRACTOR STORE

Description
ELEVATIONS

Scale 1 : 100

Project No. 2735

Drawing No. 4

Revision Date 2 JAN 02

MY 44345Lb R