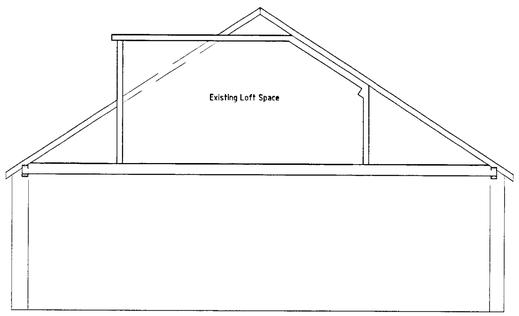

Existing Section Through House

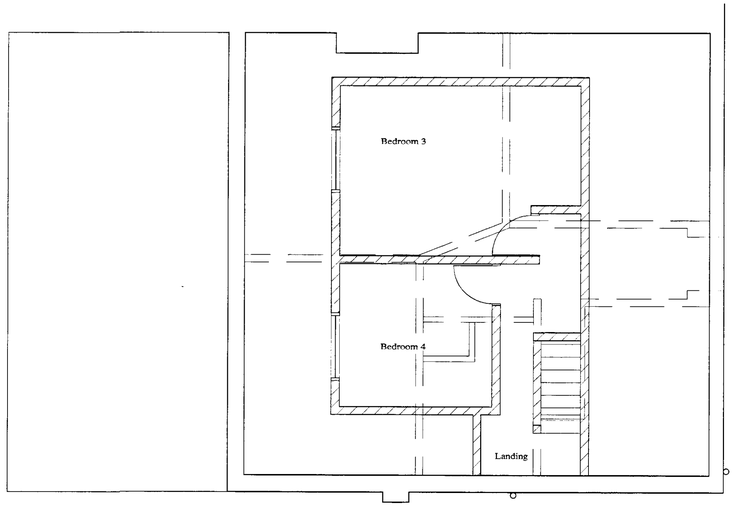

First Floor Plan

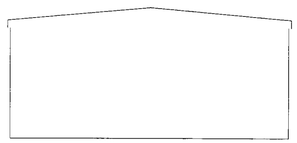

Rear Elevation Garage

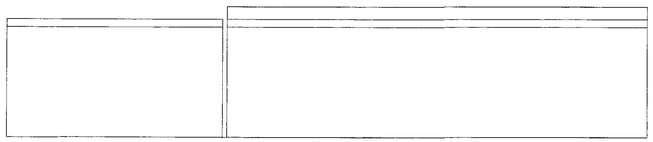

Side Elevation Garage

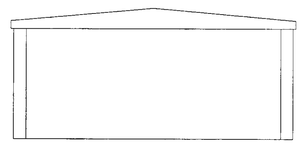

Front Elevation Garage

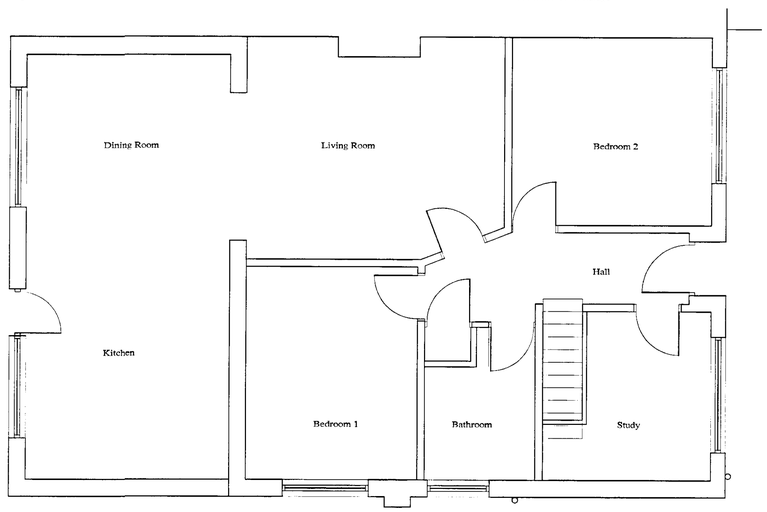

Ground Floor Plan

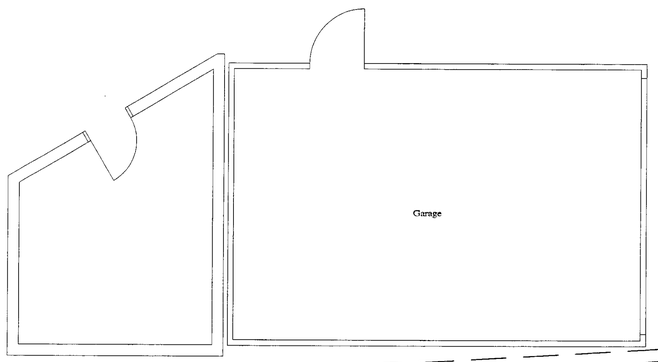

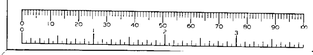

Notes

12 FEB 2002 0761

Rev.	Description	Date
CAD File Reference		
Date Plotted:	Time:	

David Tingle
Associate to The Insitute of Building

Building Design & Surveying Services
17 Woodland Drive, Tilehurst, Reading, Berkshire, RG30 4RT
Telephone / Fax (0118) 9419311

Client
MR & MRS RILEY
17 ARBOR LANE
WINNERSHE

Project
PROPOSED
ALTERATIONS TO EXISTING LOFT ROOMS
AND REPLACEMENT DETACHED GARAGE

Drawing
EXISTING
PLAN & ELEVATIONS

APPROVED

Scale	
1:50	
Date: January 2002	Drn: DT

Drawing No.	Rev.
17AL.02	

FINISHES
WALLS :- Brown tile hanging & white cladding to match existing
ROOF :- Grey Flat roof to match existing

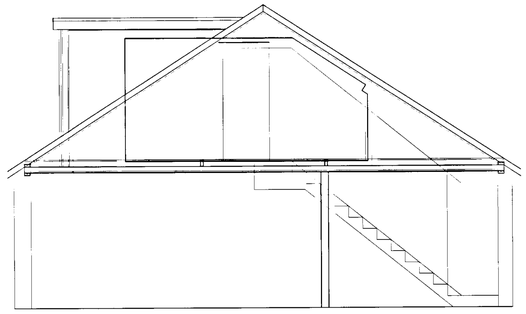

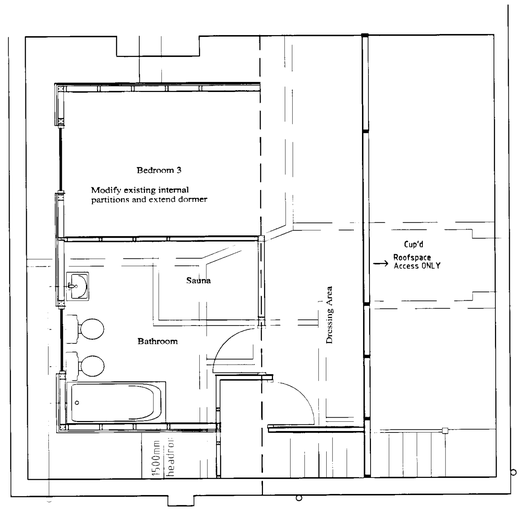

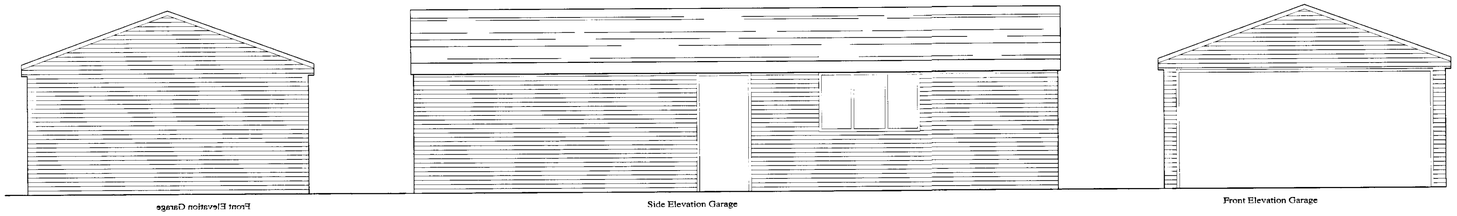

Front Elevation Garage

Side Elevation Garage

Front Elevation Garage

FINISHES
WALLS :- Red/Brown facing brickwork to match existing
ROOF :- Brown Concrete roof tiles to match existing

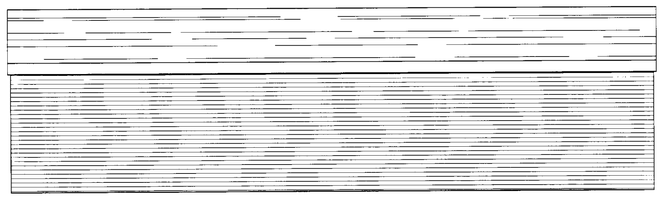

Side Elevation Garage

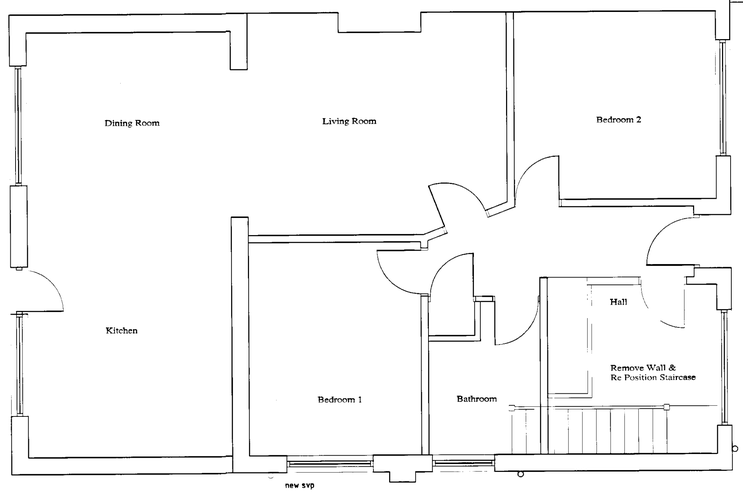

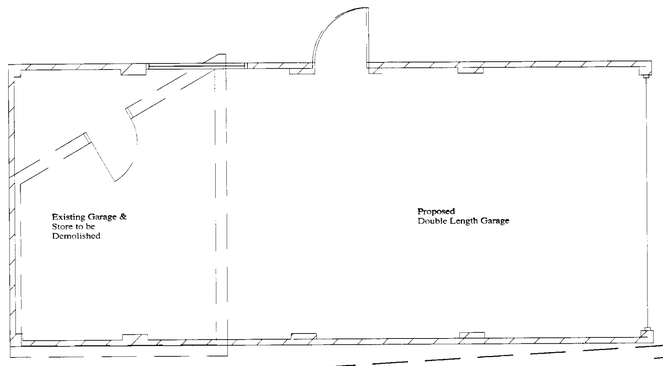

Drive

Notes

12.FEB.2002 5761

Rev.	Description	Date
A	Side Elevation Garage Added	8.2.02

CAD File Reference
Date Plotted: Time:

David Tingle
Associate to The Insitute of Building

Building Design & Surveying Services
17 Woodland Drive, Tilehurst, Reading, Berkshire, RG30 4RT
Telephone / Fax (0118) 9419311

APPROVED

Client
MR & MRS RILEY
17 ARBOR LANE
WINNERSHE

Project
PROPOSED
ALTERATIONS TO EXISTING LOFT ROOMS AND REPLACEMENT DETACHED GARAGE

Drawing
PROPOSED
PLAN & ELEVATIONS

Scale
1:50

Date
January 2002

Drn
DT

Drawing No.
17AL.03

Rev.
A

10/6/02