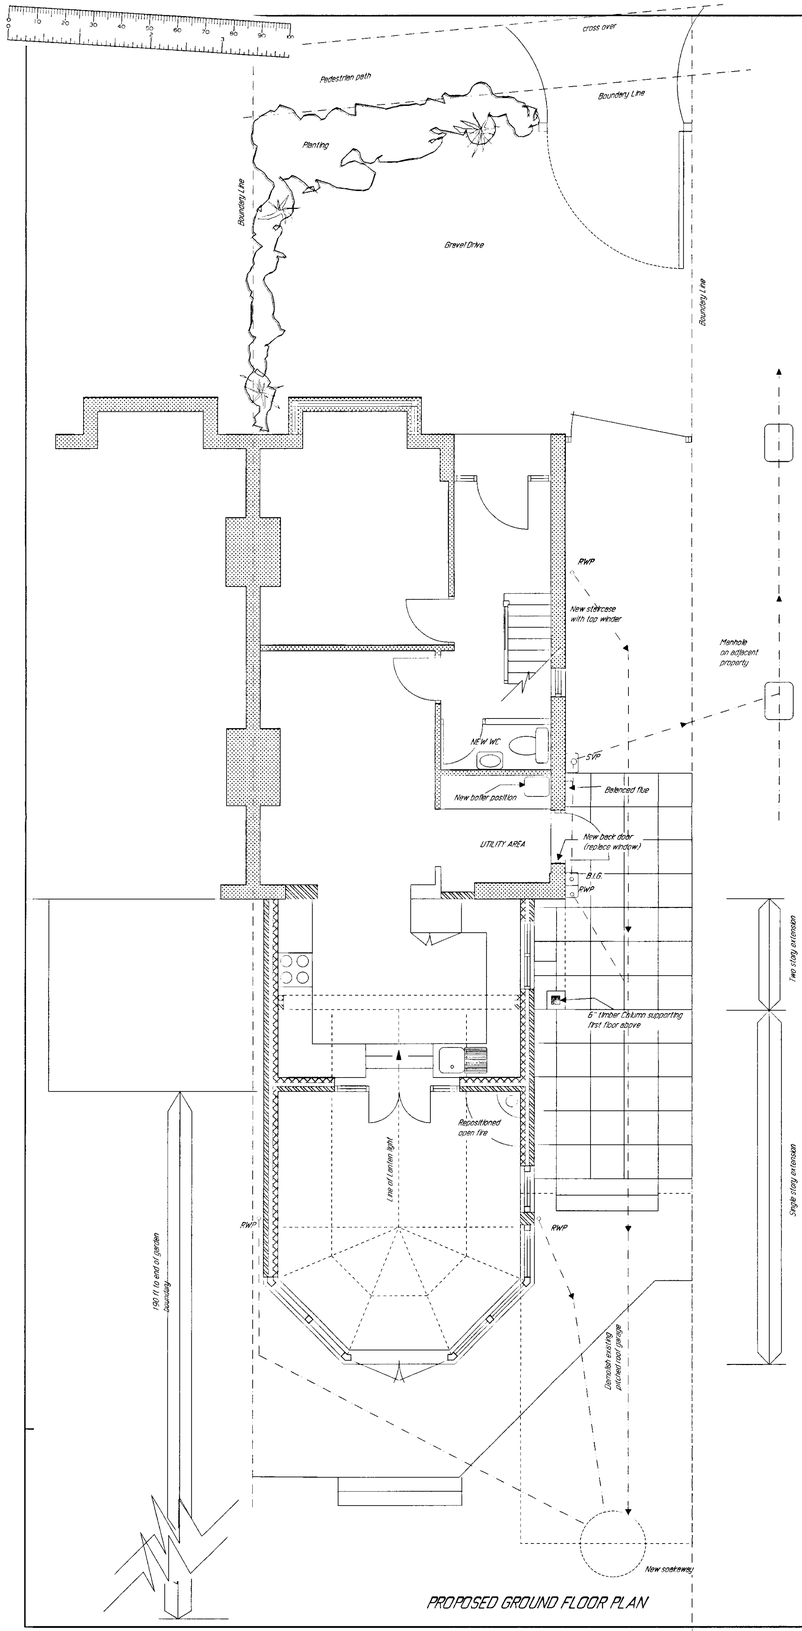

PROPOSED GROUND FLOOR PLAN

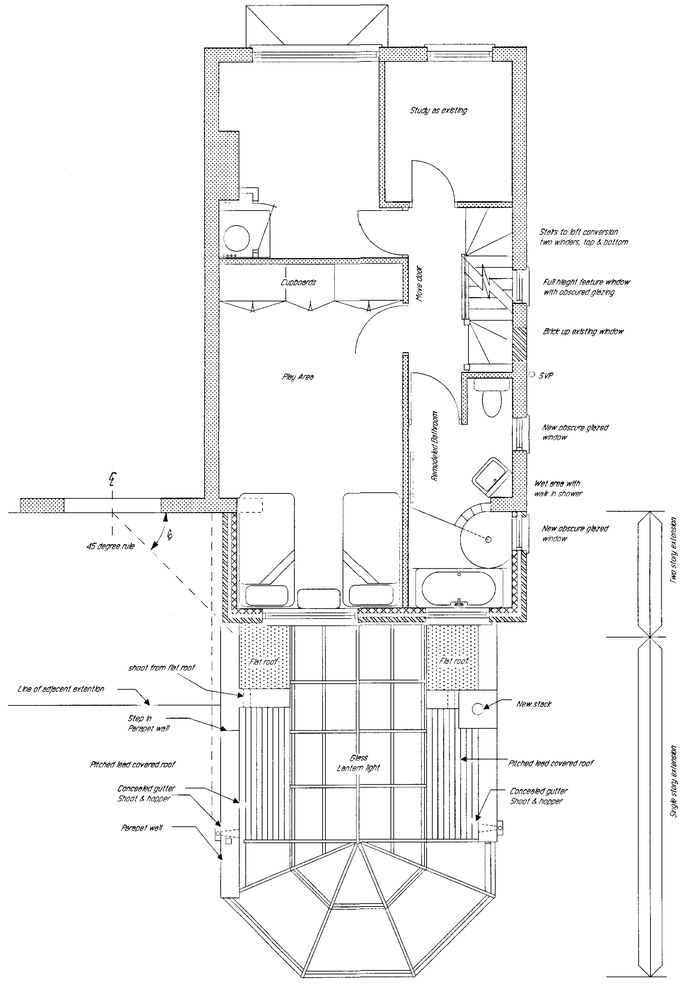

PROPOSED FIRST FLOOR PLAN

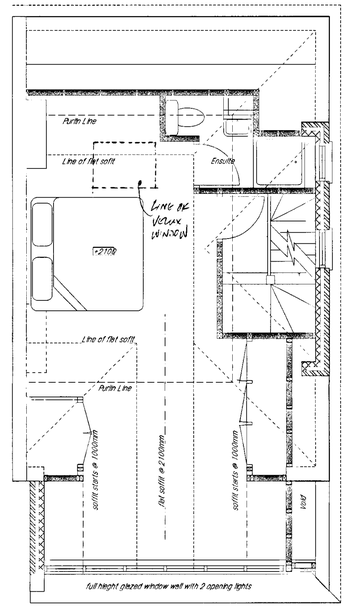

PROPOSED LOFT FLOOR PLAN
(second floor)

REVISED

A VELUX ADDED 2ND FLOOR 22/02/02.

Drawn By	MBD	Client	R Holt
Date	JAN 2002	Job Title	Single & Double storey Extention to 41 Western Avenue, Woodley, Reading + Loft Conversion
Scale	1:50		
Plot Date	JAN 2002	Drawing Title	Proposed Floor Plans Ground, First & loft conversion
File Name			
© copyright : MD DESIGN ASSOCIATES 1998 Note: All dimensions must be checked on site and not scaled from this drawing.		Dwg. No. 20056/02	Issue A

DESIGN ASSOCIATES
Architects & Designers
15 Swains Close
Tadley Hampshire RG26 4NF
01189819631

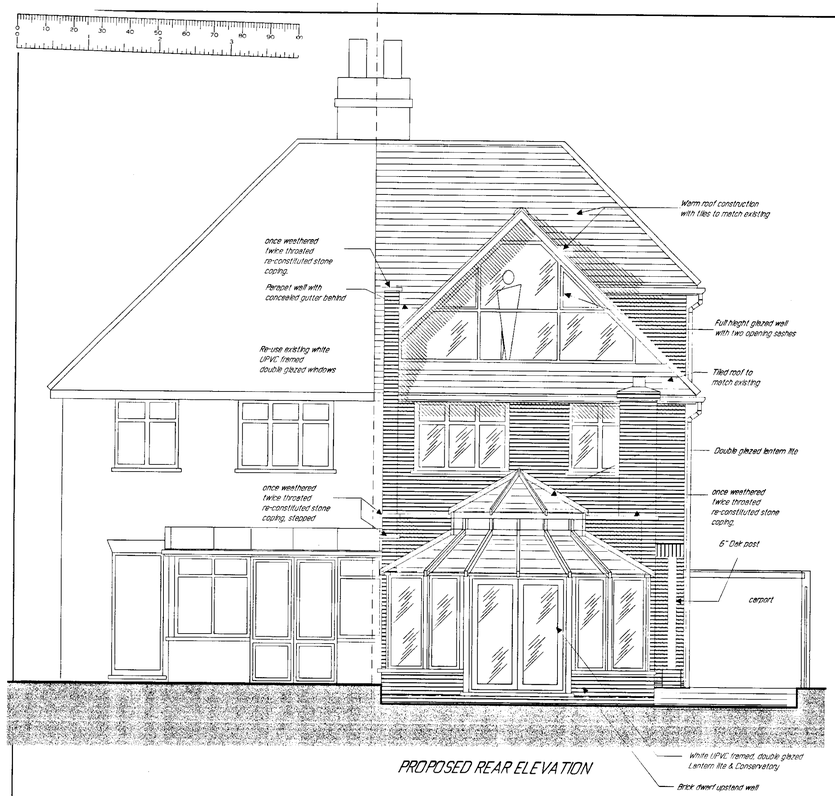

PROPOSED REAR ELEVATION

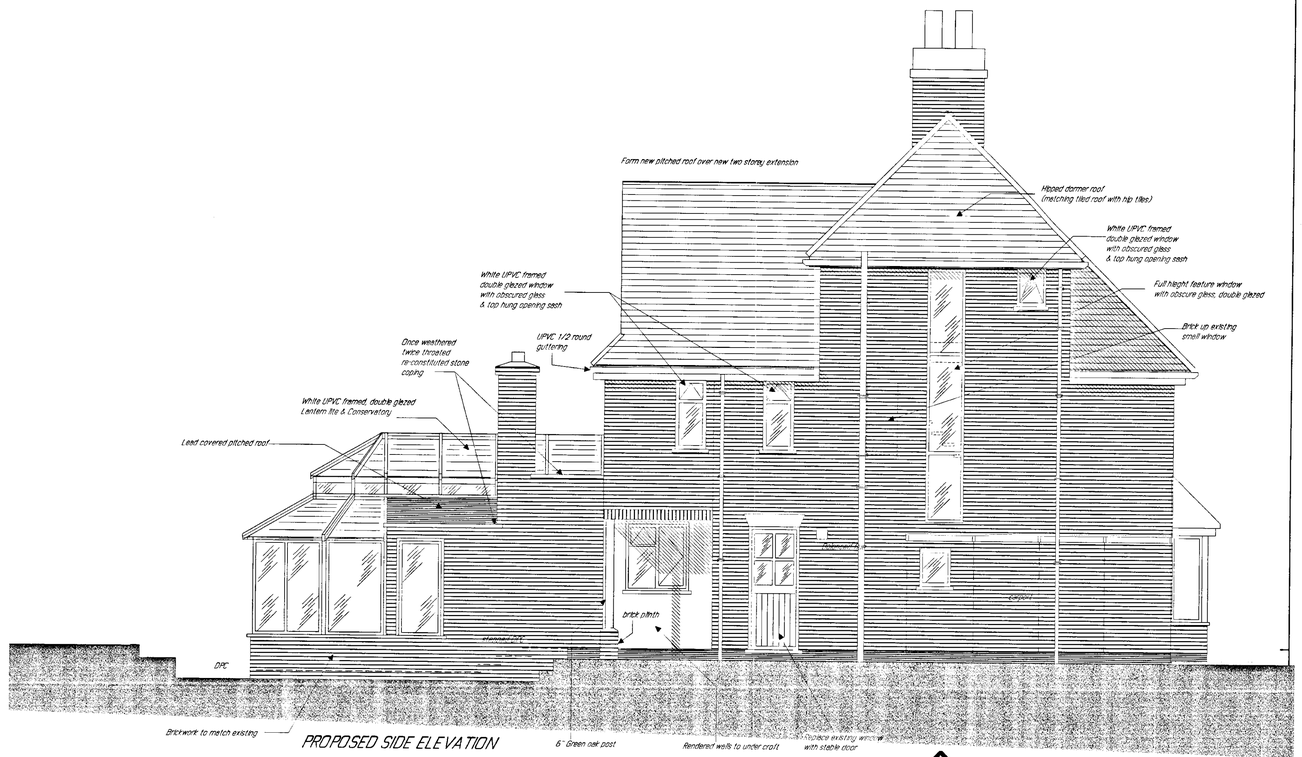

PROPOSED SIDE ELEVATION



PROPOSED FRONT ELEVATION

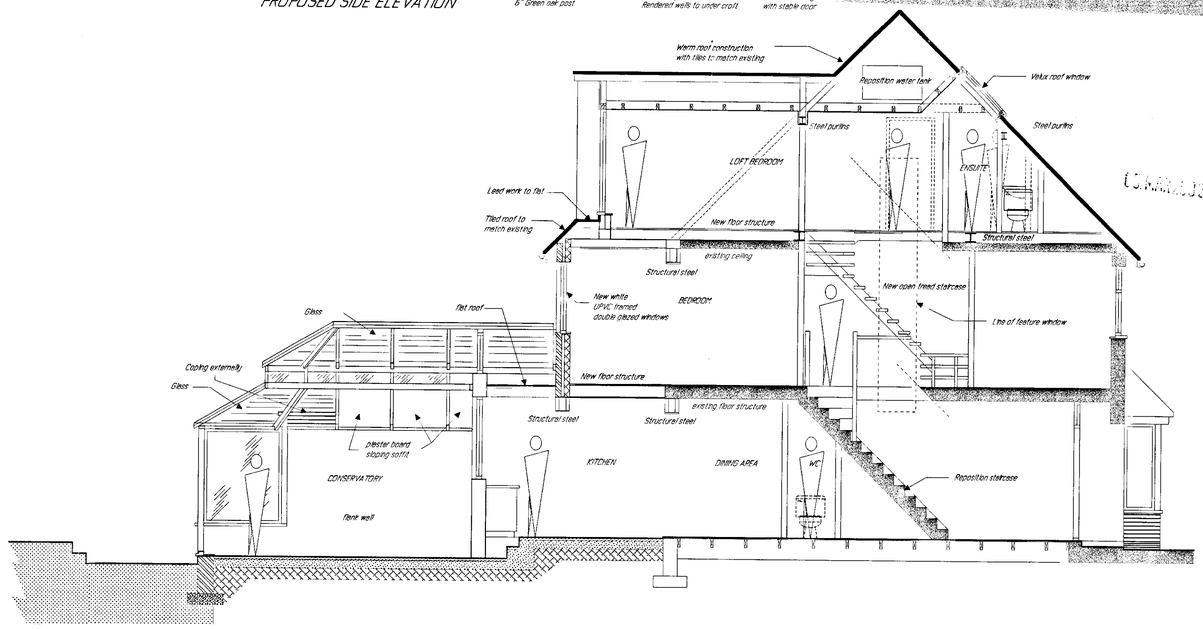

INDICATIVE SECTIONAL VIEW

Drawn By: MBD	Client: R Holt
Date: JAN 2002	Job Title: Single & Double storey Extention to 41 Western Avenue, Woodley, Reading + Loft Conversion
Scale: 1:50	Drawing Title: Proposed Elevations Front, Side & Rear + Indicative Section
Plot Date: JAN 2002	Dwg. No.: 20056/03 — Issue:
File Name:	

© copyright : MD DESIGN ASSOCIATES 1998

Note:
All dimensions must be checked on site and not scaled from this drawing.

MD DESIGN ASSOCIATES
Architects & Designers
75 Swains Close
Tadley, Hampshire RG26 4NF
01189819631