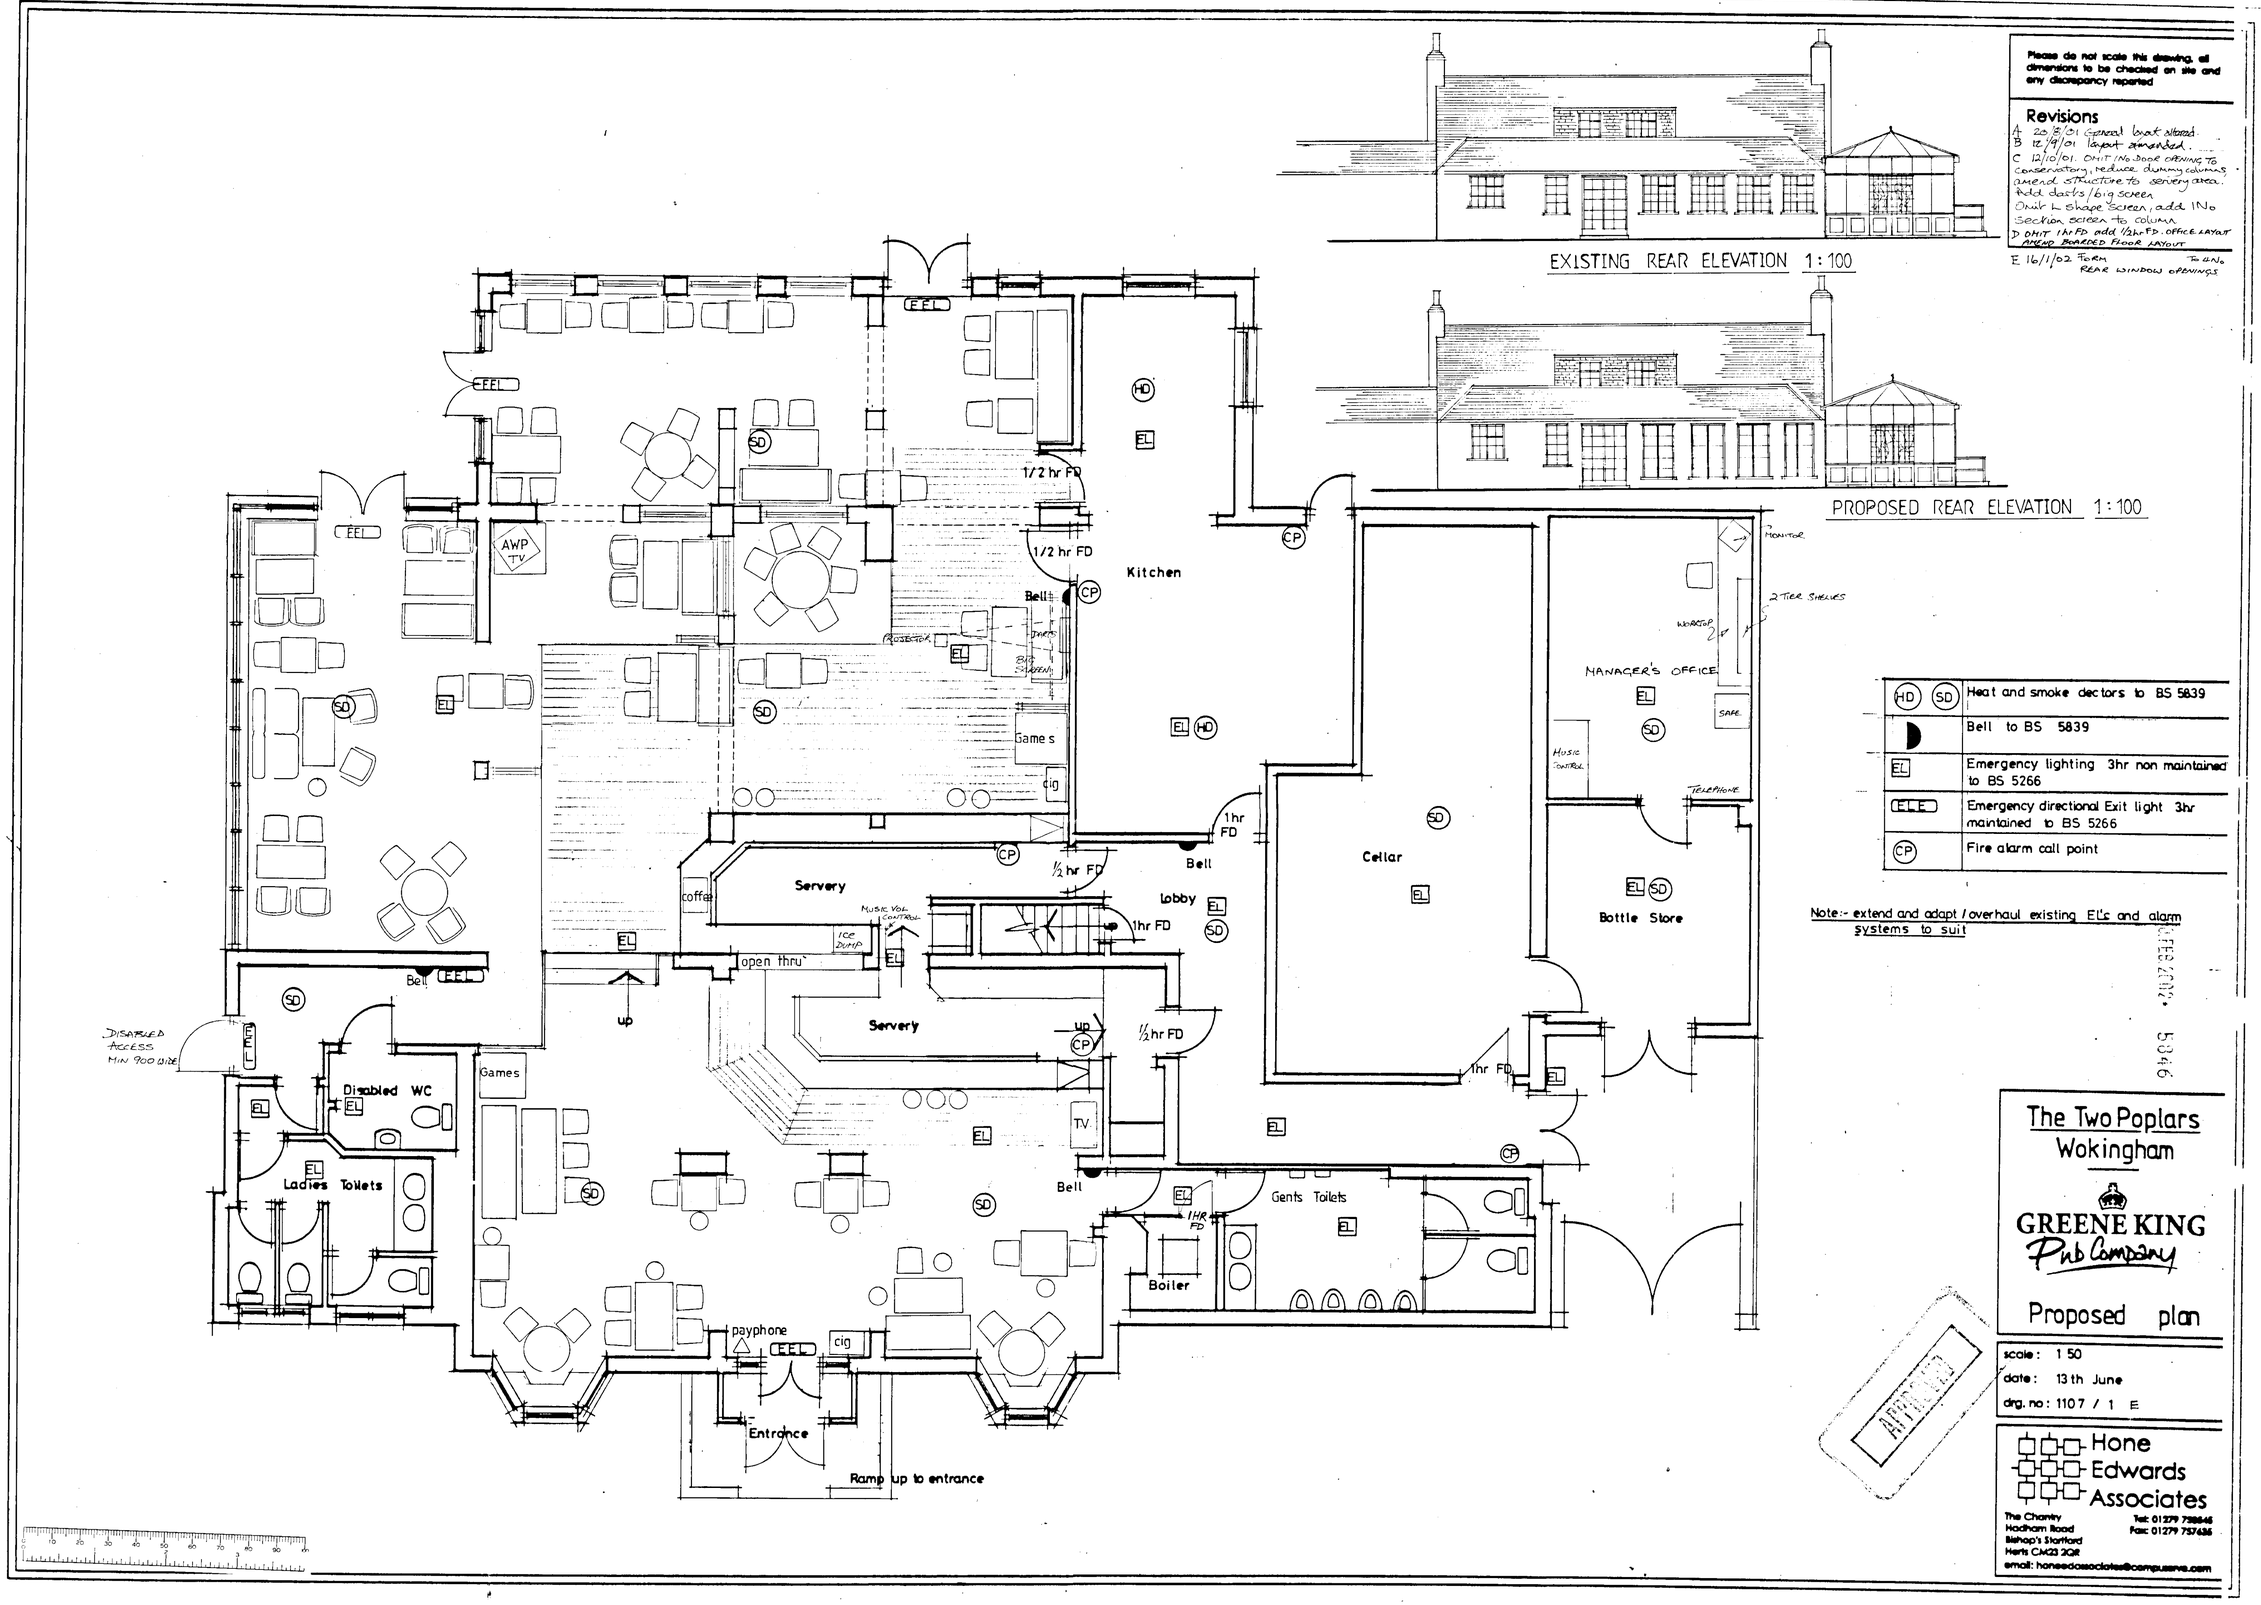


Please do not scale this drawing, all dimensions to be checked on site and any discrepancy reported

## Revisions

A 20/8/01 General layout altered.
B 12/9/01 layout amended.
C 12/10/01. OMIT 1No DOOR OPENING TO conservatory, reduce dummy columns, amend structure to servery area. Add darts/big screen
Omit L shape screen, add 1No Section screen to column
D OMIT 1hr FD add 1/2hr FD. OFFICE LAYOUT AMEND BOARDED FLOOR LAYOUT
E 16/1/02 FORM TO 4No REAR WINDOW OPENINGS

| | |
|---|---|
| HD SD | Heat and smoke dectors to BS 5839 |
| ◗ | Bell to BS 5839 |
| EL | Emergency lighting 3hr non maintained to BS 5266 |
| ELE | Emergency directional Exit light 3hr maintained to BS 5266 |
| CP | Fire alarm call point |

Note:- extend and adapt / overhaul existing EL's and alarm systems to suit

APPROVED

The Two Poplars
Wokingham

GREENE KING
Pub Company

Proposed plan

scale: 1 50
date: 13th June
drg. no: 1107 / 1 E


Hone Edwards Associates
The Chantry
Hadham Road
Bishop's Stortford
Herts CM23 2QR
Tel: 01279 758646
Fax: 01279 757636
email: honeedassociates@compuserve.com