

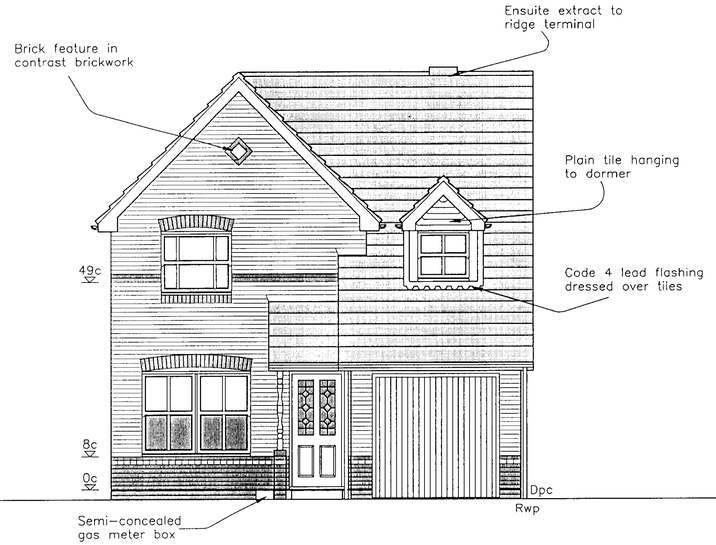



FRONT ELEVATION

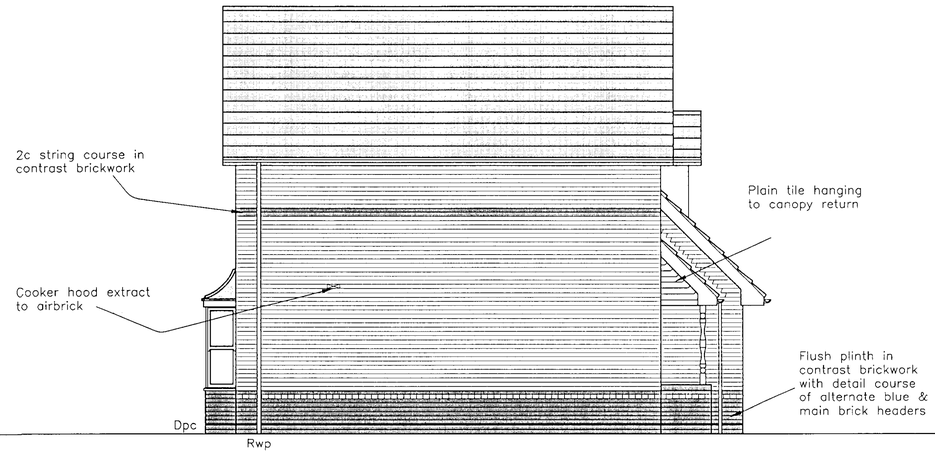


SIDE ELEVATION

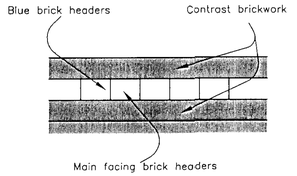

STRING COURSE DETAIL
(Brickwork to be FLUSH)

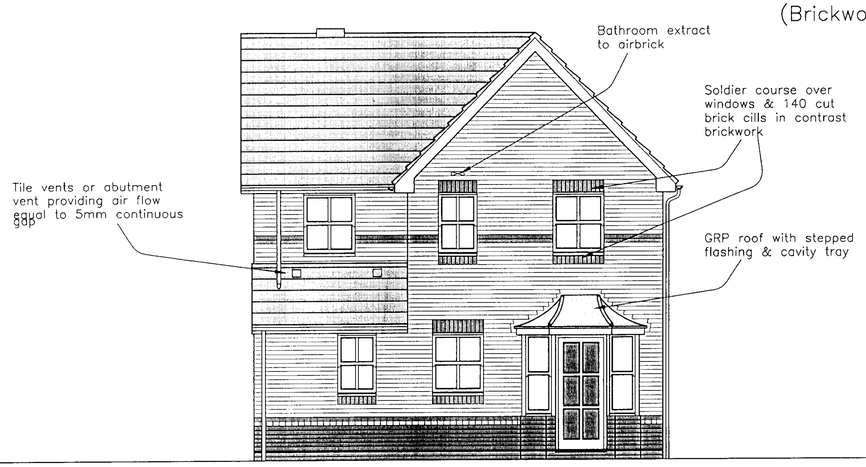

REAR ELEVATION

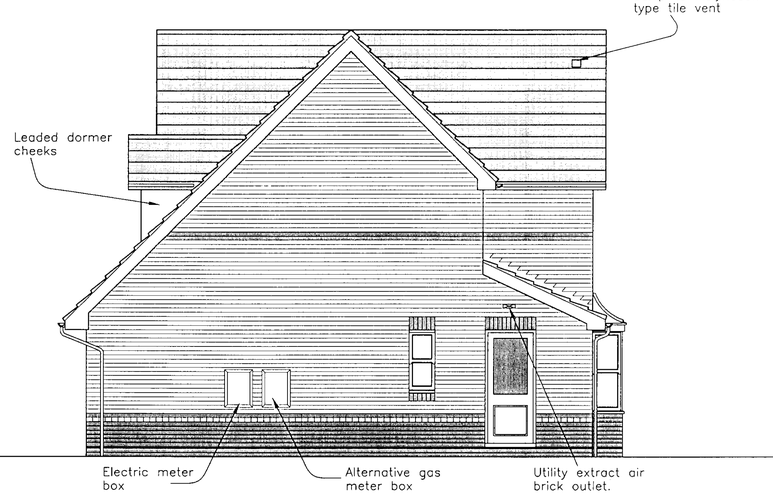

SIDE ELEVATION

REVISIONS

A: Detail course omitted from rear bay. Rwps re-positioned. Cooker hood terminal shown. 03/03/95

B: Dormer re-designed. Reduced entrance canopy. Gable feature re-positioned. S&vp terminal shown.String course omitted. 12/10/95

C: Updated to include 1995 Building Regulation requirements - Utility fan outlet shown. Bed 1/Bed 2/ Bath & Kitchen window sizes reduced. 16.10.95

D: Sq. canopy support post substituted for turned type. String course detail added. 10.05.96

E: 140 cut bricks omitted to W39. 02.10.96

F: Lounge window repositioned. Entrance door increased to 980. Porch increased in width & ramp added. Dining bay repositioned. Alternative gas meter box indicated. 24.02.99

G: Bed 2 window amended, barge boards shown plain, kitchen roof pitch amended. 21.11.00

NOTES

Bryant Homes
Technical Services Ltd

title
RYDAL
CENTENARY
GENERAL ARRANGEMENT
ELEVATIONS

dwg no RL C 30 G

scale 1 : 50 date JAN '95

drawn S.D. checked D.M.P.

CRANMORE HOUSE, CRANMORE BOULEVARD,
SHIRLEY, SOLIHULL,
WEST MIDLANDS, B90 4SD.
TELEPHONE 0121 711 1212 FACSIMILE 0121 711 2994