

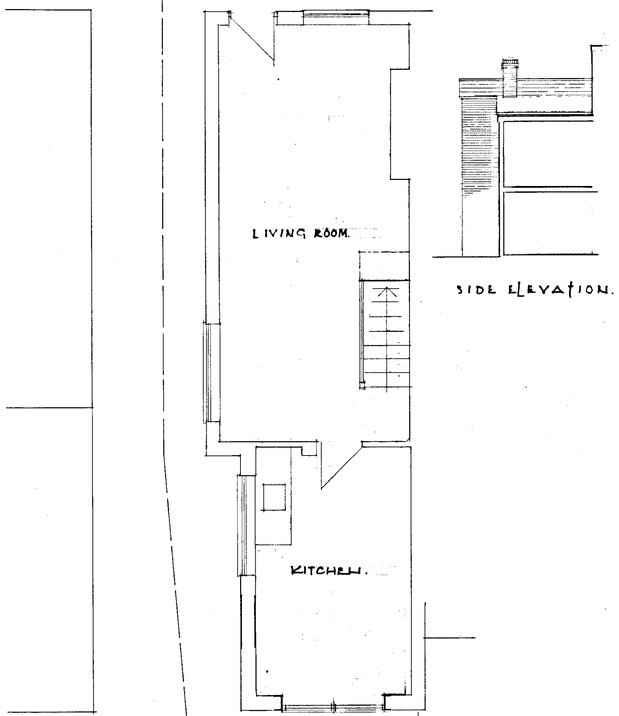


GROUND FLOOR.


SIDE ELEVATION.

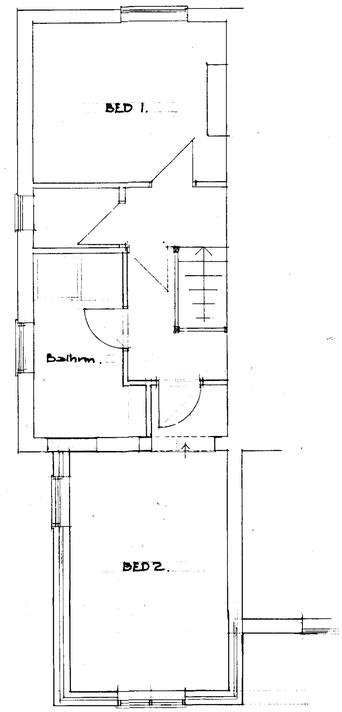

1st FLOOR.

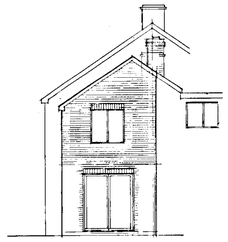


REAR ELEVATION.

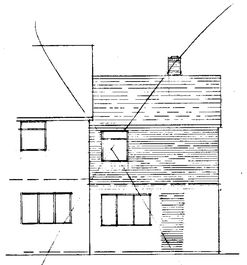

SIDE ELEVATION.

Superseded

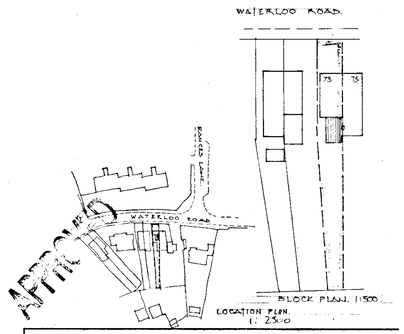

APPROVED

DEREK CANN RIBA CHARTERED ARCHITECT
13MANOR ROAD WOKINGHAM RG41 4AH tel - 0118 9786895

Job title
73 Waterloo Rd
Wokingham

Client
Miss H. Yarrow


Scale
1:50. 1:100.

date
OCT 01


Drawing Title
Proposed 1st Floor Extension
cd 15/2/02

Job no
0123


Drg no
02

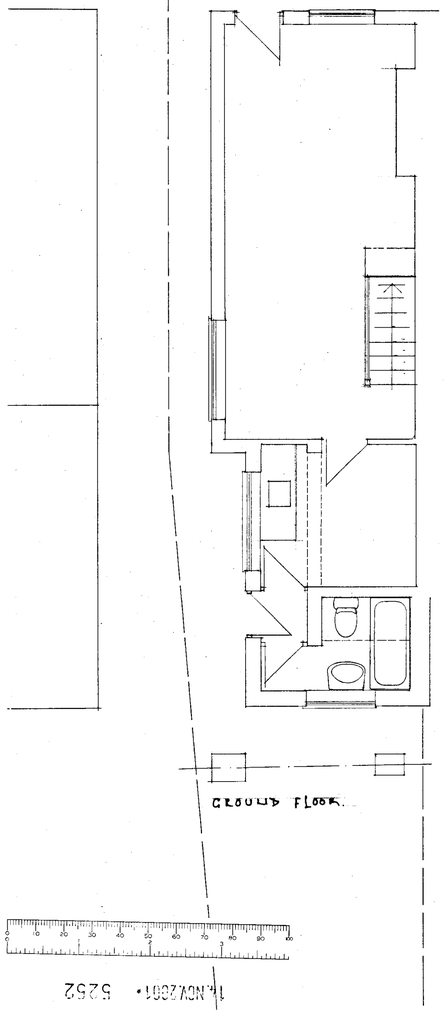


GROUND FLOOR.

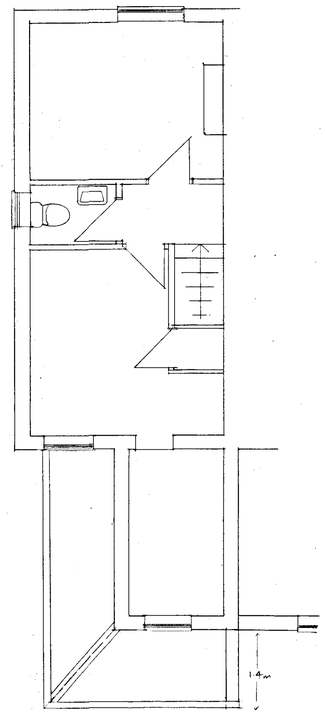

1ST FLOOR.

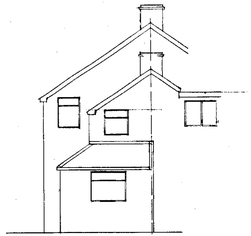

REAR ELEVATION.

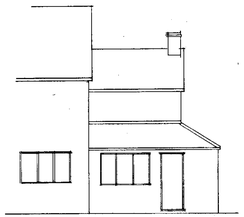

SIDE ELEVATION.

APPROVED

DEREK CANN RIBA CHARTERED ARCHITECT
13MANOR ROAD WOKINGHAM RG41 4AH tel :- 0118 9786895

Job title: 73 Waterloo Rd Wokingham

Client: Miss H. Yarrow

scale: 1:50, 1:100

date: SEPT 01

Drawing Title: Survey

Job no: 0123

Drg no: 01