
DATE:

SCANNING INFORMATION SHEET


PLANS

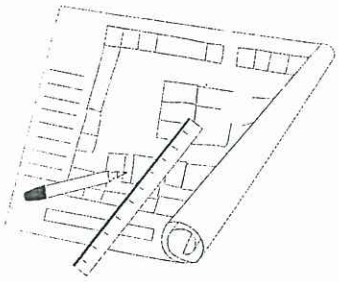

Application Number: RM/2001/5187

Applicants Name:


Site Address:

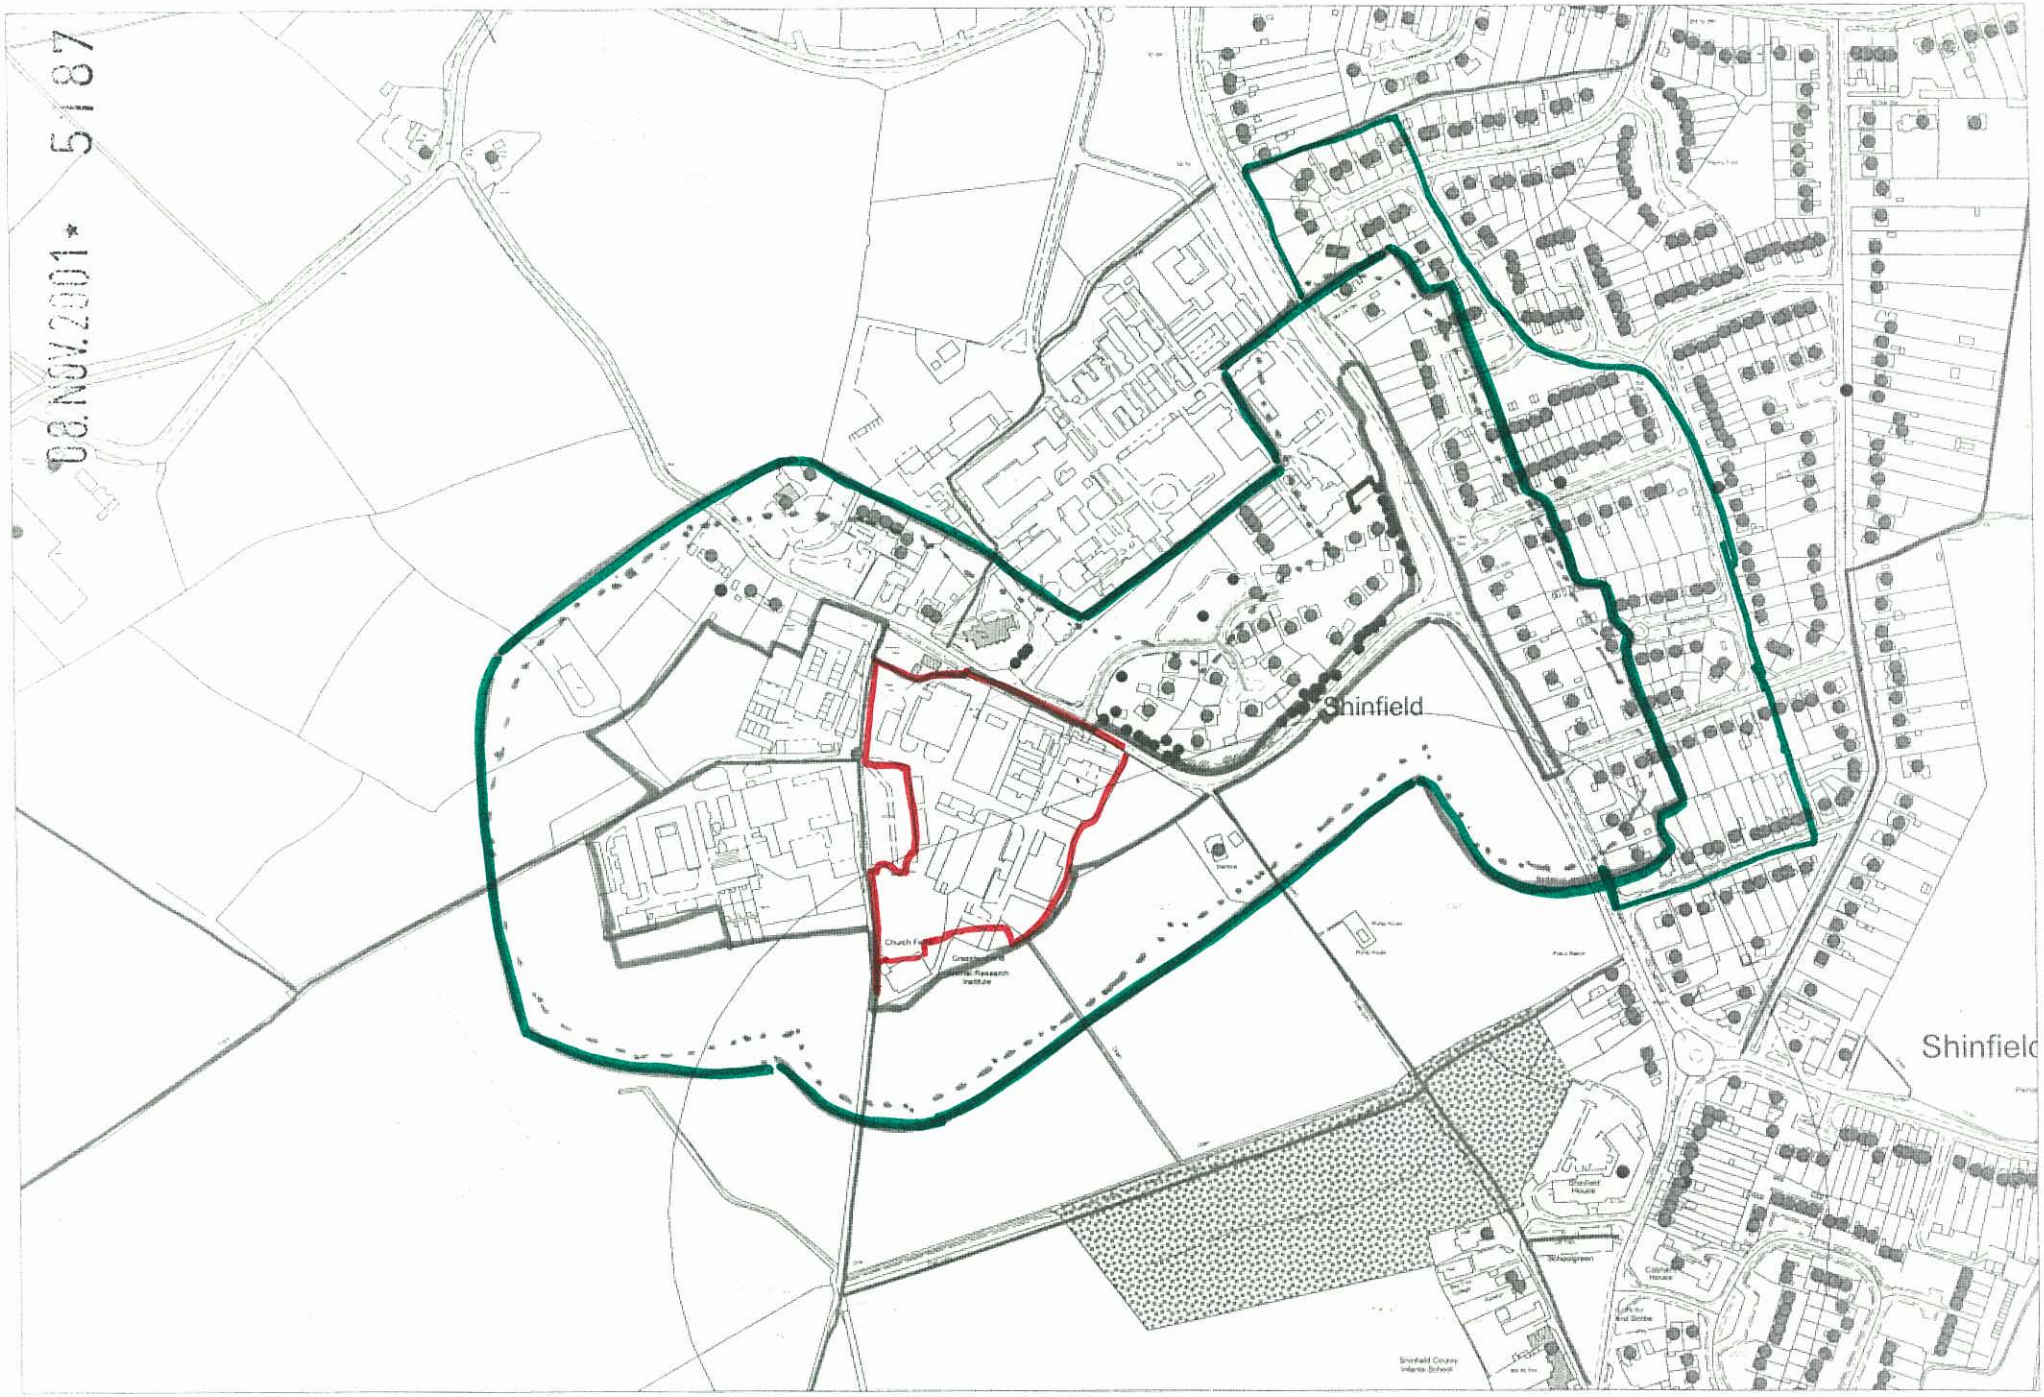

This map is based upon Ordnance Survey material with the permission of Ordnance Survey on behalf of the Controller of HMSO. © Crown Copyright.
Unauthorised reproduction infringes Crown Copyright and may lead to prosecution or civil proceedings.Wokingham District Council Licence LA086134

Development Control Section, Environmental Services, Wokingham District Council.

N
W E

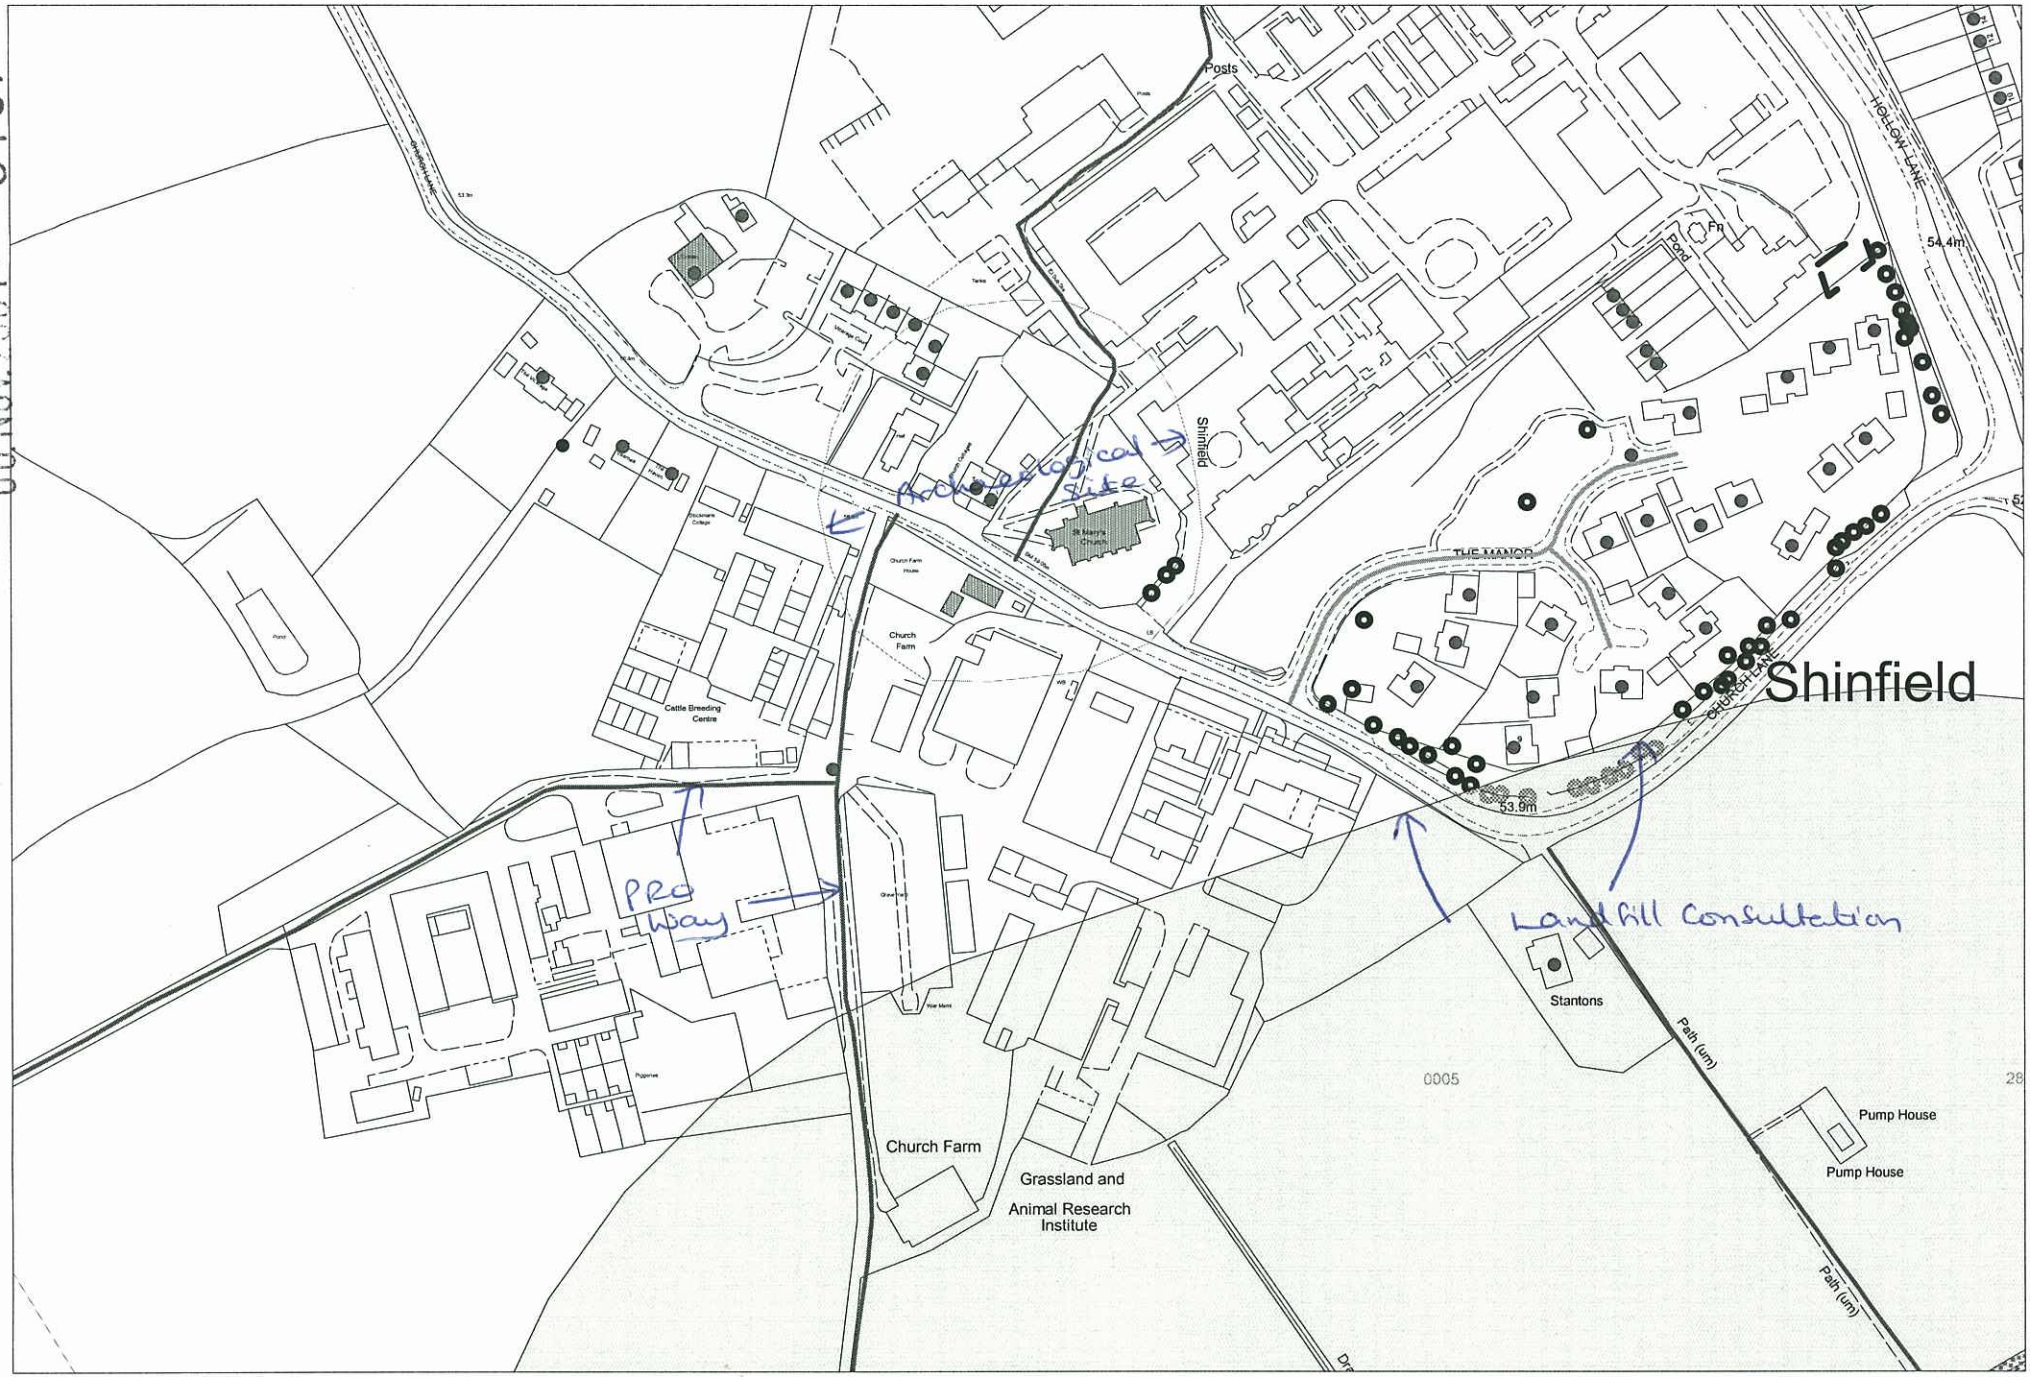


This map is based upon Ordnance Survey material with the permission of Ordnance Survey on behalf of the Controller of HMSO. © Crown Copyright.
Unauthorised reproduction infringes Crown Copyright and may lead to prosecution or civil proceedings.Wokingham District Council Licence LA086134

Development Control Section, Environmental Services, Wokingham District Council.

6 November 2001

Scale: 1 : 2500

N W E S

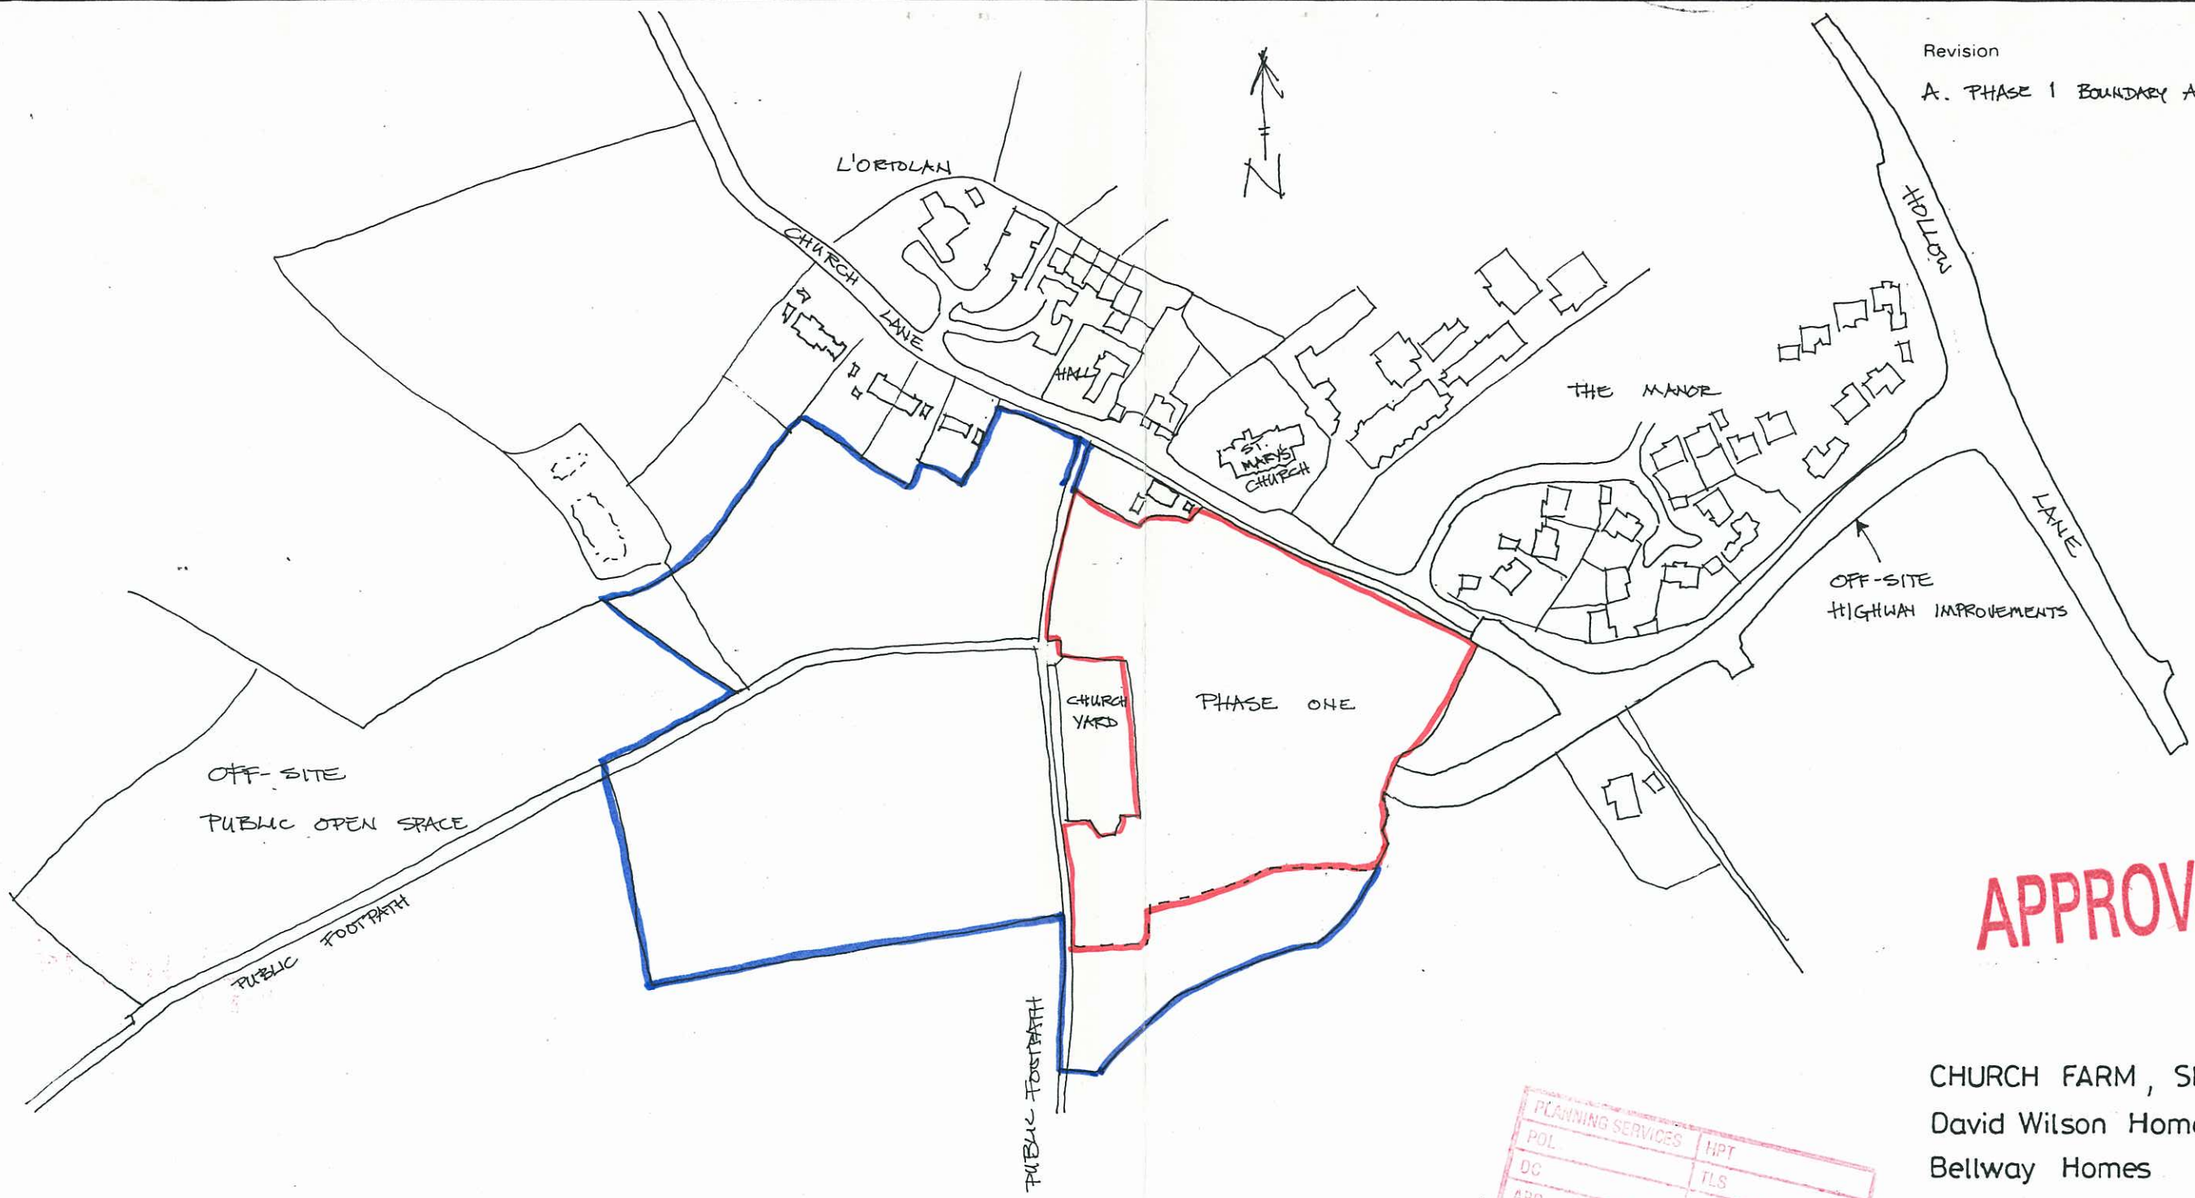

Revision

A. PHASE 1 BOUNDARY AMENDED. 20.12.01

APPROVED

PLANNING SERVICES
POL
DC
APP
CS
HPT
TLS
ENF
24 DEC 2001
ACKNOWLEDGED
NOTED
5187

REVISED PLAN

CHURCH FARM, SHINFIELD.
David Wilson Homes
Bellway Homes

LOCATION PLAN. 1:2500.

10981/01.A

Barton Willmore
Architecture

Architects Master Planners Town Planners
Environmental Consultants Project Services

The Barton Willmore Partnership Reading Limited
Beansheaf Farmhouse, Bourne Close,
Calcot, Reading, RG31 7BW.
Tel: 0118 943 0000 Fax: 0118 943 0004
e-mail: architects@reading.bartonwillmore.co.uk

Associated offices at Bristol Cambridge Edinburgh Leeds London West Malling (Kent)