
This drawing is copyright and may not be reproduced without the written consent of the Architect.


AB/2001/4431
D2
(856)

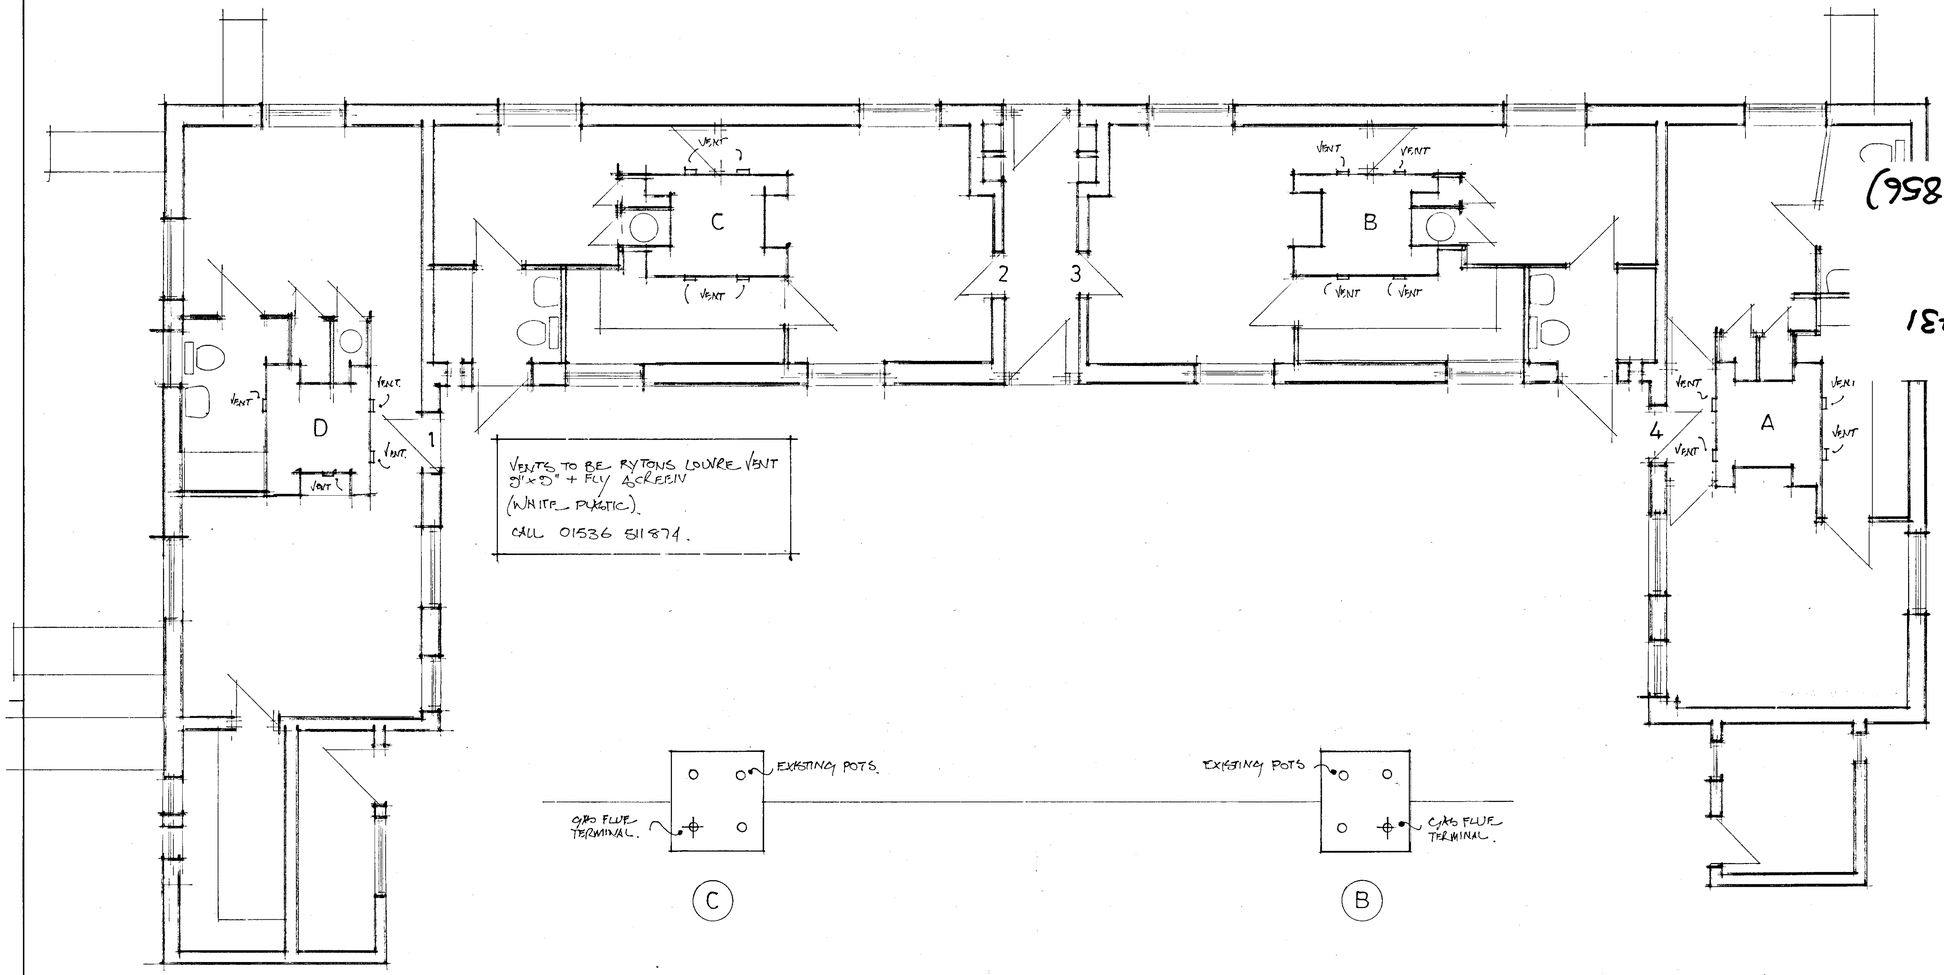


VENTS TO BE RYTONS LOUVRE VENT 9"x9" + FLY SCREEN (WHITE PLASTIC). CALL 01536 511874.

PLAN
scale 1:50.

CHIMNEYS (AS EXISTING).

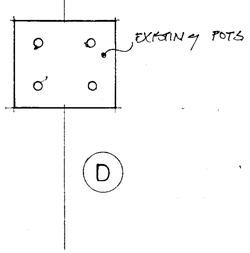

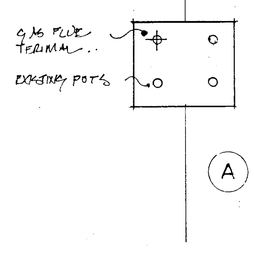

16 JUL 2001 4431

W. M. GRAHAM ASSOCIATES
CHARTERED ARCHITECTS
1 Rectory Road,
Wokingham,
Berkshire. RG40 1DJ.
Tel: 0118 9770464
Fax: 0118 9770482

Job
HURST ALMSHOUSES
HURST
APPROVED

Title
PLANS & DETAILS

Scale 1:50.	Date JUNE '01	Drawn By
Job No. 2039	Drawing No. 11	Revision

Artworker DS\UK\100129