


This drawing is copyright and may not be reproduced without the written consent of the Architect.

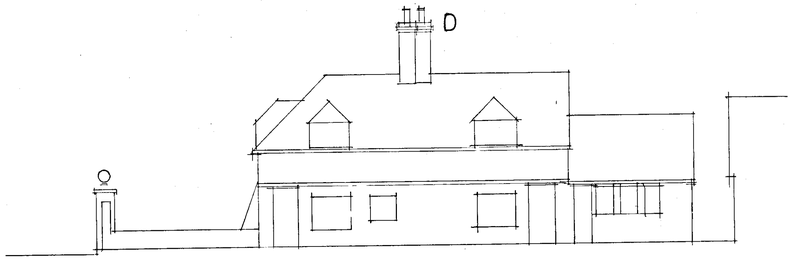


SIDE

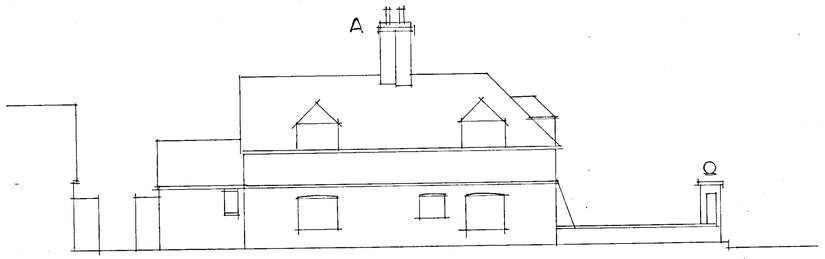


SIDE.

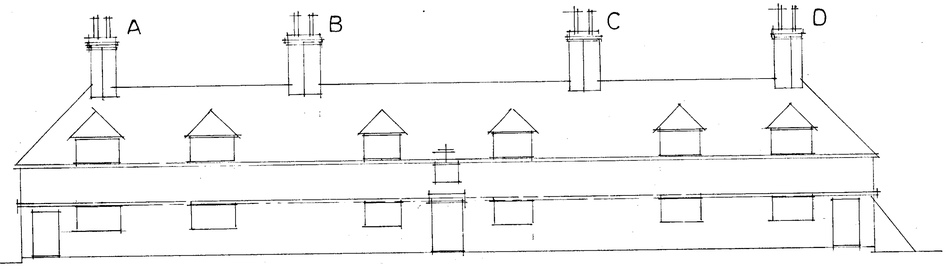

FRONT

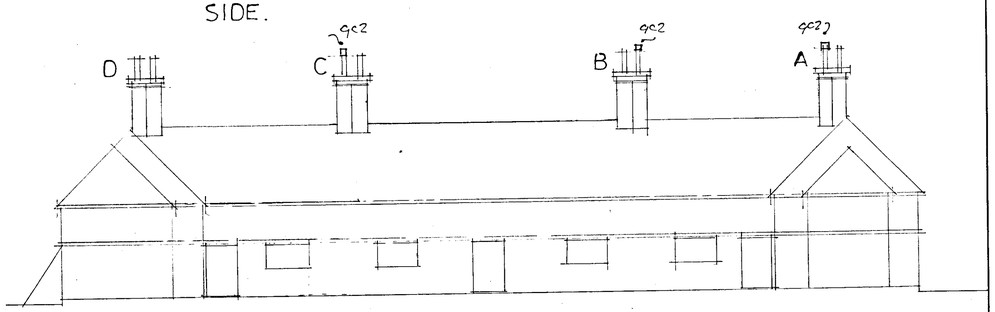


REAR

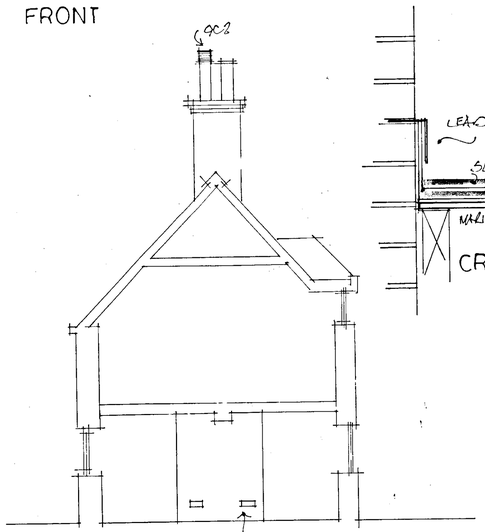


CROSS SECTION

SECTION

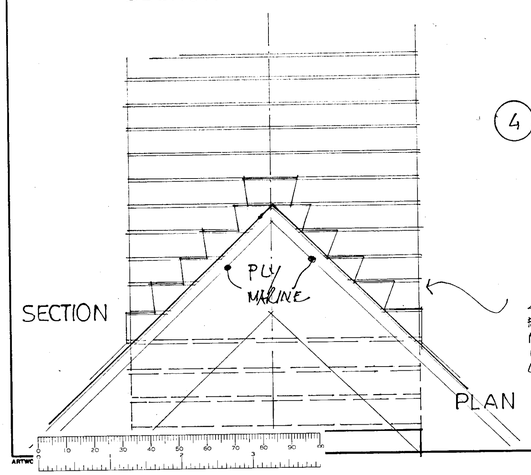

SECTION

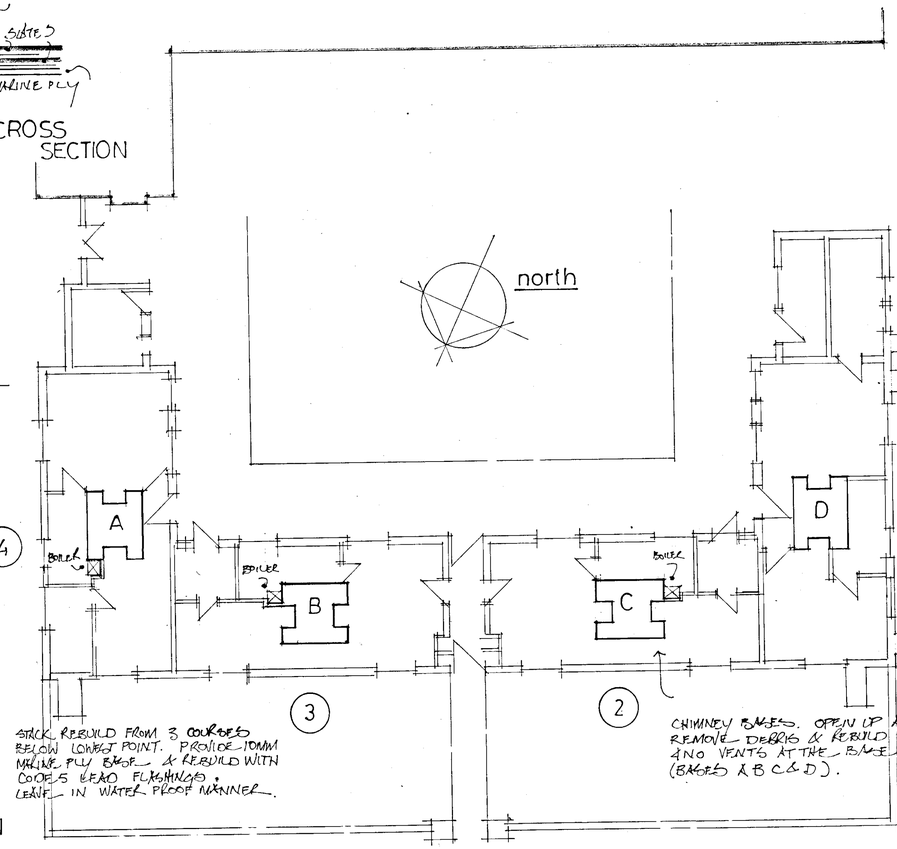


PLAN

STICK. REBUILD FROM 3 COURSES BELOW LOWEST POINT. PROVIDE 10MM MARINE PLY ROOF & REBUILD WITH CODE 5 LEAD FLASHINGS & LEAVE IN WATER PROOF MANNER.

CHIMNEY BASES. OPEN UP ALL FOUR REMOVE DEBRIS & REBUILD & PROVIDE ANO VENTS AT THE BASE OF EACH. (BASES A B C & D).

REDBANK qc2 INSERT (9½" FLUE TERMINAL).

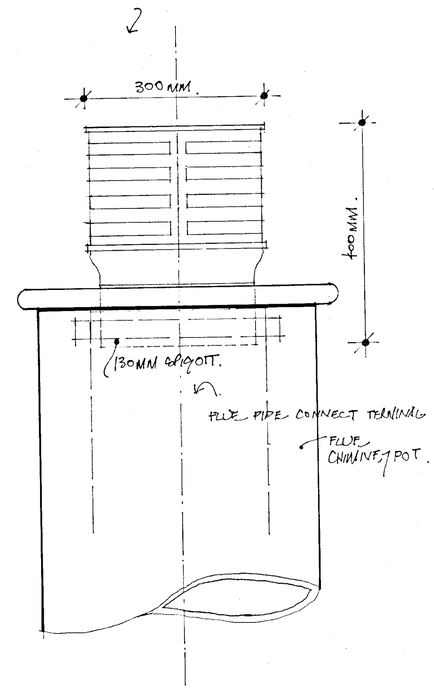

CHIMNEY POT TERMINAL DETAIL SCALE 1:5.

16 JUL 2001

W.M. GRAHAM ASSOCIATES
CHARTERED ARCHITECTS
1 Rectory Road,
Wokingham,
Berkshire, RG40 1DJ
Tel: 0118 9770464
Fax: 0118 9770482

Job
HURST ALMSHOUSES
HURST

APPROVED

Title
PLANS & ELEVATIONS

Scale 1:100	Date FEB 99.	Drawn By
Job No. 2039	Drawing No. 10	Revision