SIDE ELEVATION.

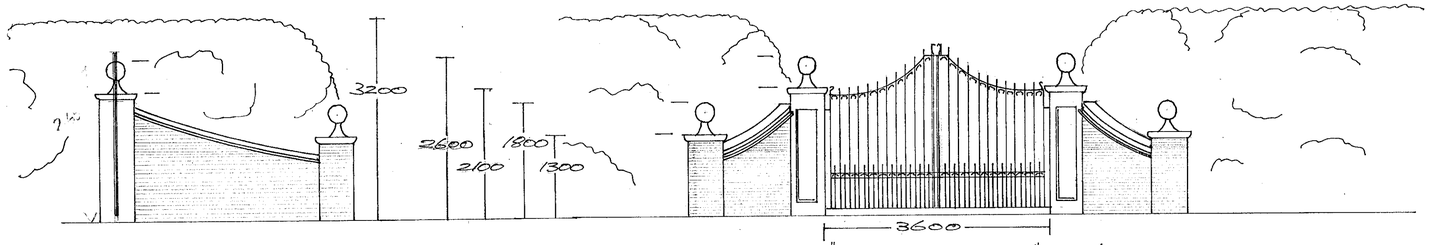

FRONT ELEVATION.

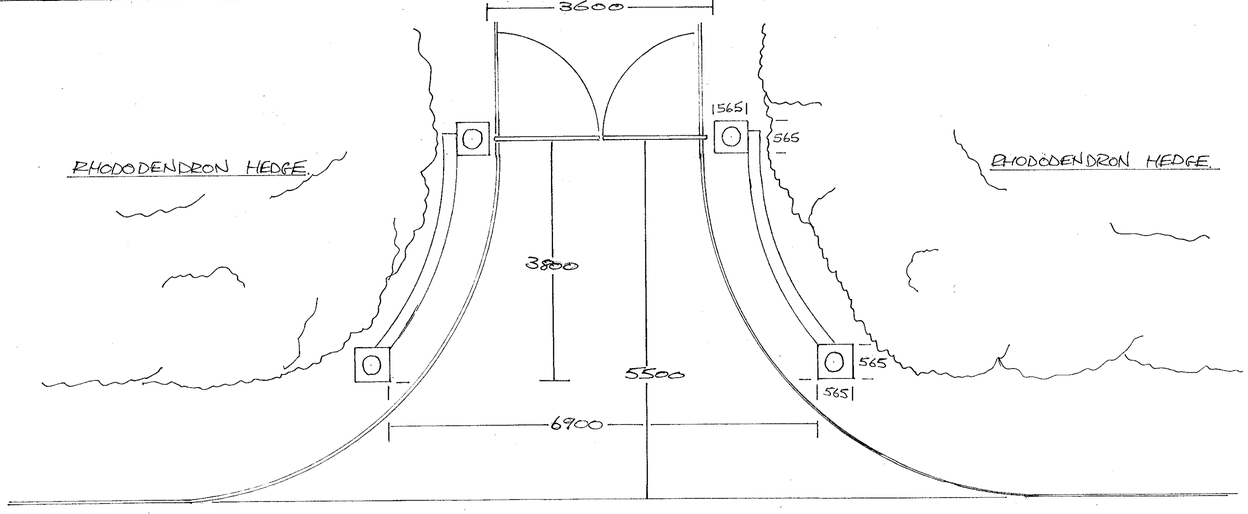

RHODODENDRON HEDGE.

RHODODENDRON HEDGE.

PLAN.

← TO FINCHAMPSTEAD.

B 3348

TO CROWTHORNE →

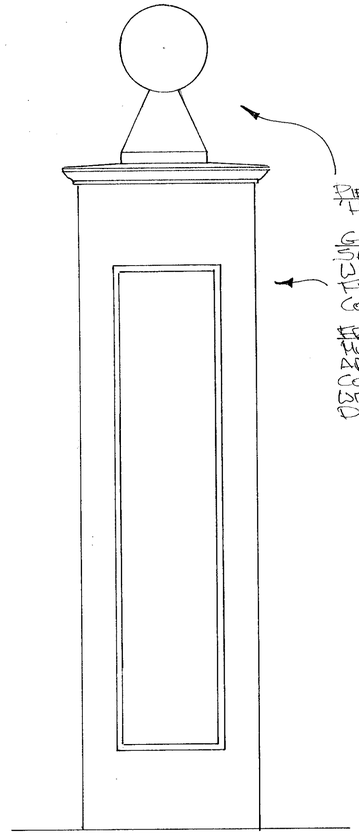

PIER CAPS AND FINIALS.
'HADDON STONE'

GATE PIERS
SAND/CEMENT RENDER ON BRICK/BLOCKWORK WITH RECESSED PANEL FEATURE FACING ROAD. FINISHED PIERS PAINTED WITH MASONARY PAINT. COLOUR TO MATCH STONE WORK.

FRONT PIERS AND SIDE WALLS.
MULTI-RED CLAY BRICKS TO SUIT SURROUNDING AREA, LAID IN SAND/CEMENT MORTAR. COPING TO SIDE WALLS, FINISHED WITH BRICK ON EDGE WITH TWO COURSES TILE CREASING WEATHERING DETAIL.

← PIER DETAILS →

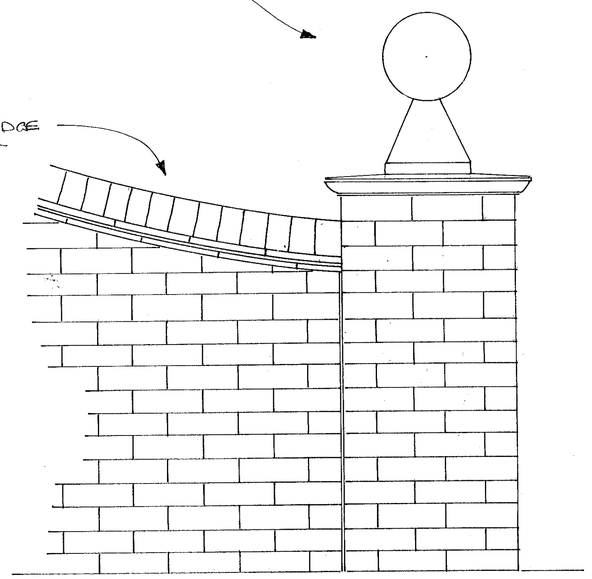

APPROVED

03.JUL.2000

NOTES:

All dimensions must be checked on site and not scaled from this drawing.

A		
	Date	Revisions

© copyright

CAMELOT
AUTOMATION
UNIT BARN ELMS
DARK LANE
BRADFIELD
READING
RG7 6DF
TEL: 0118 9745142
FAX: 0118 9745143.

Client MR + MRS CASTER

Job Title
RIDGE END
THE RIDGES
FINCHAMPSTEAD
WOKINGHAM
RG40 3SY

Drawing Title
ELEVATIONS
PLAN
DETAILS
GATES AND PIERS.

Scale ELEVATIONS, PLANS. 1:50
DETAILS. 1:10

Date 30-6-00 | Drawn by M.A.W.

Drg.No. C.A./1/00 | Rev.

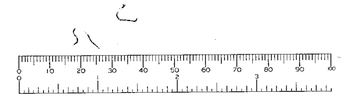

A PRODUCT OF THE UNO RANGE - ARCHITECT CAT No. 7311