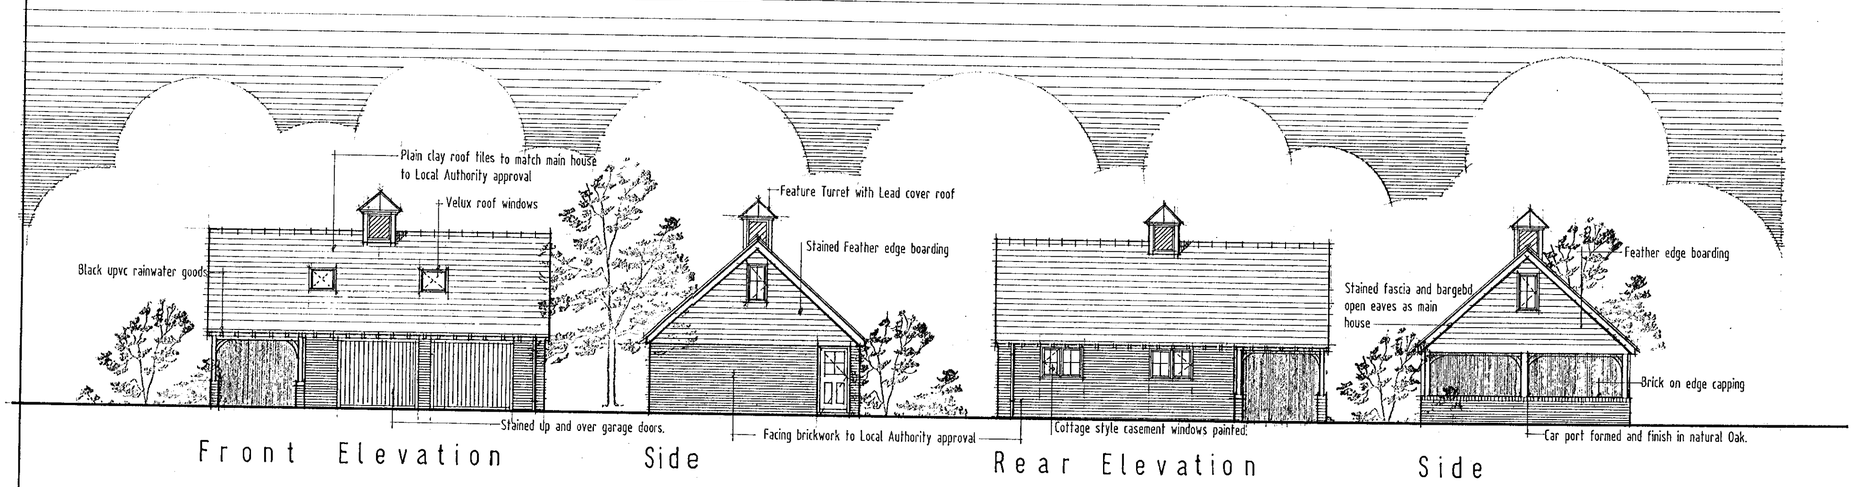

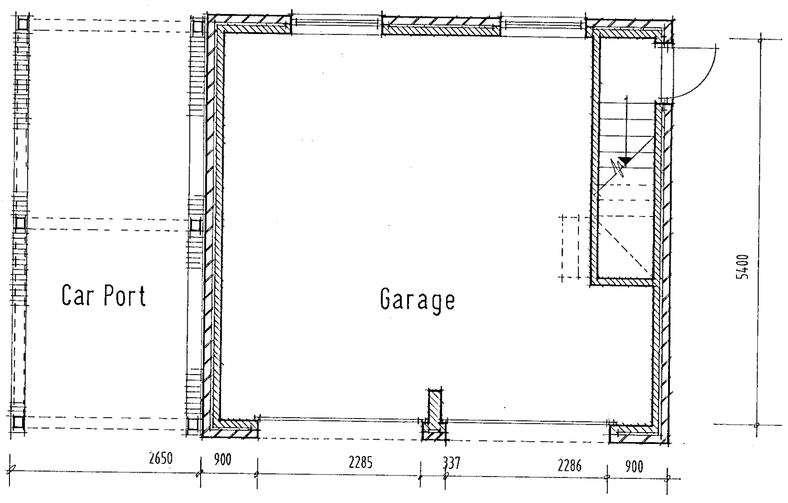

Ground Floor Plan

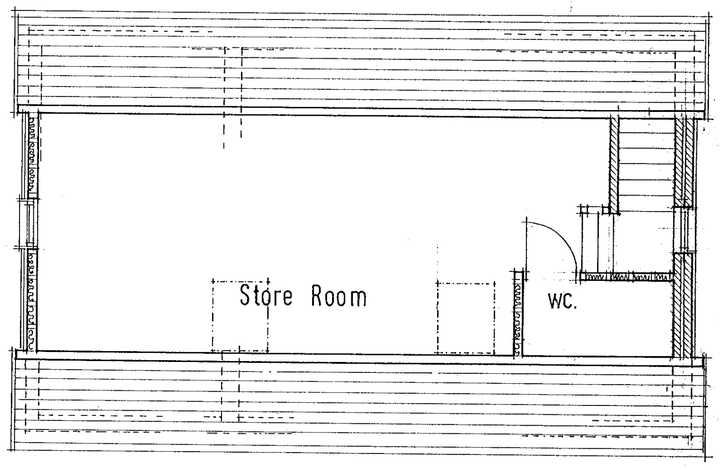

First Floor Plan

24.MAY2000* 1586



Scheme:
Proposed double garage and car port with storeroom over.

Site:
Wheatlands
Lines Road
Hurst · Wokingham.

Client:
R. Gilder

Scale:	Date:	Drawing no.
1:100 1:50	May 2000	48 / W2.

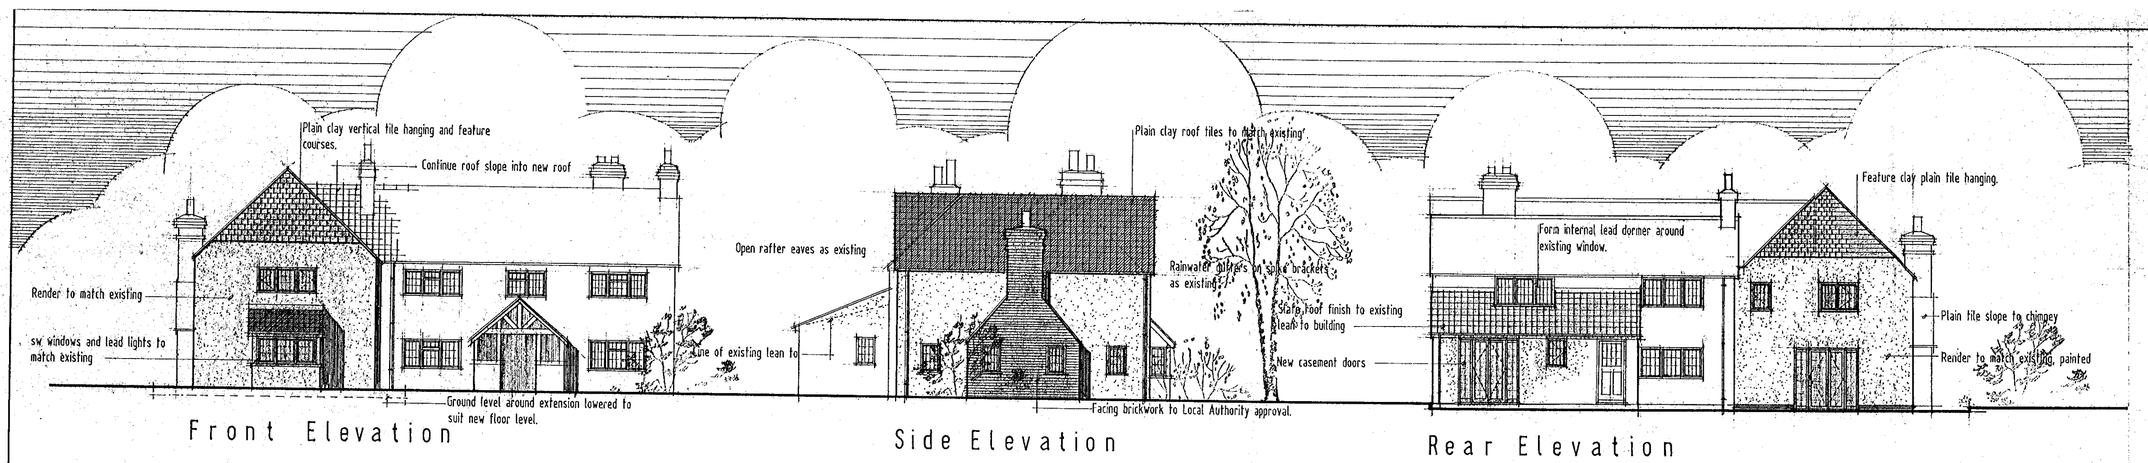

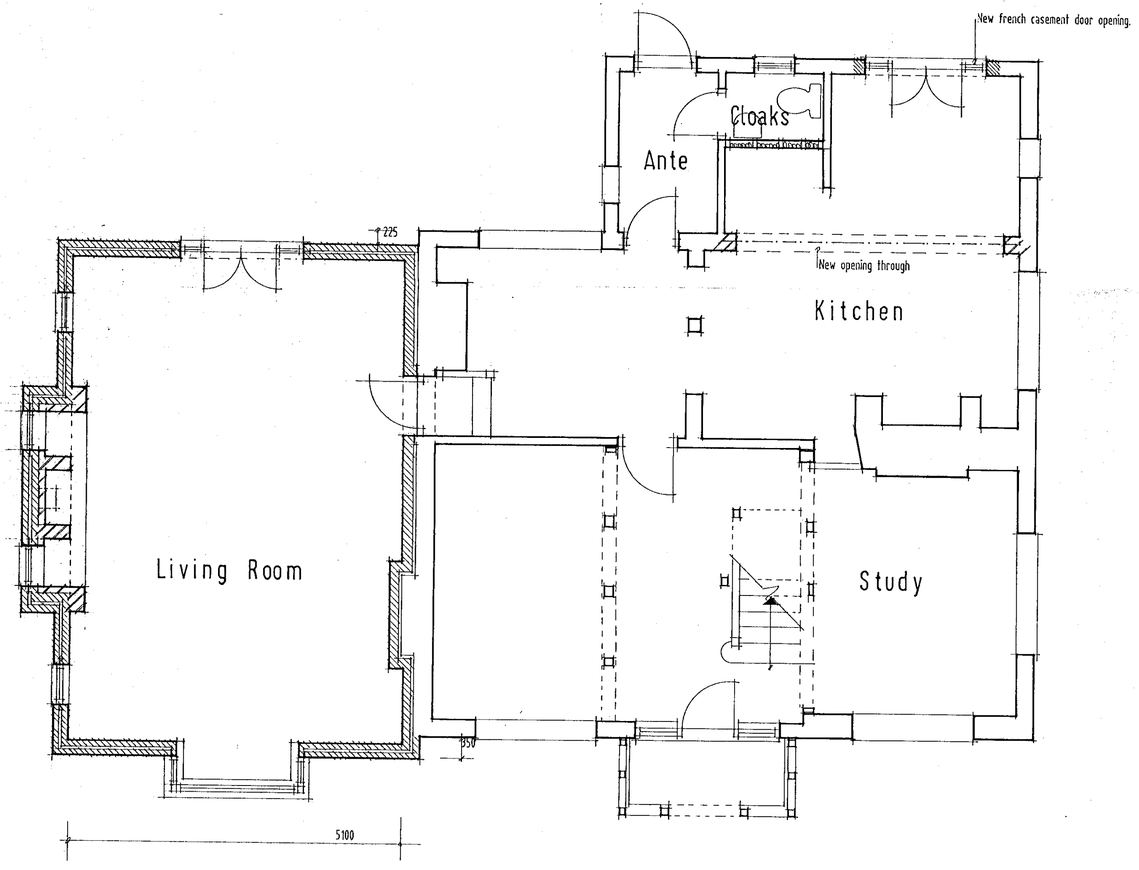

Ground Floor Plan · Proposed

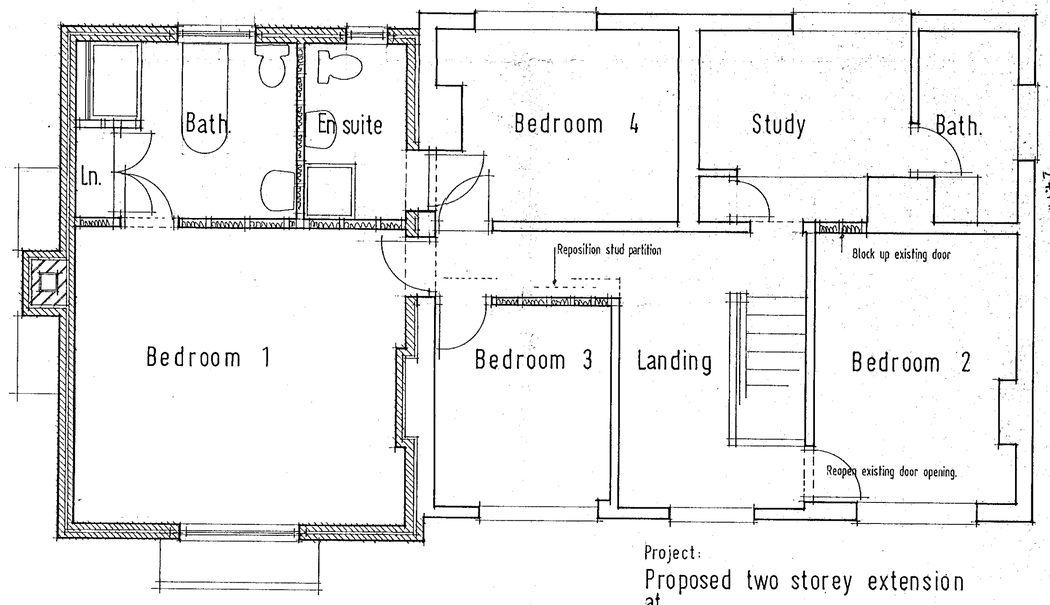

First Floor Plan · Proposed

24 MAY 2000
1506

Project:
Proposed two storey extension at
Site:
Wheatlands
Lines Road · Hurst
Wokingham.
Client:
R. Gilder

Scale: 1·50 1·100
Date: May 2000
Drawing no. 48/ W1.

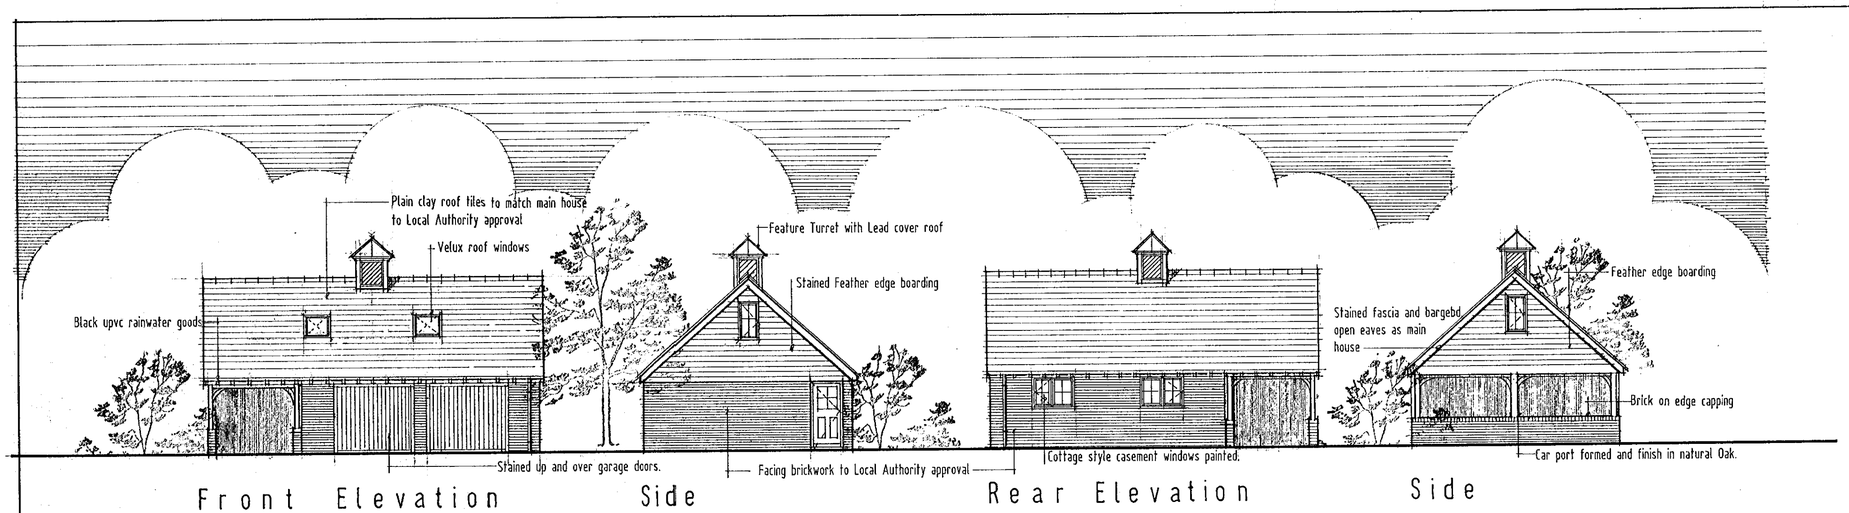

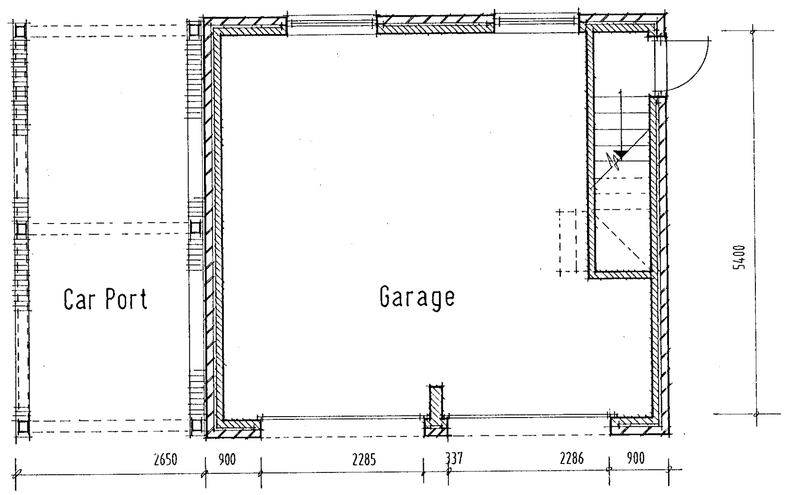

Ground Floor Plan

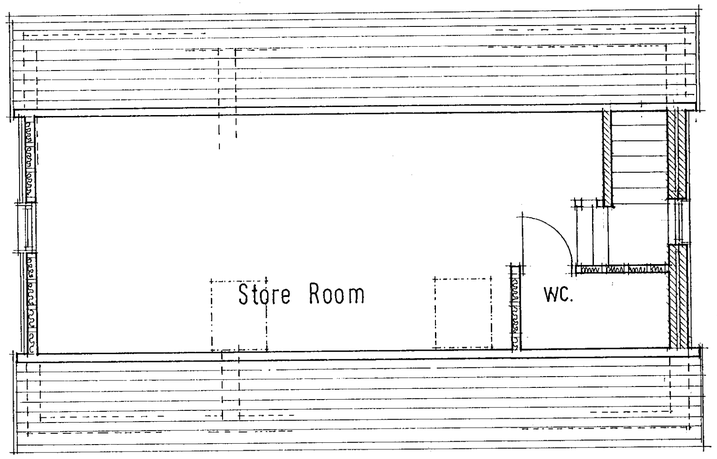

First Floor Plan

24.MAY2000* 1586



Scheme:
Proposed double garage and car port with storeroom over.

Site:
Wheatlands
Lines Road
Hurst · Wokingham.

Client:
R. Gilder

Scale:	Date:	Drawing no.
1:100 1:50	May 2000	48 / W2.

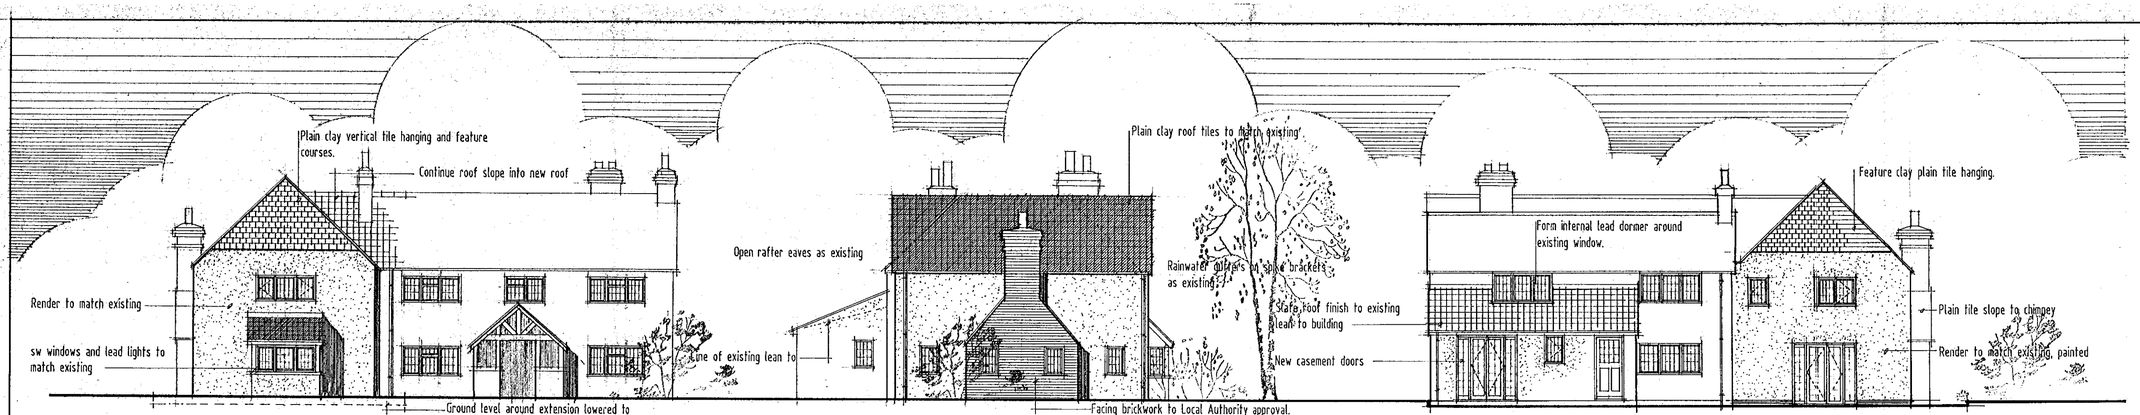

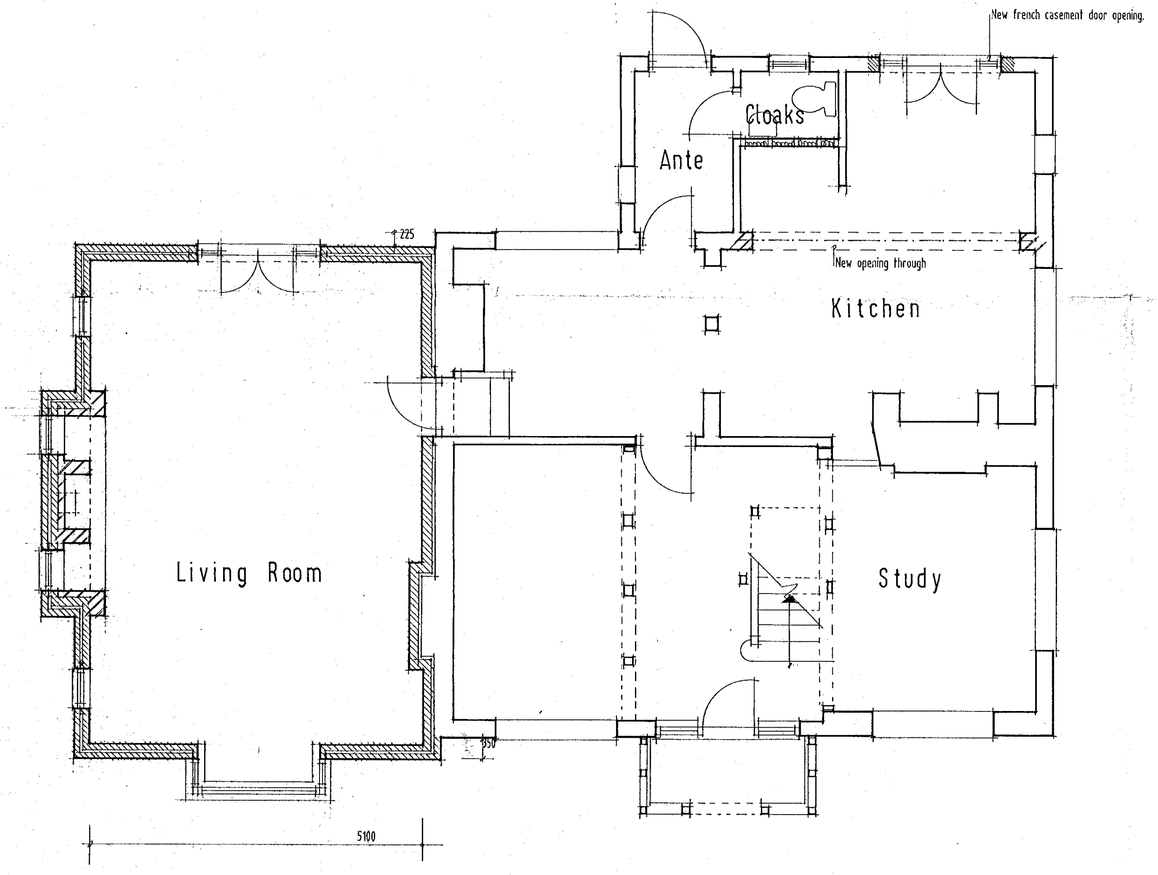

Ground Floor Plan · Proposed

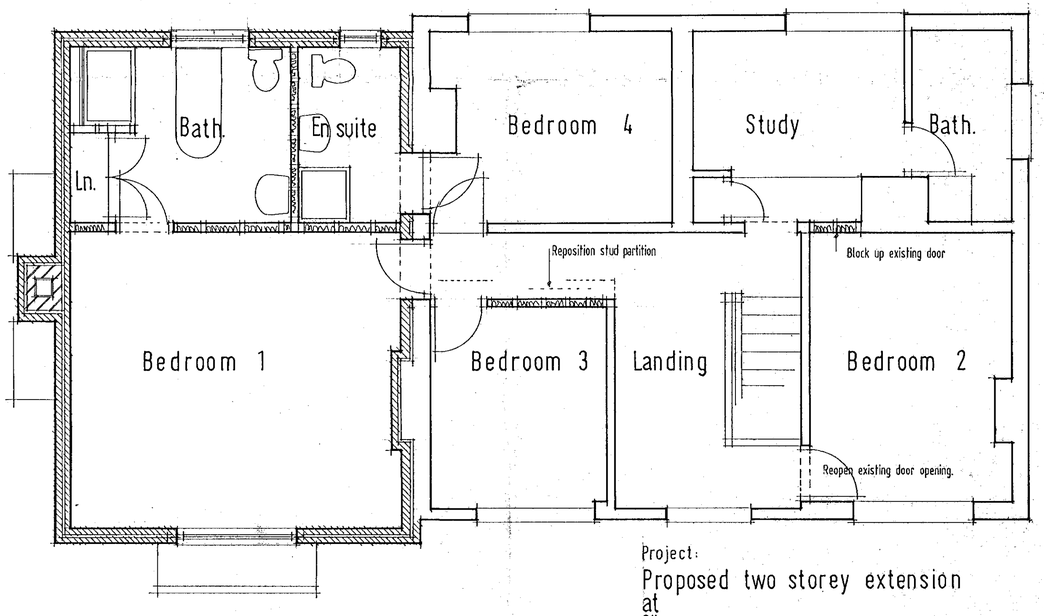

First Floor Plan · Proposed

Project:
Proposed two storey extension
at
Site:
Wheatlands
Lines Road · Hurst
Wokingham.
Client:
R. Gilder

Scale: 1·50 1·100
Date: May 2000
Drawing no. 48/ W1.

24 MAY 2000 1586

24.MAY2039* 1586

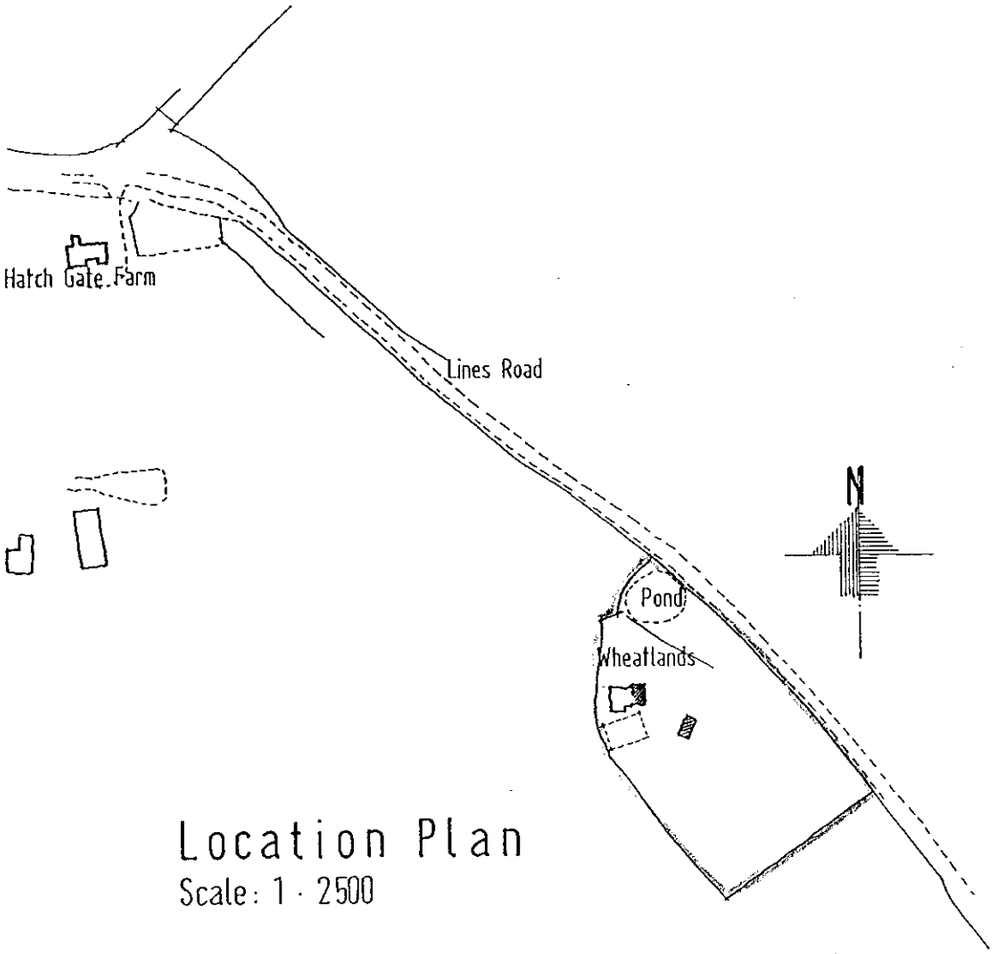

Location Plan
Scale: 1 · 2500

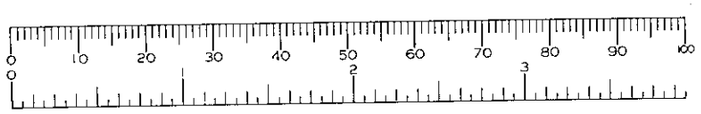

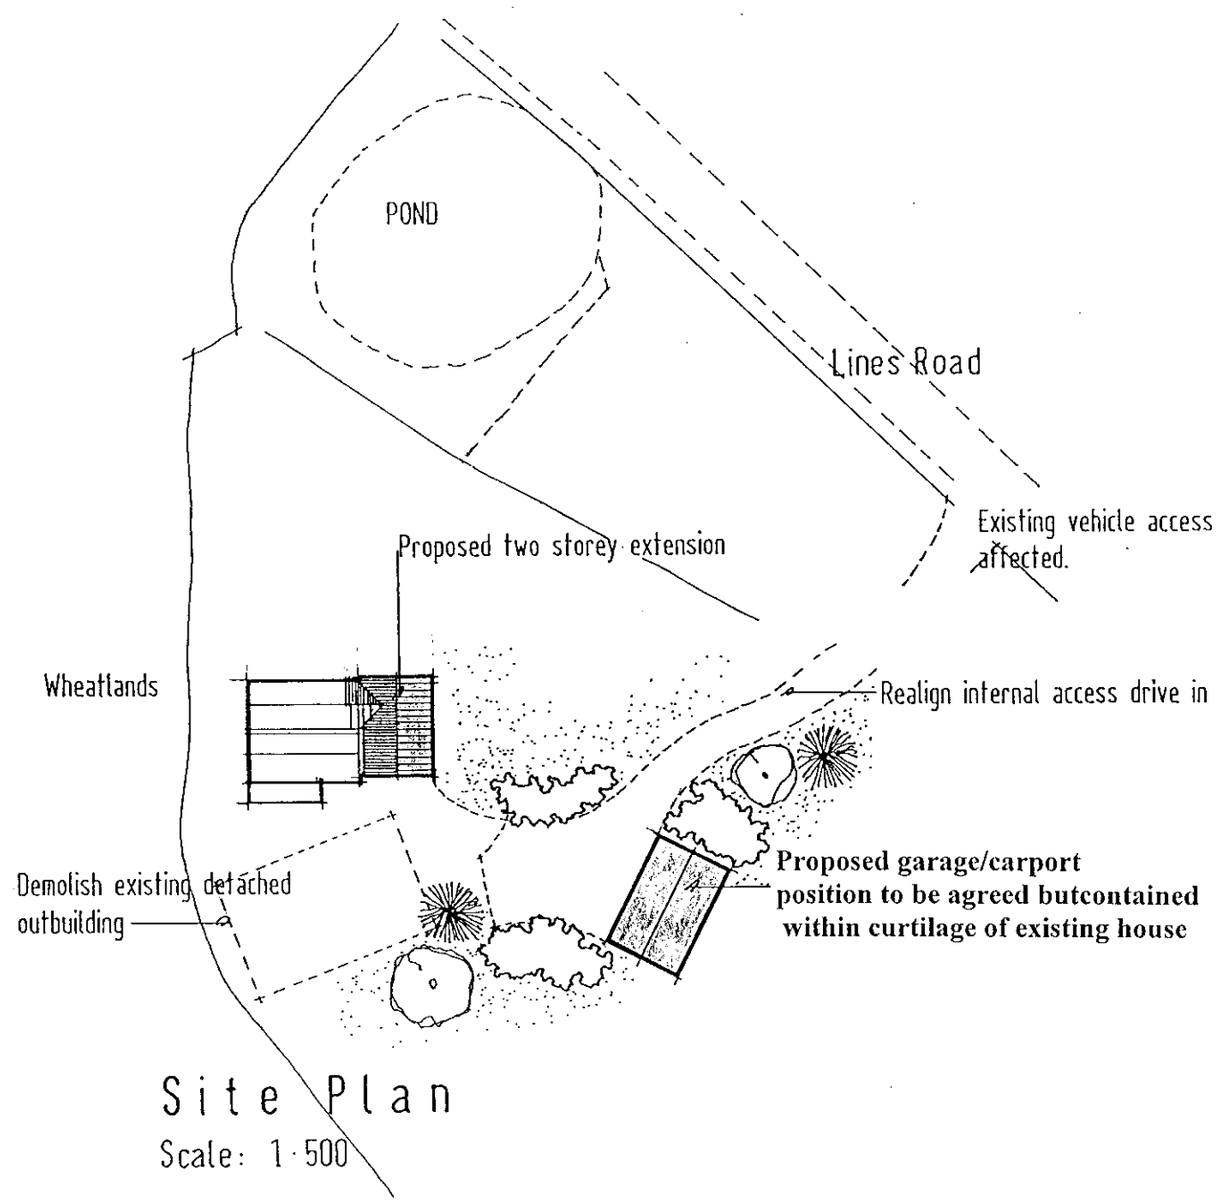

Site Plan
Scale: 1·500

Site Plans

Wheatlands
Lines Road · Hurst.
Wokingham.

24.MAY2000* 1586

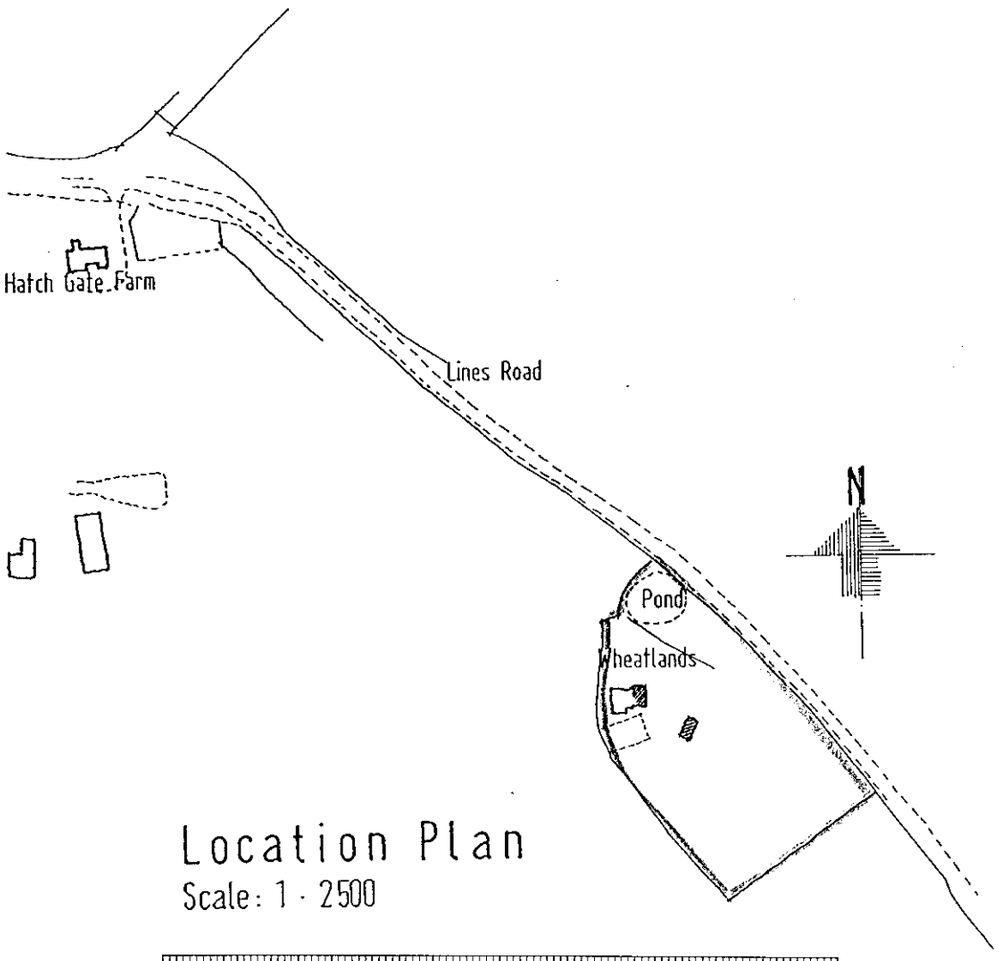

Location Plan
Scale: 1 · 2500

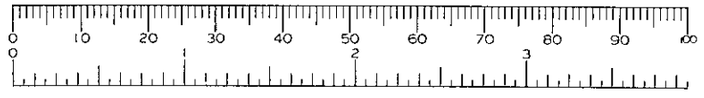

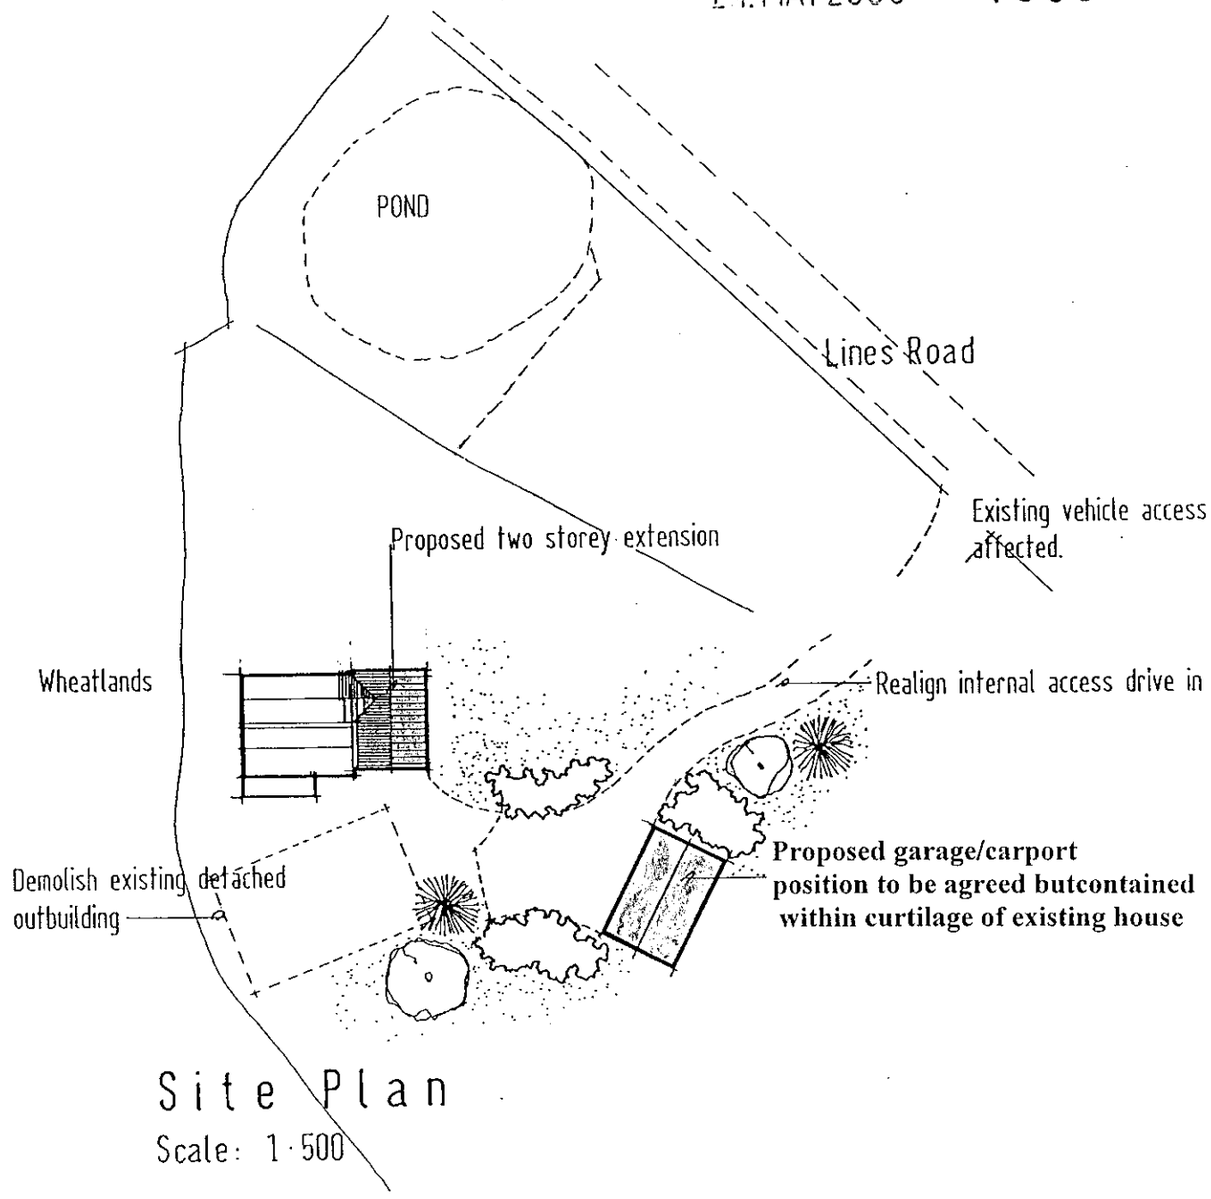

Site Plan
Scale: 1·500

Site Plans

Wheatlands
Lines Road · Hurst.
Wokingham.