00/00389

68 00 00

WEST BERKSHIRE DISTRICT COUNCIL
29 JUN 2000
RECEIVED

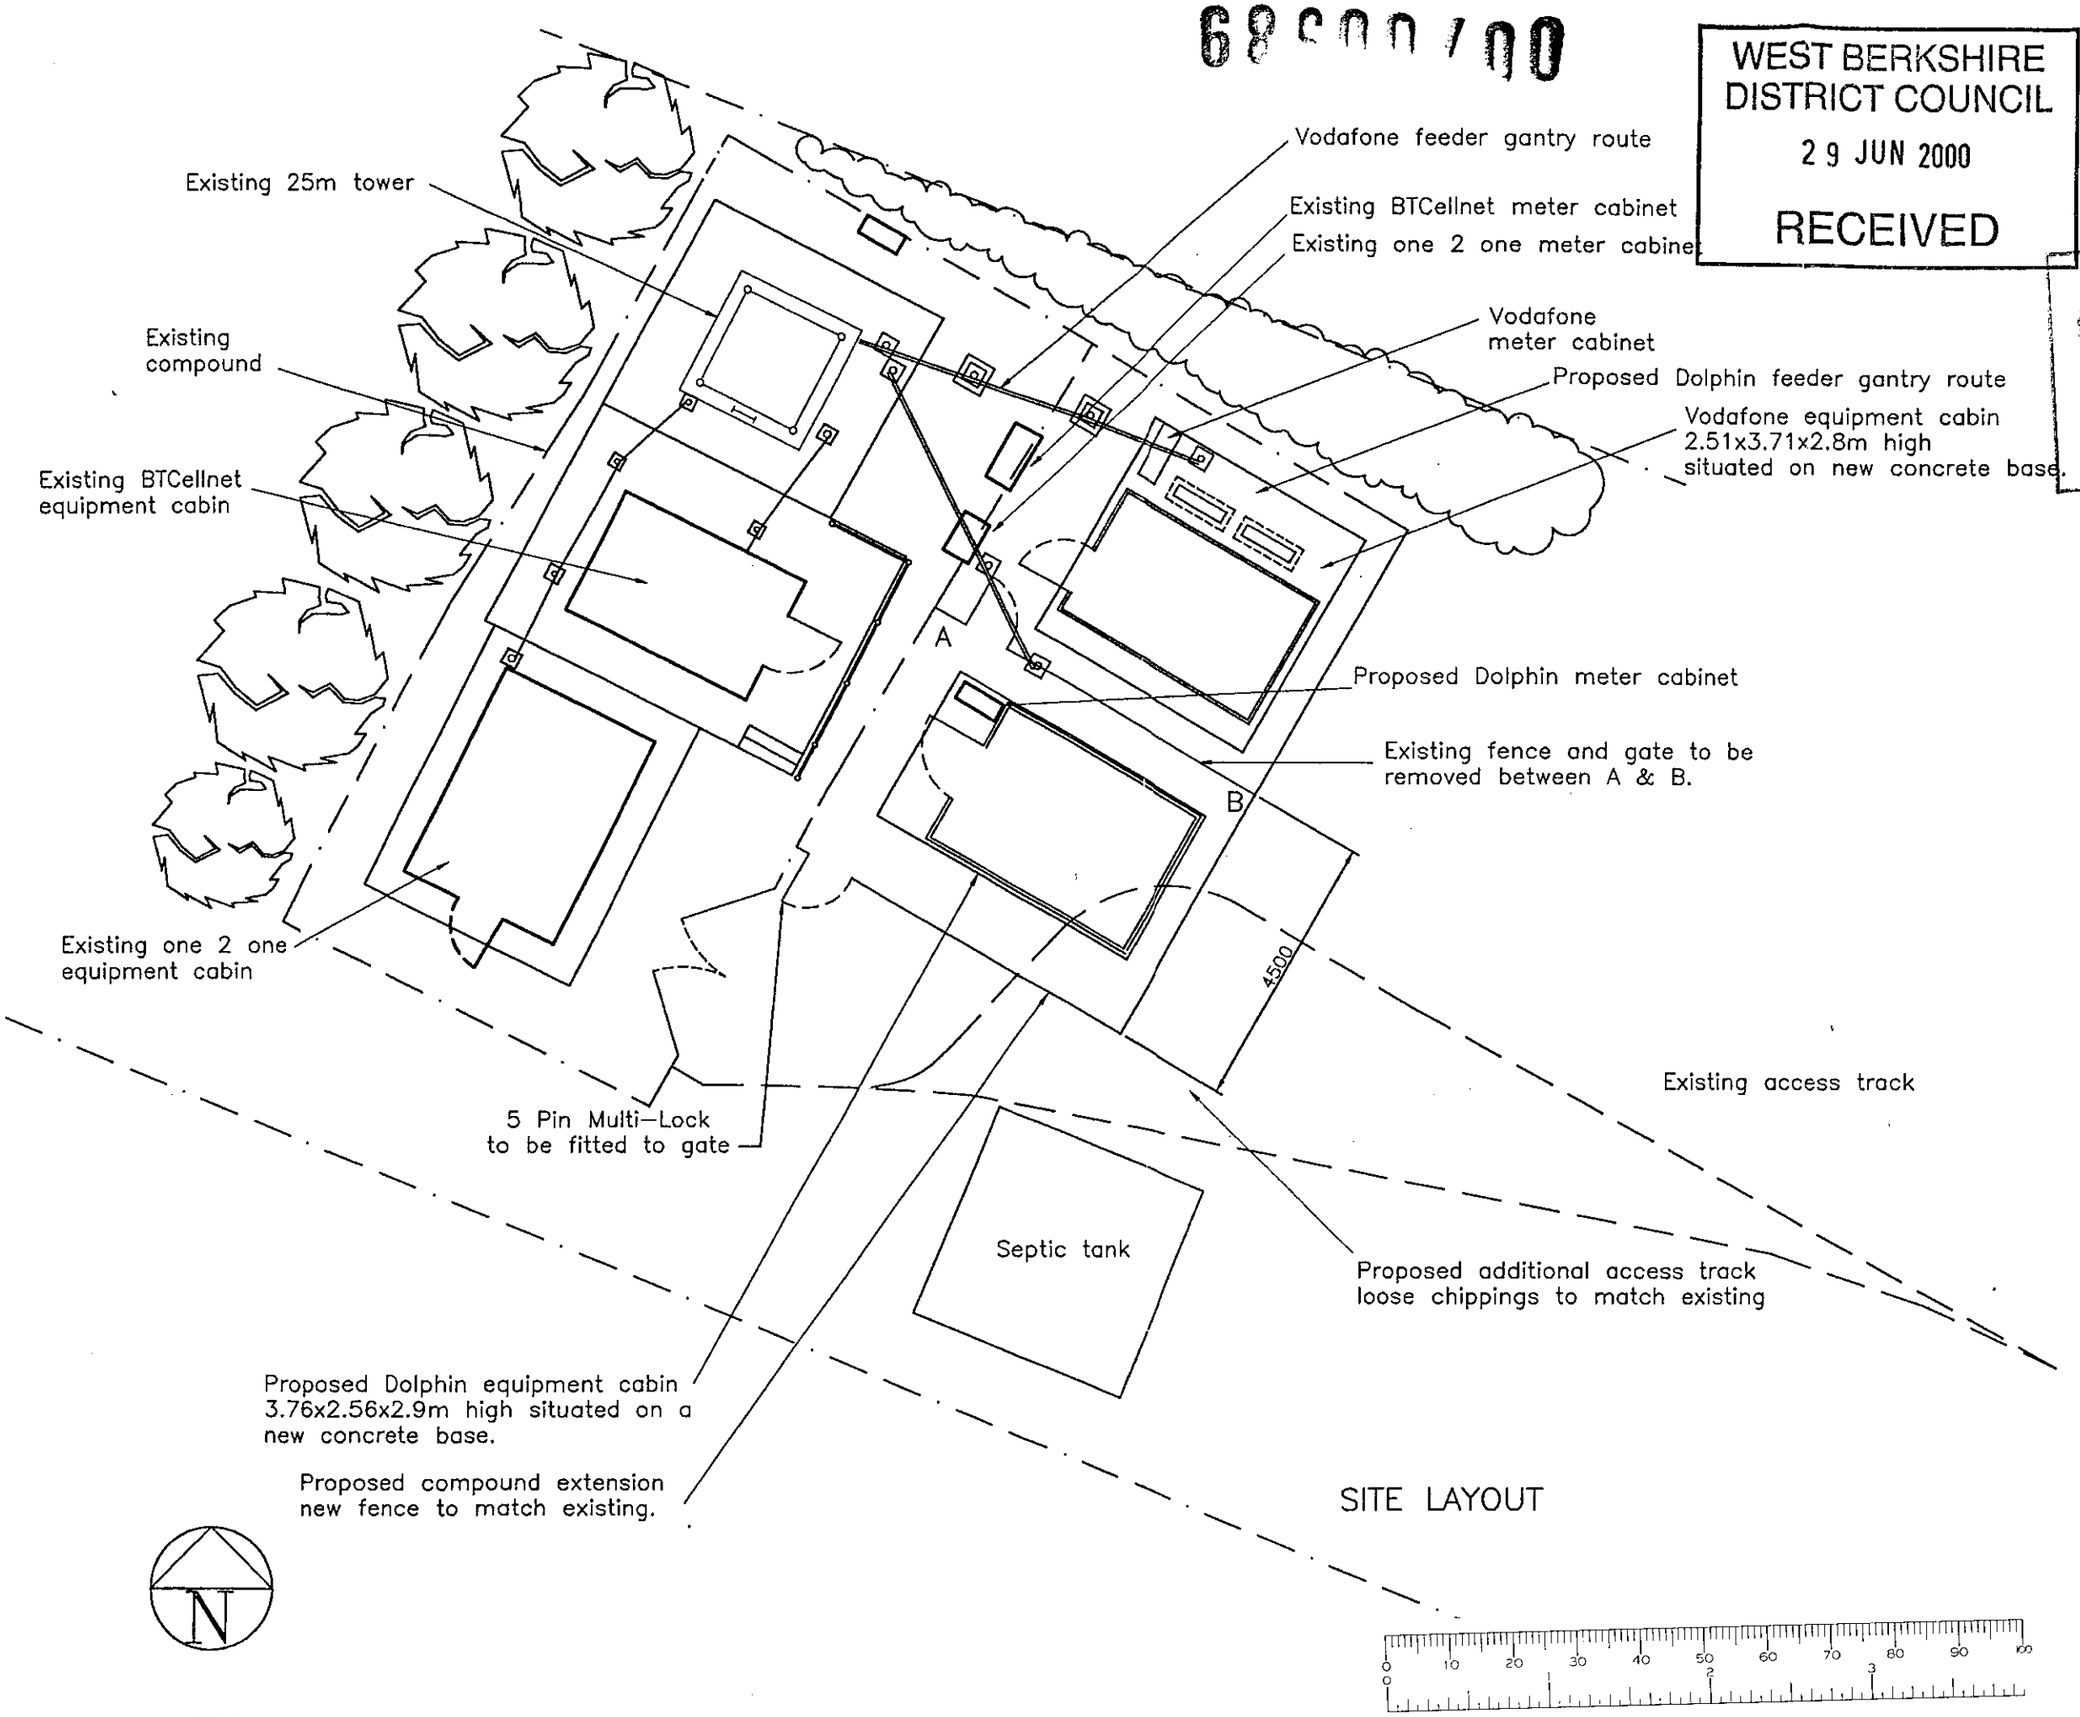

CROWN CASTLE INTERNATIONAL

NOTES

1) DO NOT SCALE DIMENSIONS
2) ALL DIMENSIONS IN MILLIMETRES UNLESS OTHERWISE STATED
3) VODAFONE REF: 22062
DOLPHIN REF: 1268

WEST BERKSHIRE DISTRICT COUNCIL
29 JUN 2000
RECEIVED

SITE ADDRESS:
SMALL MEAD FARM
BERRYS LANE
PINGEWOOD
READING, BERKS.
RG30 3UR

one 2 one No: 91237

Dolphin Ref: 1268

TSC Drg No: 1018024-02 C

TSC Subid No: 024

Iss	Revision	Date	Drn	App
3	Dolphin Eqip. Cabin Relocated. DAS.NO.3239	26.06.00	FJ	
2	Dolphin feeder gantry re-routed DAS 3172	18.05.00	NH	MH
1	Int. issue	08.05.00	NH	MH

© This drawing is the property of CROWN CASTLE UK LIMITED and may not be reproduced or disclosed to a third party in any form without written permission

TSC CONSULTING ENGINEERS
Tel:(01794) 514200
Fax:(01794) 511333
tsc@tsc-romsey.co.uk

Crown Castle International
PO Box 98
Warwick
CV34 6TN
TEL: 01926 416000 FAX: 01926 416600

SMALL MEAD FARM

SITE PLAN

NGR: 469800 170050

Scale: 1:100 Date: 08.05.00
Drn: NH App: MH

Drg No 17461.2.04/4

A3

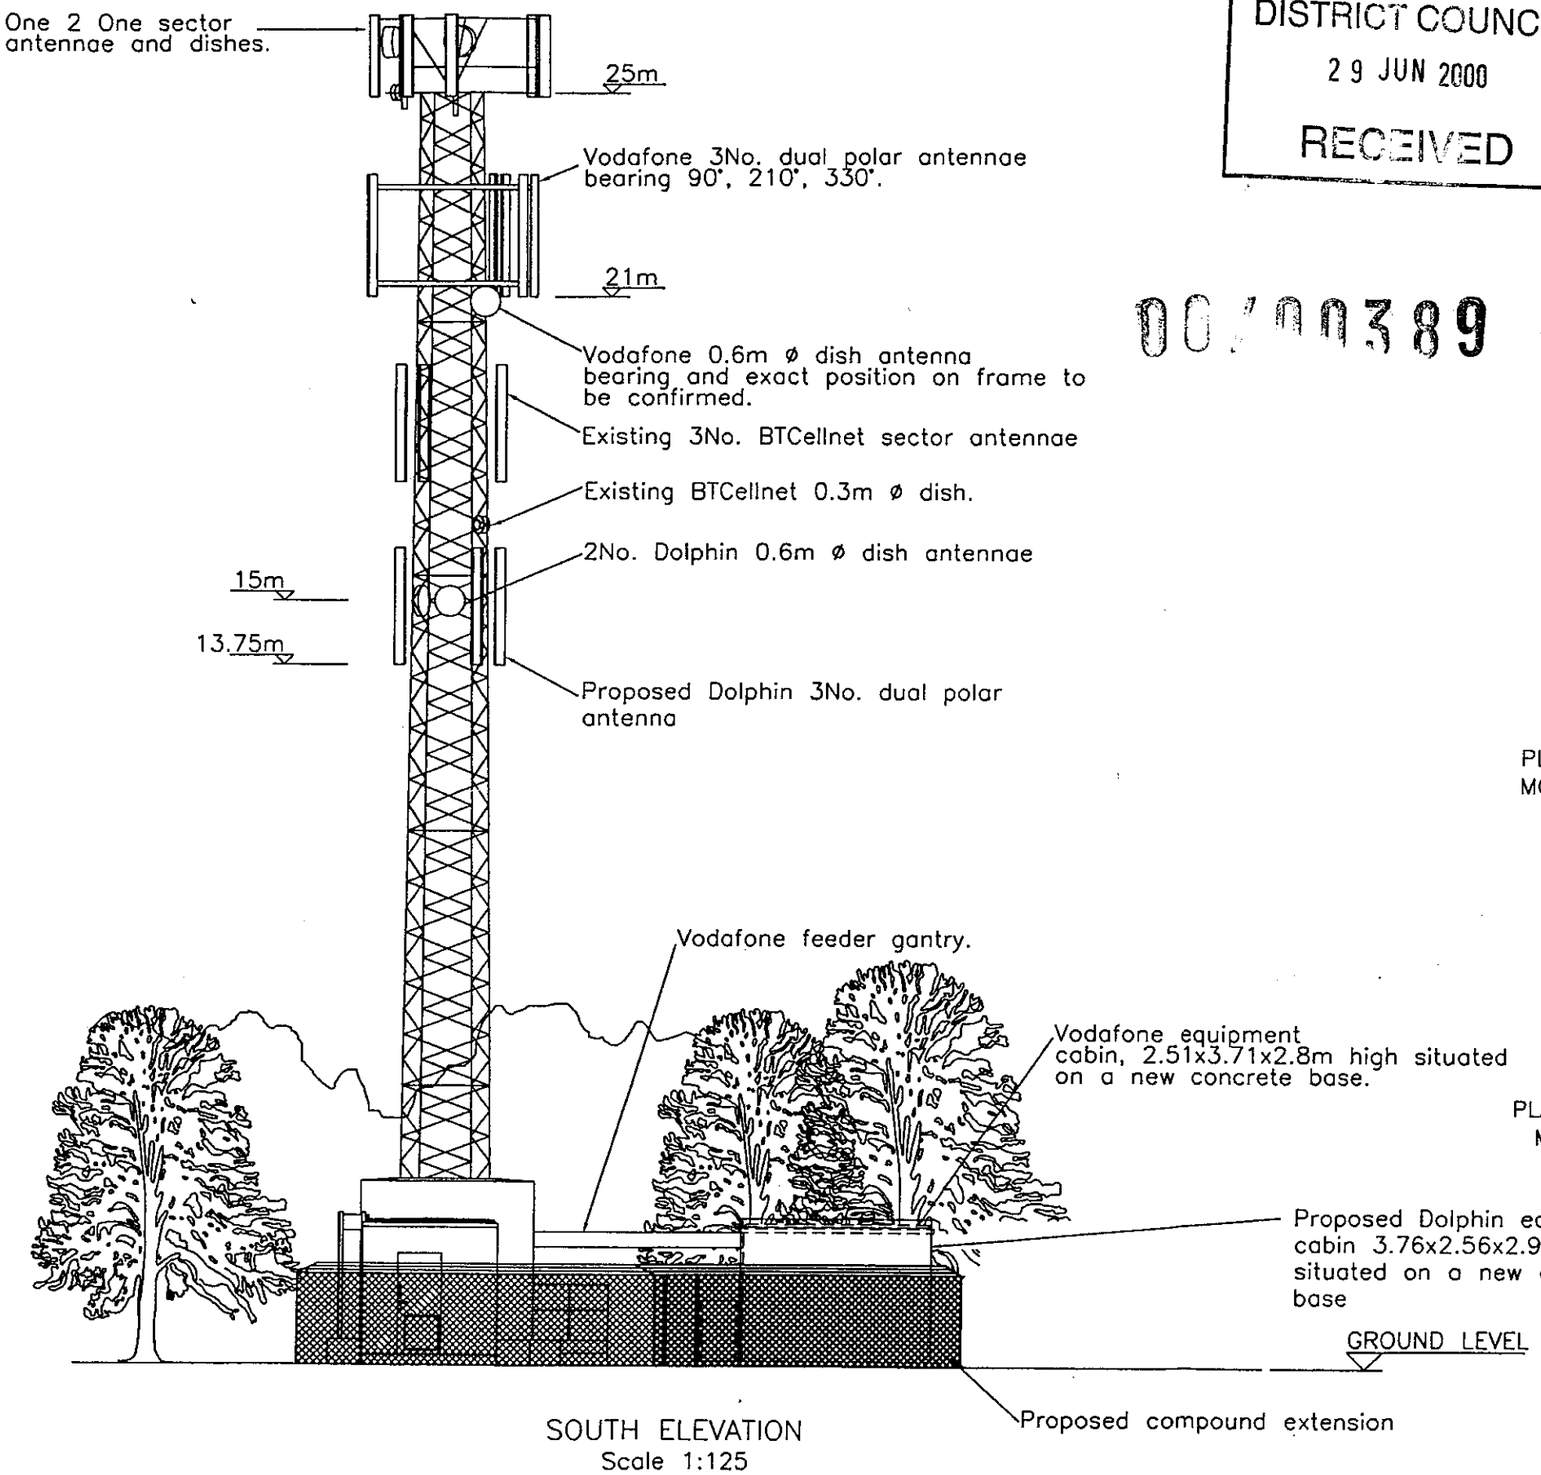

SOUTH ELEVATION
Scale 1:125

WEST BERKSHIRE DISTRICT COUNCIL
29 JUN 2000
RECEIVED

00/00389

CELL No:	1268
SITE	SMALL MEAD FARM
NGR	469800 170050
ADDRESS	SMALL MEAD FARM BERRY LANE PINGEWOOD READING BERKS, RG30 3UR
STATUS	PROPOSED
FEEDERS	30m APPROX. LDF 5-50

dolphin

ANTENNA DETAILS:

ITEM	TYPE	CELL	BEARING	HT (BASE)
A1	DUAL POLAR	1	13°	13.750m
A2	DUAL POLAR	2	133°	13.750m
A3	DUAL POLAR	3	253°	13.750m

DISH DETAILS:

DISH	SIZE	BEARING	LINK	HT (MEAN)
D1	600	TBA	TBA	15m TBC
D2	600	TBA	TBA	15m TBC

ALL BEARINGS MEASURED EAST OF GRID NORTH

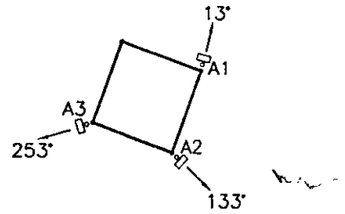

PLAN ON PROPOSED DOLPHIN DUAL POLAR MOUNTING CONCEPT AT 14.9m (MID POINT)
Scale 1:100

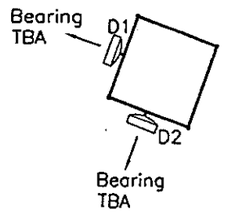

PLAN ON PROPOSED DOLPHIN DISH ANTENNA MOUNTING CONCEPT AT 15m (MID POINT)
Scale 1:100

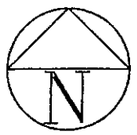

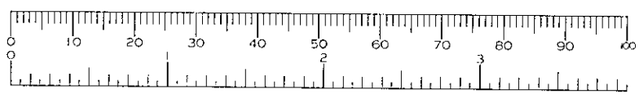

CROWN CASTLE INTERNATIONAL

NOTES

1) DO NOT SCALE DIMENSIONS
2) ALL DIMENSIONS IN MILLIMETRES UNLESS OTHERWISE STATED

WEST BERKSHIRE DISTRICT COUNCIL
29 JUN 2000
RECEIVED

SITE ADDRESS:
SMALL MEAD FARM
BERRYS LANE
PINGEWOOD
READING, BERKS.
RG30 3UR

one 2 one No: 91237
Dolphin Ref: 1268
TSC Drg No: 1018024-03 B
TSC Subid No: 024

Iss	Revision	Date	Drn	App
2	Dolphin Equip. Cabin Relocated. DAS.NO.3240	26.06.00	NH	
1	Int. issue	15.05.00	NH	MH

©
This drawing is the property of CROWN CASTLE UK LIMITED and may not be reproduced or disclosed to a third party in any form without written permission

TSC CONSULTING ENGINEERS
Tel:(01794) 514200
Fax:(01794) 511333
tsc@tsc-romsey.co.uk

Crown Castle International
PO Box 98
Warwick
CV34 6TN
TEL: 01926 416000 FAX: 01926 416600

SMALL MEAD FARM

SITE ELEVATION
DOLPHIN INSTALLATION
PLANNING DRAWING

NGR: 469800 170050

Scale: AS SHOWN Date: 15.05.00
Drn: NH App: MH

Drg No 17461.2.08/2

A3

00/00389

WEST BERKSHIRE DISTRICT COUNCIL
29 JUN 2000
RECEIVED

GRID NORTH
MAGNETIC NORTH
4.5°
N

SITE



SITE LOCATION PLAN
1:50000

SITE

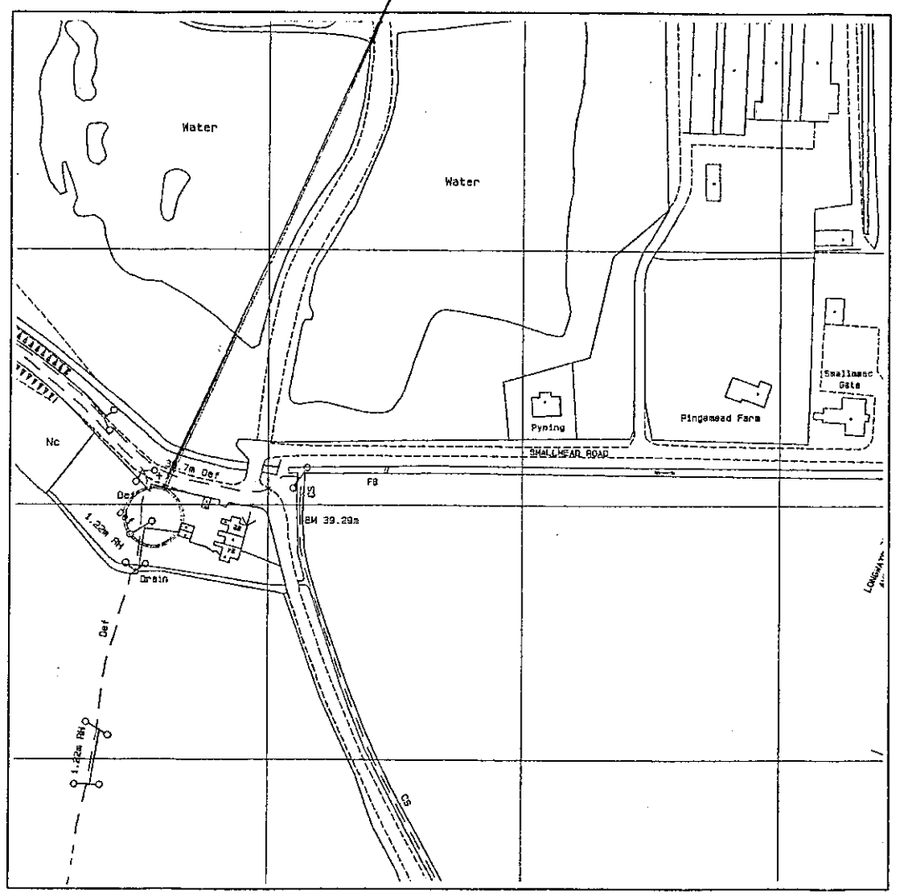

SITE LOCATION PLAN
1:2500

0 10 20 30 40 50 60 70 80 90 100
0 1 2 3

CROWN CASTLE INTERNATIONAL

NOTES

1) DO NOT SCALE DIMENSIONS
2) ALL DIMENSIONS IN MILLIMETRES UNLESS OTHERWISE STATED
3) REPRODUCED FROM ORDNANCE SURVEY MAPS PERMISSION OF HER MAJESTY'S STATIONERY OFFICE, © CROWN COPYRIGHT TSC LTD. LICENSE NO. AL 51571A/001

WEST BERKSHIRE DISTRICT COUNCIL
29 JUN 2000
RECEIVED

SITE ADDRESS:
SMALL MEAD FARM
BERRYS LANE
PINGEWOOD
READING BERKS.
RG30 3UR

one 2 one No: 91237

Dolphin Ref: 1268

TSC Drg No: 1018024-01 A

TSC Subid No: 024

Iss	Revision	Date	Drn	App
1	App. issue	15.05.00	NH	

© This drawing is the property of CROWN CASTLE UK LIMITED and may not be reproduced or disclosed to a third party in any form without written permission

TSC CONSULTING ENGINEERS
Tel:(01794) 514200
Fax:(01794) 511333
tsc@tsc-romsey.co.uk

Crown Castle International
PO Box 98
Warwick
CV34 6TN
TEL: 01926 416000 FAX: 01926 416600

SMALL MEAD FARM

SITE LOCATION
PLANNING DRAWING

NGR: 469800 170050

Scale: AS SHOWN Date: 15.05.00
Drn: NH App: MH

Drg No 17461.2.03/2

A3