This drawing is copyright and may not be reproduced without the written consent of the Architect.

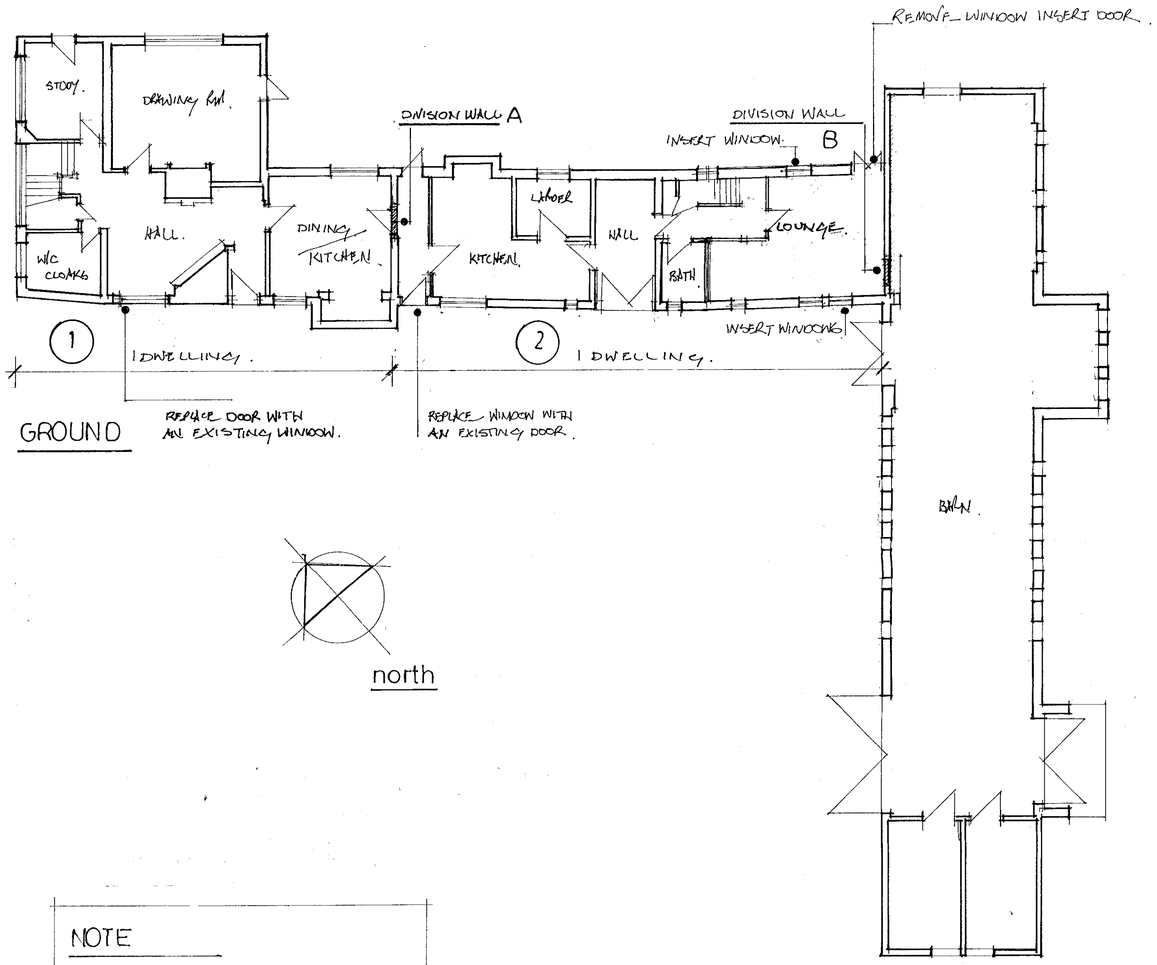

GROUND

north

NOTE

FOR INTERNAL CHANGES
SEE 2284 SK 1/4

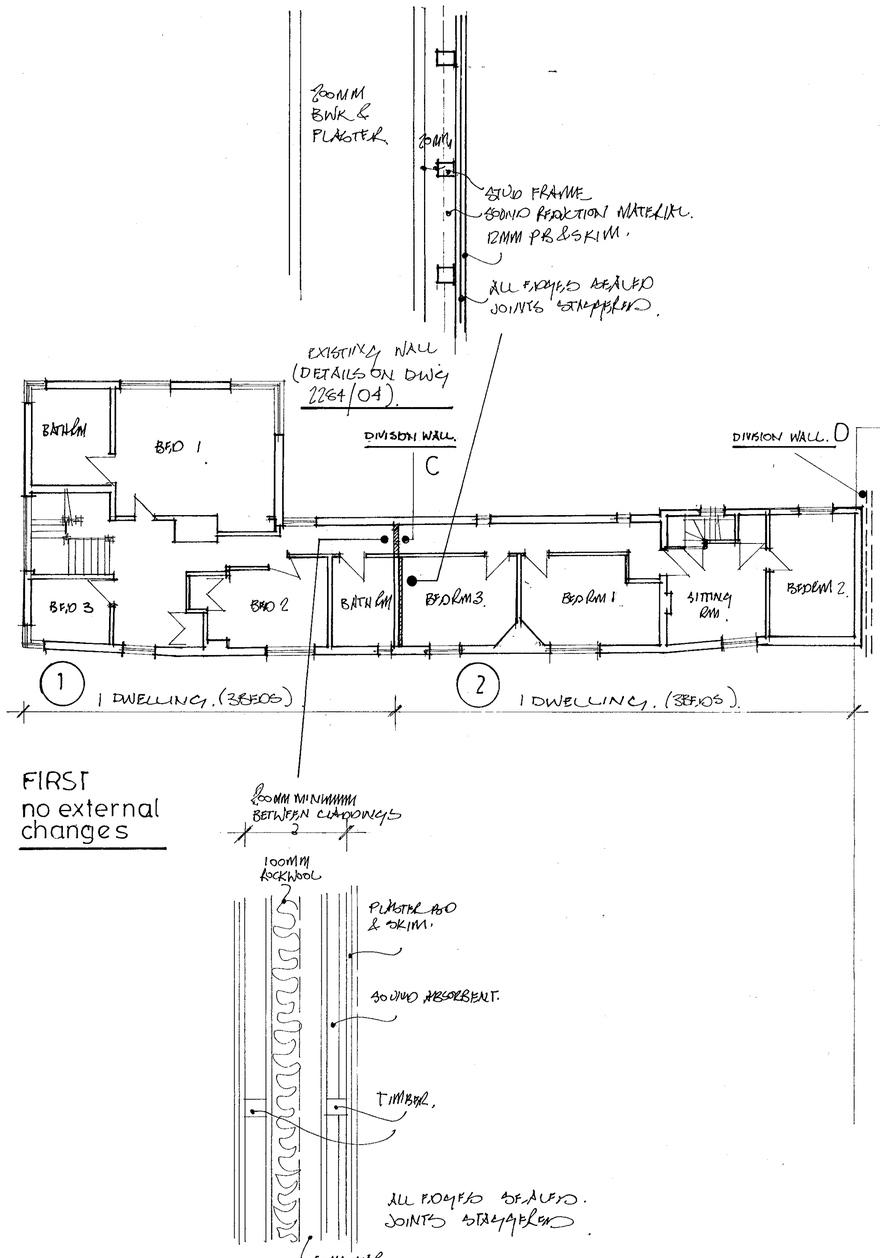

FIRST
no external changes

STUD WALL. (DETAILS ON DWG 2284/04).

ADDITIONAL PLAN

E.	15. 8. 2000.
D.	19 7. 2000.
C.	4. 7. 2000
B.	7. 6. 2000
A.	5. 4. 2000.

W. M. GRAHAM ASSOCIATES
CHARTERED ARCHITECTS
1 Rectory Road,
Wokingham,
Berkshire, RG40 1DJ,
Tel: 0118 9770464
Fax: 0118 9770482

Job
CUTBUSH
CUTBUSH LANE
SHINFIELD

Title
EXISTING & PROPOSED

Scale	Date	Drawn By
1:100	MAR 2000.	
Job No.	**Drawing No.**	**Revision**
2284	01	E

Artworker DS(UK) 00129

This drawing is copyright and may not be reproduced without the written consent of the Architect.

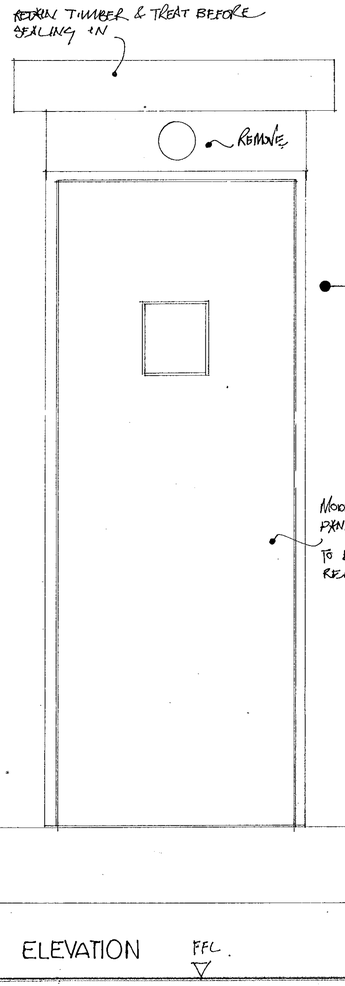

REBUILD TIMBER & TREAT BEFORE SEALING IN

ELEVATION FFL.

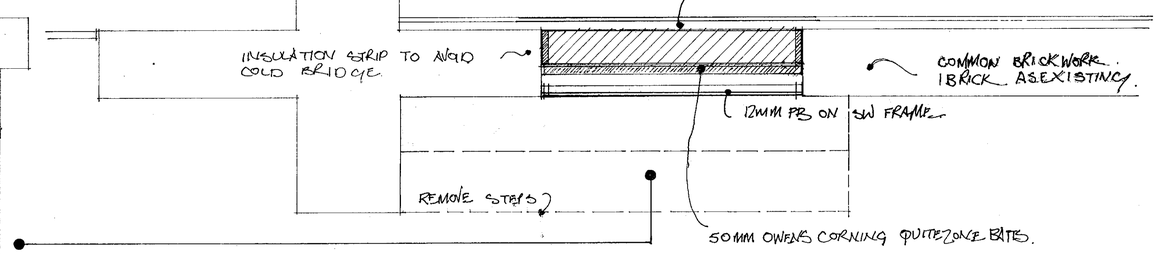

DIVISION WALL 2 B SCALE 1:10.

BARN

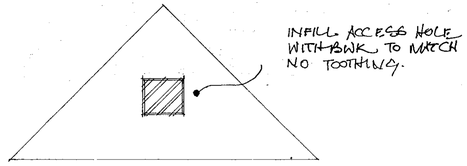

DIVISION WALL A (GABLE IN ROOF)

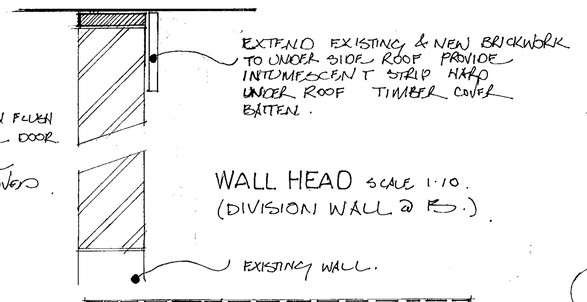

WALL HEAD SCALE 1:10.
(DIVISION WALL 2 B.)

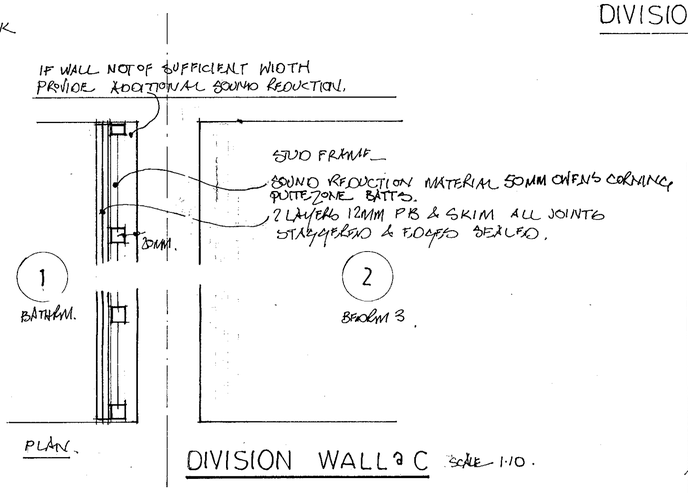

PLAN.

DIVISION WALL 2 C SCALE 1:10.

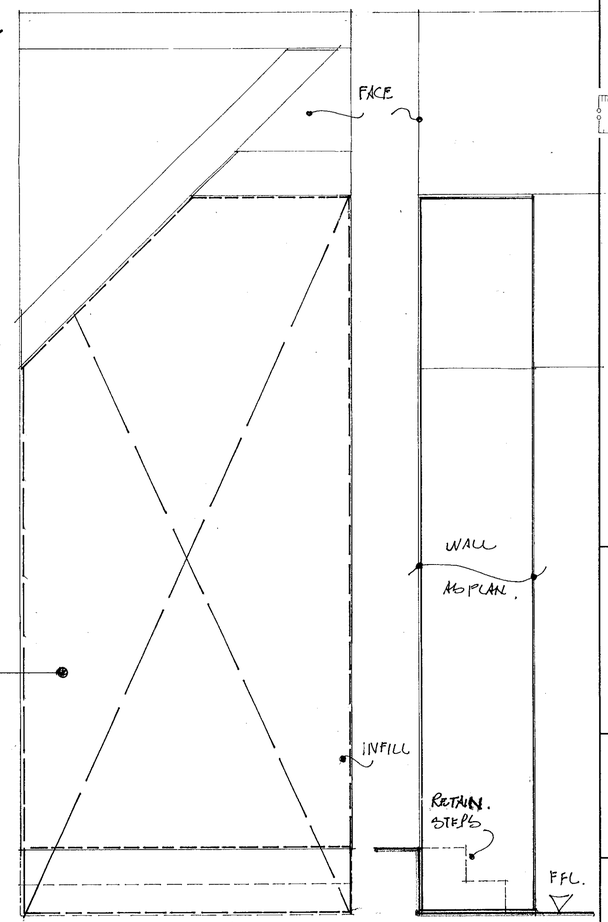

ELEVATION. (UNIT 1.)

SECTION

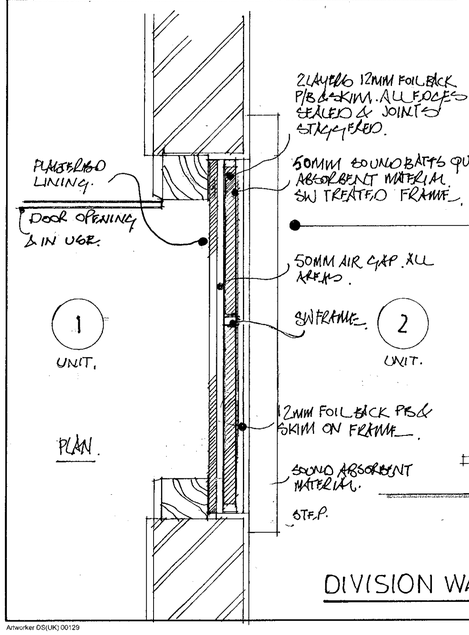

PLAN.

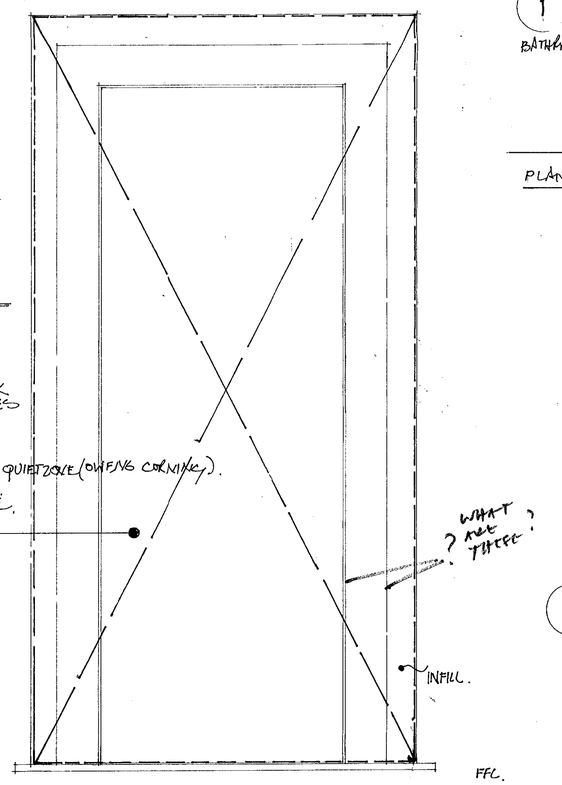

ELEVATION. (UNIT 2).

DIVISION WALL 2 A. SCALE 1:10.

200MM MINIMUM BETWEEN CLADDINGS

12MM FOIL BACK P/B & SKIM BOTH SIDES. SW FRAME PLASTER BD ALL EDGES SEALED & JOINTS STAGGERED

100MM ROCKWOOL 50MM CAP.

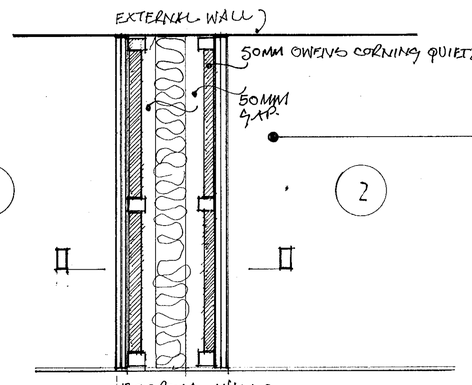

PLAN.

DIVISION WALL 2 C SCALE 1:10.

ADDITIONAL PLAN

PLANNING	JT
POL	TLS
OC	ENF
APP	
CS	
01 SEP 2000	
COPIES TO:	CSK

APPLICATION TWO

A. REVISIONS. 24.8.00.

W. M. GRAHAM ASSOCIATES
CHARTERED ARCHITECTS
1 Rectory Road,
Wokingham,
Berkshire, RG40 1DJ,
Tel: 0118 9770464
Fax: 0118 9770482

Job
CUTBUSH
CUTBUSH LANE
SHINFIELD

Title
DIVISION OF PARTY WALLS (DETAILS)

Scale	Date	Drawn By
1:2	JULY 2000.	
Job No.	Drawing No.	Revision
2284	04	A

Artworker DS(UK) 00129

This drawing is copyright and may not be reproduced without the written consent of the Architect.

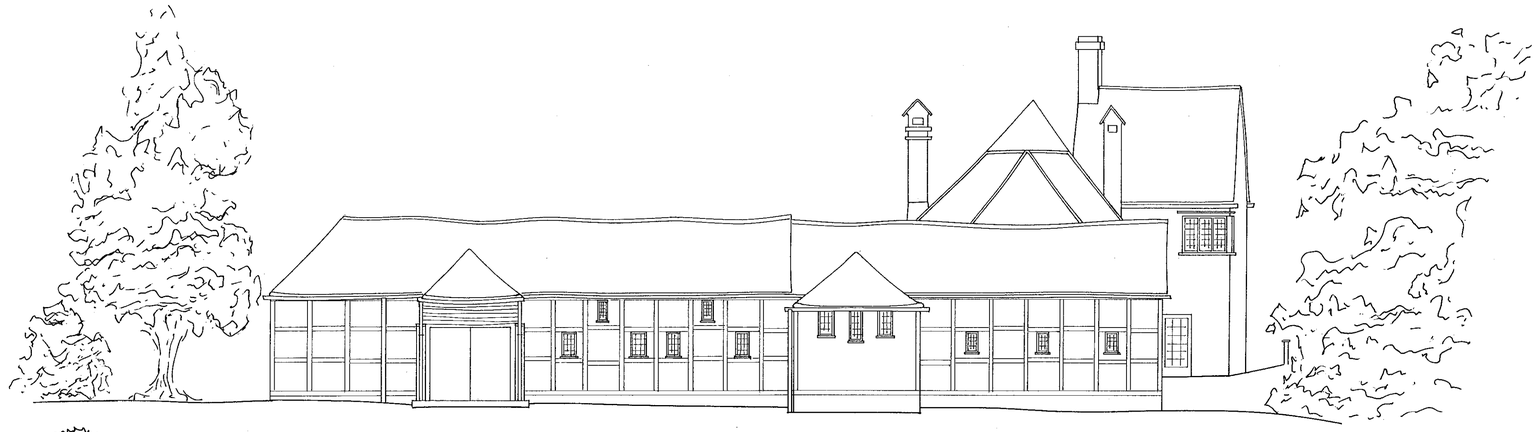

SOUTH EAST



SOUTH WEST



NORTH WEST

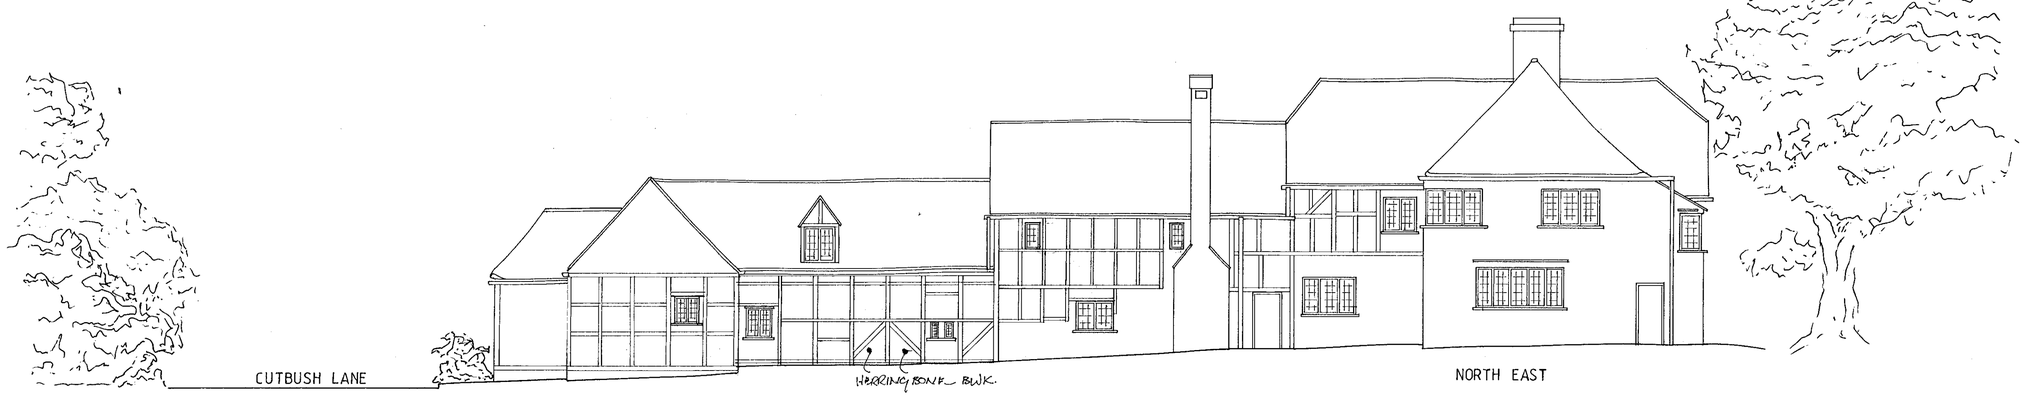

NORTH EAST

ADDITIONAL PLAN

APPLICATION TWO

A. 15.9.00

W. M. GRAHAM ASSOCIATES
CHARTERED ARCHITECTS
1 Rectory Road,
Wokingham,
Berkshire, RG40 1DJ,
Tel: 0118 9770464
Fax: 0118 9770482

Job
CUTBUSH
CUTBUSH LANE
SHINFIELD

Title
EXISTING ELEVATIONS

Scale	Date	Drawn By
1 : 100	JULY 2000	RWF
Job No.	**Drawing No.**	**Revision**
2284	05	A

Artworker DS(UK) 00129

This drawing is copyright and may not be reproduced without the written consent of the Architect.



ADDITIONAL PLAN

APP. TWO

W. M. GRAHAM ASSOCIATES
CHARTERED ARCHITECTS
1 Rectory Road,
Wokingham,
Berkshire, RG40 1DJ.
Tel: 0118 9770464
Fax: 0118 9770482

Job
CUTBUSH
CUTBUSH LANE
SHINFIELD

Title
PROPOSED ELEVATIONS

Scale	Date	Drawn By
1 : 100	JULY 2000	RWF
Job No.	Drawing No.	Revision
2284	19.	

Artworker DS(UK) 00129

This drawing is copyright and may not be reproduced without the written consent of the Architect.

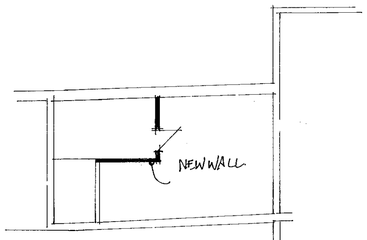

UNIT 2 GROUND FLOOR SCALE 1:200.

WALLS :- FULL HEIGHT 100x50 SW FRAME SW MATCHBOD V JOINTS. LIVING RMS BOTH SIDE BATHRM 12MM PB & SKIM + TILES. WITH ROCKWOOL ALL AREAS.

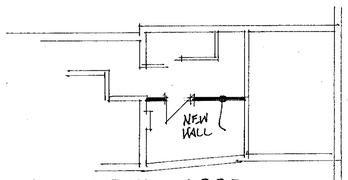

UNIT 2 FIRST FLOOR SCALE 1:200.

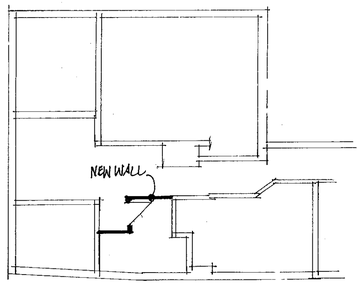

UNIT 1 FIRST FLOOR SCALE 1:200.

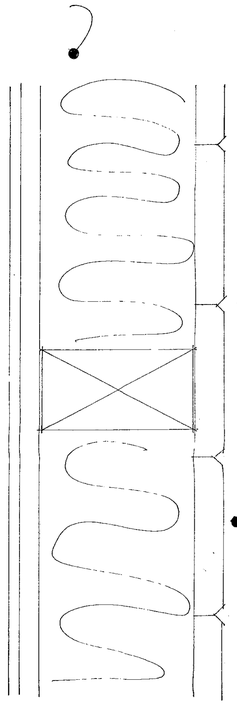

WALL DETAIL
SCALE 1:2.

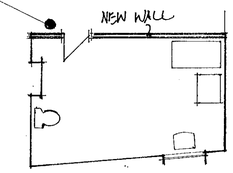

UNIT 2 BATHROOM SCALE 1:100.
ITEM

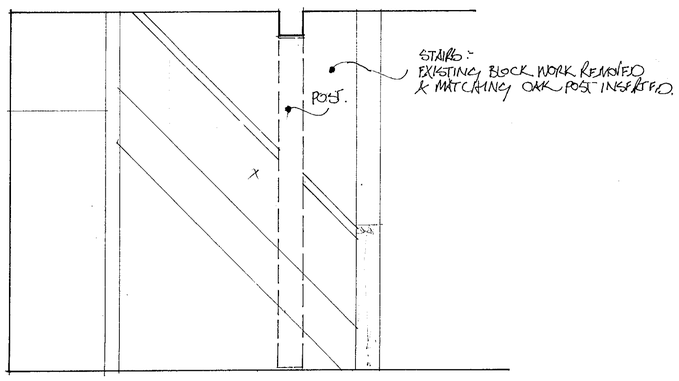

STAIRS AS ITEM 7·1 ELEVATION SCALE 1:20.

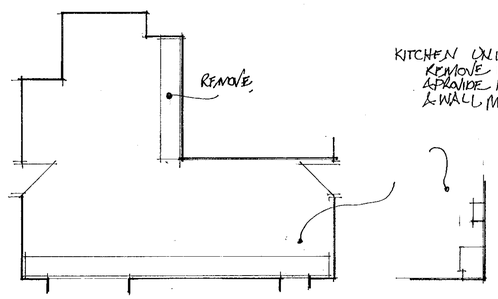

UNIT 2 KITCHEN SCALE 1:100.
ITEM 1·2

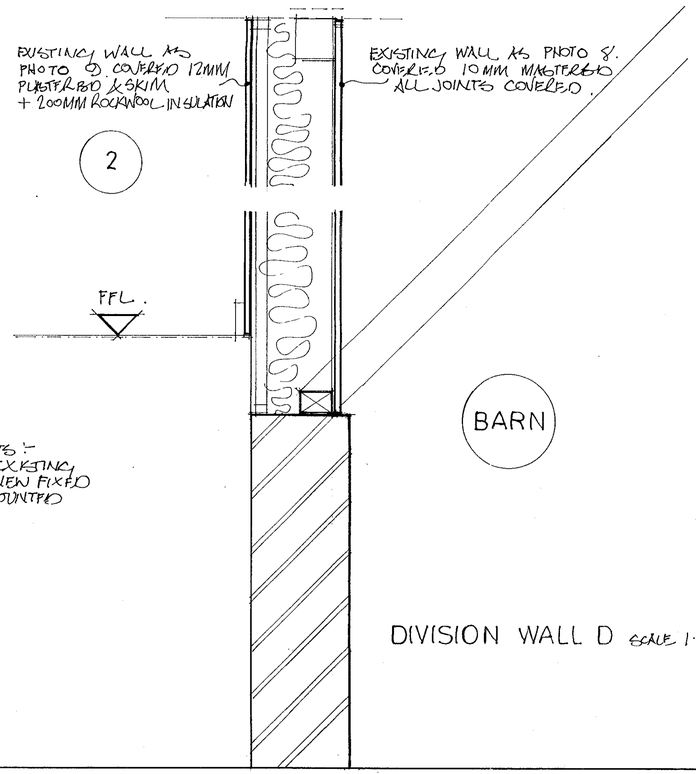

DIVISION WALL D SCALE 1:10.

ADDITIONAL PLAN

APPLICATION PLAN

W. M. GRAHAM ASSOCIATES
CHARTERED ARCHITECTS
1 Rectory Road,
Wokingham,
Berkshire, RG40 1DJ.
Tel: 0118 9770464
Fax: 0118 9770482

Job
CUTBUSH
CUTBUSH LANE
SHINFIELD

Title
DETAILS

Scale	Date	Drawn By
AS	SEPT 2000.	
Job No.	**Drawing No.**	**Revision**
2284	20	

Artworker DS(UK) 00129

This drawing is copyright and may not be reproduced without the written consent of the Architect.

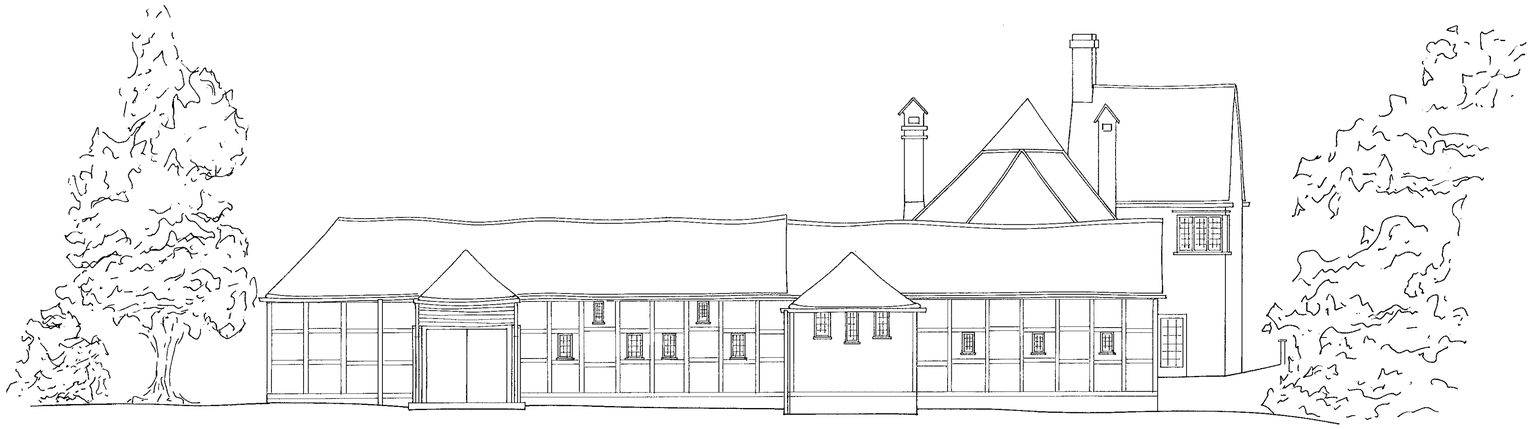

SOUTH EAST



SOUTH WEST



NORTH WEST



NORTH EAST

DOOR REPLACED BY ORIGINAL WINDOW

WINDOW REPLACED BY ORIGINAL DOOR

24 JUL 2000

24 JUL 2000

W. M. GRAHAM ASSOCIATES
CHARTERED ARCHITECTS
1 Rectory Road,
Wokingham,
Berkshire, RG40 1DJ,
Tel: 0118 9770464
Fax: 0118 9770482

Job
CUTBUSH
CUTBUSH LANE
SHINFIELD

Title
EXISTING ELEVATIONS

Scale	Date	Drawn By
1 : 100	JULY 2000	RWF
Job No.	Drawing No.	Revision
2284	05	

Artworker DS(UK) 00129

This drawing is copyright and may not be reproduced without the written consent of the Architect.

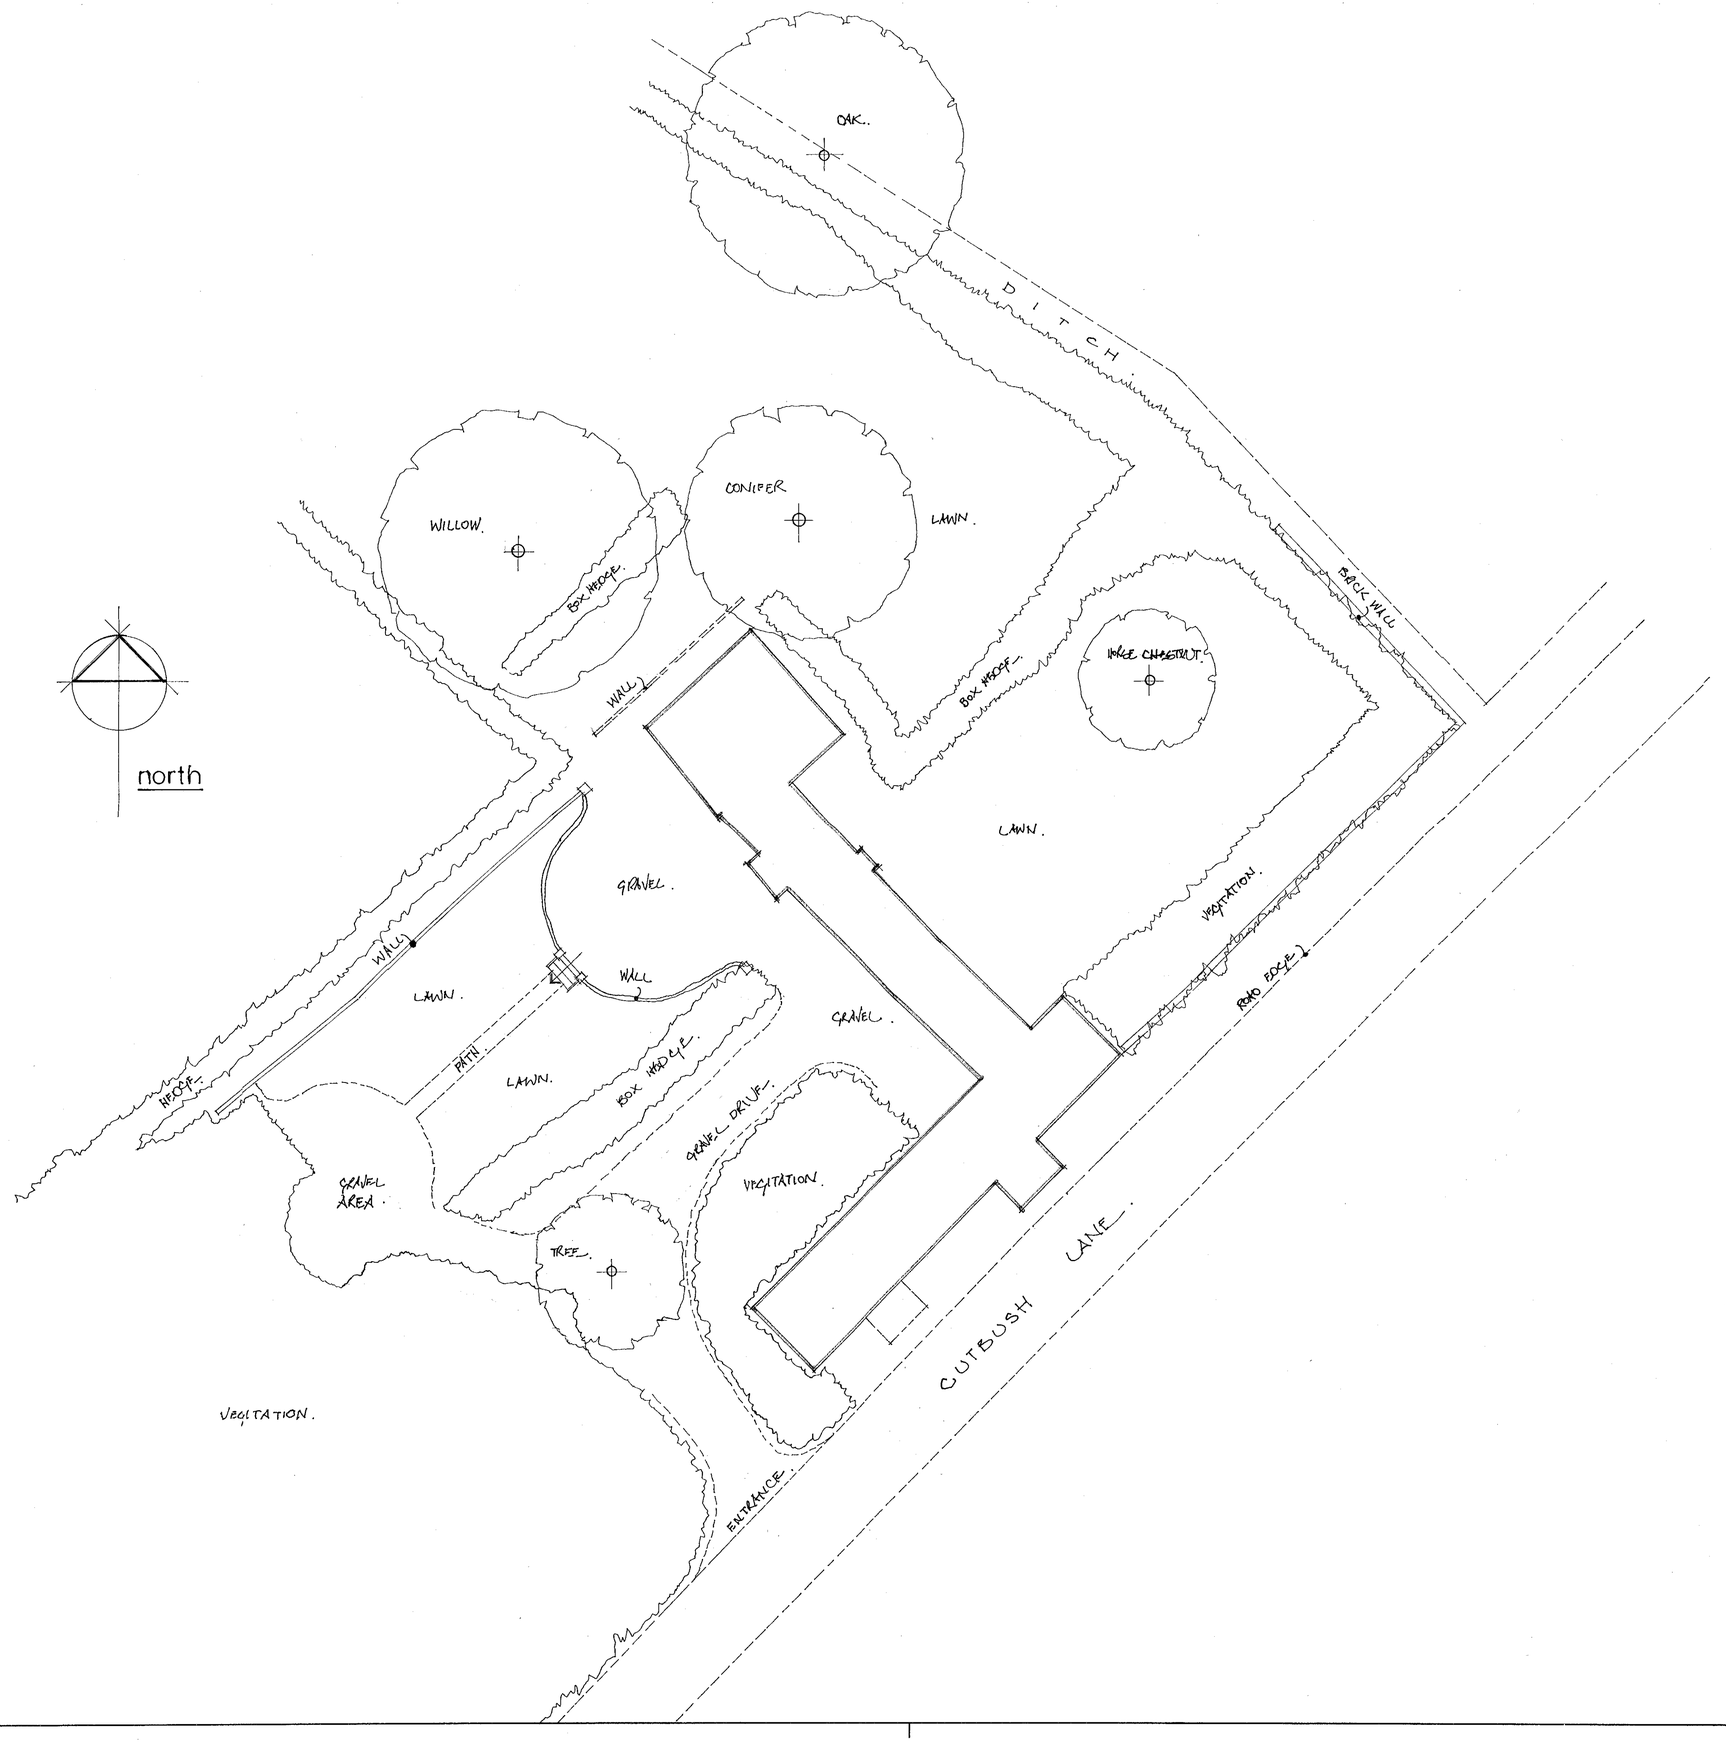

24.JUL.2000. 2040

W. M. GRAHAM ASSOCIATES
CHARTERED ARCHITECTS
1 Rectory Road,
Wokingham,
Berkshire, RG40 1DJ.
Tel: 0118 9770464
Fax: 0118 9770482

Job
CUTBUSH
CUTBUSH LANE
SHINFIELD

Title
SITE AS EXISTING

Scale 1:200	Date JULY 2000	Drawn By
Job No. 2284	Drawing No. 02	Revision

Artworker DS[UK].00129

This drawing is copyright and may not be reproduced without the written consent of the Architect.

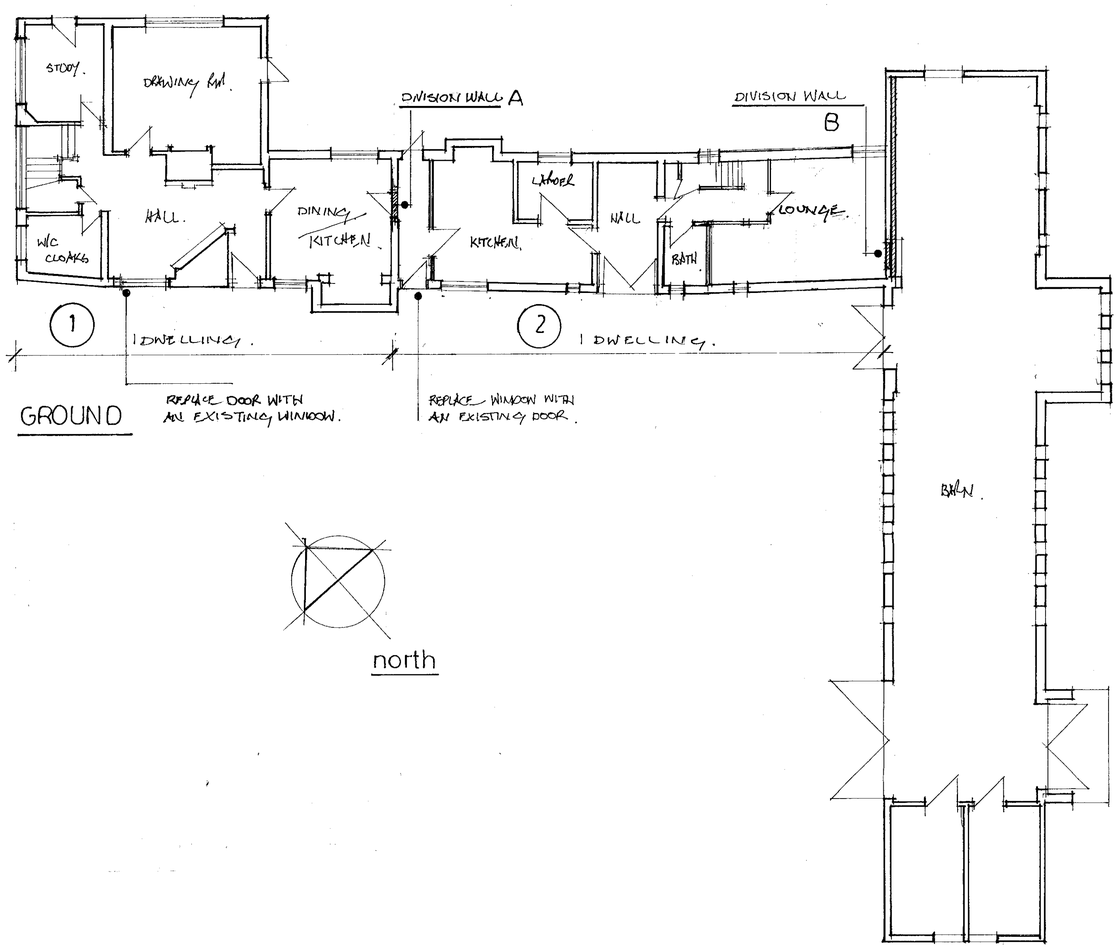

GROUND

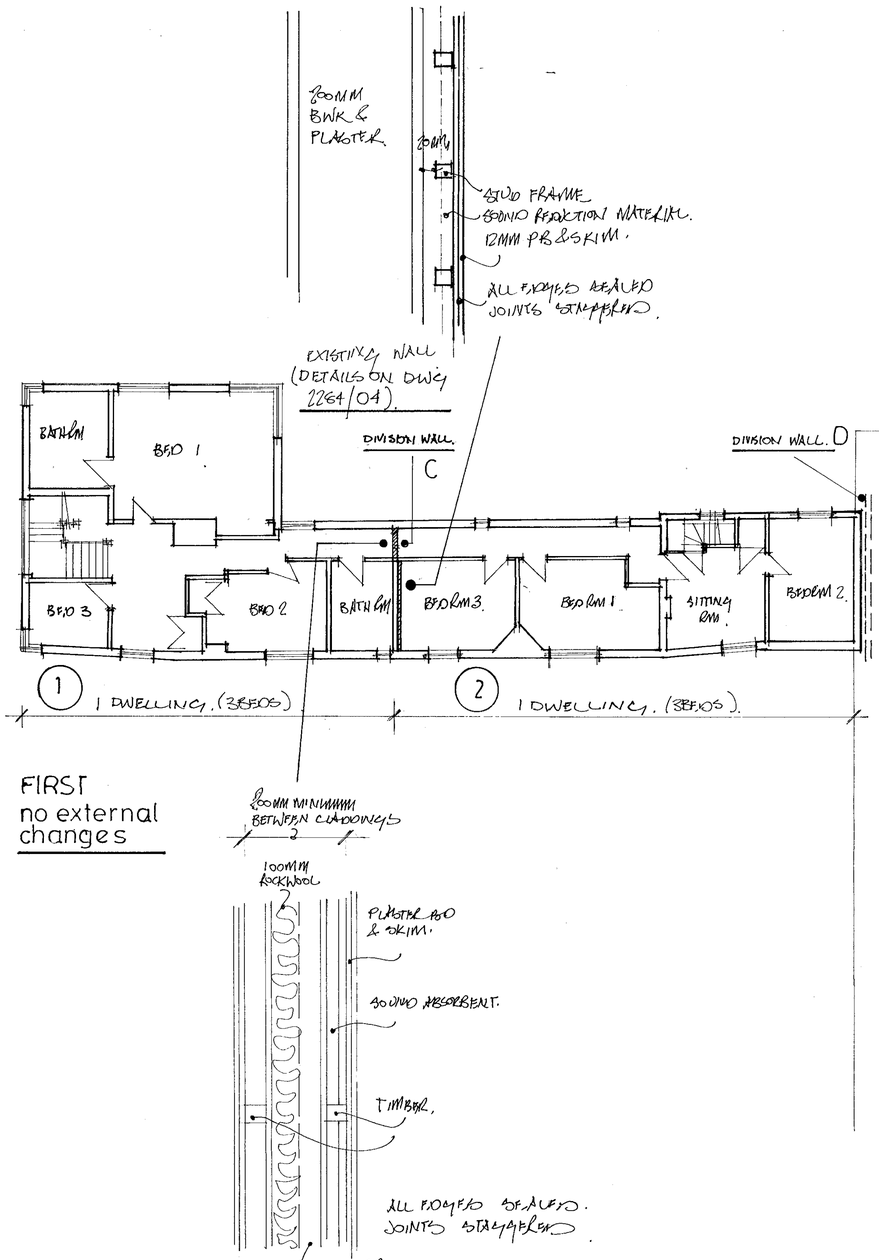

FIRST
no external changes

EXISTING WALL (DETAILS ON DWG 2284/04).

TIMBER FRAME
SOUND REDUCTION MATERIAL.
12MM PB & SKIM.
ALL EXPOSED SEALED JOINTS STAGGERED.

PLASTER BD & SKIM.
SOUND ABSORBENT.
ALL EXPOSED SEALED. JOINTS STAGGERED.

STUD WALL. (DETAILS ON DWG 2284/04).

24 JUL 2000 2284

D.	13 · 7 · 2000.
C.	4 · 7 · 2000
B.	7 · 6 · 2000
A.	5 · 4 · 2000.

W. M. GRAHAM ASSOCIATES
CHARTERED ARCHITECTS
1 Rectory Road,
Wokingham,
Berkshire, RG40 1DJ,
Tel: 0118 9770464
Fax: 0118 9770482

Job
CUTBUSH
CUTBUSH LANE
SHINFIELD

Title
EXISTING & PROPOSED

Scale	Date	Drawn By
1·100	MAR 2000.	
Job No.	**Drawing No.**	**Revision**
2284	01	D

Artworker DS(UK) 00129

This drawing is copyright and may not be reproduced without the written consent of the Architect.

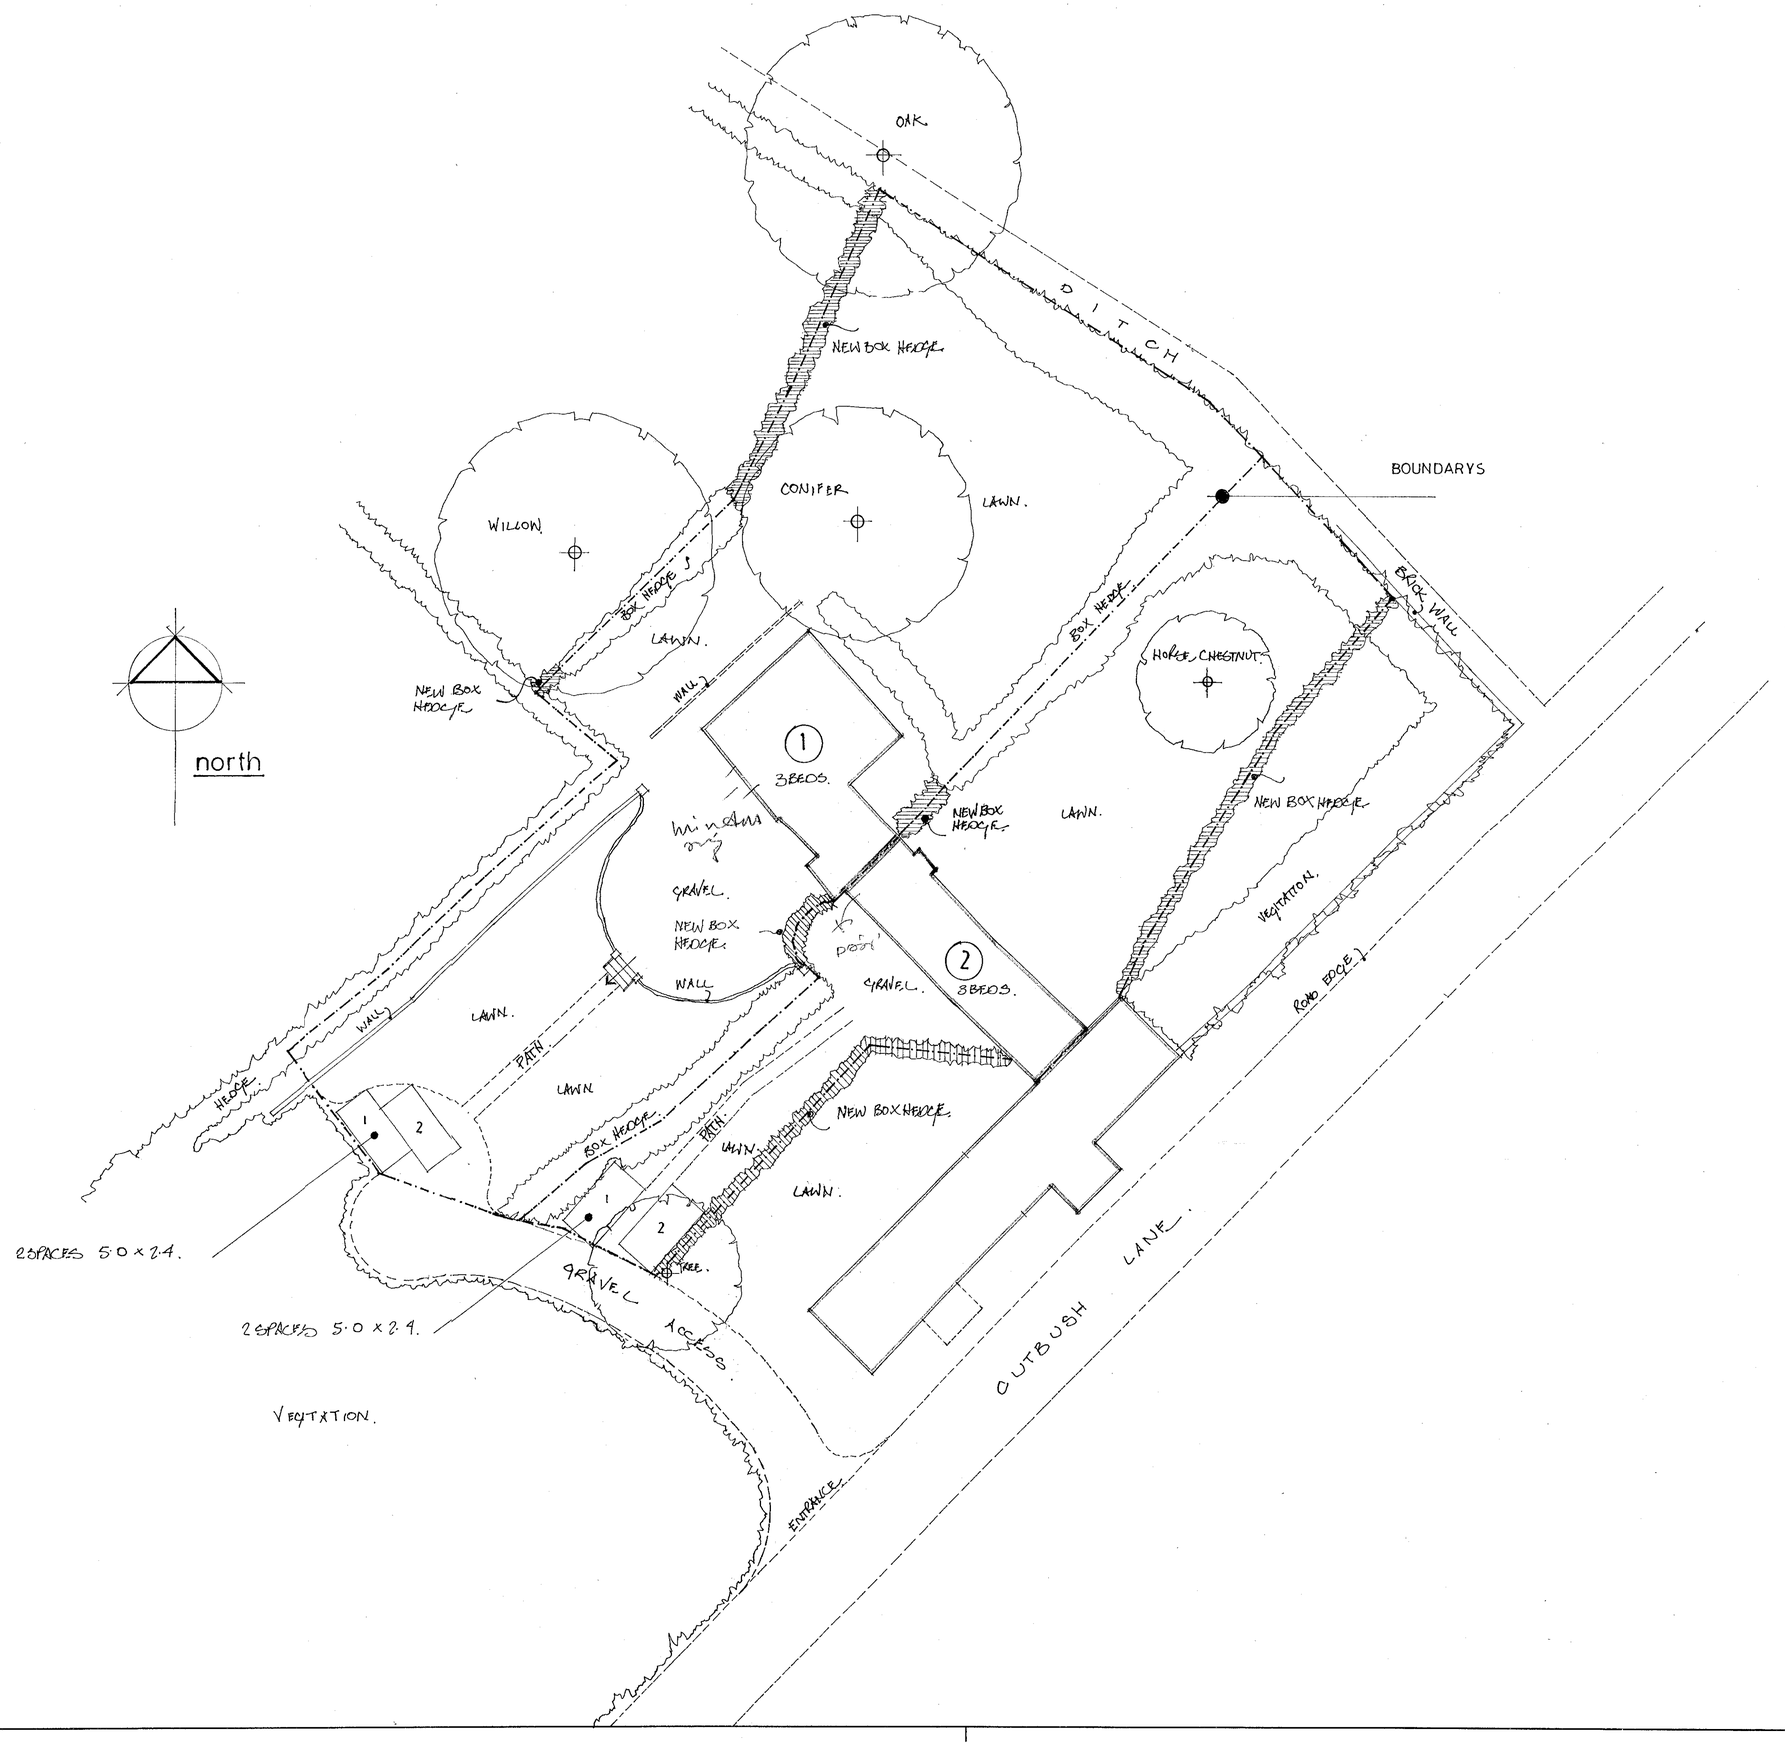

24.JUL.2000 2040

W. M. GRAHAM ASSOCIATES
CHARTERED ARCHITECTS
1 Rectory Road,
Wokingham,
Berkshire, RG40 1DJ,
Tel: 0118 9770464
Fax: 0118 9770482

Job
CUTBUSH
CUTBUSH LANE
SHINFIELD

Title
SITE AS PROPOSED

Scale 1:200	Date JULY 2000.	Drawn By
Job No. 2284	Drawing No. 03	Revision

Artworker DS(UK) 00129

This drawing is copyright and may not be reproduced without the written consent of the Architect.

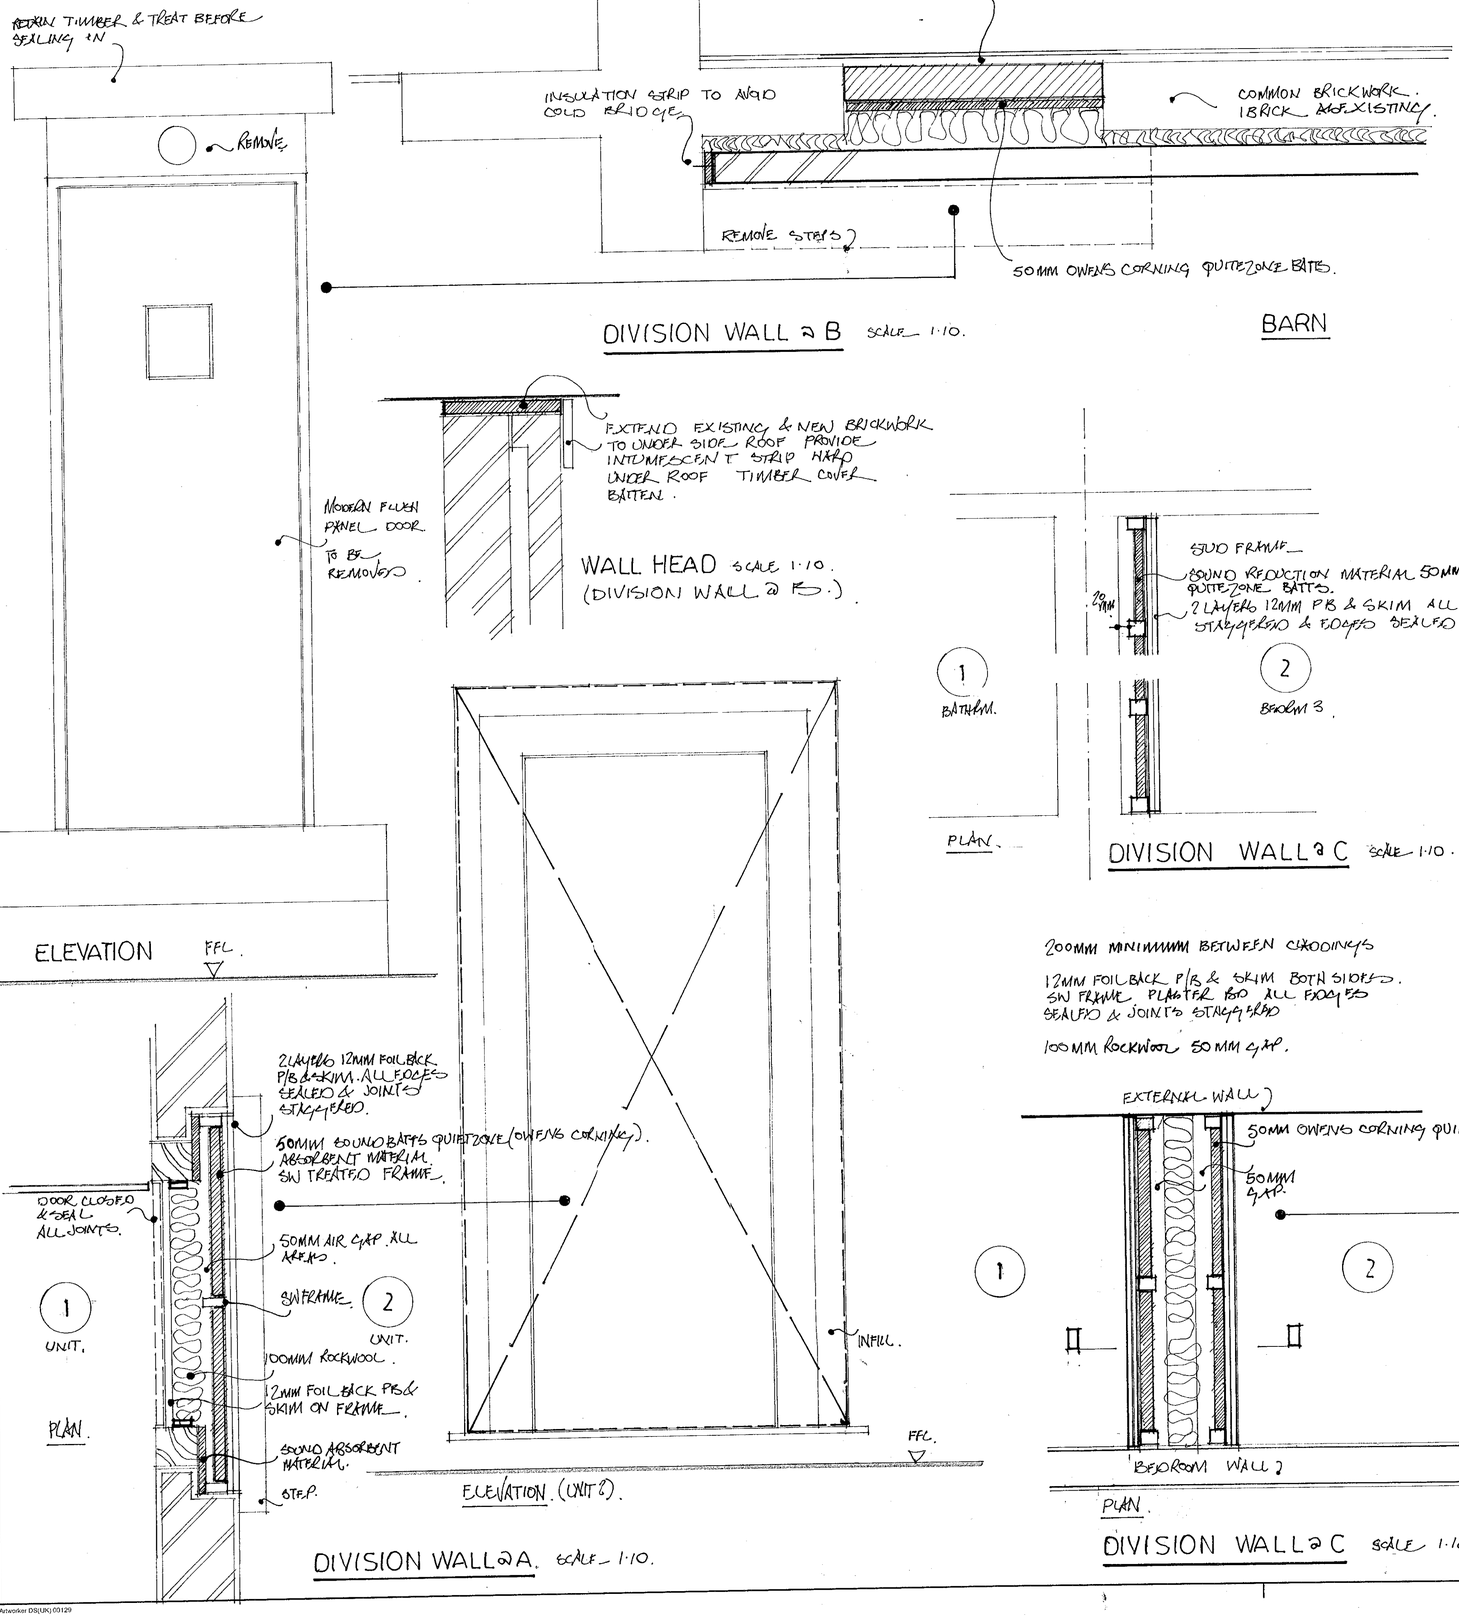

DIVISION WALL 2 B SCALE 1:10.

BARN

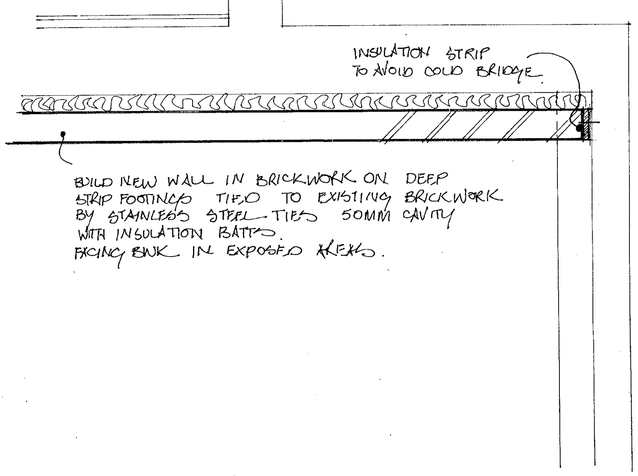

WALL HEAD SCALE 1:10.
(DIVISION WALL 2 B.)

DIVISION WALL 2 C SCALE 1:10.

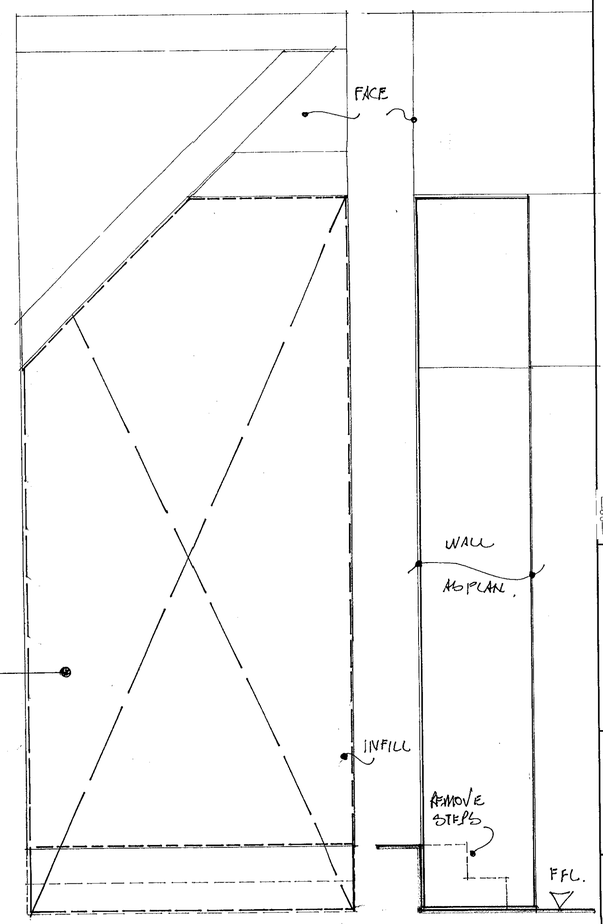

DIVISION WALL 2 A. SCALE 1:10.

200MM MINIMUM BETWEEN CAVITIES

12MM FOIL BACK P/B & SKIM BOTH SIDES.
SW FRAME PLASTER BOARD ALL EDGES SEALED & JOINTS STAGGERED

100MM ROCKWOOL 50MM GAP.

DIVISION WALL 2 C SCALE 1:10.

24.JUL.2000 2040

W. M. GRAHAM ASSOCIATES
CHARTERED ARCHITECTS
1 Rectory Road,
Wokingham,
Berkshire, RG40 1DJ,
Tel: 0118 9770464
Fax: 0118 9770482

Job
CUTBUSH
CUTBUSH LANE
SHINFIELD

Title
DIVISION OF PARTY WALLS (DETAILS)

Scale	Date	Drawn By
A.3	JULY 2000	
Job No.	Drawing No.	Revision
2284	04	

Artworker DS(UK) 00129