This drawing is copyright and may not be reproduced without the written consent of the Architect.

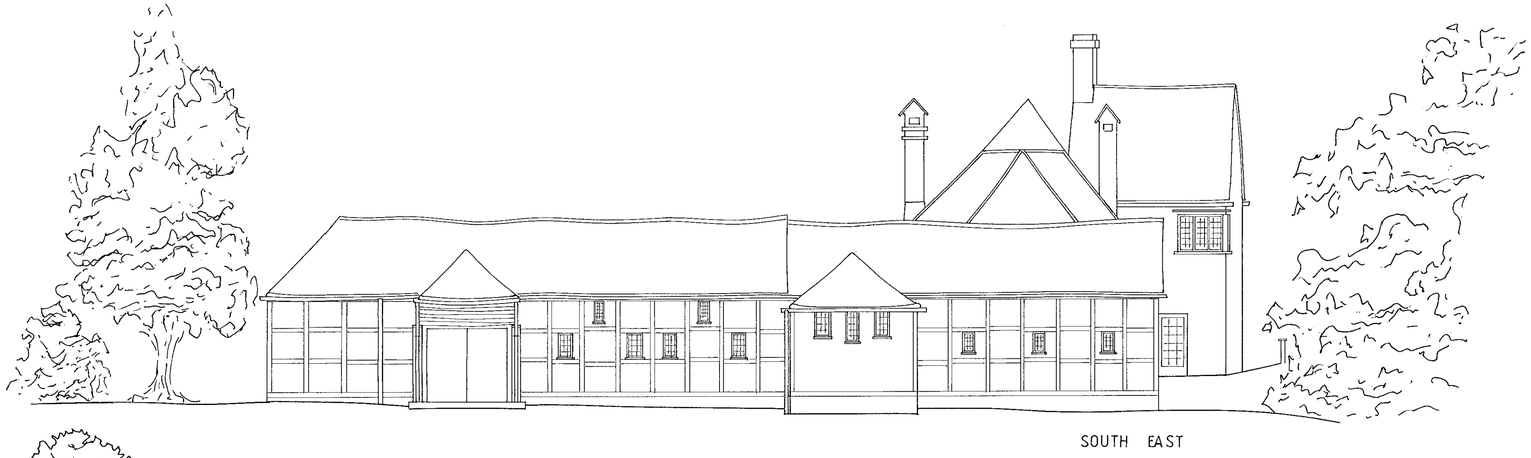

SOUTH EAST



SOUTH WEST

CUTBUSH LANE

DOOR REPLACED BY ORIGINAL WINDOW

WINDOW REPLACED BY ORIGINAL DOOR



NORTH WEST



CUTBUSH LANE

NORTH EAST

24 JUL 2000 2042

24 JUL 2000
Ack
FILE:

W. M. GRAHAM ASSOCIATES
CHARTERED ARCHITECTS
1 Rectory Road,
Wokingham,
Berkshire, RG40 1DJ,
Tel: 0118 9770464
Fax: 0118 9770482

Job
CUTBUSH
CUTBUSH LANE
SHINFIELD

Title
EXISTING ELEVATIONS

Scale	Date	Drawn By
1 : 100	JULY 2000	RWF
Job No.	**Drawing No.**	**Revision**
2284	05	

Artworker DS[UK] 00129

This drawing is copyright and may not be reproduced without the written consent of the Architect.

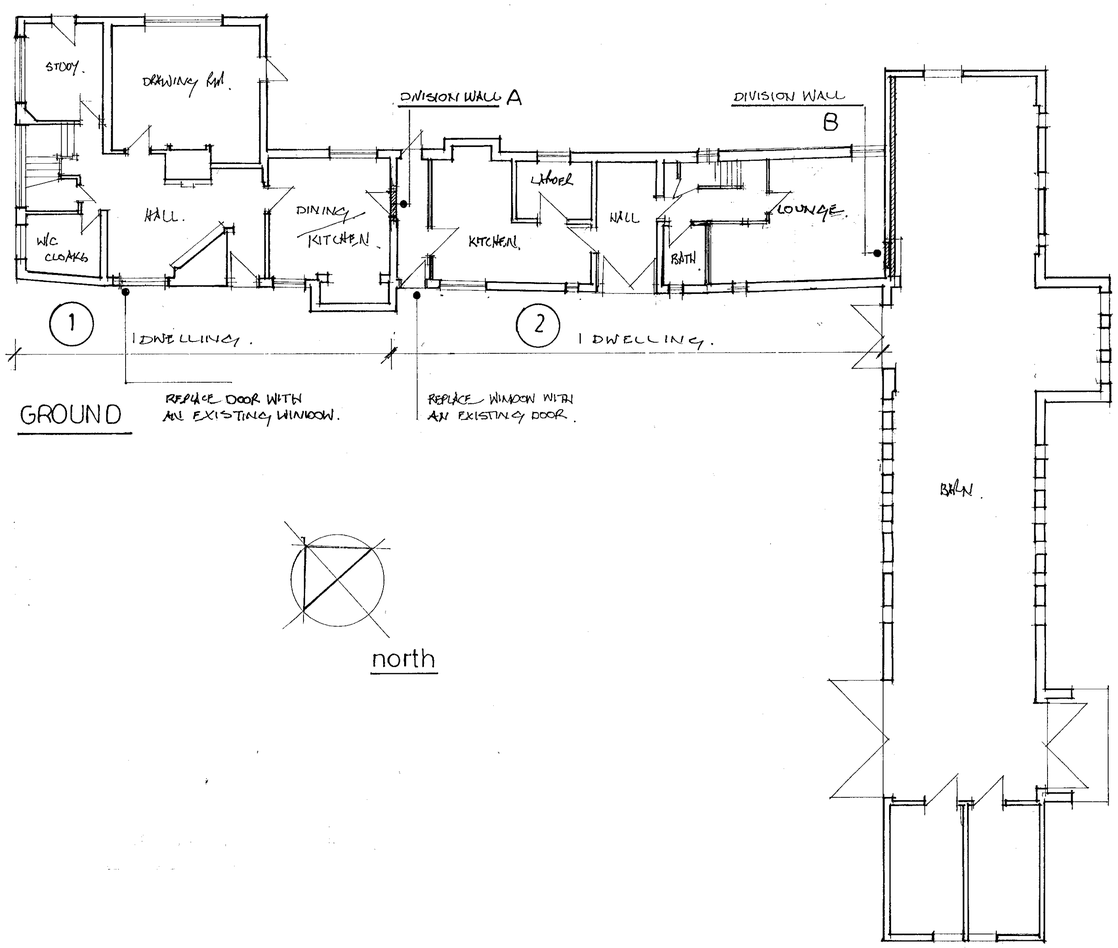

GROUND

north

FIRST
no external changes

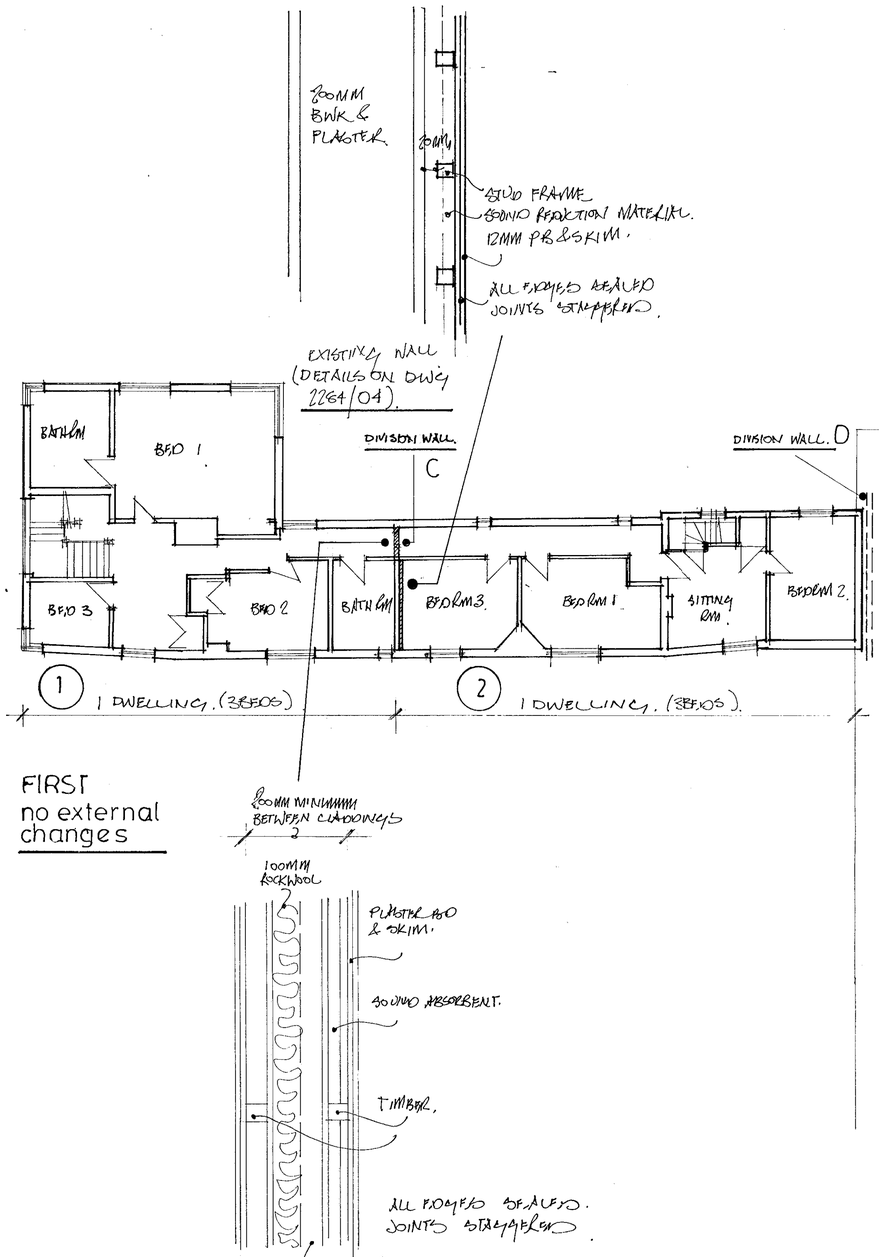

STUD WALL. (DETAILS ON DWG 2284/04).

24.JUL.2000 2012

D.	19.7.2000.
C.	4.7.2000
B.	7.6.2000
A.	5.4.2000.

W. M. GRAHAM ASSOCIATES
CHARTERED ARCHITECTS
1 Rectory Road,
Wokingham,
Berkshire, RG40 1DJ,
Tel: 0118 9770464
Fax: 0118 9770482

Job
CUTBUSH
CUTBUSH LANE
SHINFIELD

Title
EXISTING & PROPOSED

Scale	Date	Drawn By
1:100	MAR 2000.	
Job No.	**Drawing No.**	**Revision**
2284	01	D

Artworker DS(UK) 00129

This drawing is copyright and may not be reproduced without the written consent of the Architect.

24.JUL.2000 2042

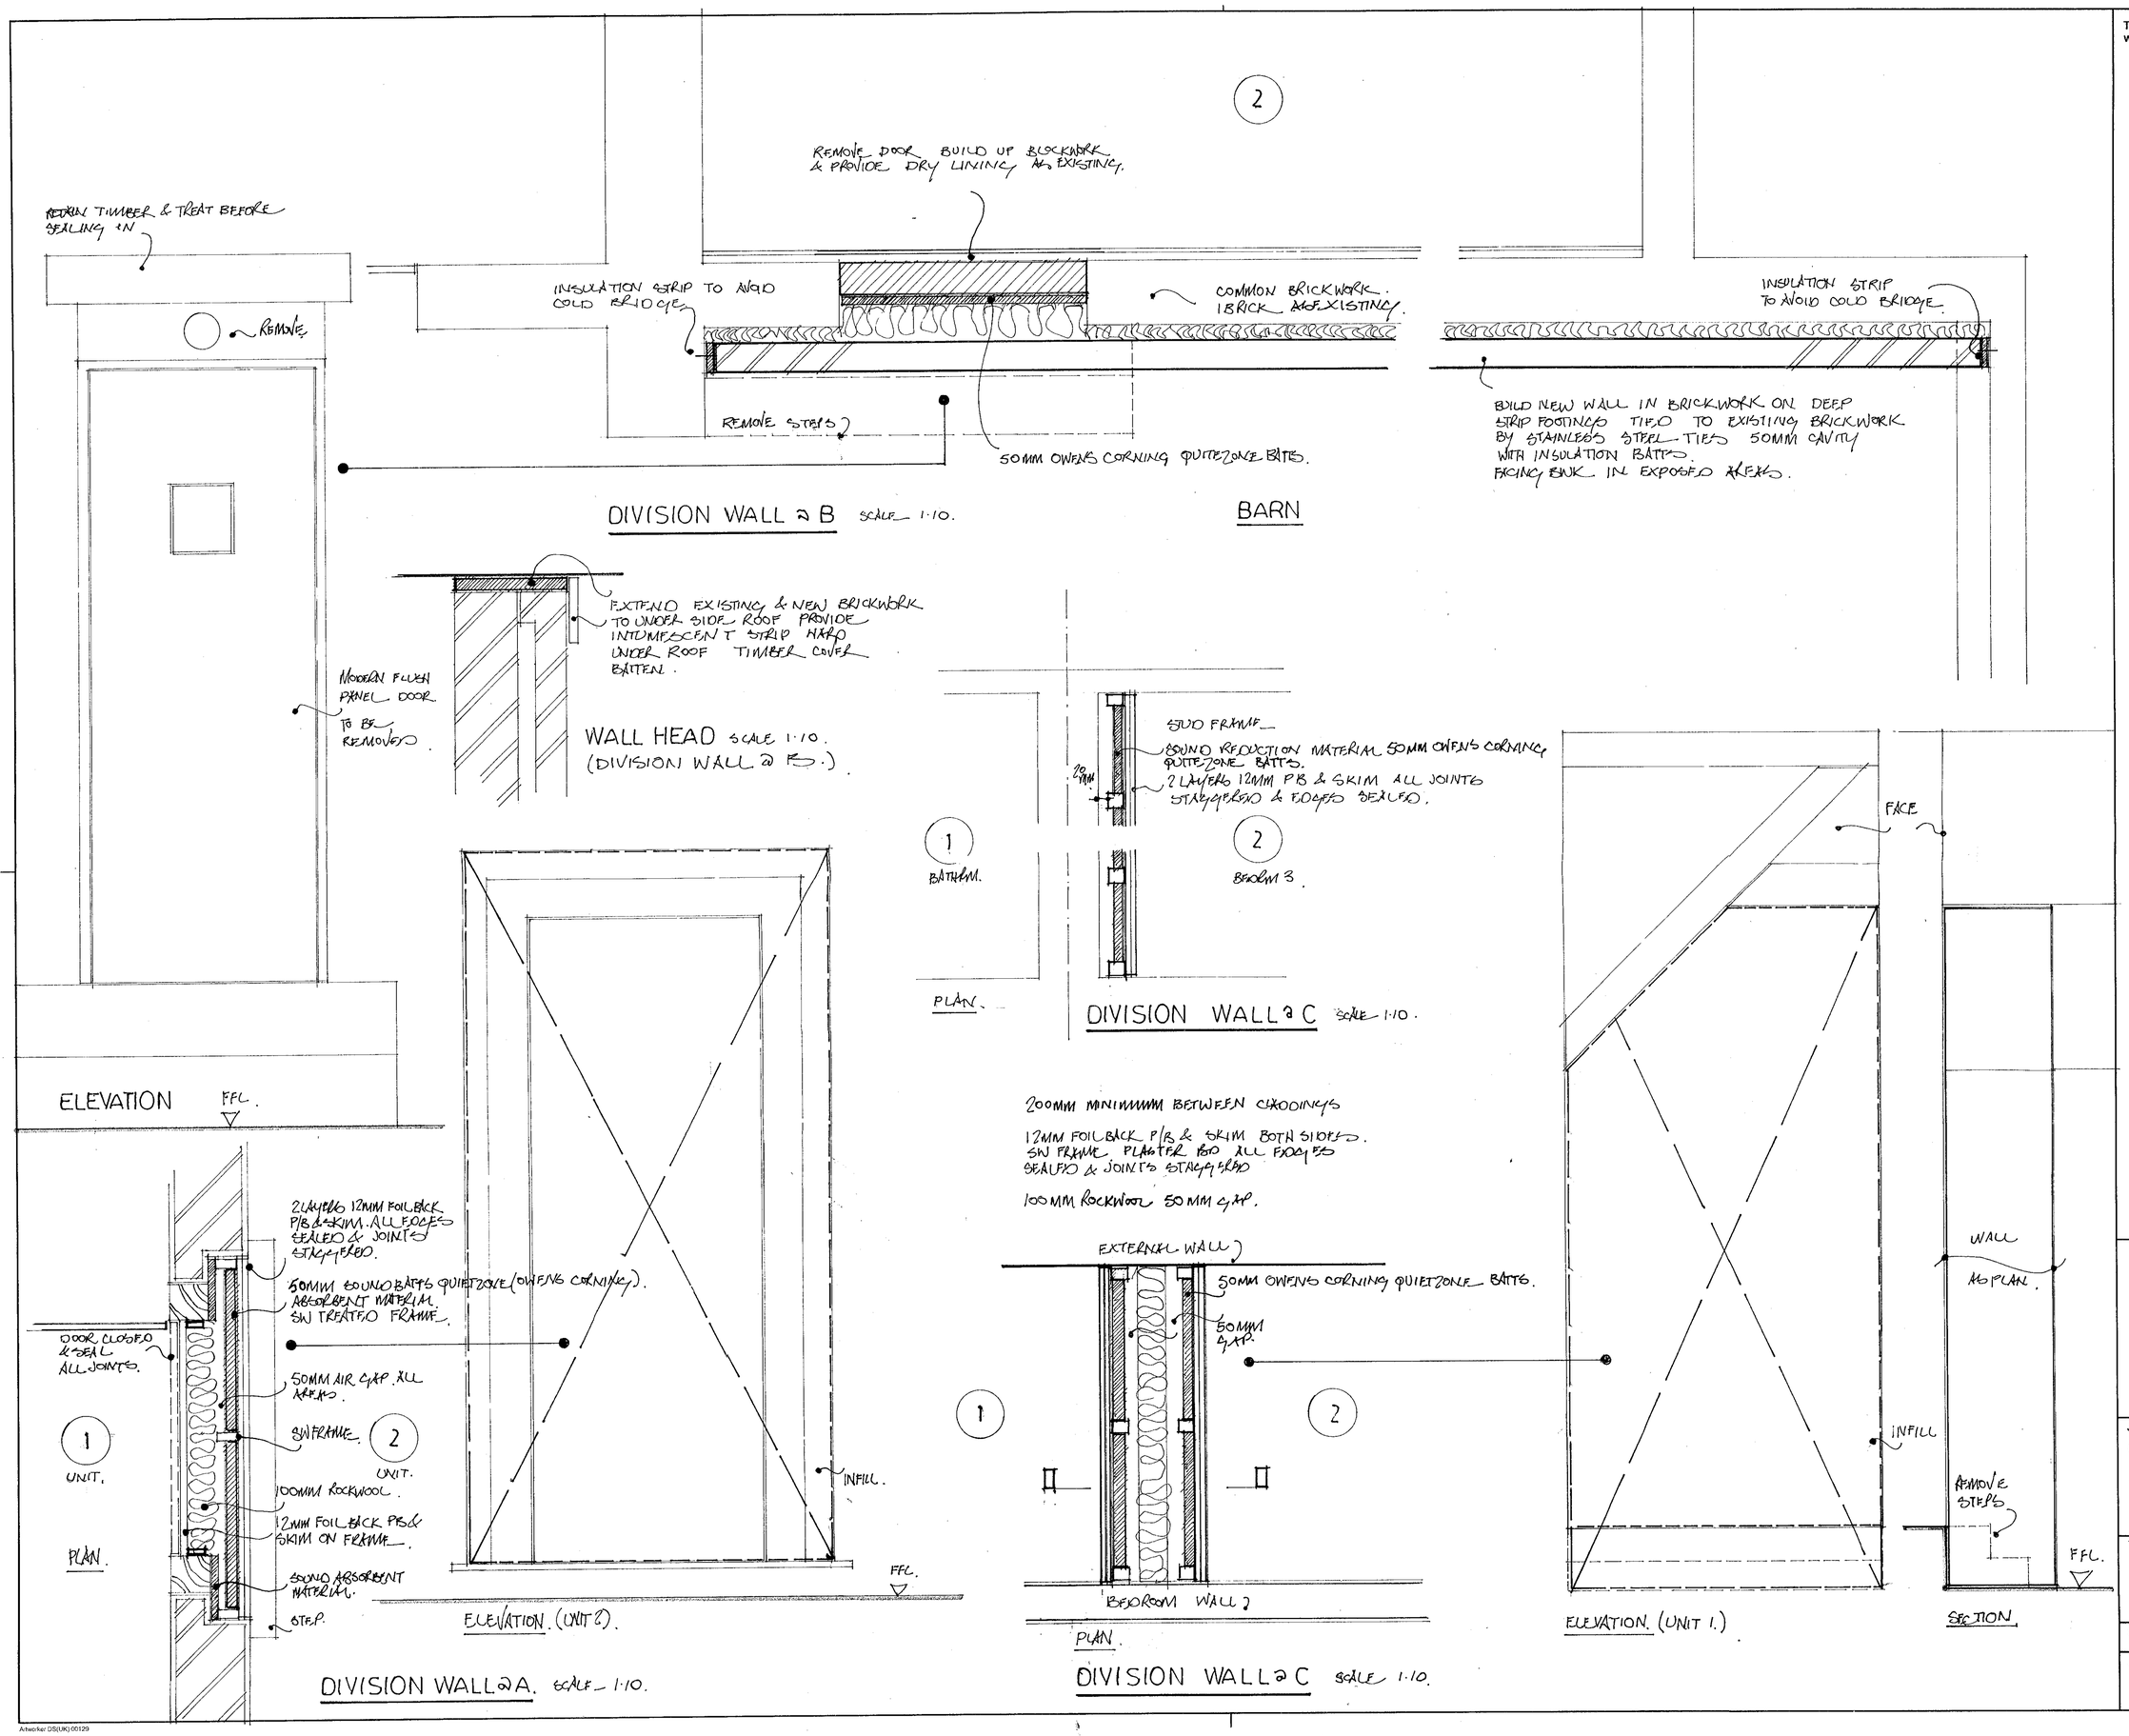

W. M. GRAHAM ASSOCIATES
CHARTERED ARCHITECTS
1 Rectory Road,
Wokingham,
Berkshire, RG40 1DJ,
Tel: 0118 9770464
Fax: 0118 9770482

Job
CUTBUSH
CUTBUSH LANE
SHINFIELD

Title
DIVISION OF PARTY WALLS (DETAILS)

Scale A.S.	Date JULY 2000	Drawn By
Job No. 2284	Drawing No. 04	Revision

Artworker DS(UK) 00129

This drawing is copyright and may not be reproduced without the written consent of the Architect.

24.JUL.2000 2042

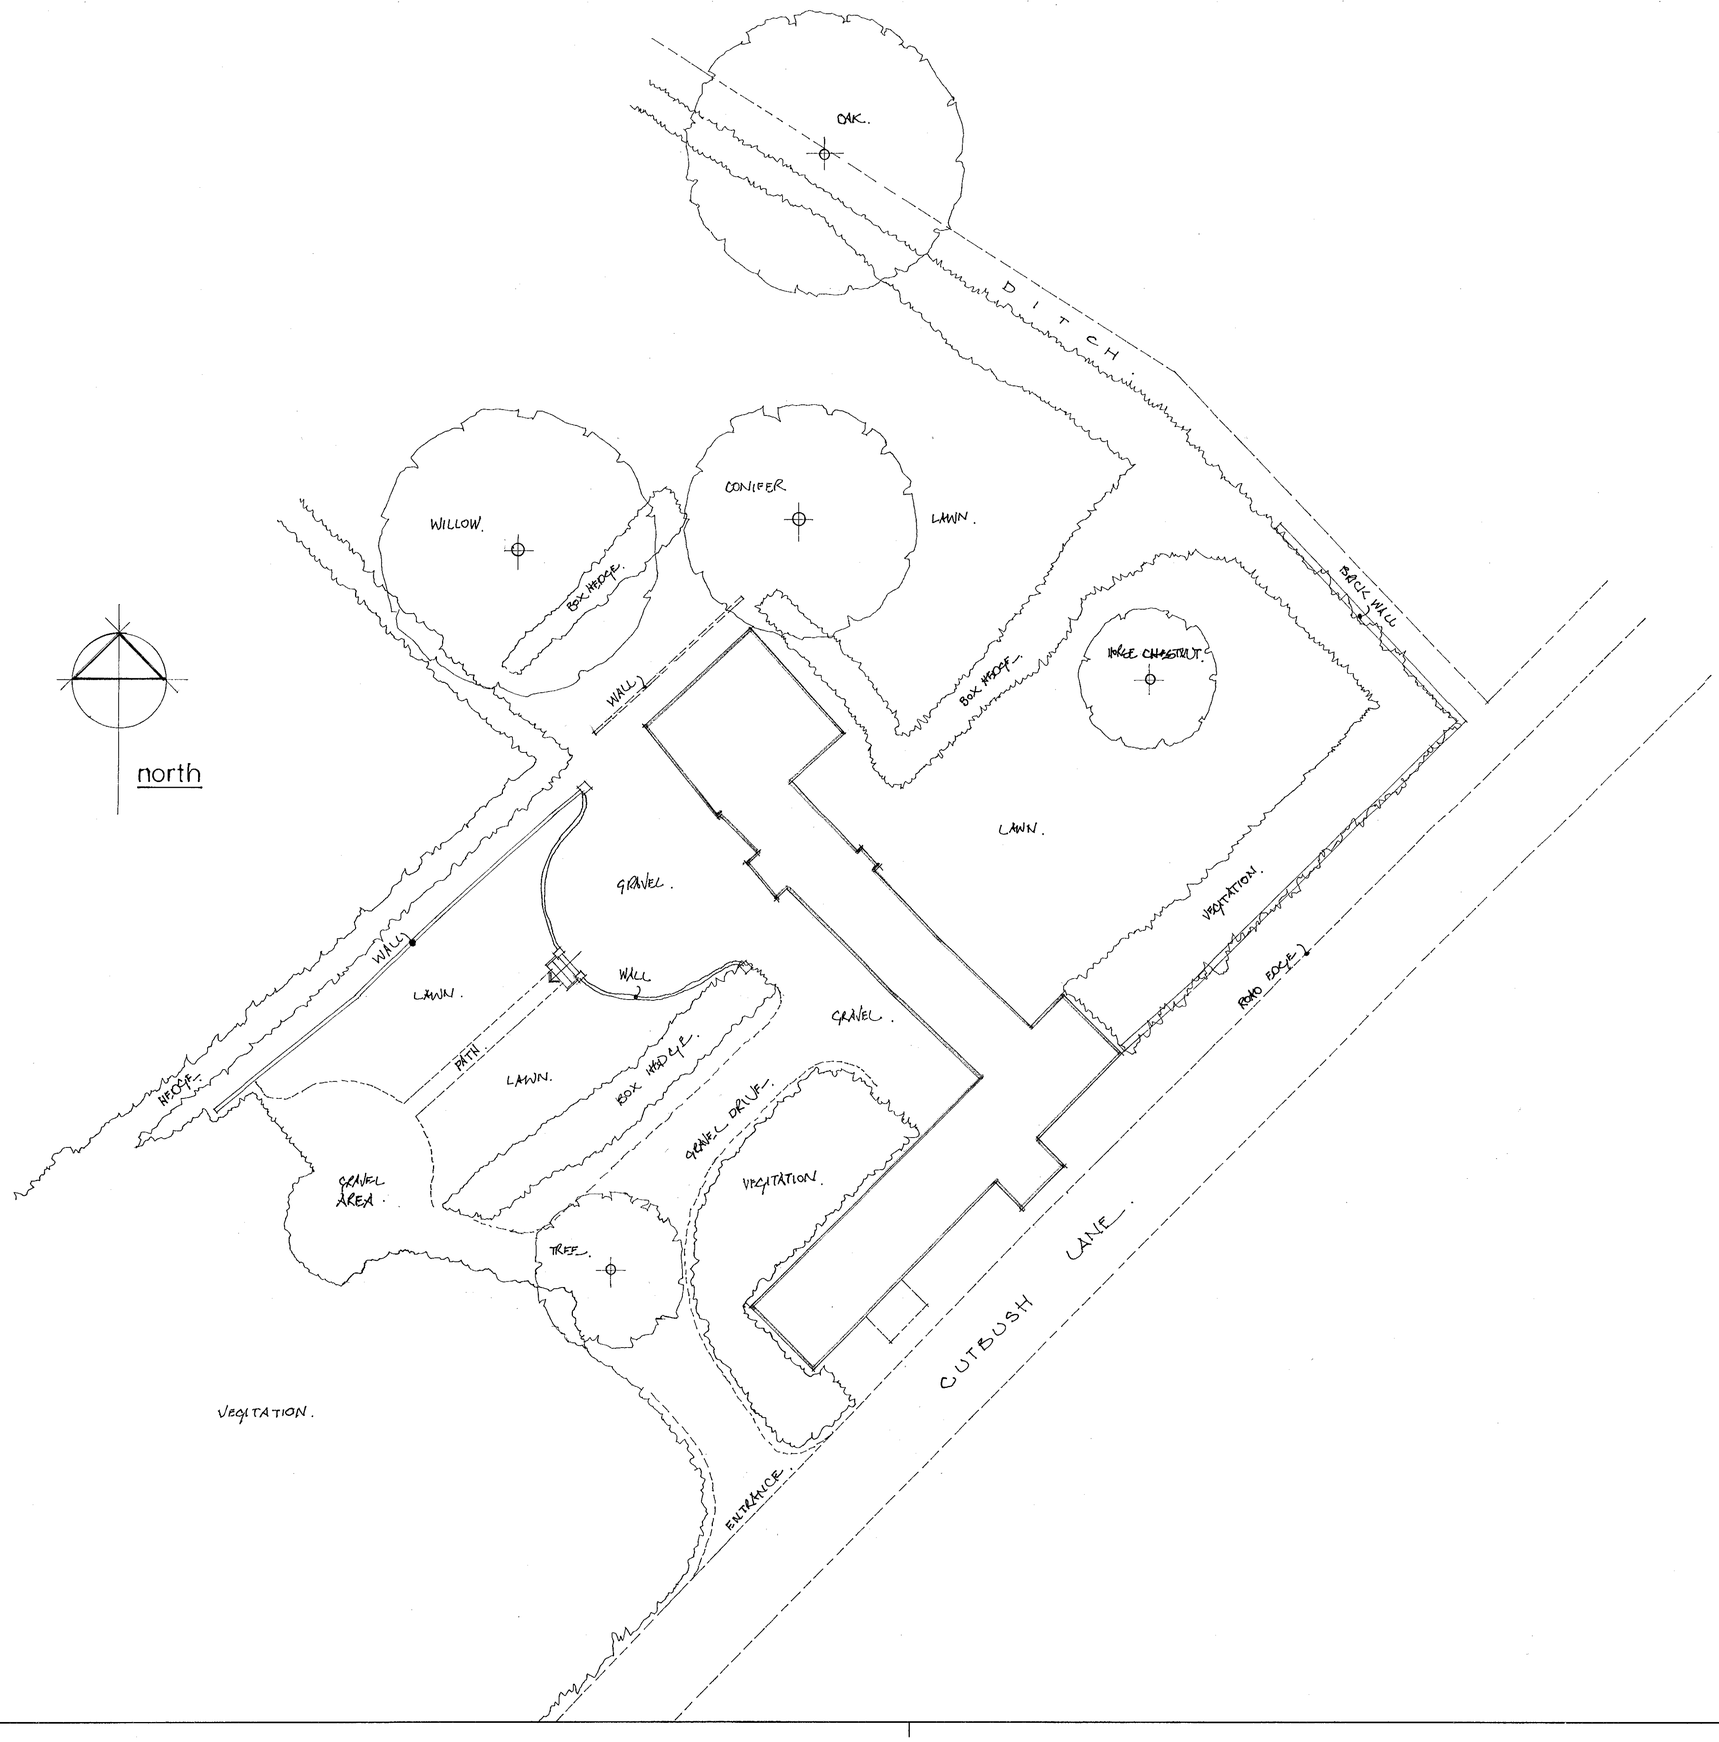

W. M. GRAHAM ASSOCIATES
CHARTERED ARCHITECTS
1 Rectory Road,
Wokingham,
Berkshire, RG40 1DJ.
Tel: 0118 9770464
Fax: 0118 9770482

Job
CUTBUSH
CUTBUSH LANE
SHINFIELD

Title
SITE AS EXISTING

Scale 1:200	Date JULY 2000	Drawn By
Job No. 2284	Drawing No. 02	Revision

Artworker DS(UK) 00129

This drawing is copyright and may not be reproduced without the written consent of the Architect.

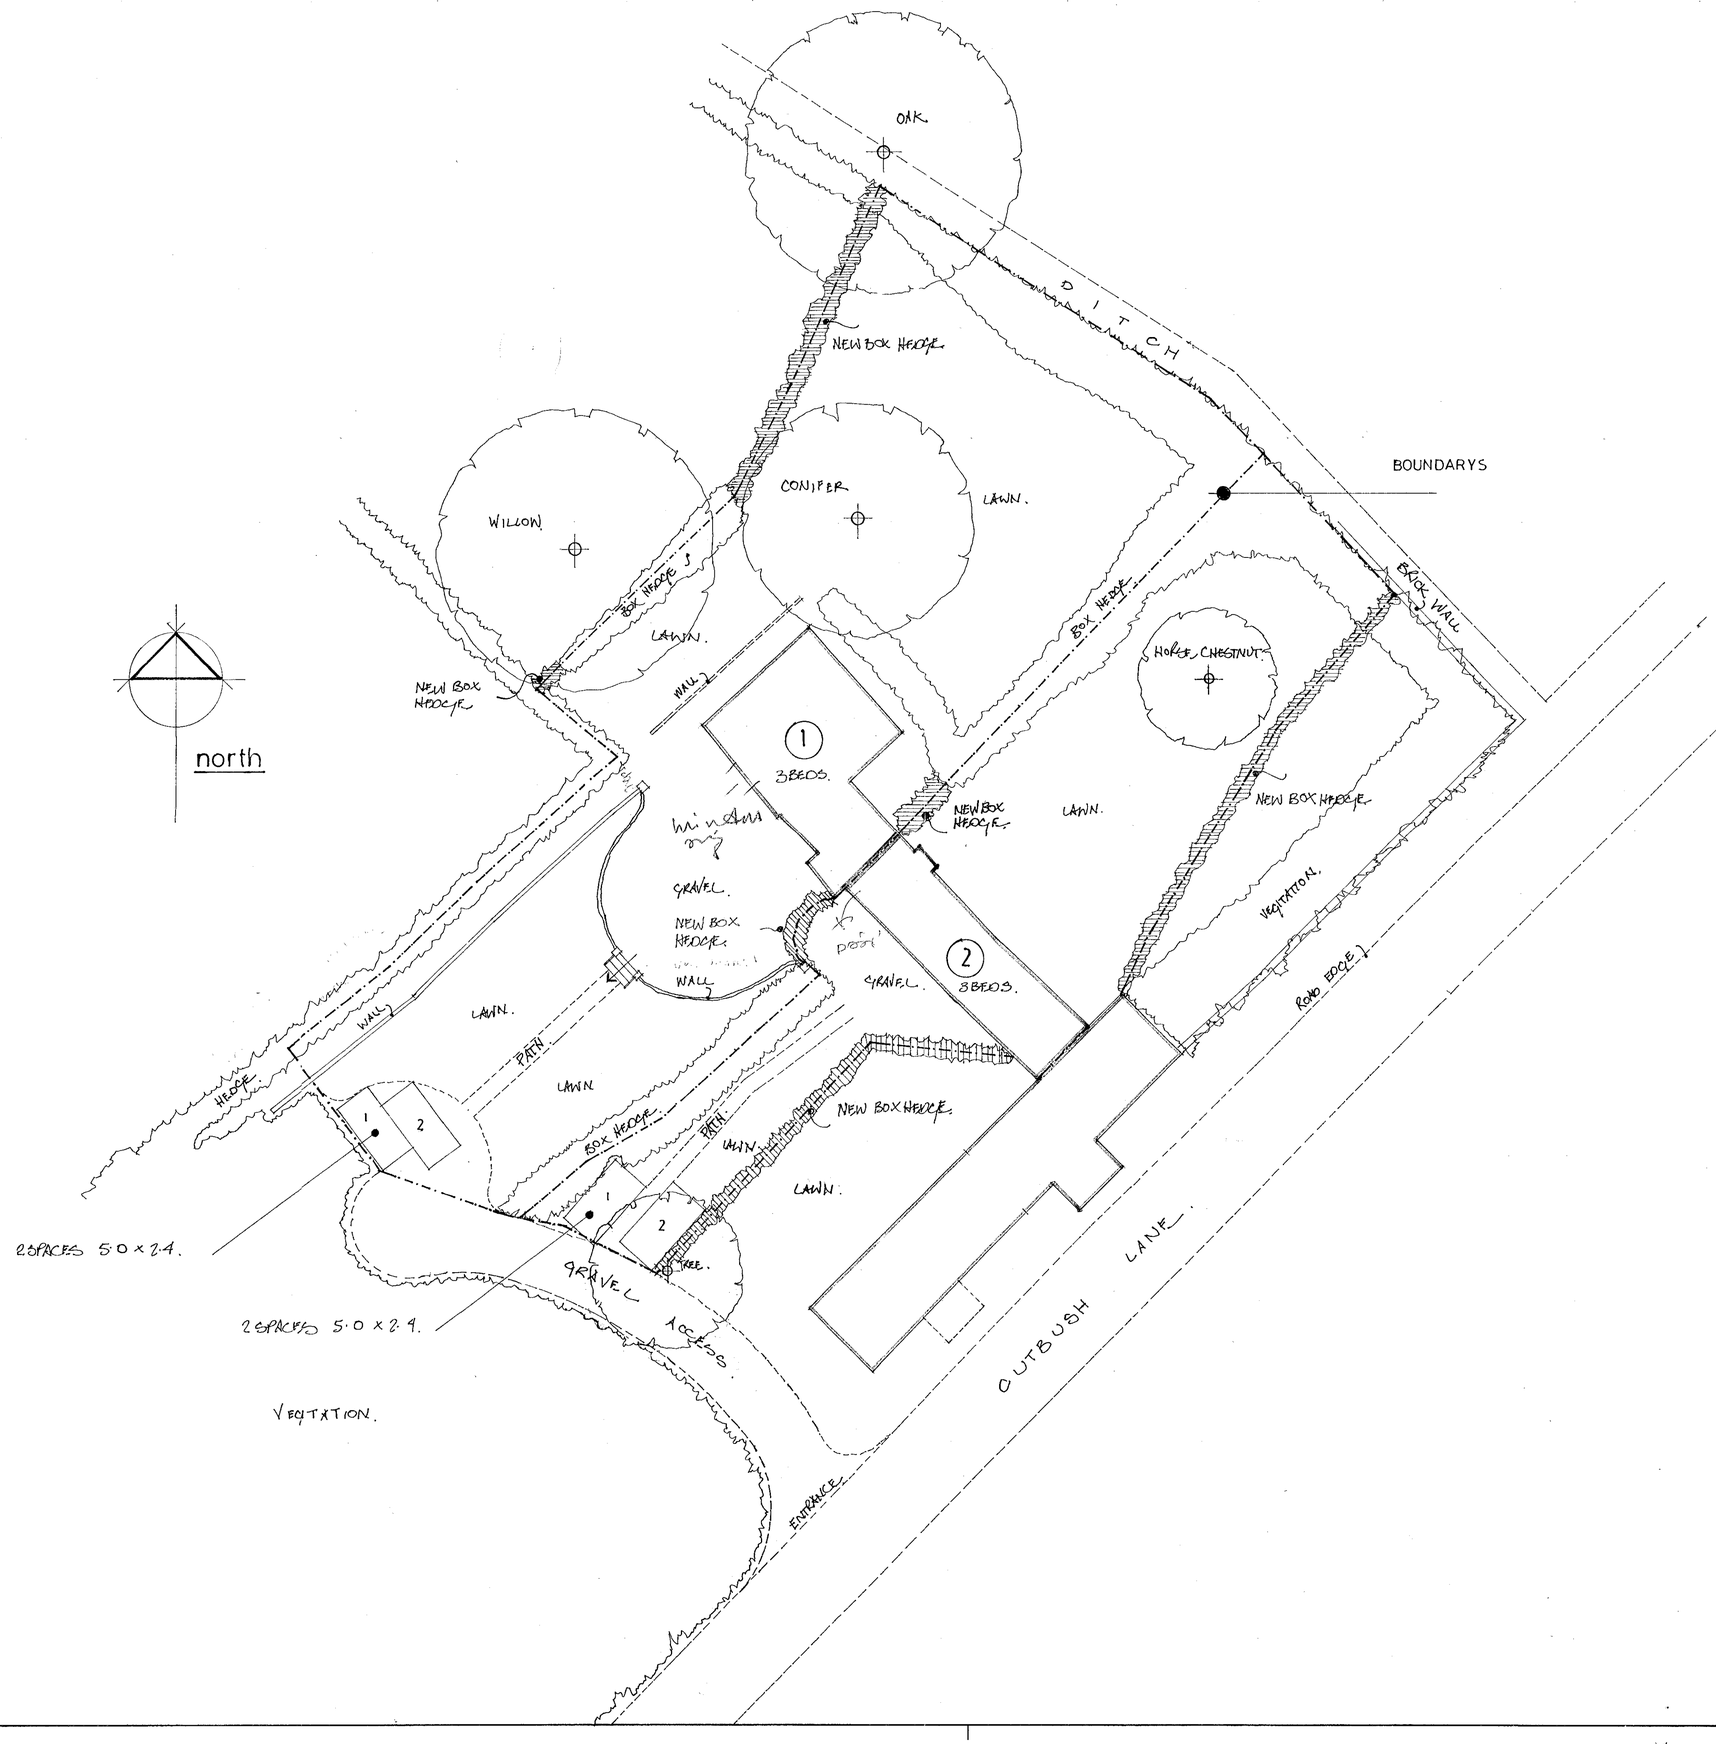

24.JUL.2000 2042

W. M. GRAHAM ASSOCIATES
CHARTERED ARCHITECTS
1 Rectory Road,
Wokingham,
Berkshire, RG40 1DJ,
Tel: 0118 9770464
Fax: 0118 9770482

Job
CUTBUSH
CUTBUSH LANE
SHINFIELD

Title
SITE AS PROPOSED

Scale 1:200	Date JULY 2000.	Drawn By
Job No. 2284	Drawing No. 03	Revision

Artworker DS(UK) 00129

This drawing is copyright and may not be reproduced without the written consent of the Architect.

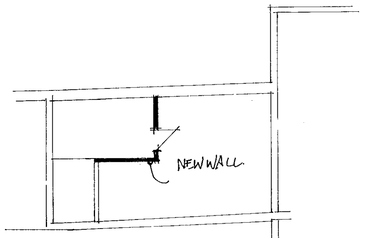

UNIT 2 GROUND FLOOR SCALE 1:200.

WALLS :- FULL HEIGHT 100 x 50 SW FRAME. SW MATCHBOARD V JOINTS. LIVING RMS BOTH SIDES BATHRMS 12MM PB & SKIM + TILES. WITH ROCKWOOL ALL AREAS. Door ?

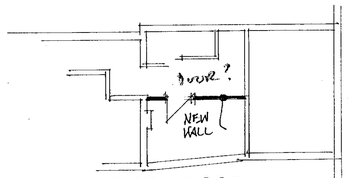

UNIT 2 FIRST FLOOR SCALE 1:200.

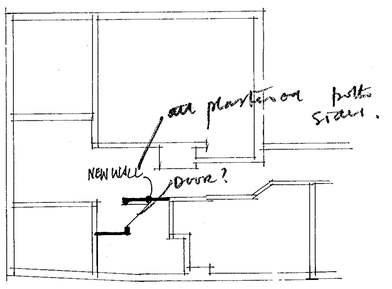

UNIT 1 FIRST FLOOR SCALE 1:200.

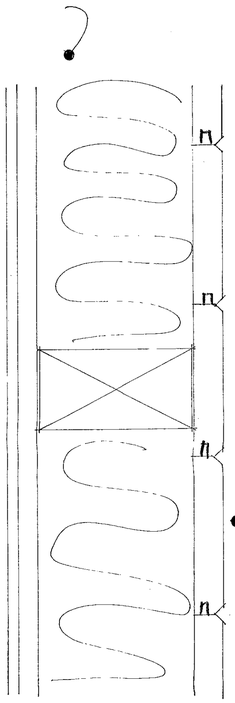

WALL DETAIL
SCALE 1:2.

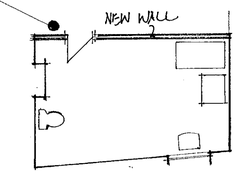

UNIT 2 BATHROOM SCALE 1:100.
ITEM

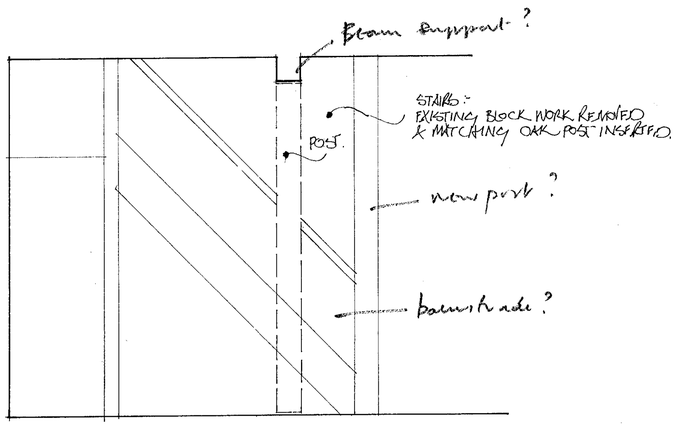

STAIRS AS ITEM 7·1 ELEVATION SCALE 1:20.

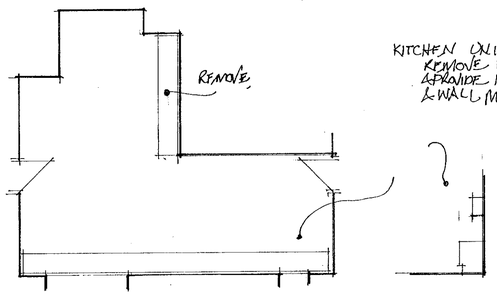

UNIT 2 KITCHEN SCALE 1:100.
ITEM 1·2

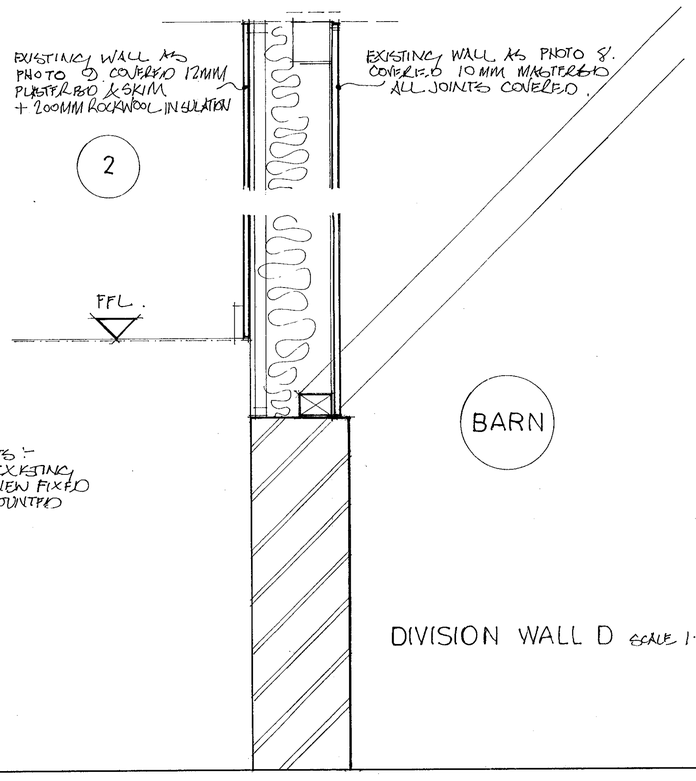

DIVISION WALL D SCALE 1:10.



ADDITIONAL PLAN

APP TWO

W. M. GRAHAM ASSOCIATES
CHARTERED ARCHITECTS
1 Rectory Road,
Wokingham,
Berkshire, RG40 1DJ.
Tel: 0118 9770464
Fax: 0118 9770482

Job
CUTBUSH
CUTBUSH LANE
SHINFIELD

Title
DETAILS

Scale	Date	Drawn By
1:5	SEPT 2000	
Job No.	**Drawing No.**	**Revision**
2284	20	

Arworker DS(UK) 00129

This drawing is copyright and may not be reproduced without the written consent of the Architect.

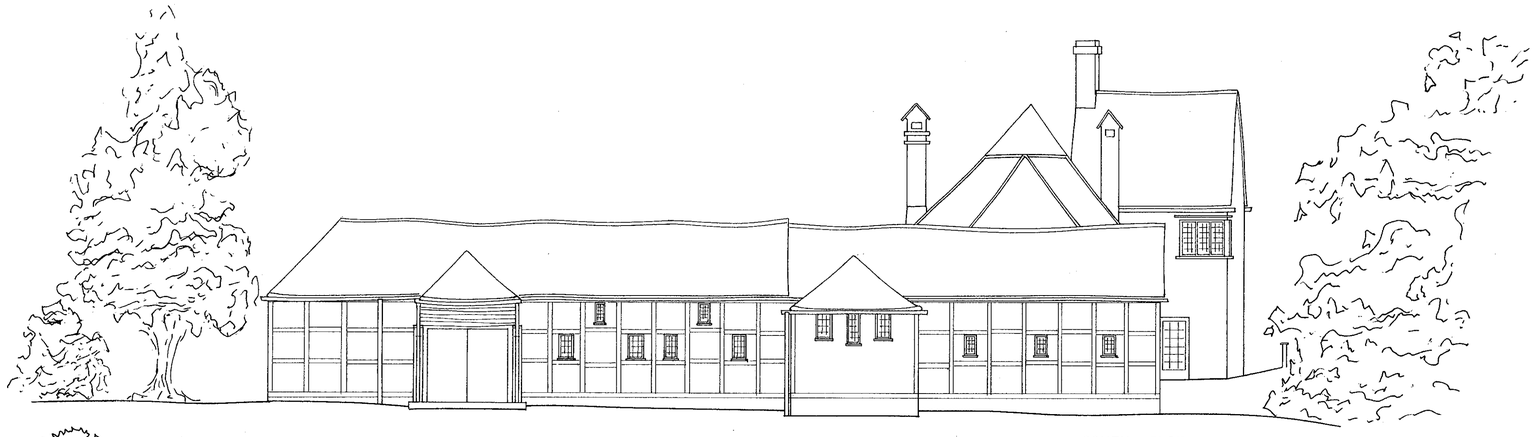

SOUTH EAST





NORTH WEST

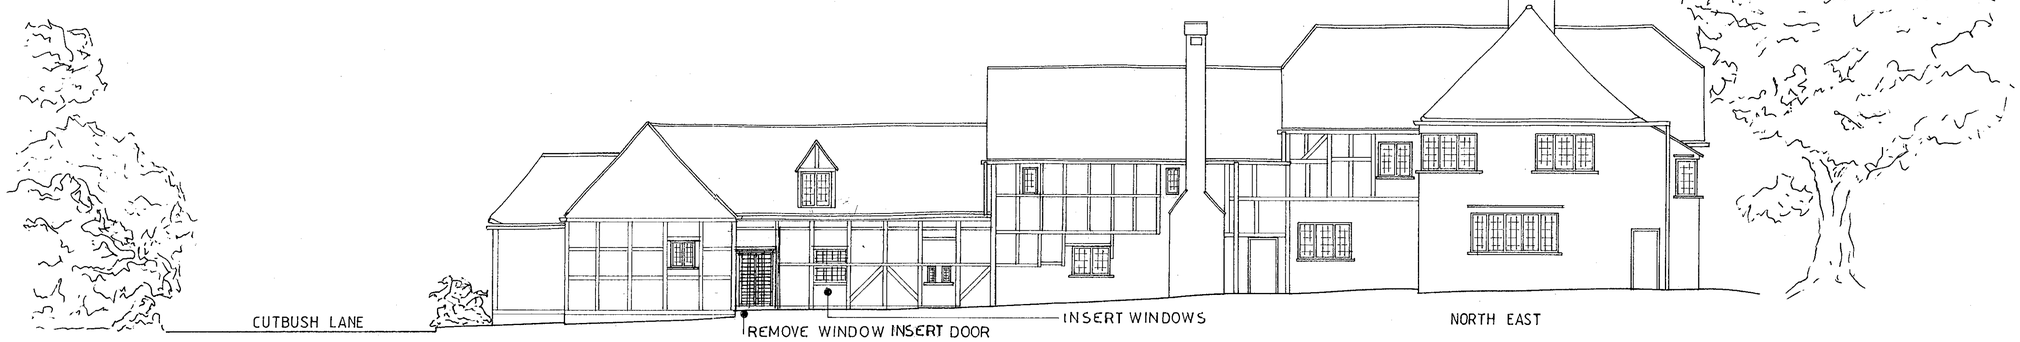

ADDITIONAL PLAN

W. M. GRAHAM ASSOCIATES
CHARTERED ARCHITECTS
1 Rectory Road,
Wokingham,
Berkshire, RG40 1DJ,
Tel: 0118 9770464
Fax: 0118 9770482

Job
CUTBUSH
CUTBUSH LANE
SHINFIELD

Title
PROPOSED ELEVATIONS

Scale	Date	Drawn By
1 : 100	JULY 2000	RWF
Job No.	**Drawing No.**	**Revision**
2284	19.	

Artworker DS(UK) 00129

This drawing is copyright and may not be reproduced without the written consent of the Architect.

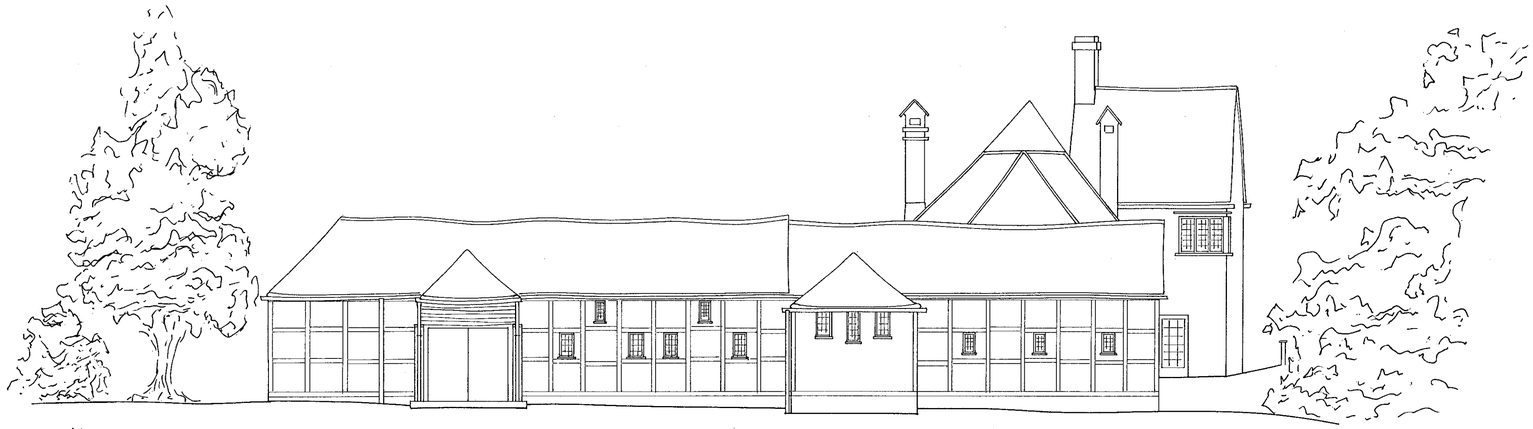

SOUTH EAST



SOUTH WEST



NORTH WEST

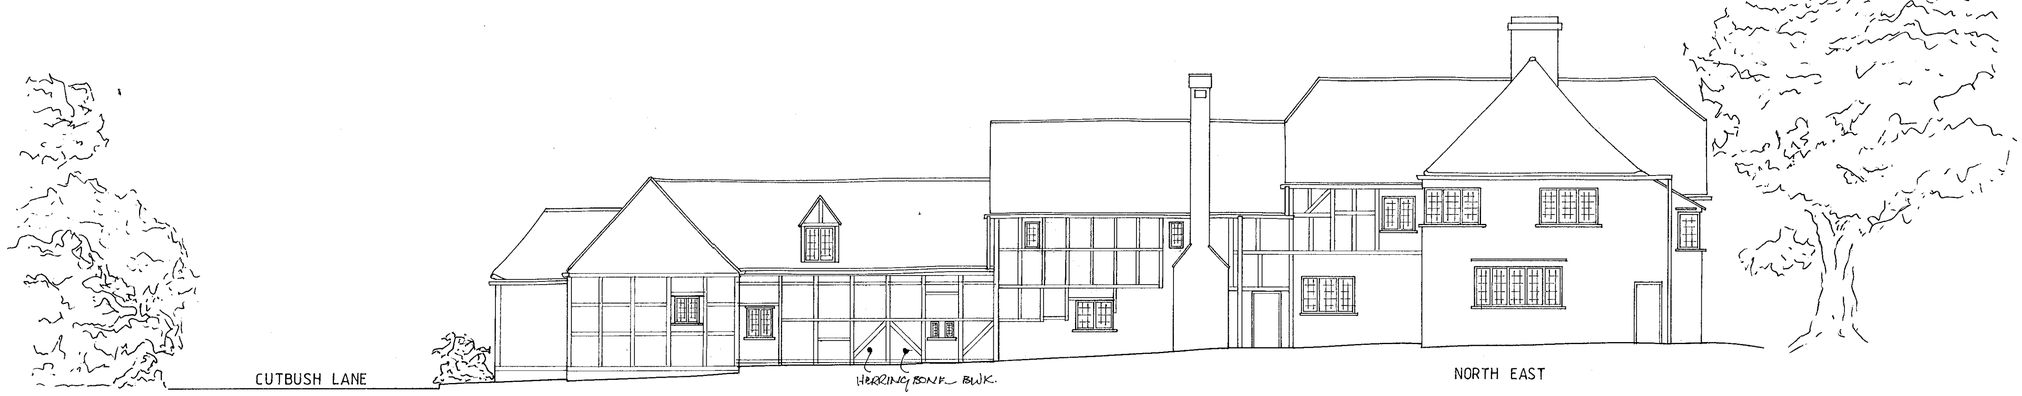

NORTH EAST

ADDITIONAL PLAN

A. 15·9·00

W. M. GRAHAM ASSOCIATES
CHARTERED ARCHITECTS
1 Rectory Road,
Wokingham,
Berkshire, RG40 1DJ,
Tel: 0118 9770464
Fax: 0118 9770482

Job
CUTBUSH
CUTBUSH LANE
SHINFIELD

Title
EXISTING ELEVATIONS

Scale	Date	Drawn By
1 : 100	JULY 2000	RWF
Job No.	**Drawing No.**	**Revision**
2284	05	A

Artworker DS(UK) 00129

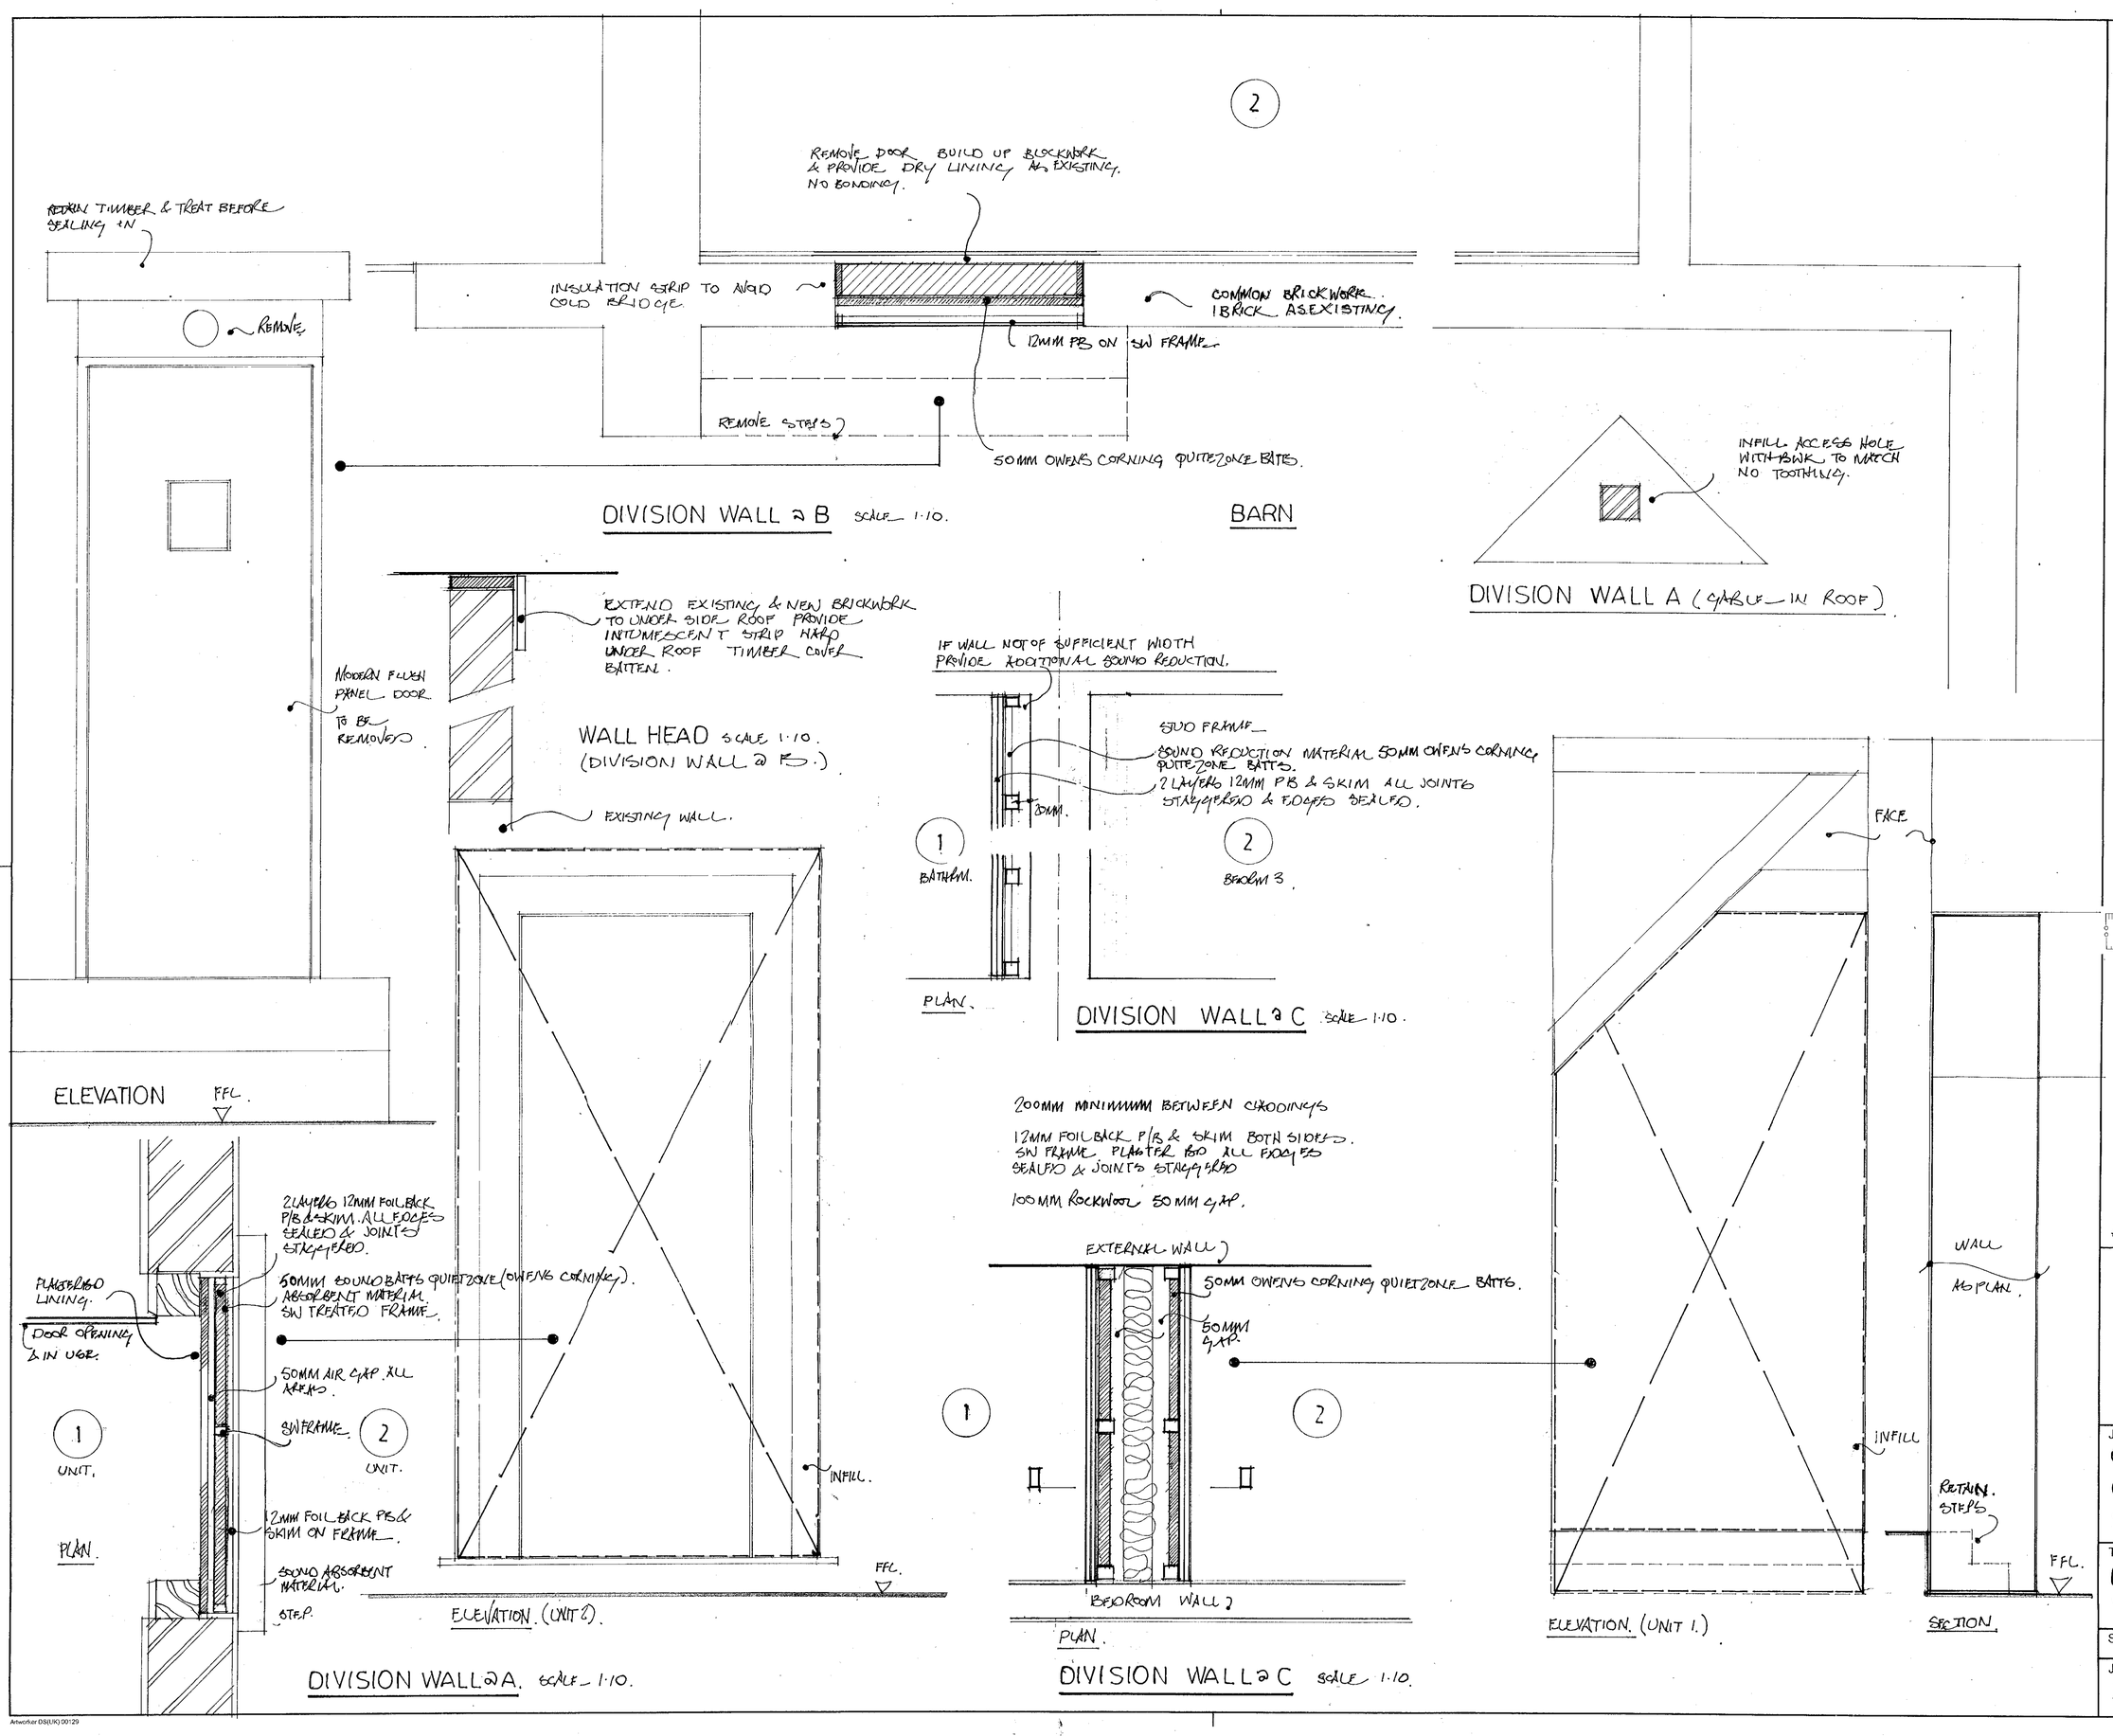

This drawing is copyright and may not be reproduced without the written consent of the Architect.

PLANNING SERVICES | HPT

ADDITIONAL PLAN

A. REVISIONS. 24.8.00.

W. M. GRAHAM ASSOCIATES
CHARTERED ARCHITECTS
1 Rectory Road,
Wokingham,
Berkshire, RG40 1DJ.
Tel: 0118 9770464
Fax: 0118 9770482

Job
CUTBUSH
CUTBUSH LANE
SHINFIELD

Title
DIVISION OF PARTY WALLS (DETAILS)

Scale	Date	Drawn By
A.S.	JULY 2000.	
Job No.	Drawing No.	Revision
2284	04	A

Artworker DS(UK) 00129

This drawing is copyright and may not be reproduced without the written consent of the Architect.

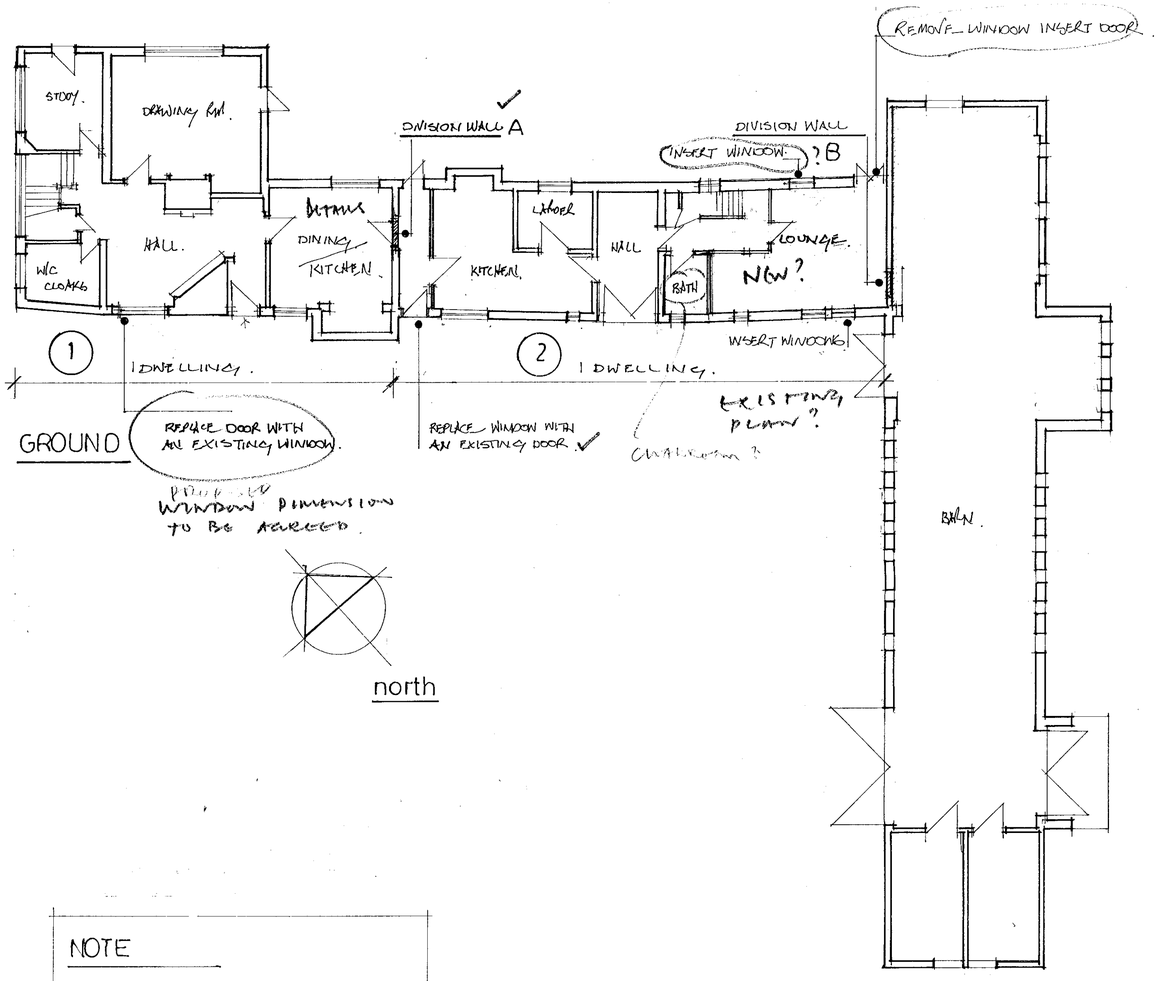

NOTE

FOR INTERNAL CHANGES
SEE 2284 SK 1/4

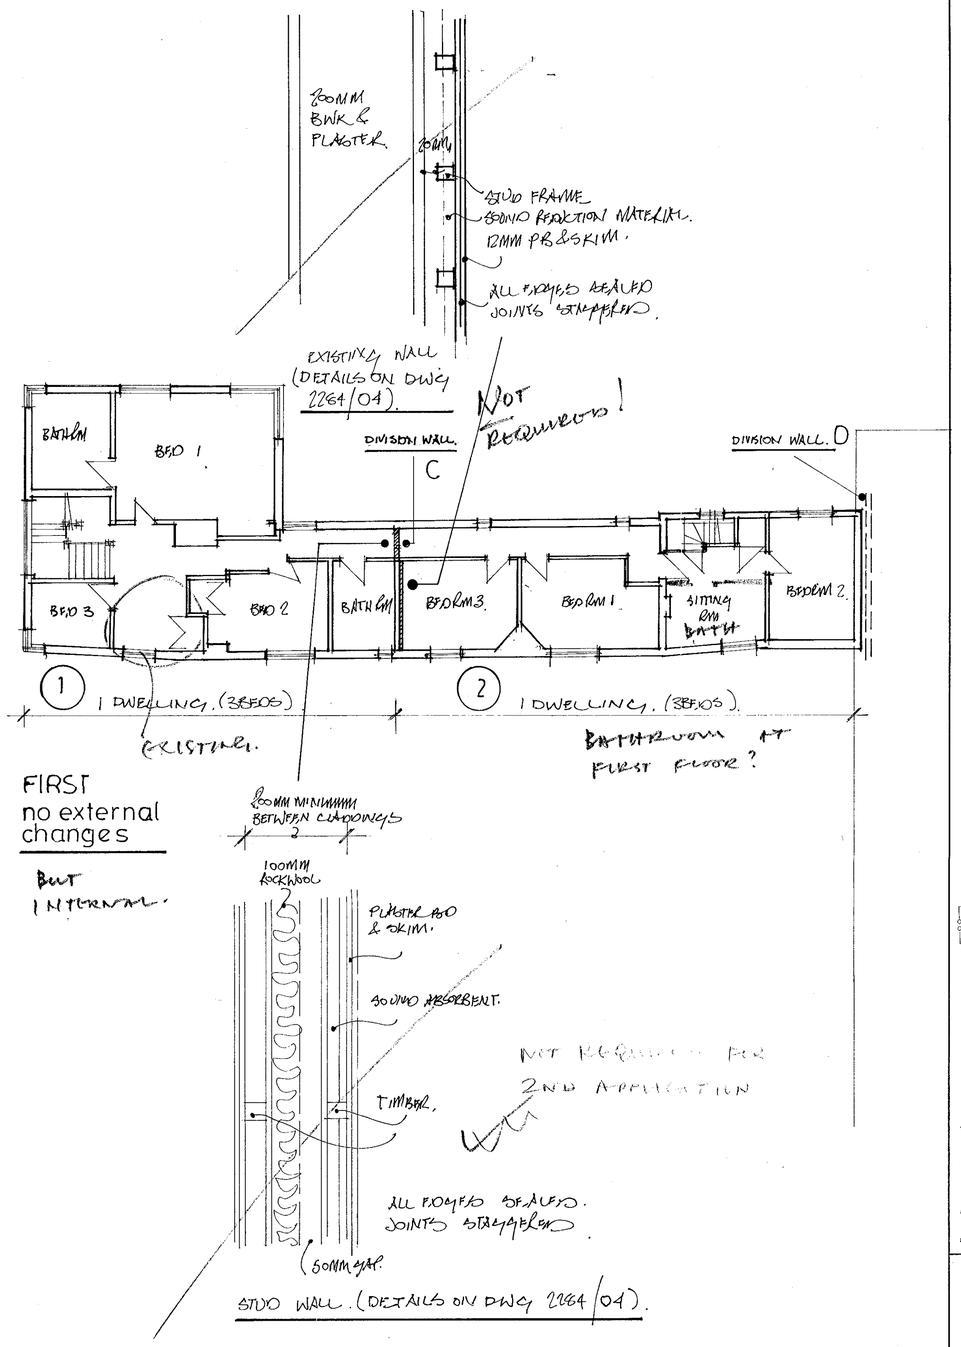

ADDITIONAL PLAN

APPLICATION TWO

E	15.8.2000.
D.	19.7.2000.
C.	4.7.2000
B.	7.6.2000
A.	5.4.2000.

W. M. GRAHAM ASSOCIATES
CHARTERED ARCHITECTS
1 Rectory Road,
Wokingham,
Berkshire, RG40 1DJ.
Tel: 0118 9770464
Fax: 0118 9770482

Job
CUTBUSH
CUTBUSH LANE
SHINFIELD

Title
EXISTING & PROPOSED
Which?

Scale	Date	Drawn By
1:100	MAR 2000.	
Job No.	**Drawing No.**	**Revision**
2284	01	E

Artworker DS(UK) 00129