TL/2000/2980

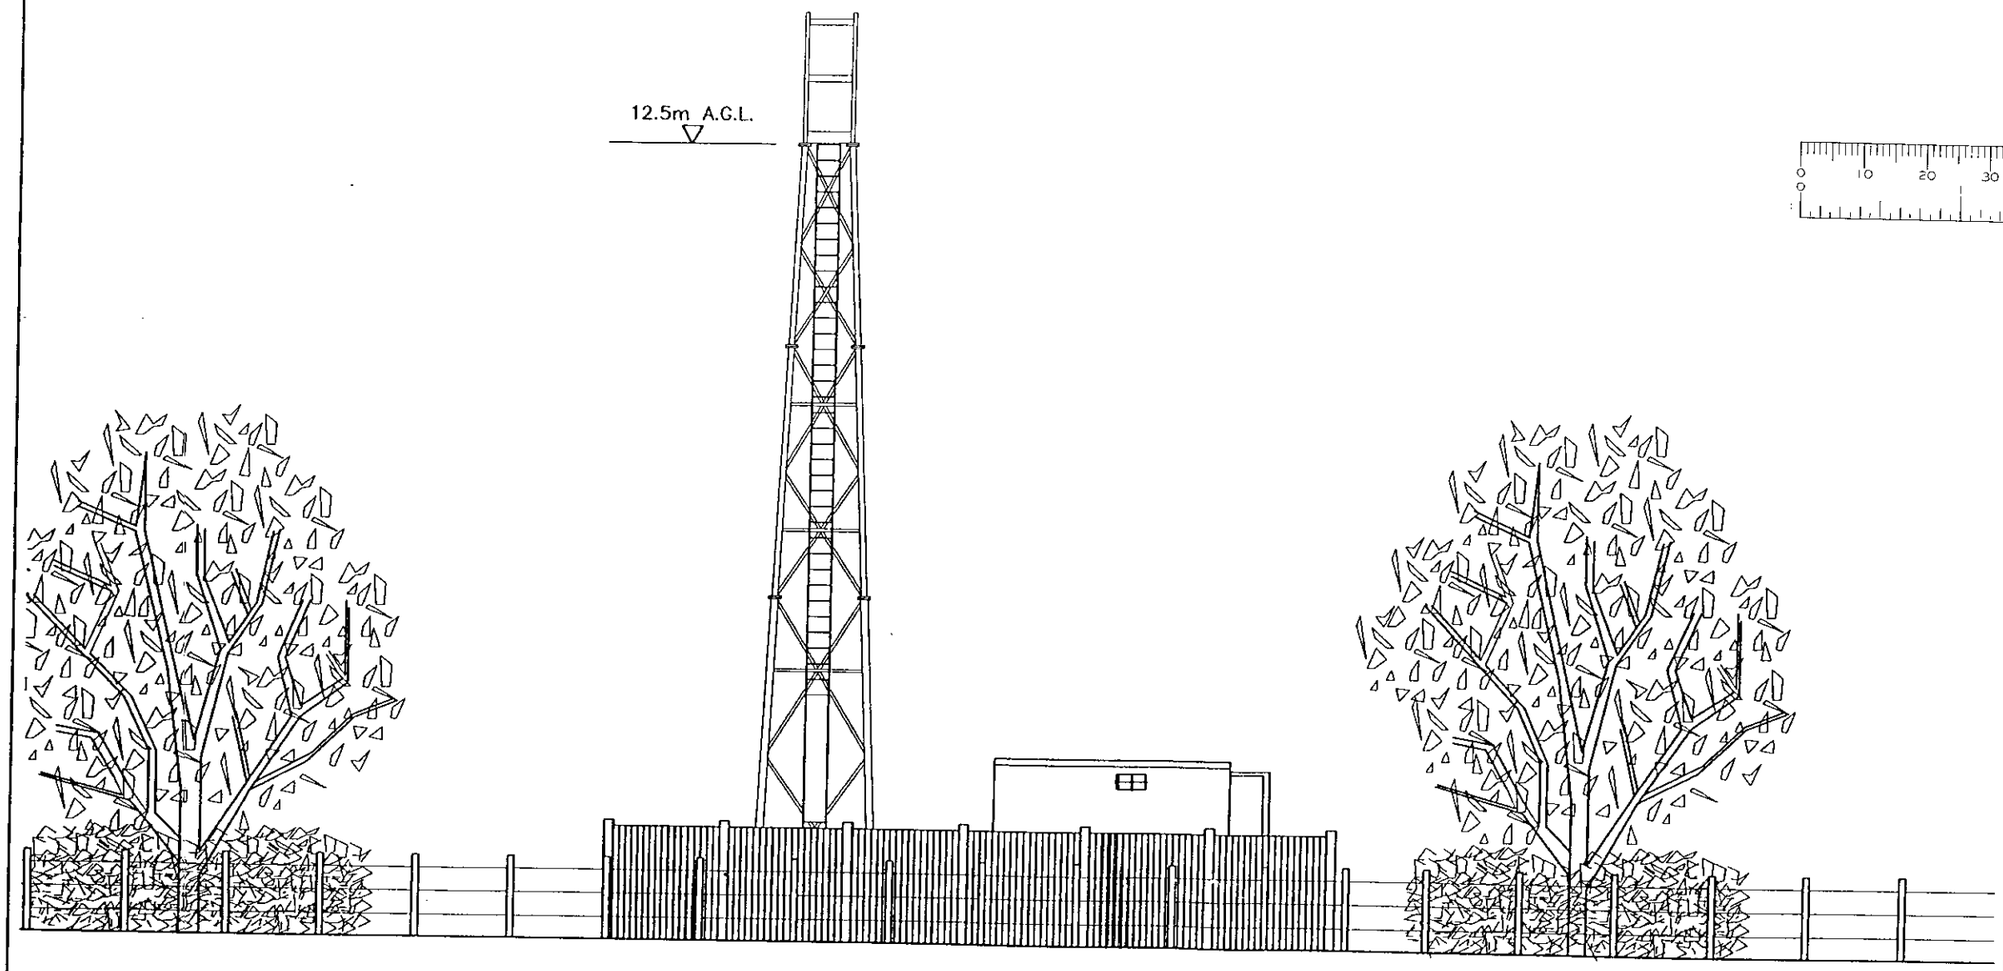

PROPOSED SOUTH ELEVATION

GENERAL NOTES

This drawing is the Copyright of BT Cellnet and must not be reissued, loaned or copied without written consent.
Use written dimensions only. Do not scale.
Use the current revision of all referenced information.
Refer to Standard Drawing Notes.

NOTES:

1. Refer to drawing numbers :-
   P/17284/GEN/002

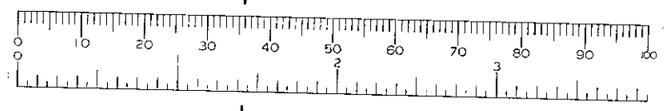

REISSUED

Rev	Date	Description	Drw	Ckd	Source

BTcellnet
NETWORK CONSTRUCTION

INTEC
MANAGEMENT
Intec 4, Wade Road,
Basingstoke, RG24 8NE
Tel : 01256 331391
Fax : 01256 327109

Site Title:
17284 EMMBROOK

Drawing Title
Proposed Site Elevation

Scale: 1:100	Drawn: PDB
Date: 27.10.00	Eng: Ckd:

Drawing Status:
Planning: ☒ Construction: ☐

Drawing Number:
P/17284/GEN/003

TL/2000/29180

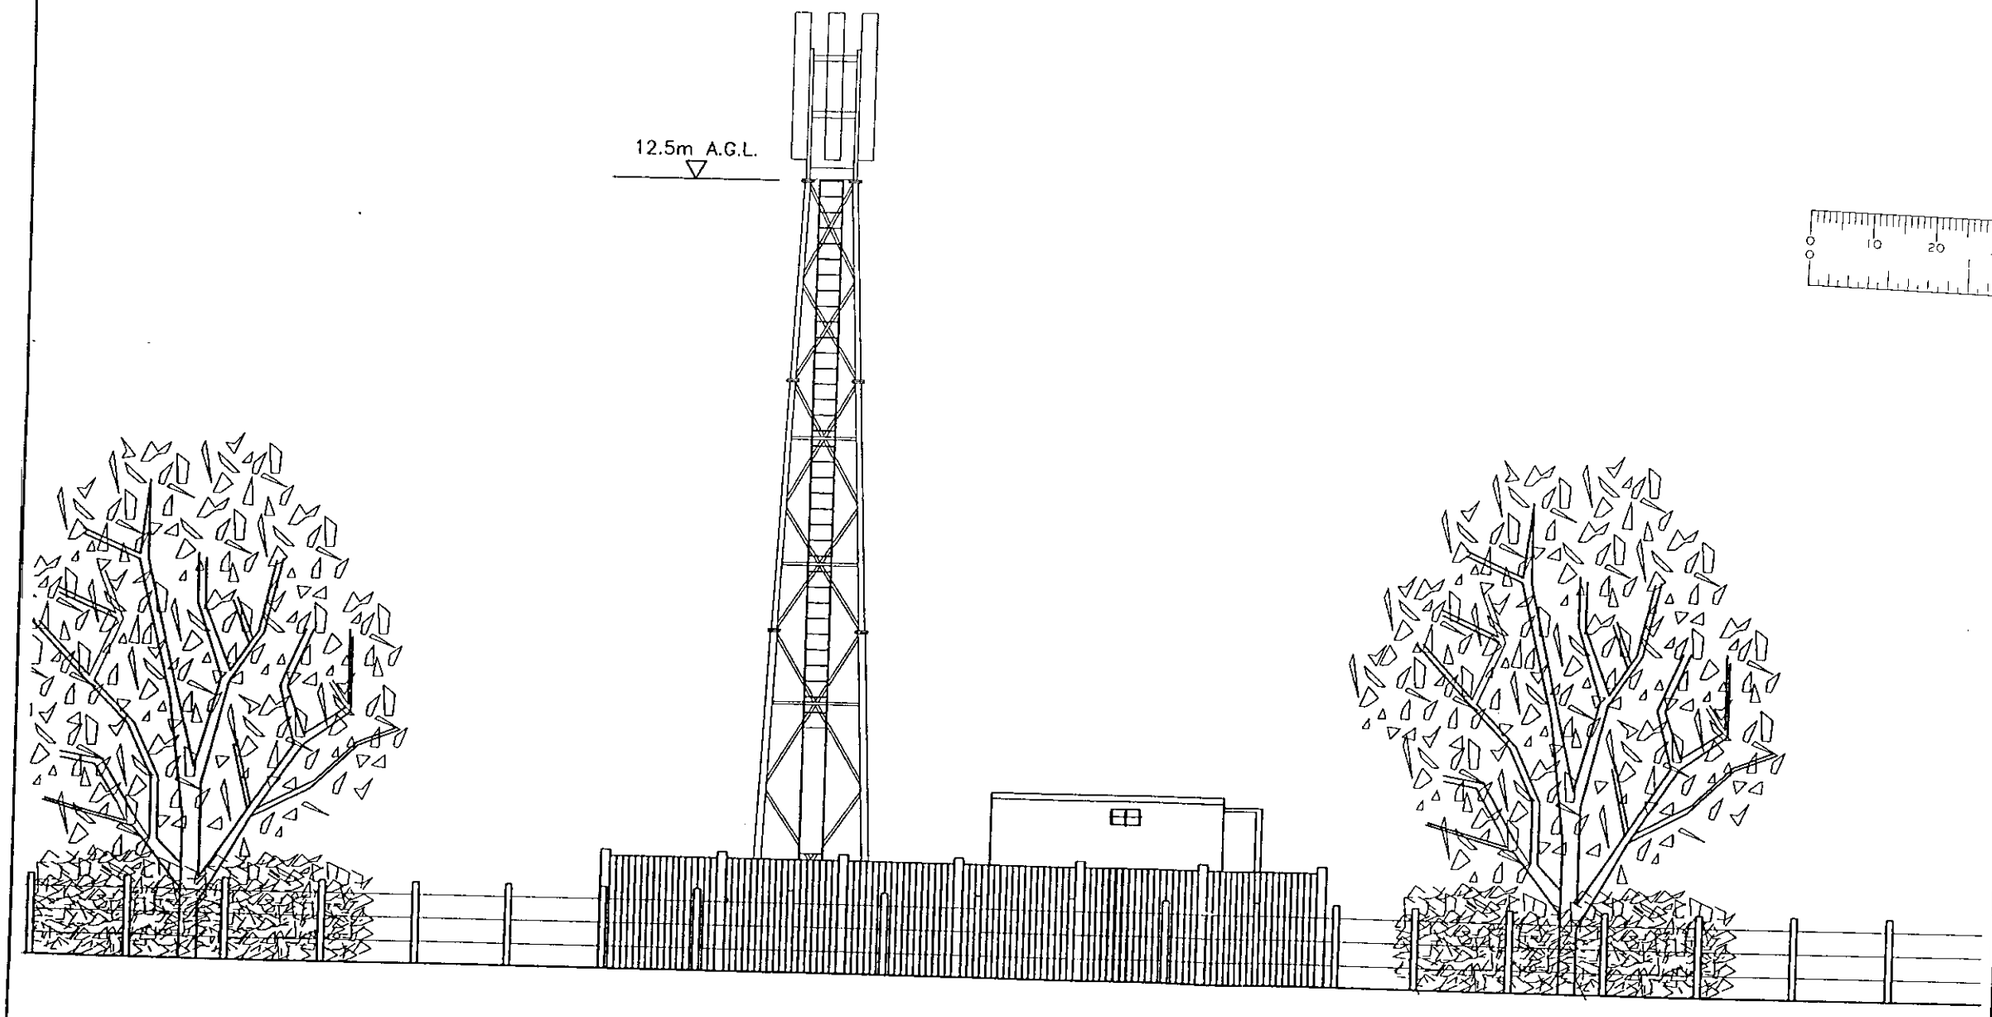

PROPOSED SOUTH ELEVATION

GENERAL NOTES

This drawing is the Copyright of BT Cellnet and must not be reissued, loaned or copied without written consent.
Use written dimensions only. Do not scale.
Use the current revision of all referenced information.
Refer to Standard Drawing Notes.

NOTES:

1. Refer to drawing numbers :-
   P/17284/GEN/002

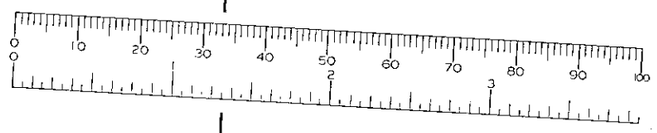

REFUSED

Rev	Date	Description	Drw	Ckd	Source

BTcellnet
NETWORK CONSTRUCTION

INTEC
MANAGEMENT
Intec 4, Wade Road,
Basingstoke, RG24 8NE
Tel : 01256 331391
Fax : 01256 327109

Site Title:
17284 EMMBROOK

Drawing Title
Proposed Site Elevation

Scale: 1:100	Drawn: PDB
Date: 31.10.00	Eng: Ckd:

Drawing Status:
Planning: [X] Construction: [ ]

Drawing Number:
P/17284/GEN/003.1

TL/2000/2980

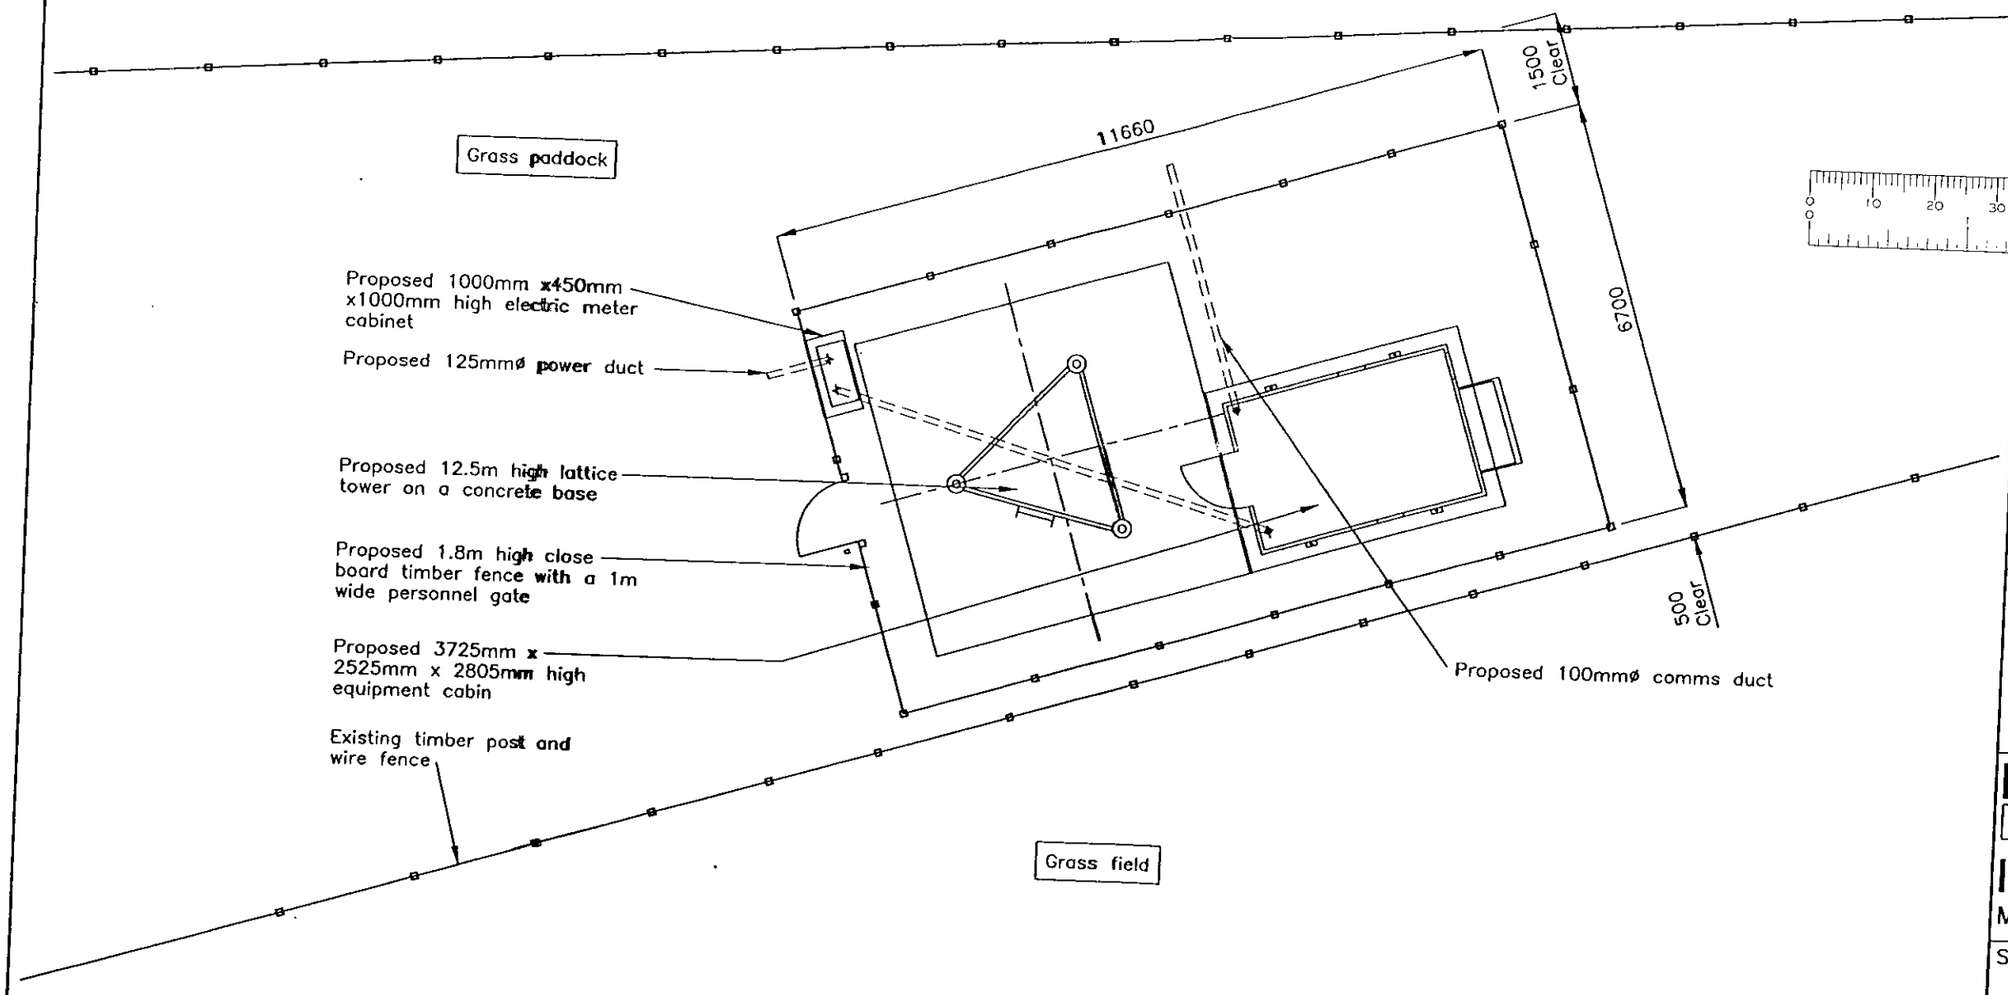

GENERAL NOTES

This drawing is the Copyright of BT Cellnet and must not be reissued, loaned or copied without written consent.
Use written dimensions only. Do not scale.
Use the current revision of all referenced information.
Refer to Standard Drawing Notes.

NOTES:

1. Refer to drawing numbers :-
   P/17284/GEN/002

REFUSED

Rev	Date	Description	Drw	Ckd	Source

BTcellnet
NETWORK CONSTRUCTION

INTEC MANAGEMENT
Intec 4, Wade Road,
Basingstoke, RG24 8NE
Tel : 01256 331391
Fax : 01256 327109

Site Title:
17284 EMMBROOK

Drawing Title
Proposed Site Location Plan

Scale: 1:100 | Drawn: PDB

Date: 27.10.00 | Eng: | Ckd:

Drawing Status:
Planning: [X] Construction: [ ]

Drawing Number:
P/17284/GEN/004

TL/2000/2980

Existing track

Woodward close

Proposed access

Existing building

Existing chainlink fence to be removed during construction and replaced with new after construction has been completed

Existing 1.5m high mound with access to side

Proposed BT Cellnet equipment compound. For further details refer to Drg. No. P/17284/GEN/004

Existing road

N

GENERAL NOTES

This drawing is the Copyright of BT Cellnet and must not be reissued, loaned or copied without written consent.
Use written dimensions only. Do not scale.
Use the current revision of all referenced information.
Refer to Standard Drawing Notes.

NOTES:

1. Refer to drawing numbers :-
   P/17284/GEN/001 to
   P/17284/GEN/004

REFUSED

Rev	Date	Description	Drw	Ckd	Source

BTcellnet
NETWORK CONSTRUCTION

INTEC
MANAGEMENT
Intec 4, Wade Road,
Basingstoke, RG24 8NE
Tel : 01256 331391
Fax : 01256 327109

Site Title:
17284 EMMBROOK

Drawing Title
Proposed Site Location Plan

Scale: 1:750 | Drawn: PDB

Date: 26.10.00 | Eng: | Ckd:

Drawing Status:
Planning: [X] Construction: [ ]

Drawing Number:
P/17284/GEN/002

TL/2000/2980

SITE

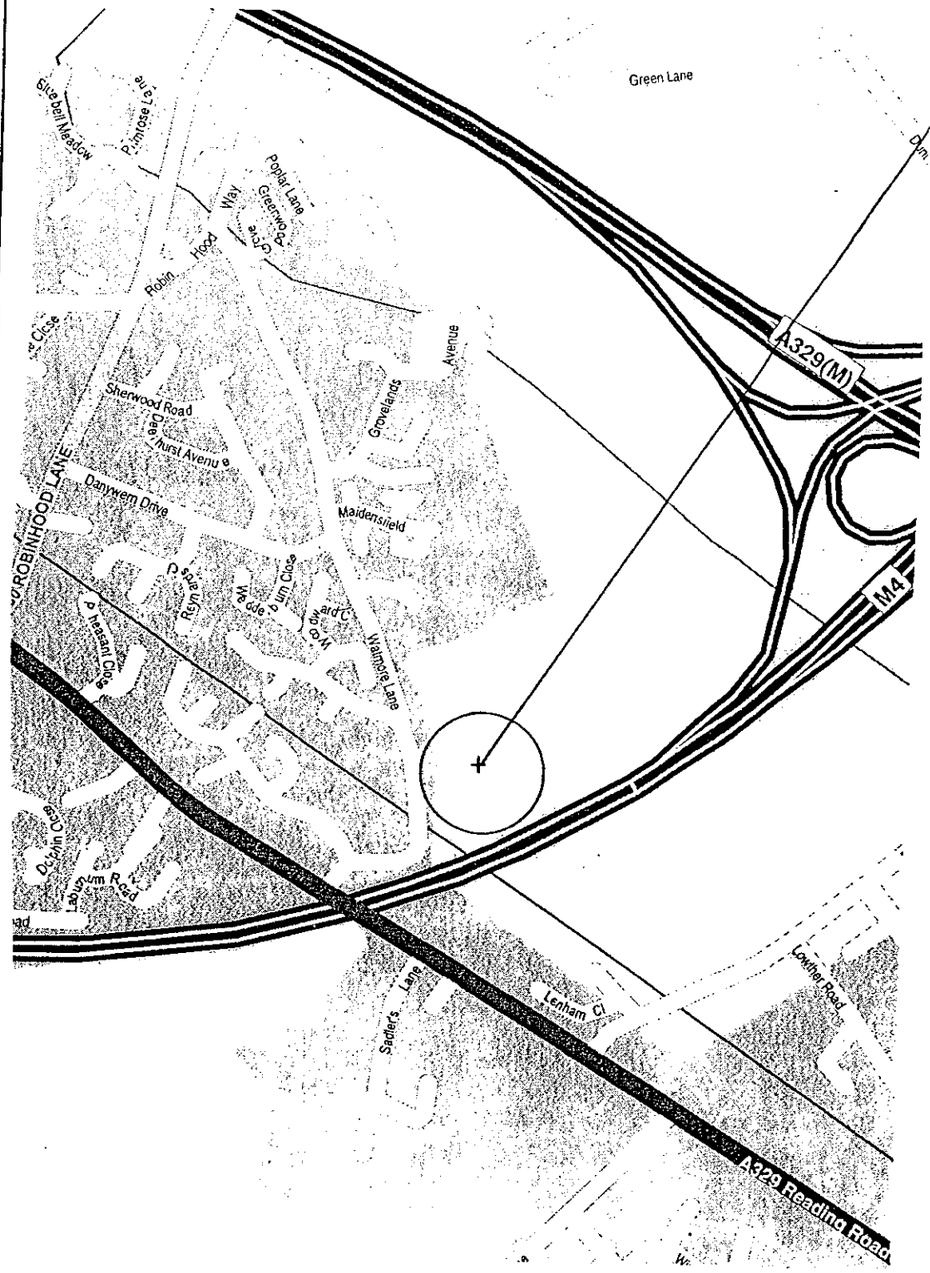

1:10,000

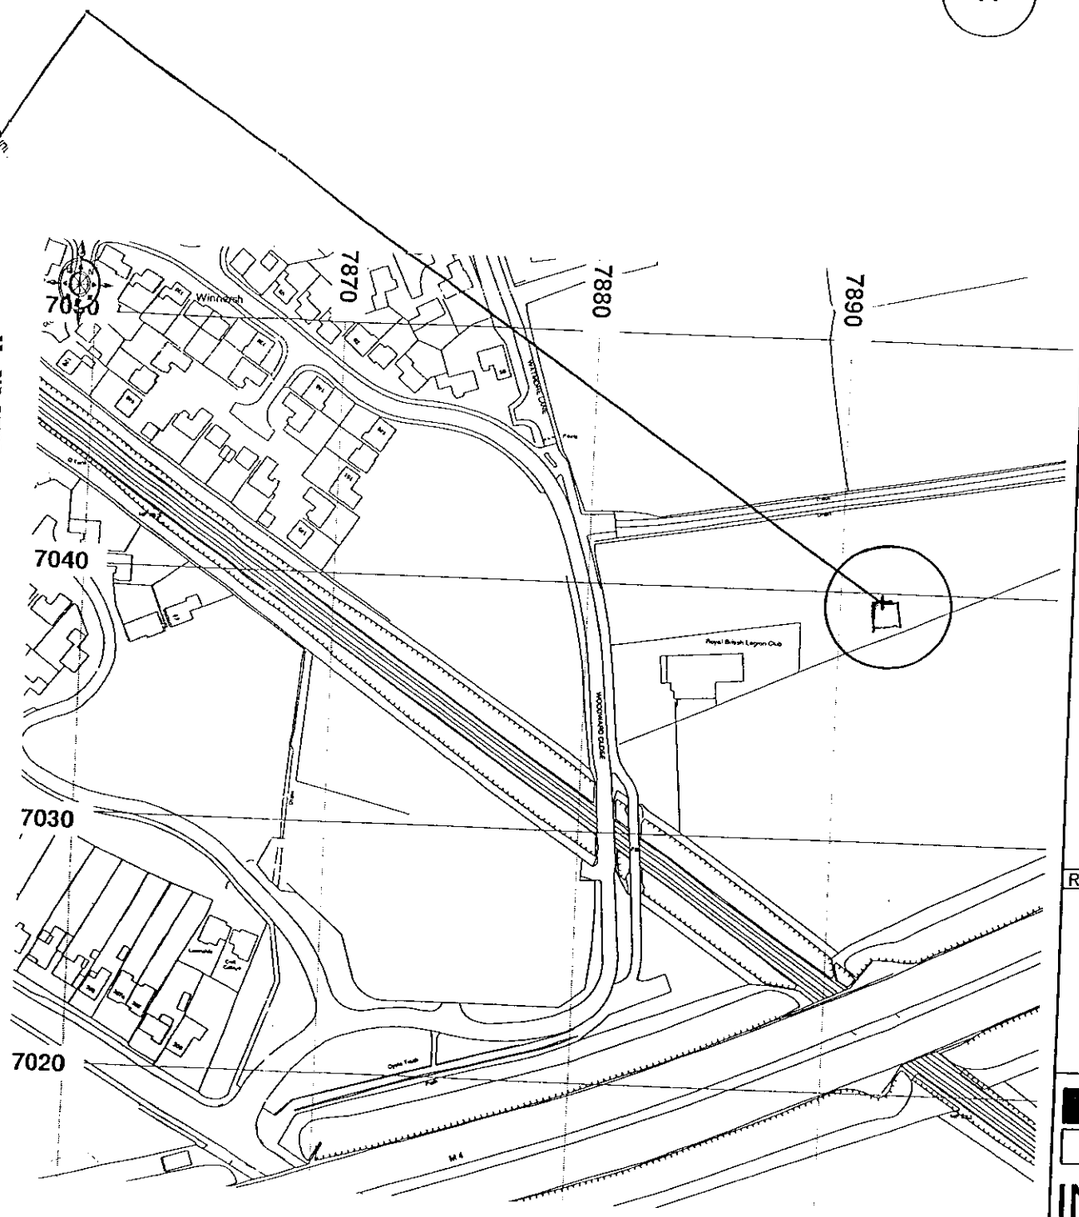

1:2,500

Ground Height: 50 m A.M.S.L.
Grid Reference: SU 7891 7038
Site Address: Royal British Legion
Winnersh
Wokingham
Berkshire
RG41 5LP

Reproduced from Ordnance Survey maps with the permission of the controller of HM stationery office
© Crown copyright INTEC Management Ltd.
Licence No. AL51843A/0001

GENERAL NOTES

This drawing is the Copyright of BT Cellnet and must not be reissued, loaned or copied without written consent.
Use written dimensions only. Do not scale.
Use the current revision of all referenced information.
Refer to Standard Drawing Notes.

NOTES:

1. Refer to Drg. No. :-
   P/17284/GEN/002.

Rev	Date	Description	Drw	Ckd	Source

BTcellnet
NETWORK CONSTRUCTION

INTEC
MANAGEMENT
Intec 4, Wade Road,
Basingstoke, RG24 8NE
Tel : 01256 331391
Fax : 01256 327109

Site Title:
17284 EMMBROOK

Drawing Title
Location Plan

Scale: As shown | Drawn: PDB
Date: 27.10.00 | Eng: | Ckd:

Drawing Status:
Planning: [X] Construction: [ ]

Drawing Number:
P/17284/GEN/001

