SITE

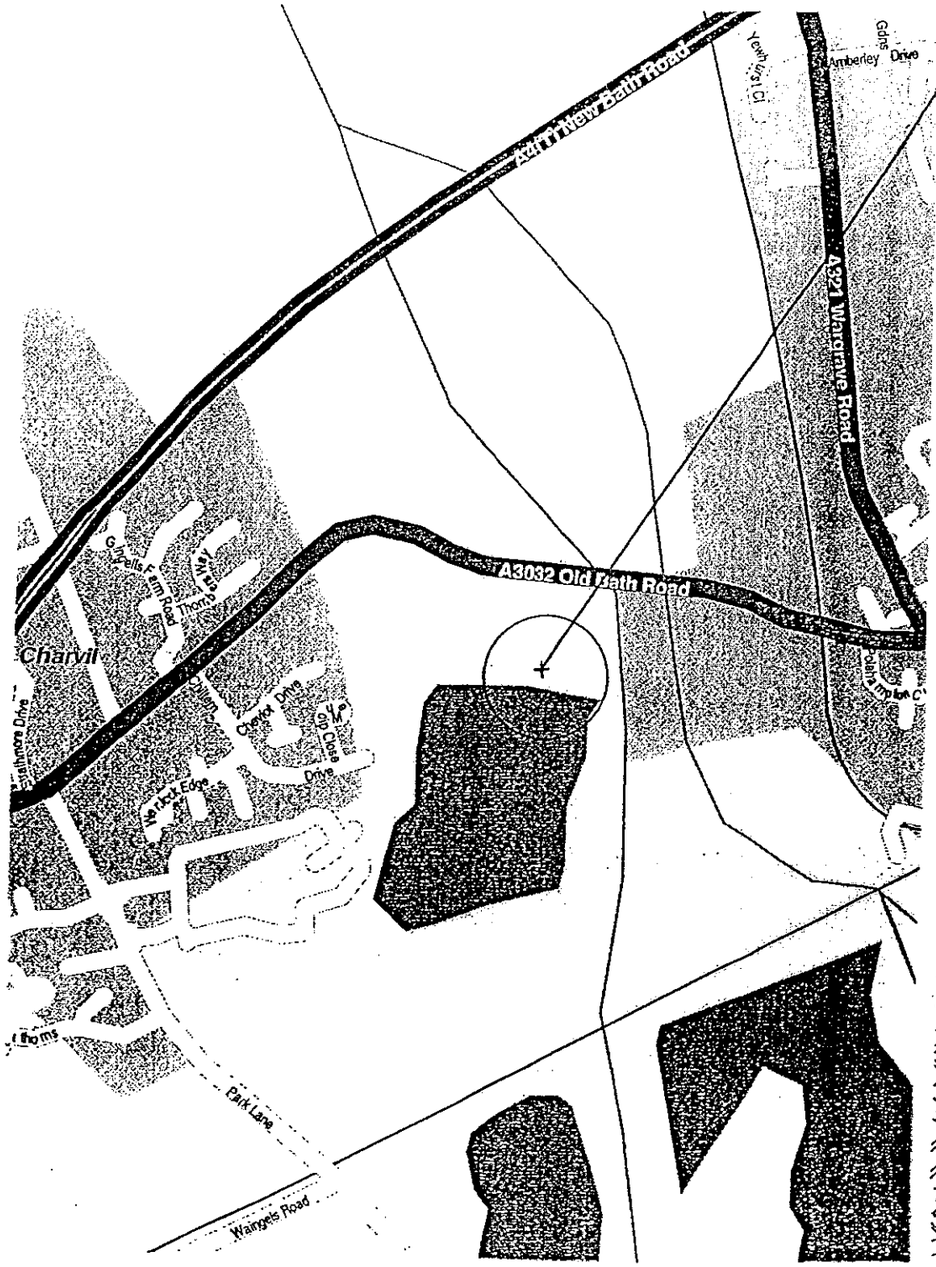

1:25,000



1:1,250

Ground Height: 33 m A.M.S.L.
Grid Reference: SU 7812 7600
Site Address: Old Bath Road
Charvil
Reading
Berkshire
RG10 9QJ

Reproduced from Ordnance Survey maps with the permission of the controller of HM stationery office
© Crown copyright INTEC Management Ltd.
Licence No. AL51843A/0001

GENERAL NOTES

This drawing is the Copyright of BT Cellnet and must not be reissued, loaned or copied without written consent.
Use written dimensions only. Do not scale.
Use the current revision of all referenced information.
Refer to Standard Drawing Notes.

NOTES:

1. Refer to Drg. No. :-
P/17452/GEN/002.

Rev	Date	Description	Drw	Ckd	Source

BTcellnet
NETWORK CONSTRUCTION

INTEC MANAGEMENT
Intec 4, Wade Road,
Basingstoke, RG24 8NE
Tel : 01256 331391
Fax : 01256 327109

Site Title:
17452 CHARVIL EAST

Drawing Title
Location Plan

Scale: As shown | Drawn: PAB
Date: 27.10.00 | Eng: | Ckd:

Drawing Status:
Planning: ☒ Construction: ☐

Drawing Number:
P/17452/GEN/001

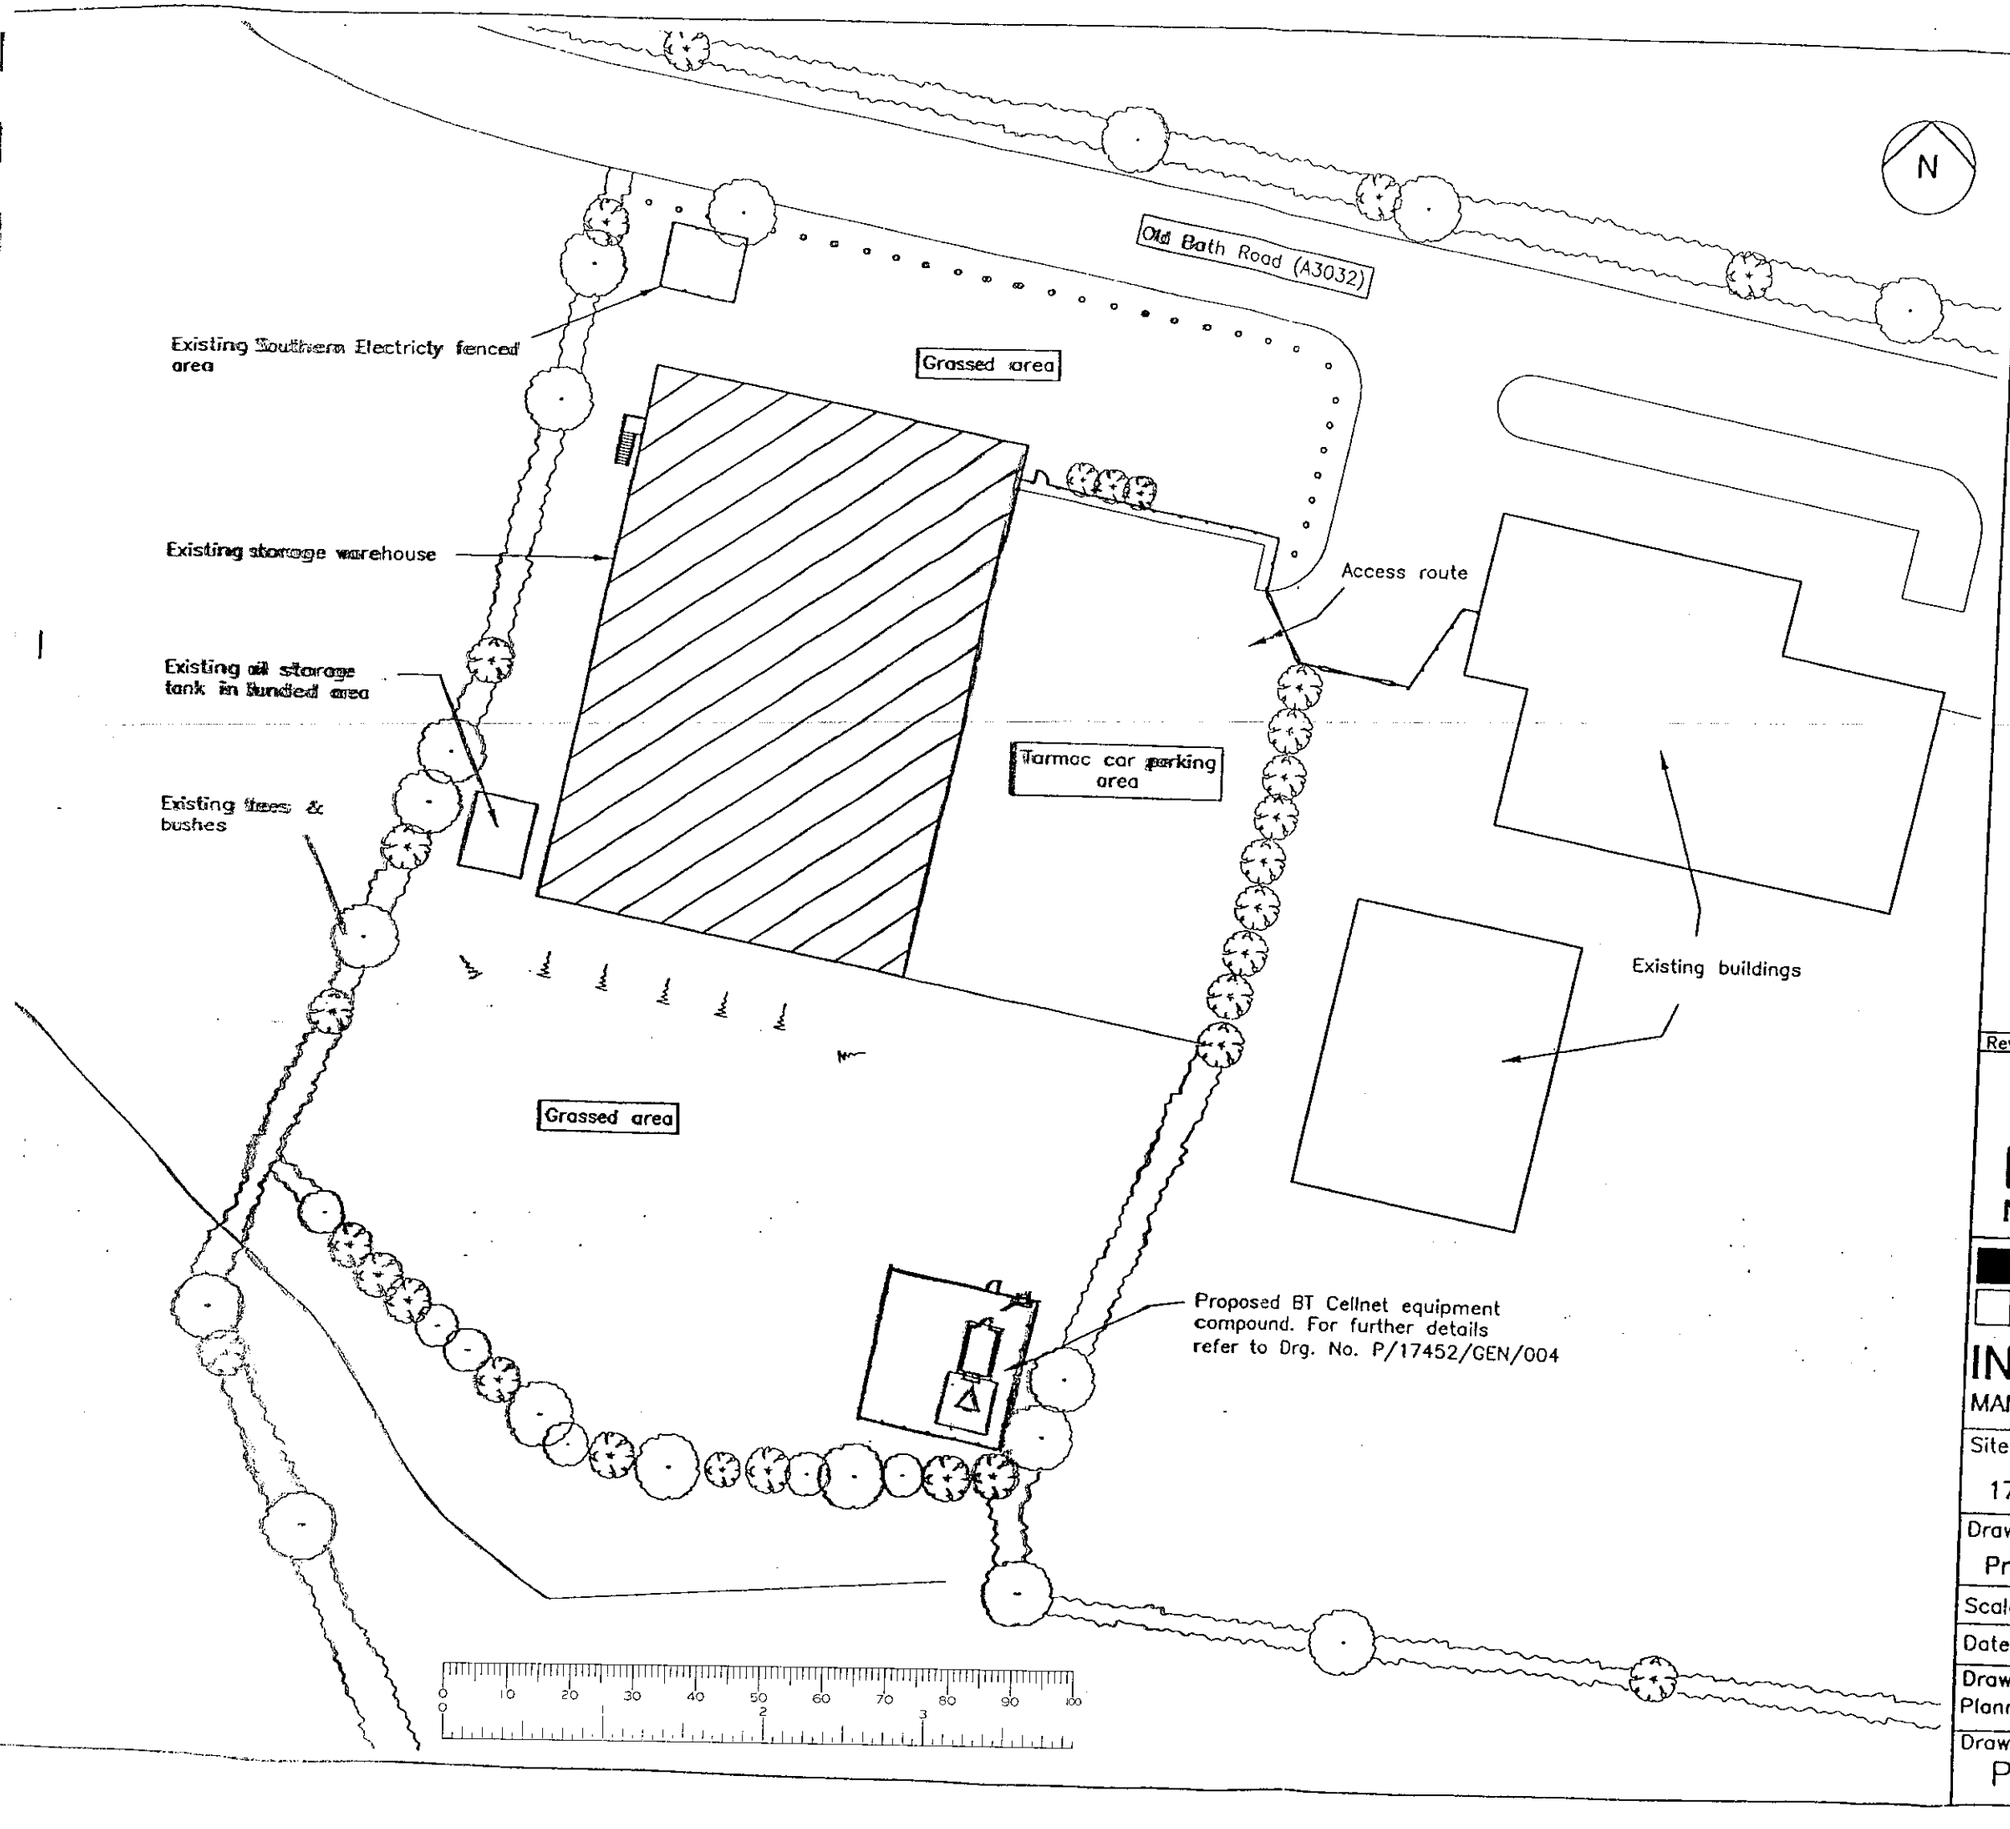

GENERAL NOTES

This drawing is the Copyright of BT Cellnet and must not be reissued, loaned or copied without written consent.
Use written dimensions only. Do not scale.
Use the current revision of all referenced information.
Refer to Standard Drawing Notes.

NOTES:

1. Refer to drawing numbers :-
   P/17452/GEN/001 to
   P/17452/GEN/004

Rev	Date	Description	Drw	Ckd	Source

BTcellnet
NETWORK CONSTRUCTION

INTEC MANAGEMENT
Intec 4, Wade Road,
Basingstoke, RG24 8NE
Tel : 01256 331391
Fax : 01256 327109

Site Title:
17452 CHARVIL EAST

Drawing Title
Proposed Site Location Plan

Scale: 1:500 | Drawn: PAB

Date: 27.10.00 | Eng: ADR | Ckd: [illegible]

Drawing Status:
Planning: [X] Construction: [ ]

Drawing Number:
P/17452/GEN/002

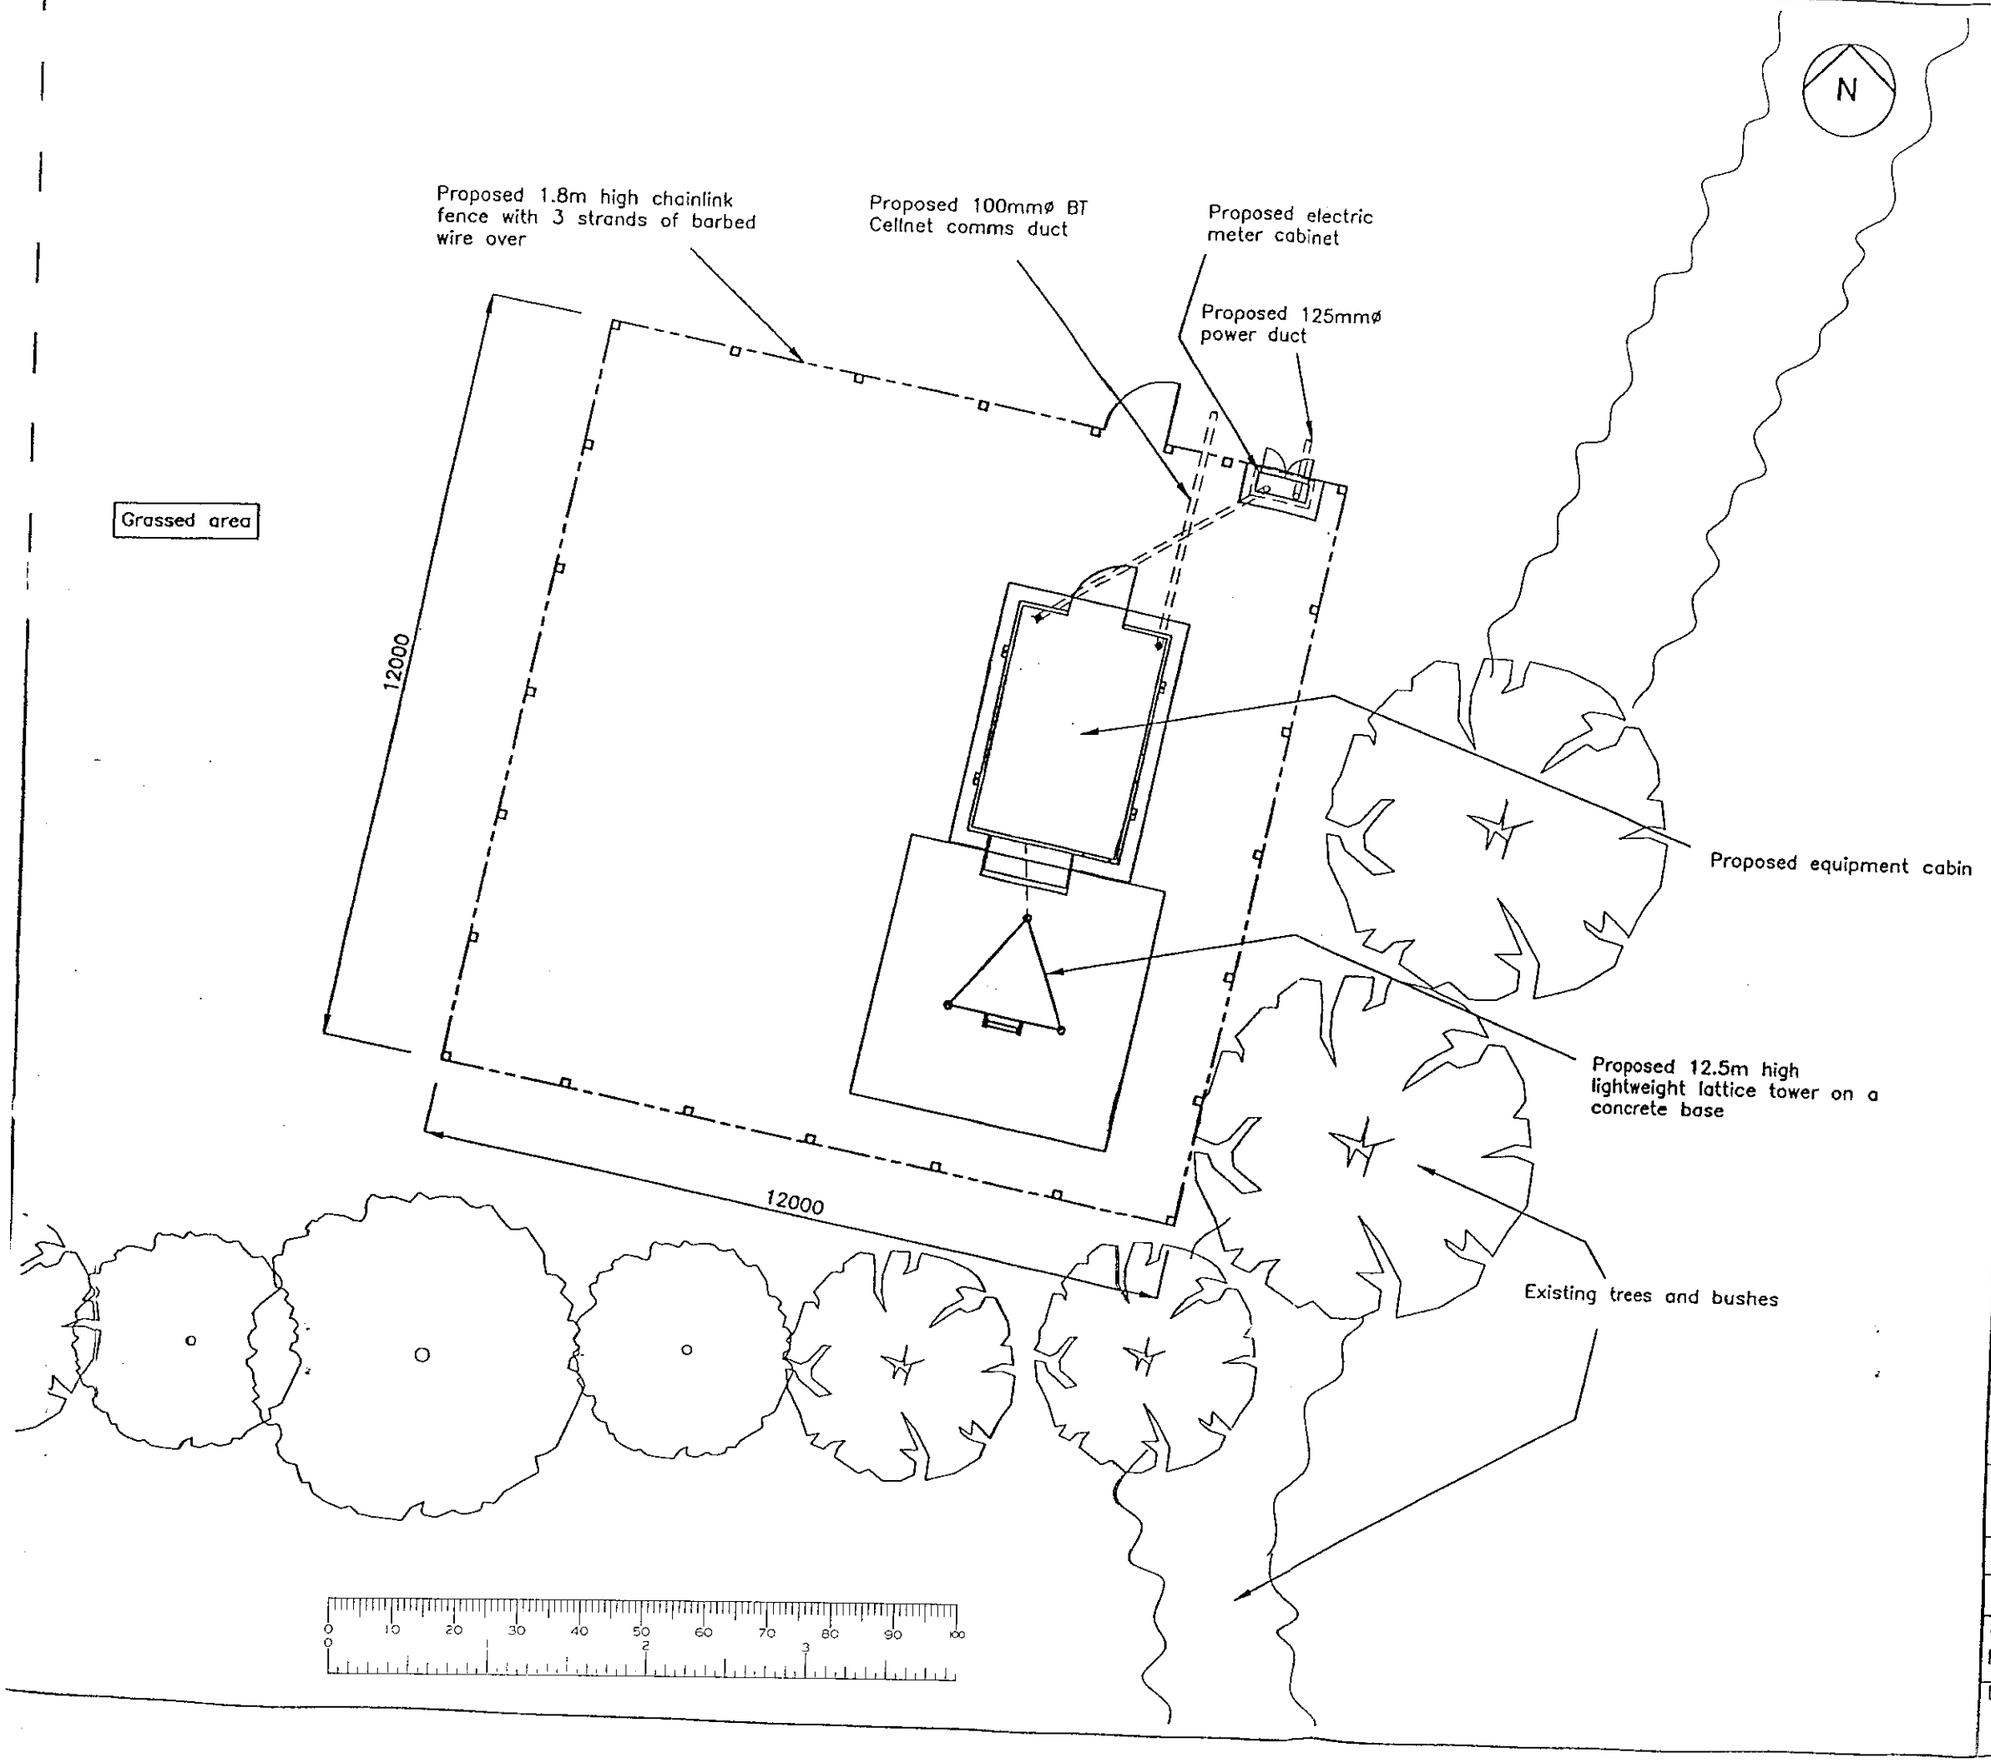

GENERAL NOTES

This drawing is the Copyright of BT Cellnet and must not be reissued, loaned or copied without written consent.
Use written dimensions only. Do not scale.
Use the current revision of all referenced information.
Refer to Standard Drawing Notes.

NOTES:

1. Refer to drawing number :- P/17452/GEN/002.

Rev	Date	Description	Drw	Ckd	Source

BTcellnet
NETWORK CONSTRUCTION

INTEC MANAGEMENT
Intec 4, Wade Road,
Basingstoke, RG24 8NE
Tel : 01256 331391
Fax : 01256 327109

Site Title:
17452 CHARVIL EAST

Drawing Title
Proposed Compound Layout

Scale: 1:100 | Drawn: PAB

Date: 27.10.00 | Engr: | Ckd:

Drawing Status:
Planning: [X] Construction: [ ]

Drawing Number:
P/17452/GEN/004

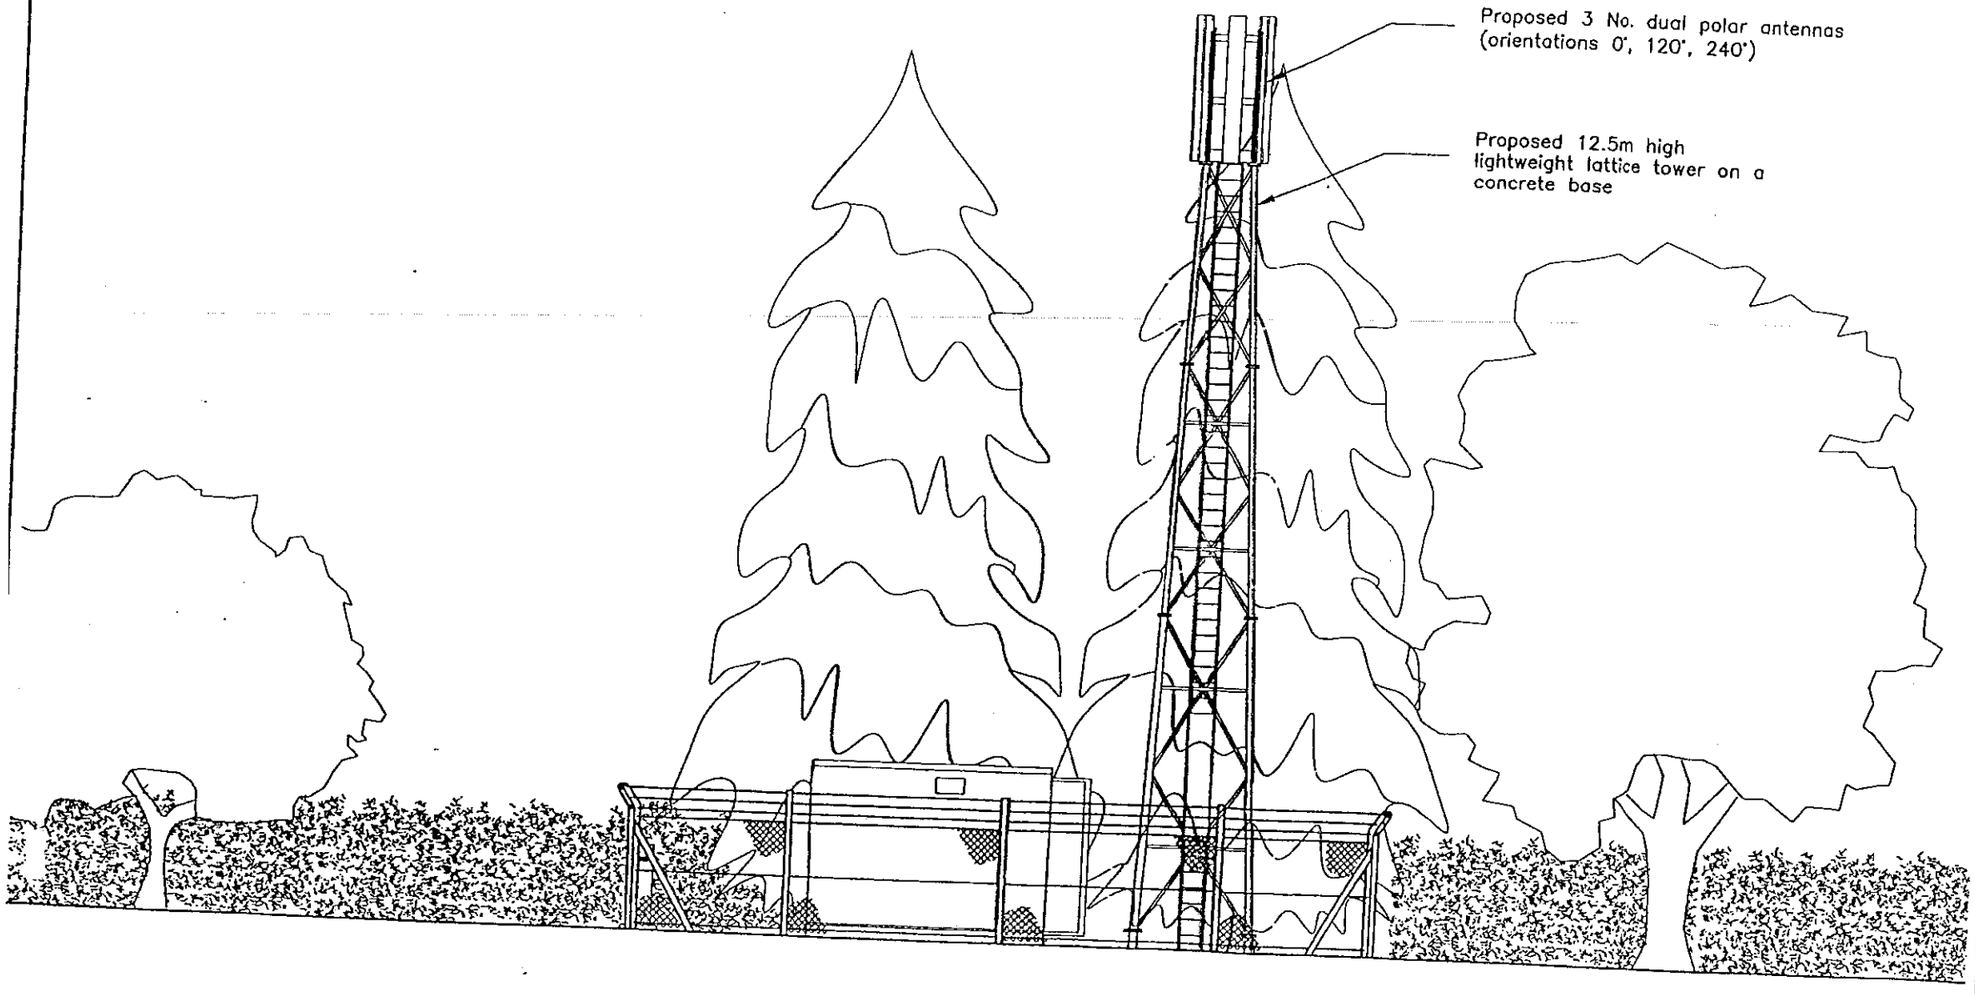

PROPOSED WEST ELEVATION

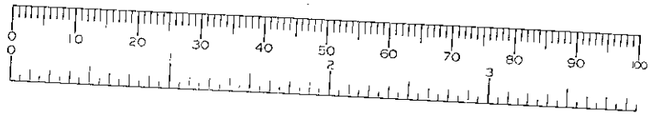

GENERAL NOTES

This drawing is the Copyright of BT Cellnet and must not be reissued, loaned or copied without written consent.
Use written dimensions only. Do not scale.
Use the current revision of all referenced information.
Refer to Standard Drawing Notes.

NOTES:

1. Refer to drawing numbers :-
   P/17452/GEN/002.

Rev	Date	Description	Drw	Ckd	Source

BTcellnet
NETWORK CONSTRUCTIION

INTEC
MANAGEMENT
Intec 4, Wade Road,
Basingstoke, RG24 8NE
Tel : 01256 331391
Fax : 01256 327109

Site Title:
17452 CHARVIL EAST

Drawing Title
Proposed Site Elevation

Scale: 1:100 | Drawn: PAB

Date: 27.10.00 | Eng: | Chkd:

Drawing Status:
Planning: [X] Construction: [ ]

Drawing Number:
P/17452/GEN/003.1

14·12

TL/2000/2981

SITE

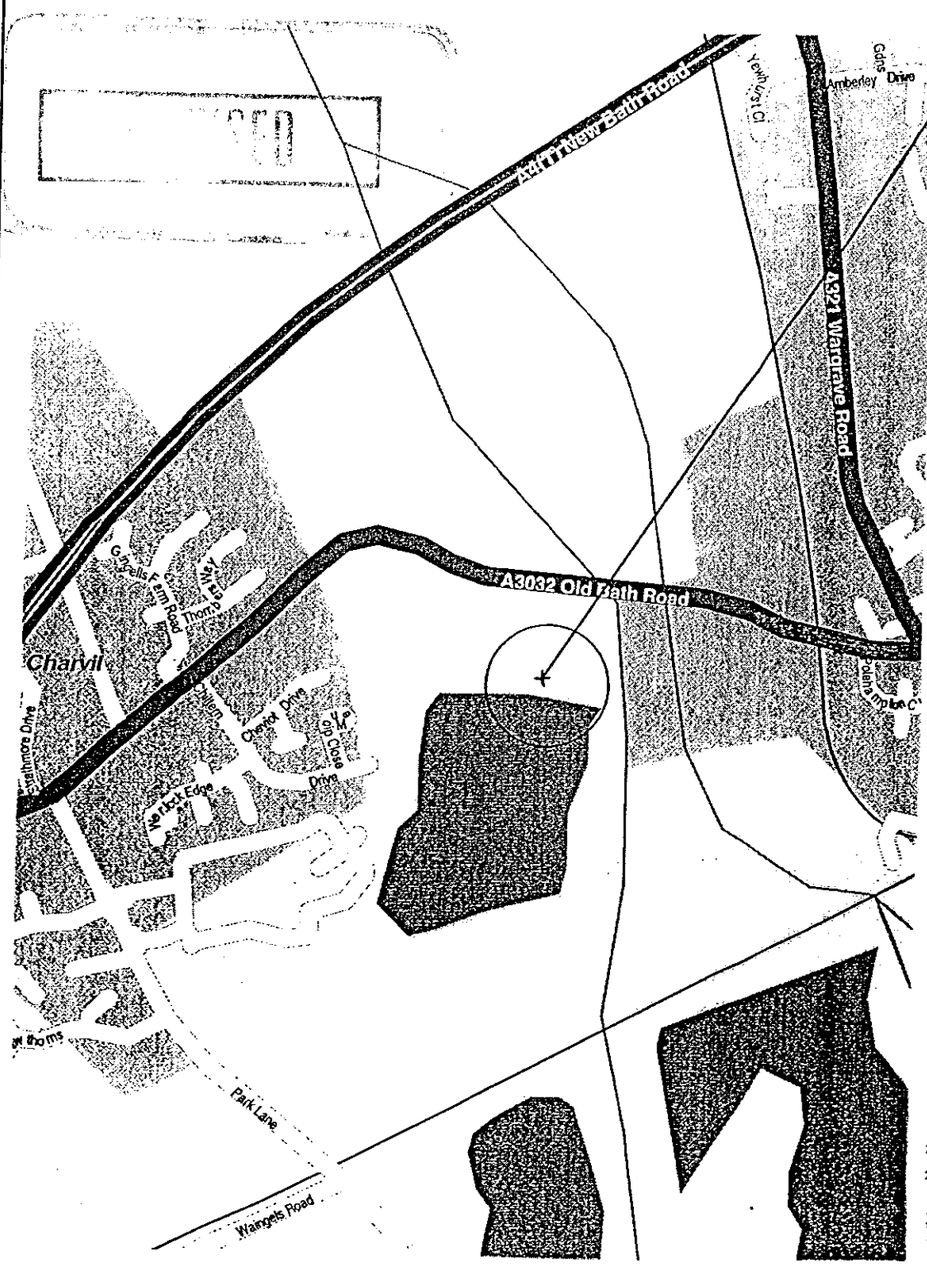

1:25,000

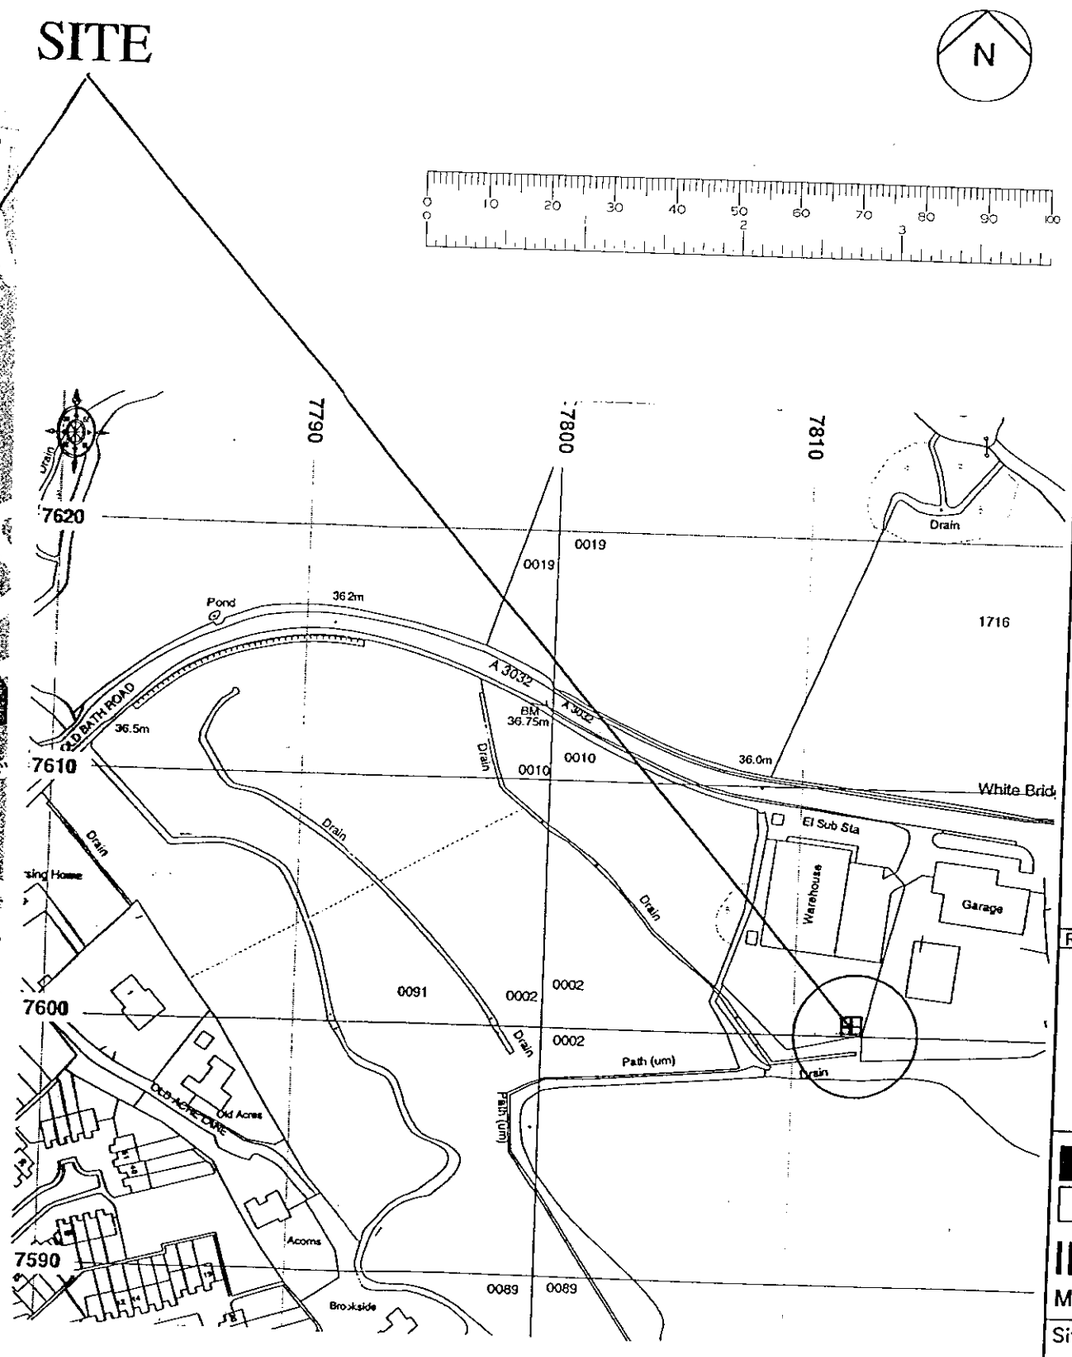

1:1,250

Ground Height: 33 m A.M.S.L.
Grid Reference: SU 7812 7600
Site Address: Old Bath Road
Charvil
Reading
Berkshire
RG10 9QJ

Reproduced from Ordnance Survey maps with the permission of the controller of HM stationery office
© Crown copyright INTEC Management Ltd. Licence No. AL51843A/0001

GENERAL NOTES

This drawing is the Copyright of BT Cellnet and must not be reissued, loaned or copied without written consent.
Use written dimensions only. Do not scale.
Use the current revision of all referenced information.
Refer to Standard Drawing Notes.

NOTES:

1. Refer to Drg. No. :- P/17452/GEN/002.

Rev	Date	Description	Drw	Ckd	Source

BTcellnet
NETWORK CONSTRUCTION

INTEC MANAGEMENT
Intec 4, Wade Road,
Basingstoke, RG24 8NE
Tel : 01256 331391
Fax : 01256 327109

Site Title: 17452 CHARVIL EAST

Drawing Title: Location Plan

Scale: As shown | Drawn: PAB

Date: 27.10.00 | Eng: | Ckd:

Drawing Status:
Planning: ☒ Construction: ☐

Drawing Number: P/17452/GEN/001

TL/2000/2981

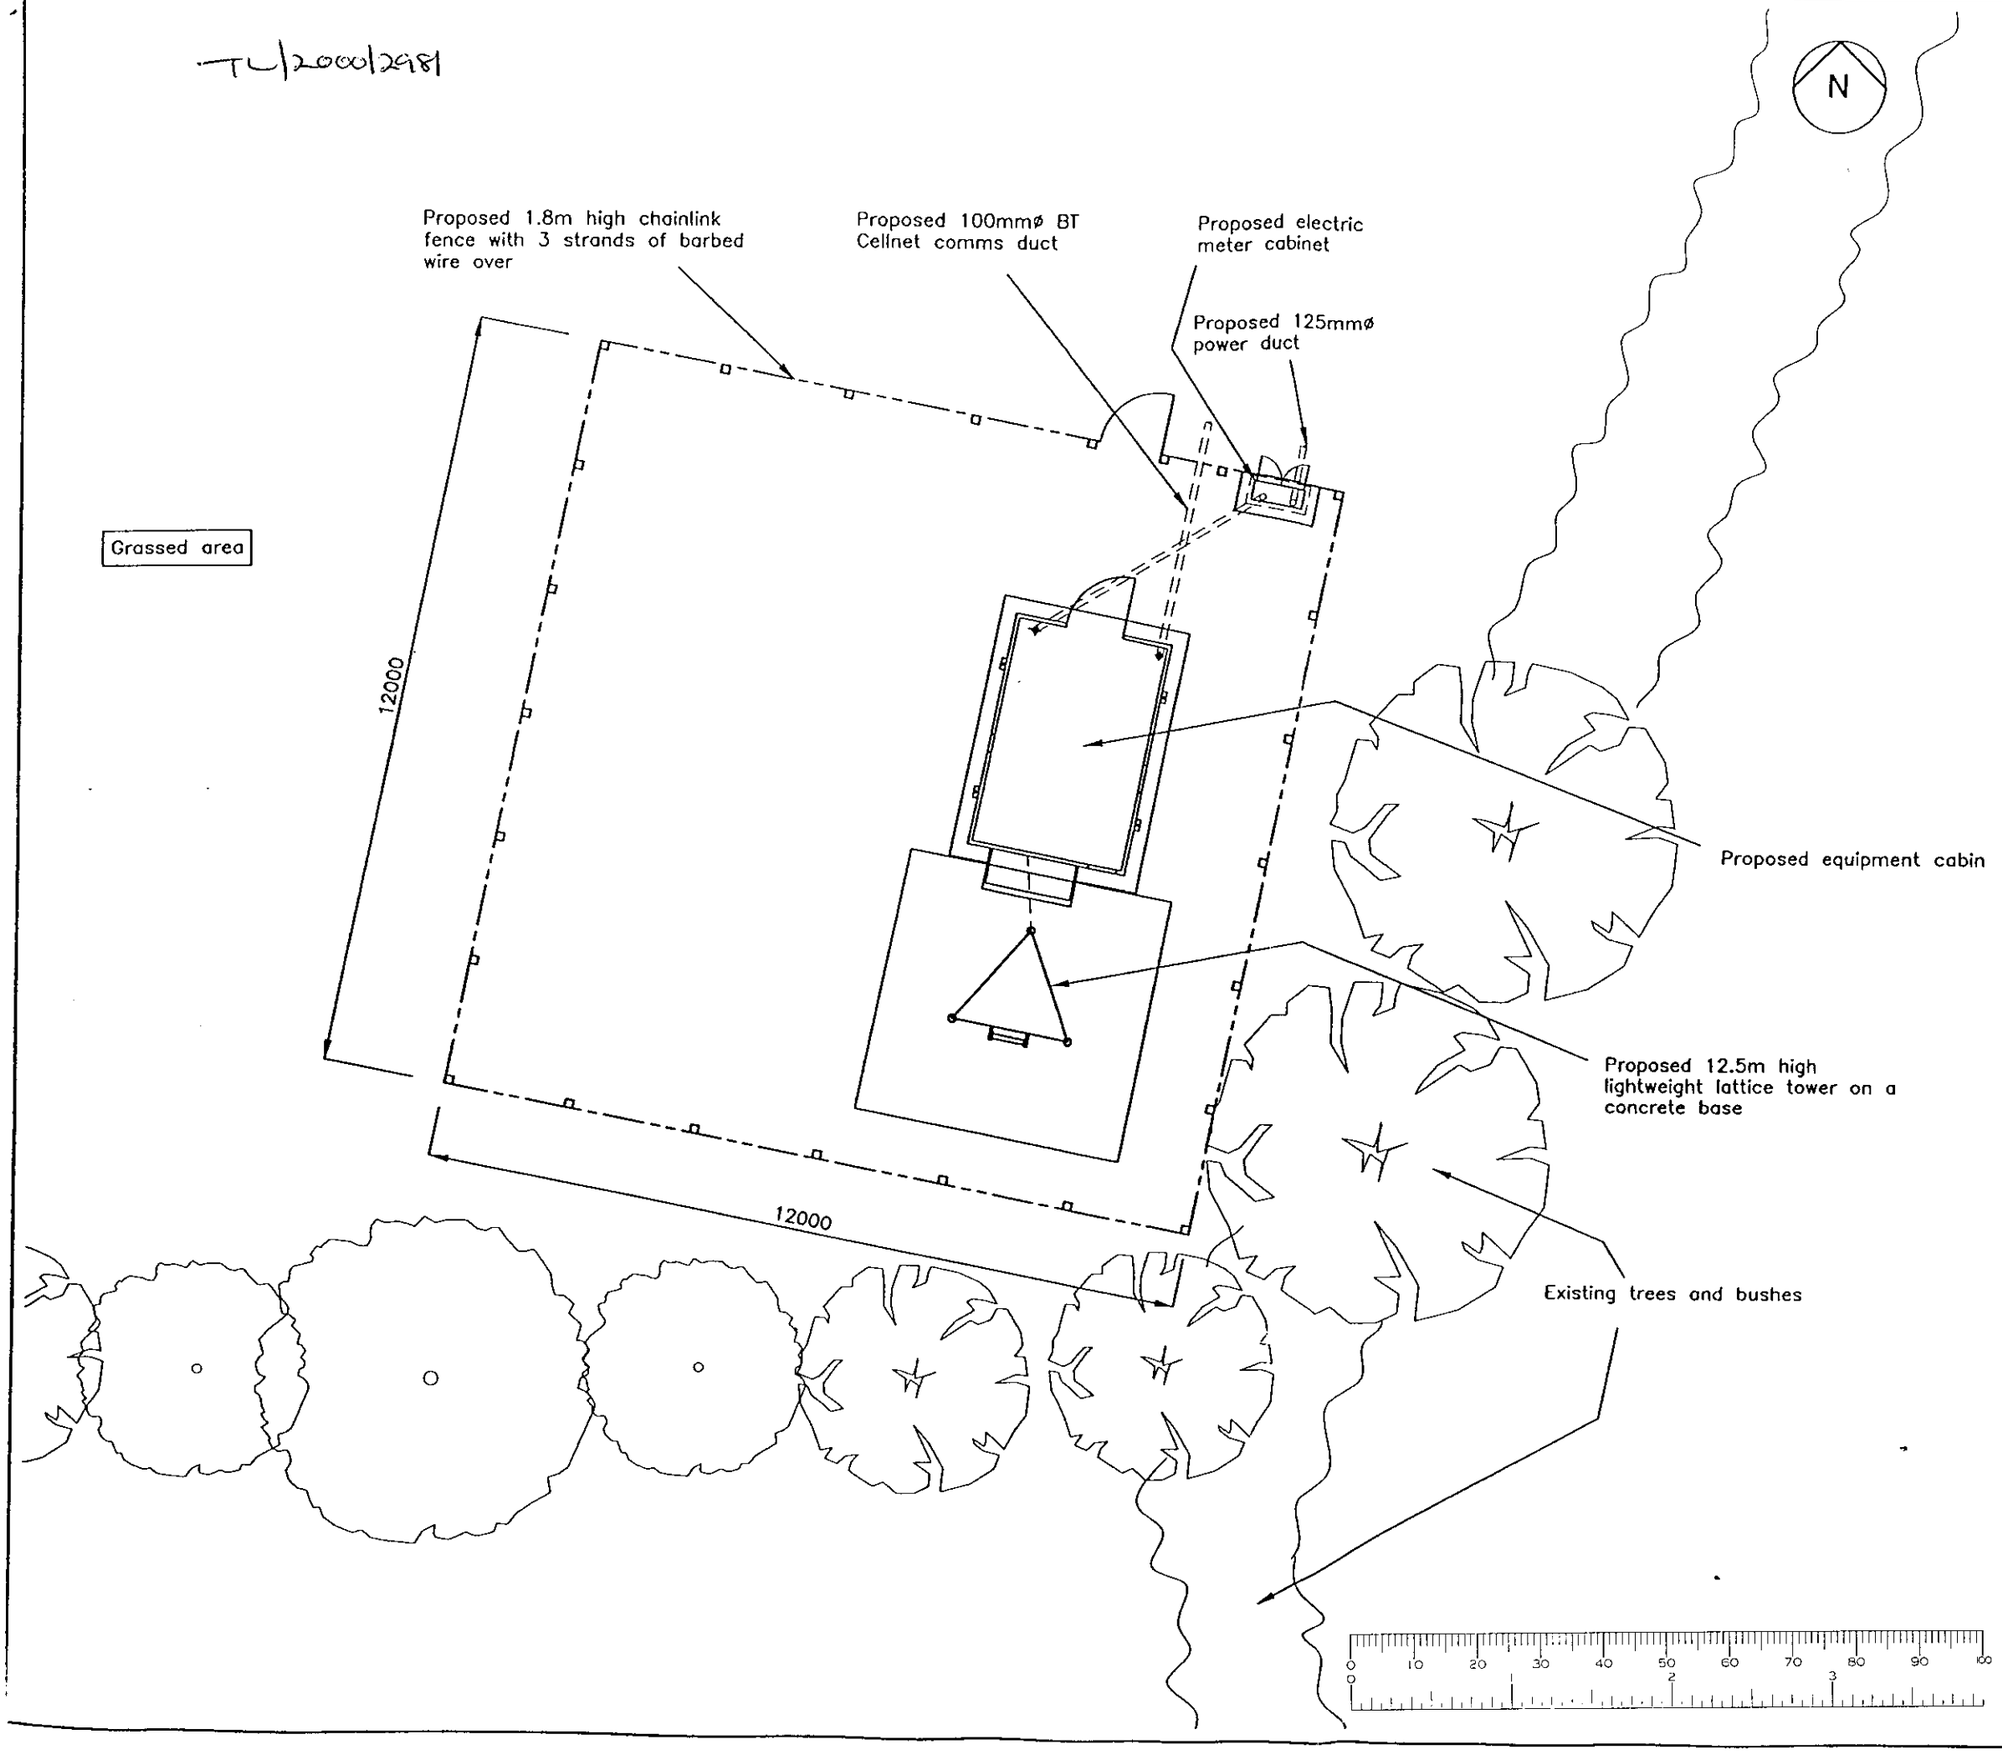

GENERAL NOTES

This drawing is the Copyright of BT Cellnet and must not be reissued, loaned or copied without written consent.
Use written dimensions only. Do not scale.
Use the current revision of all referenced information.
Refer to Standard Drawing Notes.

NOTES:

1. Refer to drawing number :- P/17452/GEN/002.

Rev	Date	Description	Drw	Ckd	Source

BTcellnet
NETWORK CONSTRUCTION

INTEC
MANAGEMENT
Intec 4, Wade Road,
Basingstoke, RG24 8NE
Tel : 01256 331391
Fax : 01256 327109

Site Title:
17452 CHARVIL EAST

Drawing Title
Proposed Compound Layout

Scale: 1:100 | Drawn: PAB

Date: 27.10.00 | Eng: | Ckd:

Drawing Status:
Planning: [X] Construction: [ ]

Drawing Number:
P/17452/GEN/004

14-12

TL/2000/2981

ED

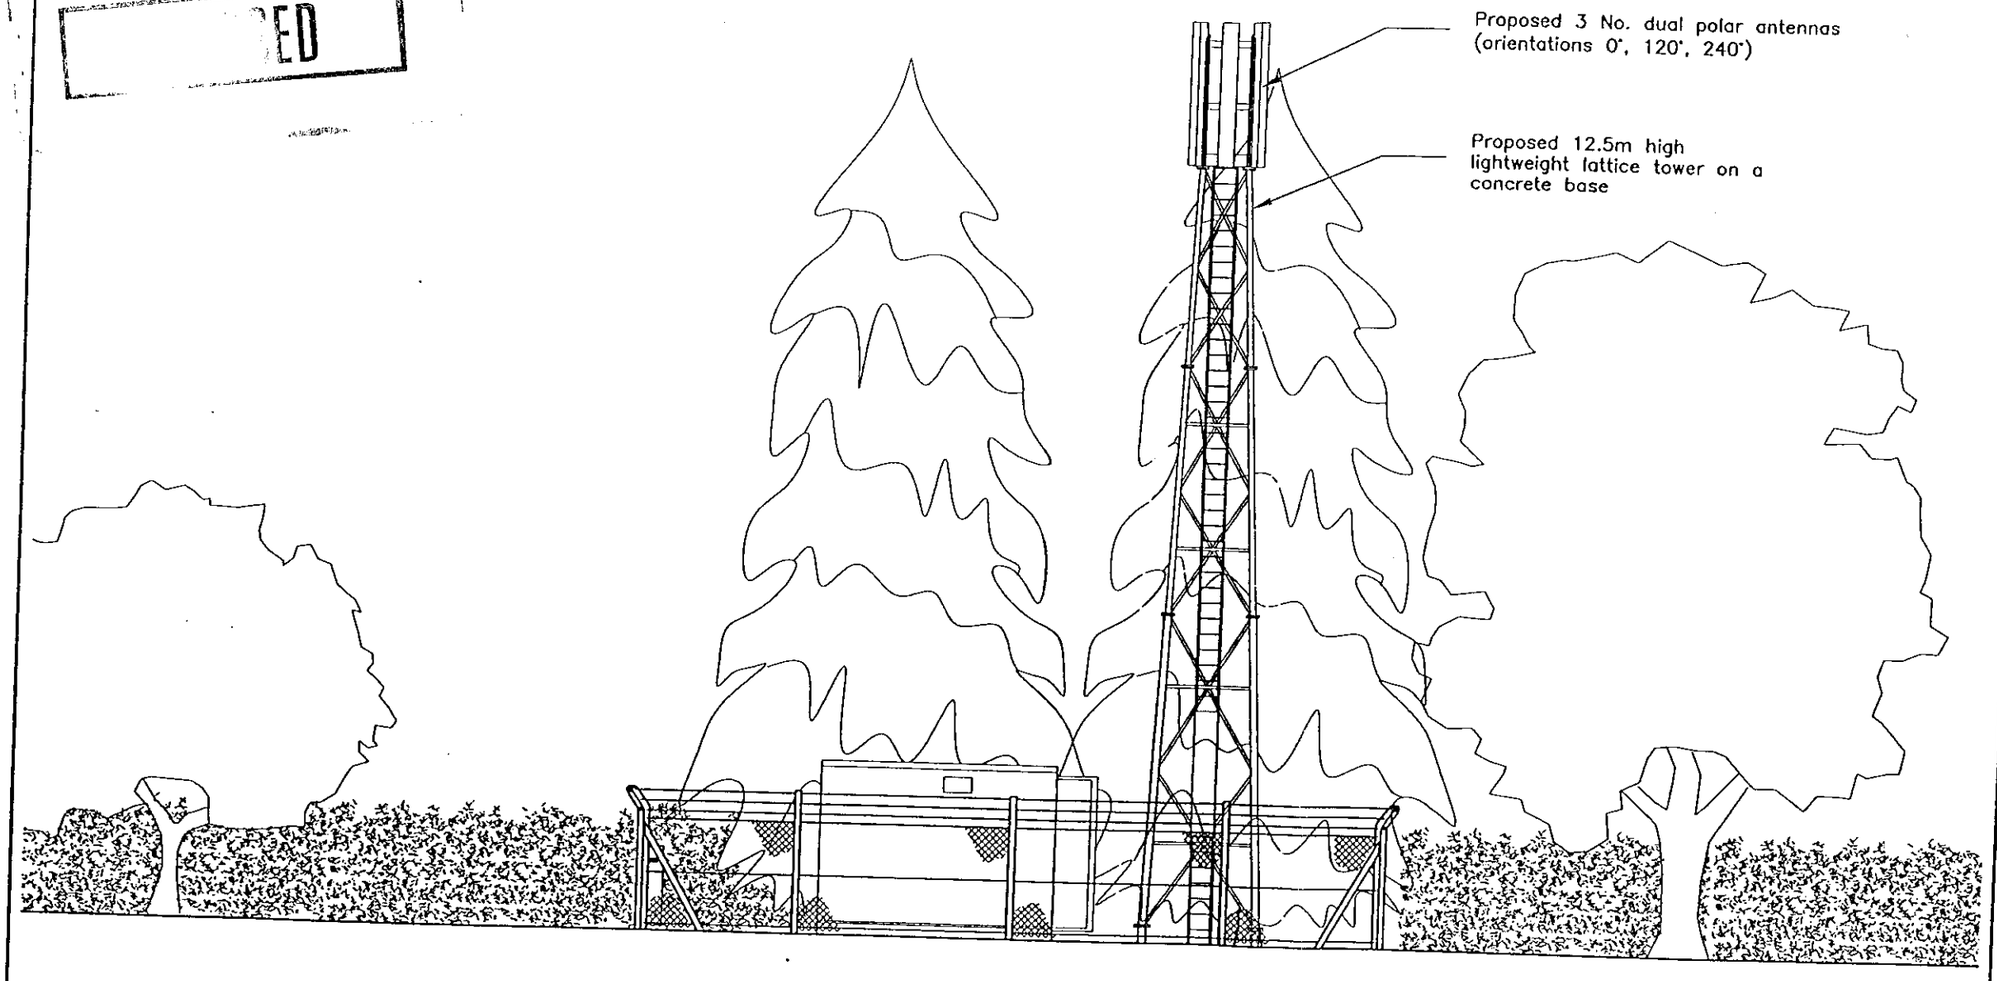

PROPOSED WEST ELEVATION

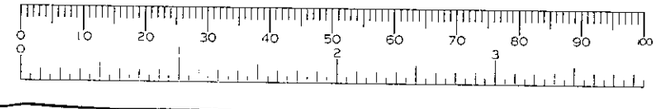

GENERAL NOTES

This drawing is the Copyright of BT Cellnet and must not be reissued, loaned or copied without written consent.
Use written dimensions only. Do not scale.
Use the current revision of all referenced information.
Refer to Standard Drawing Notes.

NOTES:

1. Refer to drawing numbers :-
   P/17452/GEN/002.

Rev	Date	Description	Drw	Ckd	Source

BTcellnet
NETWORK CONSTRUCTION

INTEC
MANAGEMENT
Intec 4, Wade Road,
Basingstoke, RG24 8NE
Tel : 01256 331391
Fax : 01256 327109

Site Title:
17452 CHARVIL EAST

Drawing Title
Proposed Site Elevation

Scale: 1:100 | Drawn: PAB

Date: 27.10.00 | Eng: | Chkd:

Drawing Status:
Planning: [X] Construction: [ ]

Drawing Number:
P/17452/GEN/003.1

14·12

TL/2000/2981

REFUSED

REFUSED

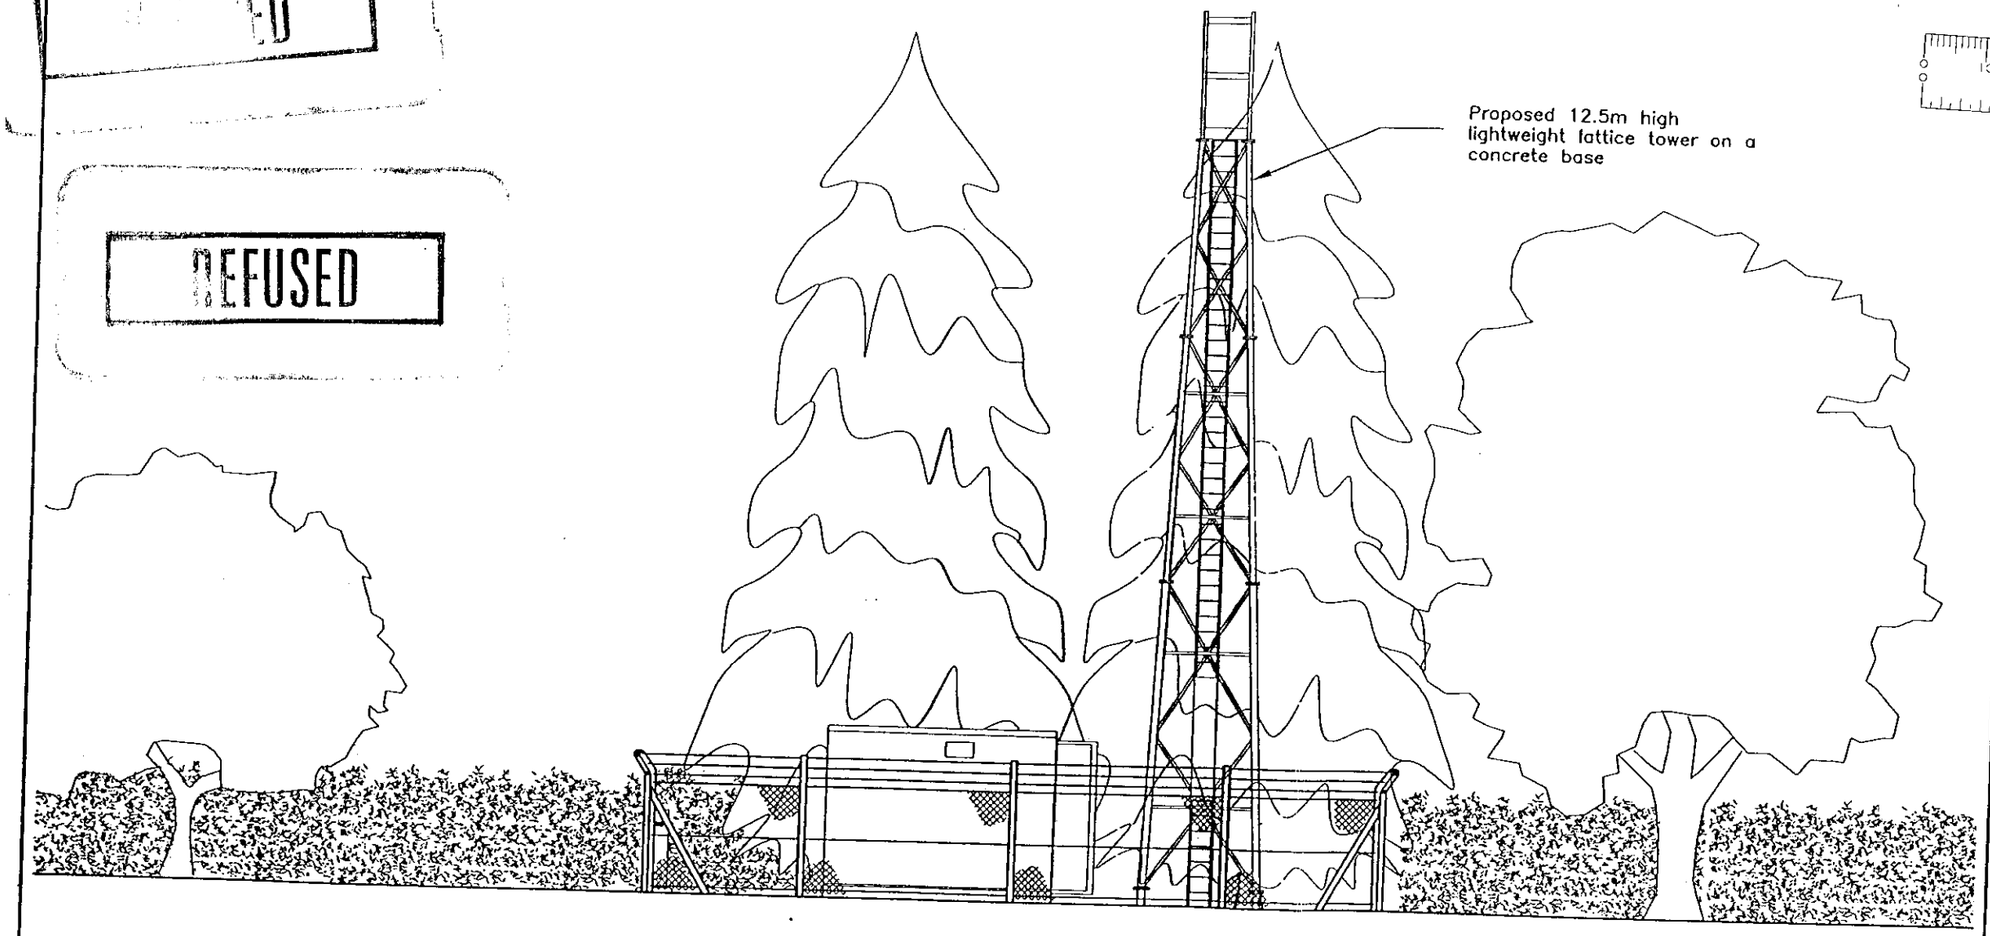

PROPOSED WEST ELEVATION

GENERAL NOTES

This drawing is the Copyright of BT Cellnet and must not be reissued, loaned or copied without written consent.
Use written dimensions only. Do not scale.
Use the current revision of all referenced information.
Refer to Standard Drawing Notes.

NOTES:

1. Refer to drawing numbers :-
   P/17452/GEN/002.

Rev	Date	Description	Drw	Ckd	Source

BTcellnet
NETWORK CONSTRUCTION

INTEC MANAGEMENT
Intec 4, Wade Road,
Basingstoke, RG24 8NE
Tel : 01256 331391
Fax : 01256 327109

Site Title:
17452 CHARVIL EAST

Drawing Title
Proposed Site Elevation

Scale: 1:100 | Drawn: PAB

Date: 27.10.00 | Eng: A.F.S. | Ckd:

Drawing Status:
Planning: ☒ Construction: ☐

Drawing Number:
P/17452/GEN/003

14-12
TL/2000/2981

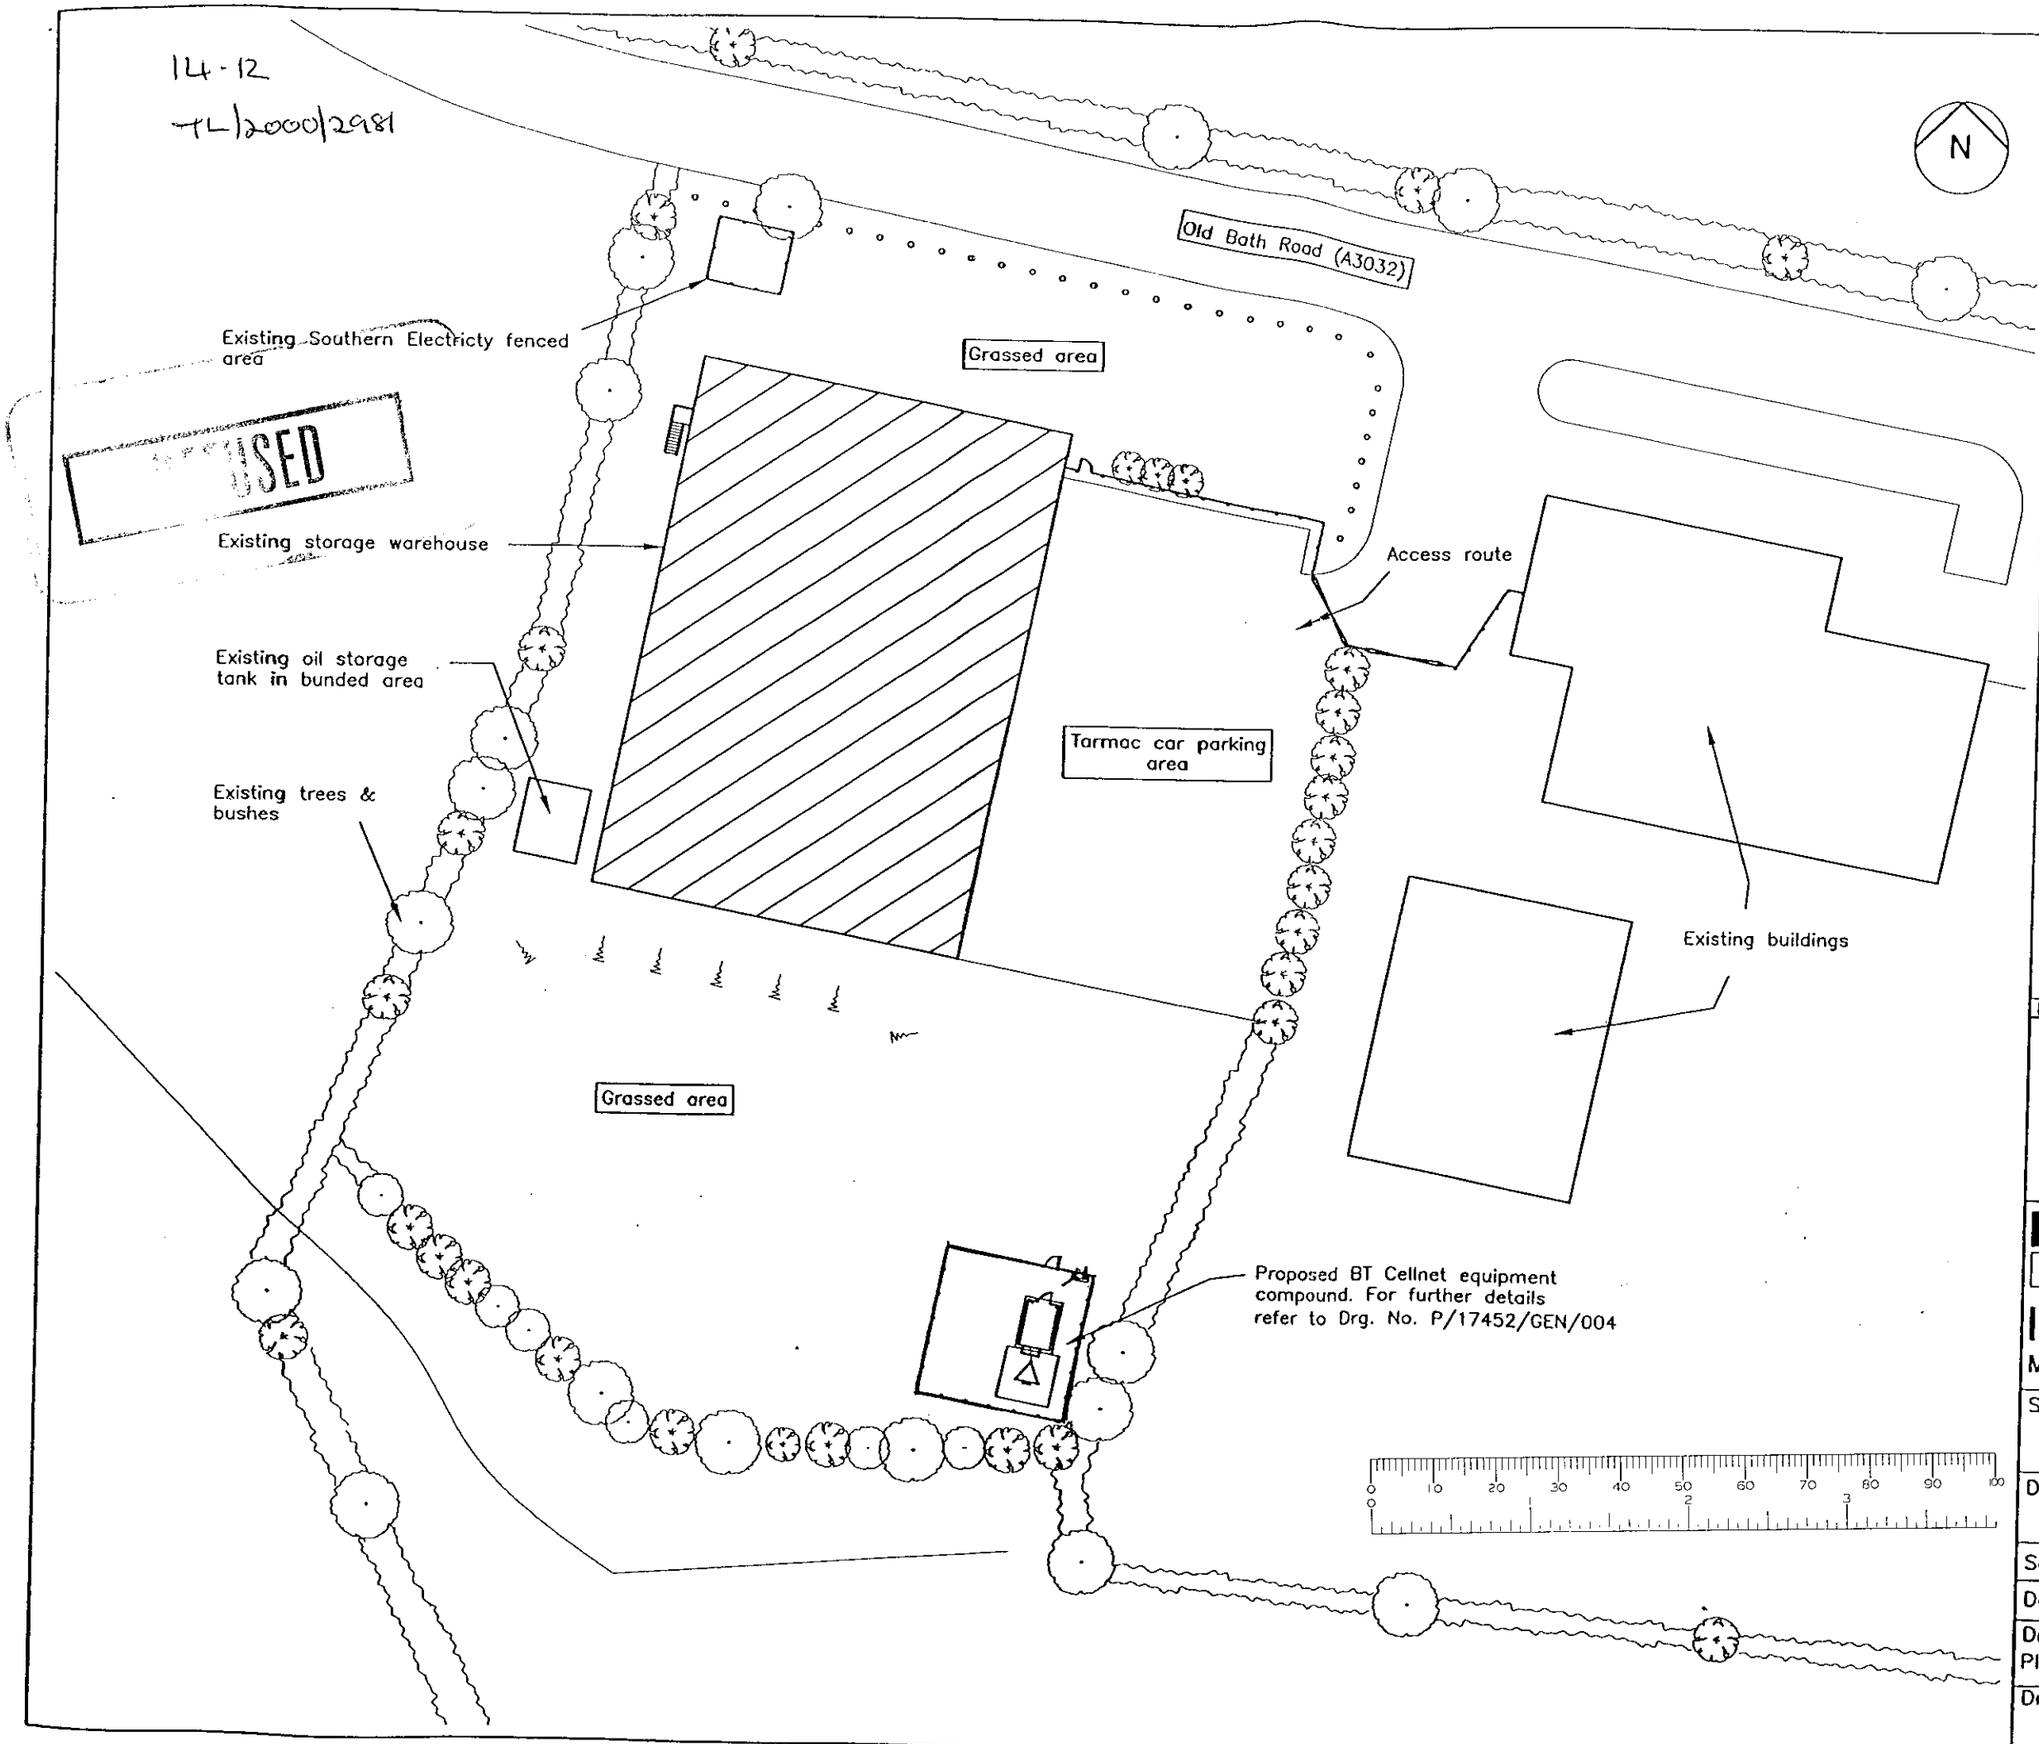

GENERAL NOTES

This drawing is the Copyright of BT Cellnet and must not be reissued, loaned or copied without written consent.
Use written dimensions only. Do not scale.
Use the current revision of all referenced information.
Refer to Standard Drawing Notes.

NOTES:

1. Refer to drawing numbers :- P/17452/GEN/001 to P/17452/GEN/004

Rev	Date	Description	Drw	Ckd	Source

BTcellnet
NETWORK CONSTRUCTION

INTEC MANAGEMENT

Intec 4, Wade Road,
Basingstoke, RG24 8NE
Tel : 01256 331391
Fax : 01256 327109

Site Title:
17452 CHARVIL EAST

Drawing Title
Proposed Site Location Plan

Scale: 1:500 | Drawn: PAB
Date: 27.10.00 | Eng: AAR | Ckd:

Drawing Status:
Planning: ☒ Construction: ☐

Drawing Number:
P/17452/GEN/002