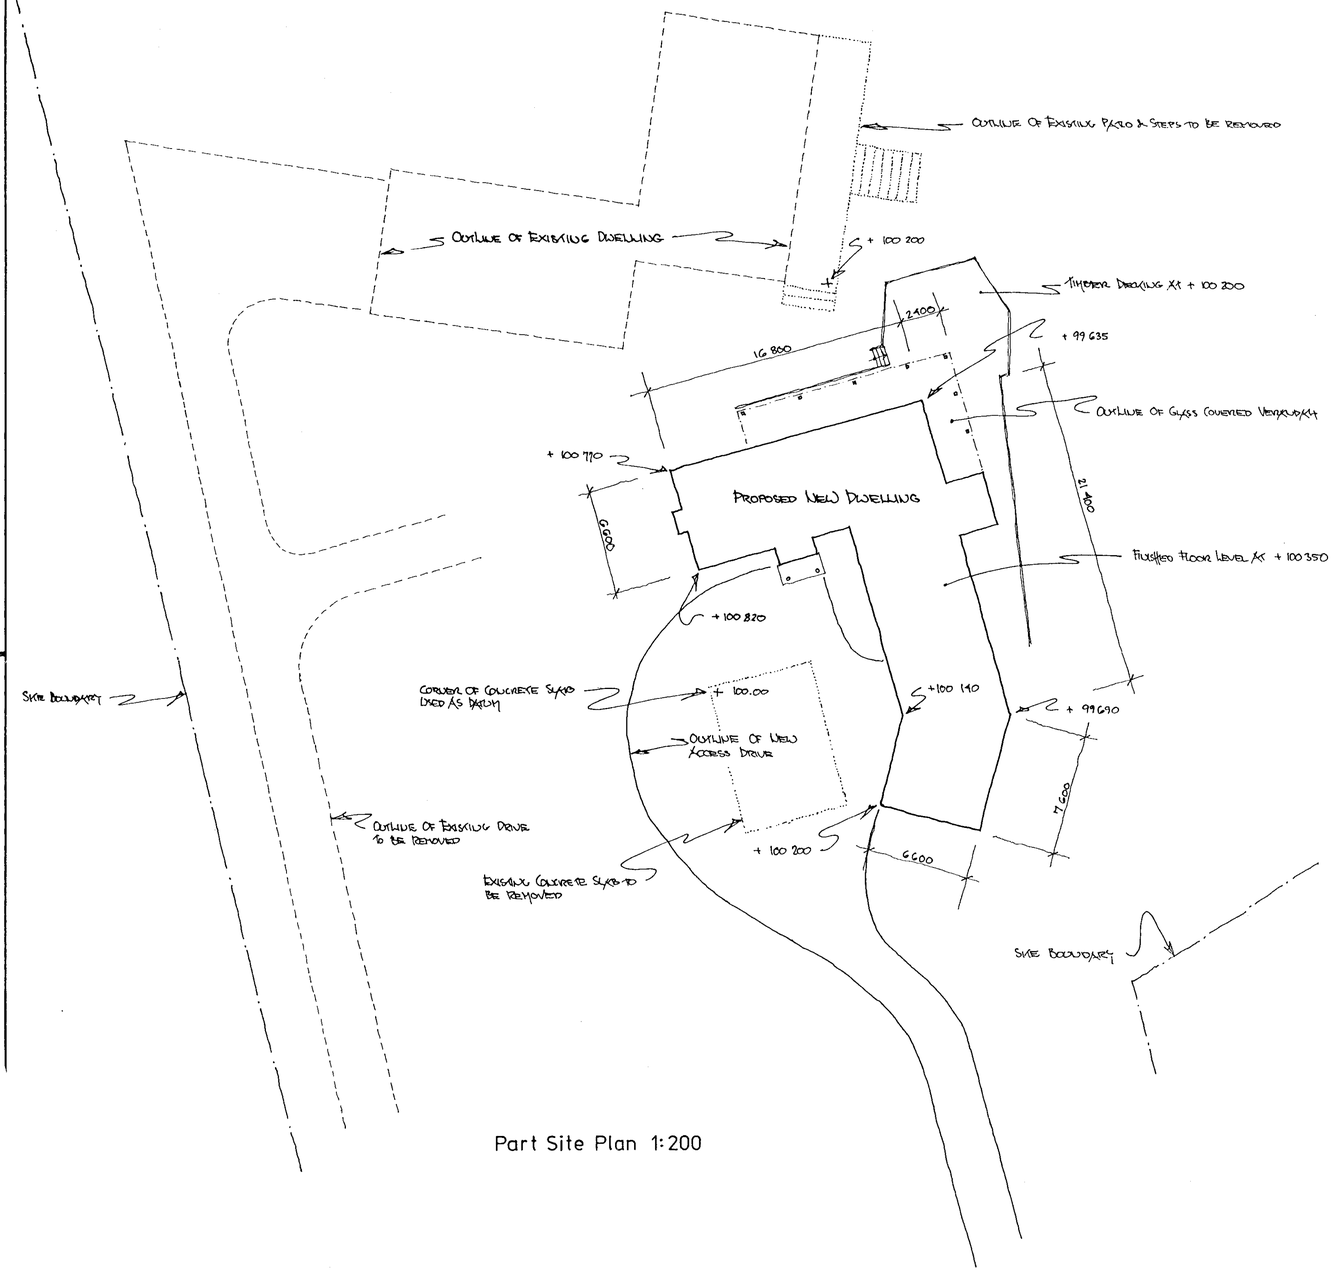

Part Site Plan 1:200

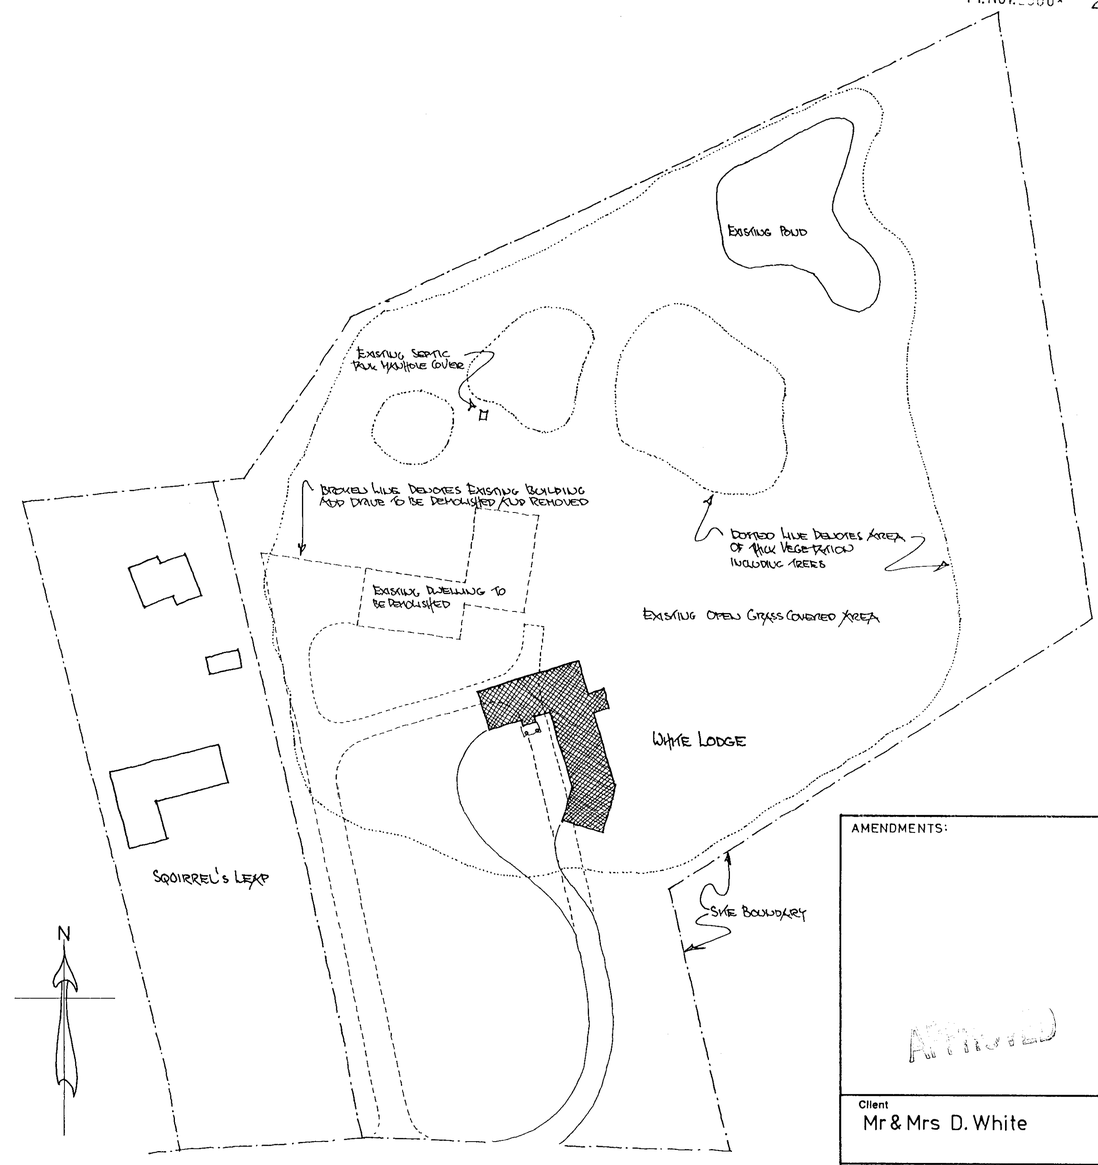

Site Plan 1:500

AMENDMENTS:

APPROVED

Client
Mr & Mrs D. White

Job title
Replacement Dwelling
White Lodge
The Ridges
Finchampstead
Berkshire
RG40 3SU

Drawing title
Site Plans

Scale	Date	Drawn
1:200 1:500	6 NOV. 2000	

Vincent Edberg Architects
Chartered Architects
28a The Spain, Petersfield
Hants GU32 3LA
Tel: 01730 264499

194 01

Sheet design copyright RIBA Publications Ltd

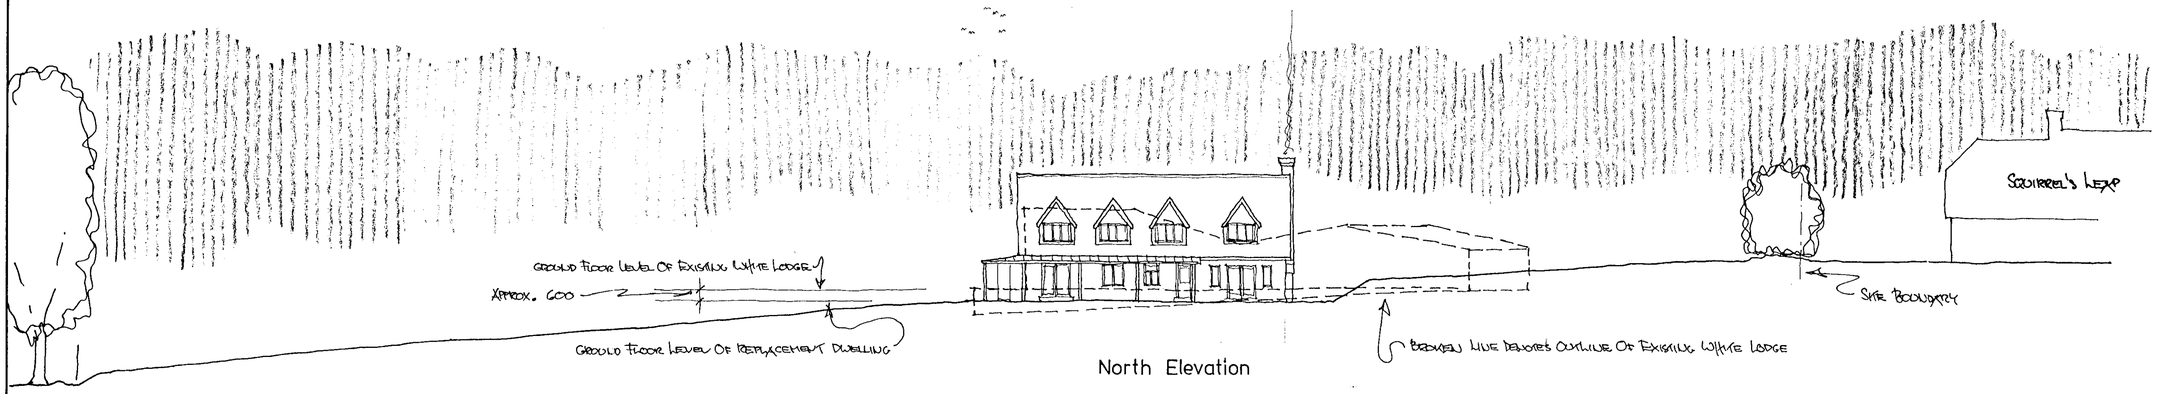

North Elevation

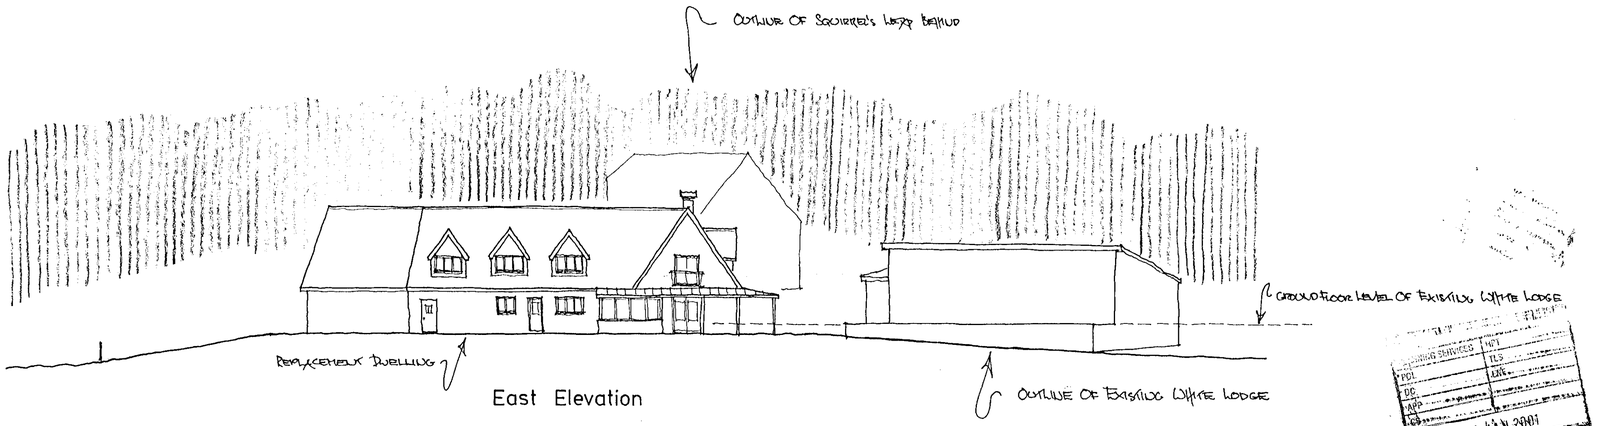

East Elevation

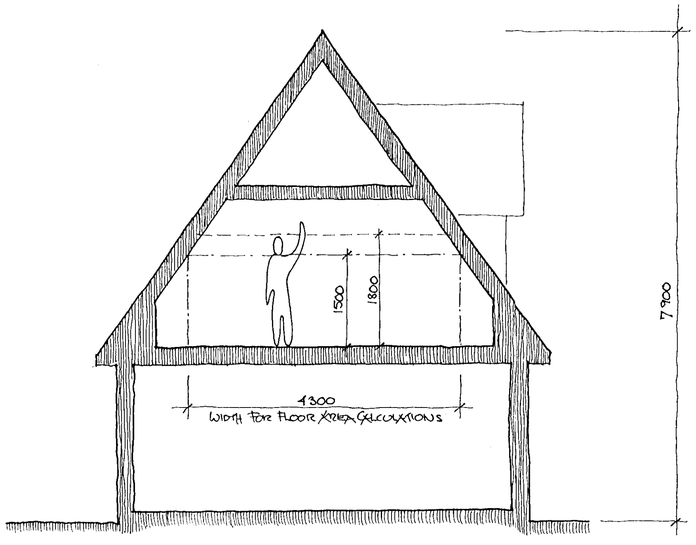

Typical Section

Notes

- All Dimensions in mm
- Do Not Scale Unless for Planning Purposes
- Use Only Figured Dimensions for Construction

24 JAN 2001

Client
Mr & Mrs D. White

Job title
Replacement Dwelling
White Lodge
The Ridges
Finchampstead

Drawing title
Site Sections
Typical Section

Scale	Date	Drawn
1: 50 1: 200	22 JAN 2001	

Vincent Edberg Architects
Chartered Architects
28a The Spain, Petersfield
Hants GU32 3LA
Tel: 01730 264499

194 03

A1 594 x 841

Sheet design copyright RIBA Publications Ltd