RWB13

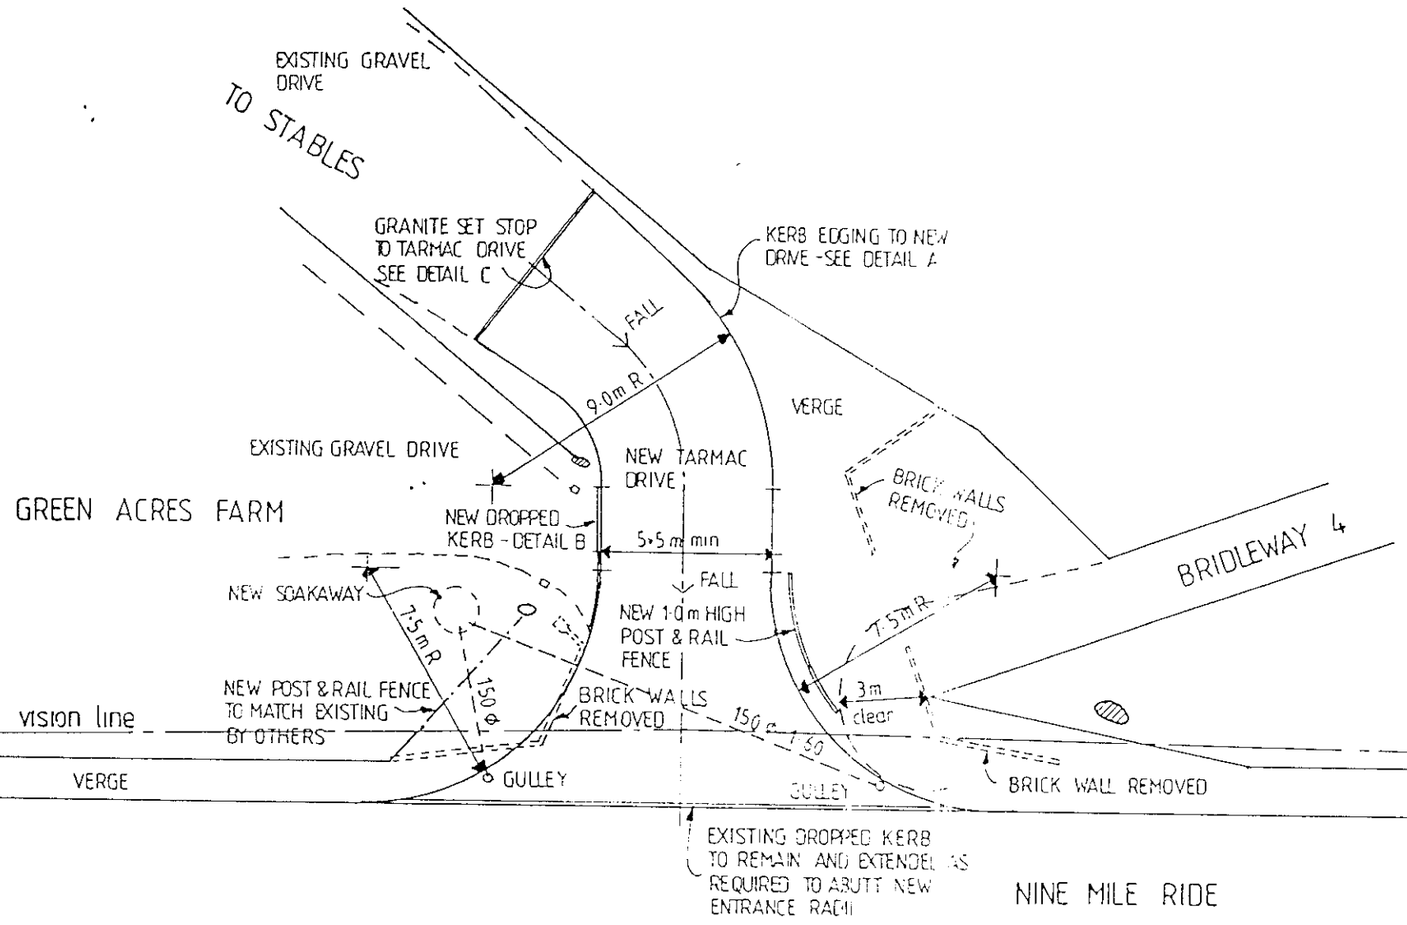

NORTH

ADDITIONAL PLAN

2820
2821

NOTES

See drawing no. 201/7 for details and construction notes for new access drive

A - APR 92 - CONSTRUCTION NOTES ADDED. REVISIONS

Project:

Green Acres Farm, Nine Mile Ride
Finchampstead

Drawing:

ENTRANCE AS PROPOSED

Scale: 1:200

Date: FEB 92

Dwg. no: :201 : 5

Rev: A

All dimensions to be checked on site and the Architect notified of any discrepancy before the work is put in hand. ALL COPYRIGHTS RESERVED

ARTWORKER PDS 811254

13.NOV.2000* 2820

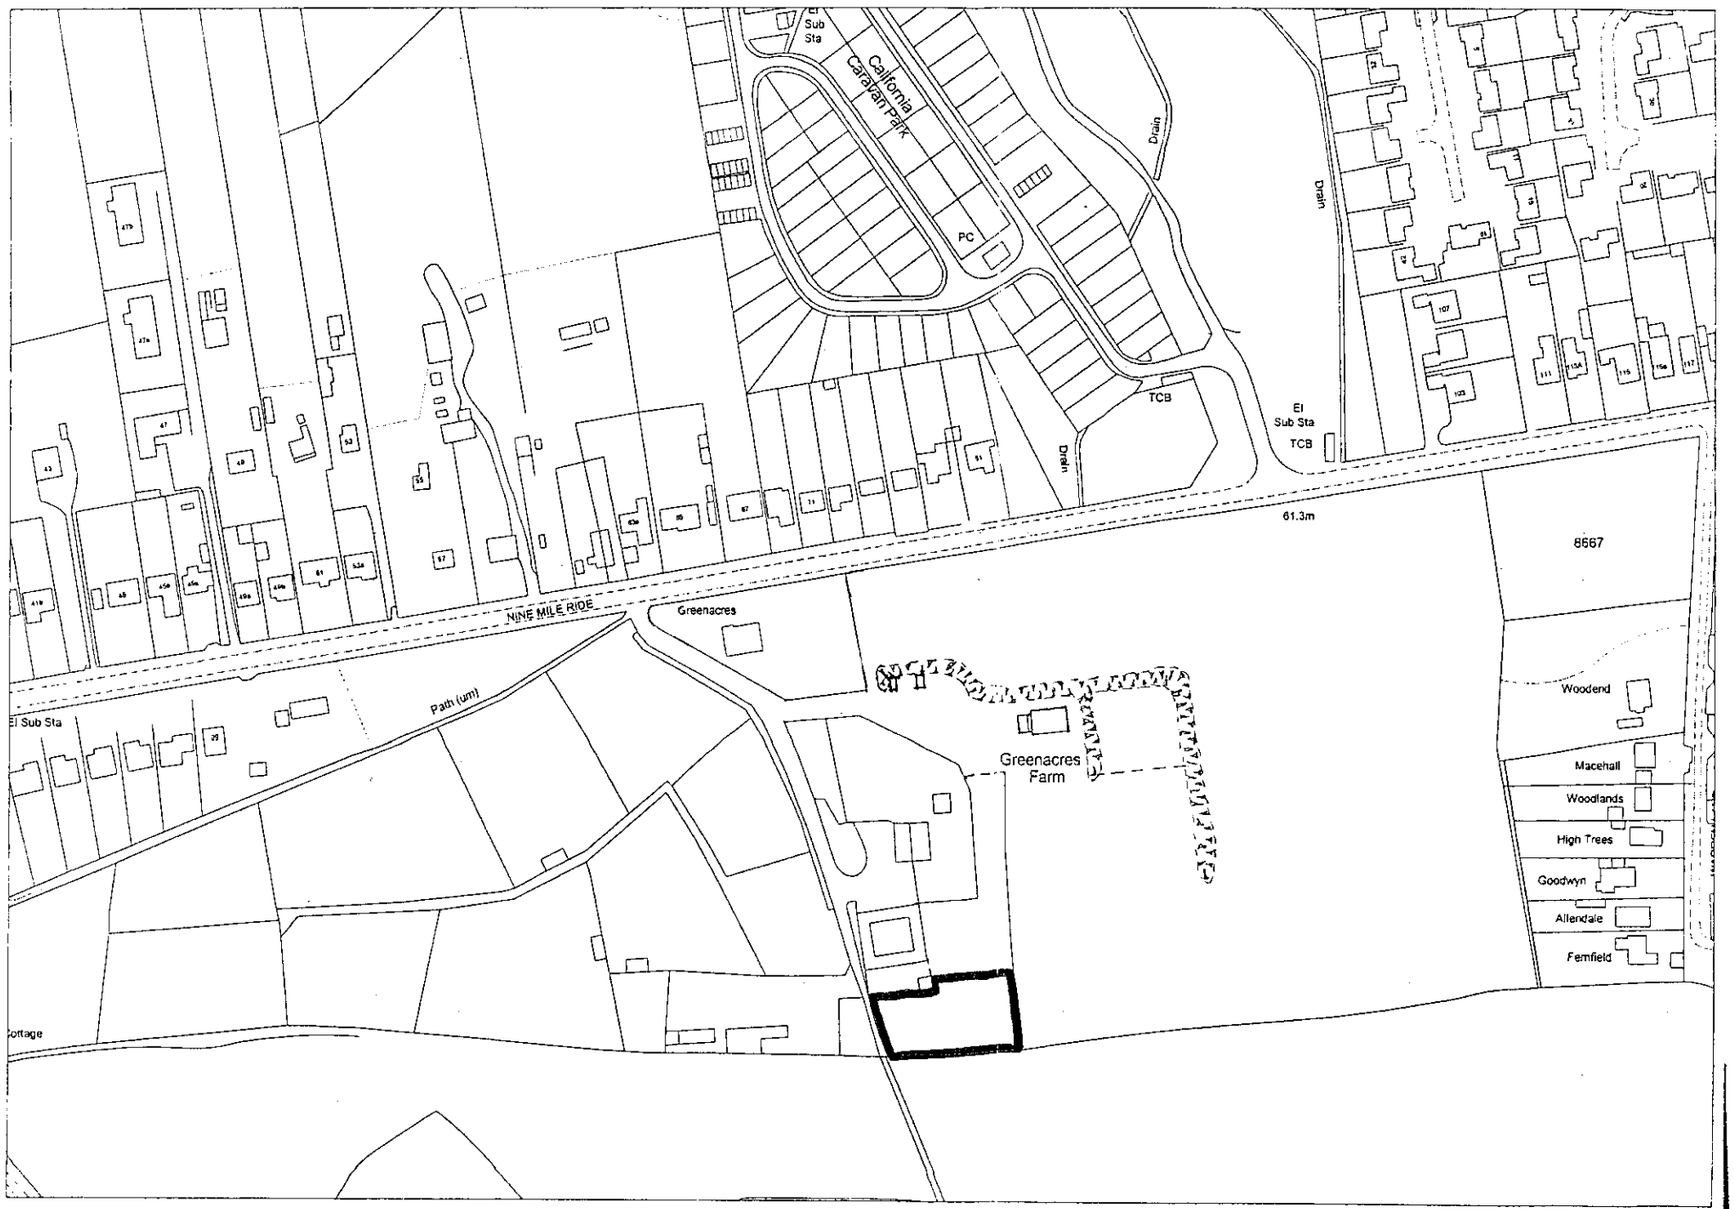

Notes.
All dimensions must be checked on site and not scaled from this drawing.

CROWN COPYRIGHT RESERVED
ROBIN BRADBEER LIMITED
Licence No: AL52641A

No.	Date	Revisions
A		

© Copyright

Robin Bradbeer Limited
Planning & Development Consultancy

Client
GREENACRES FARM LIMITED

Job Title
GREENACRES FARM
NINE MILE RIDE
FINCHAMPSTEAD

Drawing Title
LOCATION PLAN

Scale 1:2500

Date | Drawn by

Drg No 114/00/01 | Rev



13.NOV.2000* 2820

Notes:
All dimensions must be checked on site and not scaled from this drawing.

CROWN COPYRIGHT RESERVED
ROBIN BRADBEER LIMITED
Licence No: AL52641A

No.	Date	Revisions
A		

© Copyright

Robin Bradbeer Limited
Planning & Development Consultancy

Client
GREENACRES FARM LIMITED

Job Title
GREENACRES FARM
NINE MILE RIDE
FINCHAMPSTEAD

Drawing Title
LOCATION PLAN

Scale 1:2500

Date | Drawn by

Drg No 114/00/01 | Rev

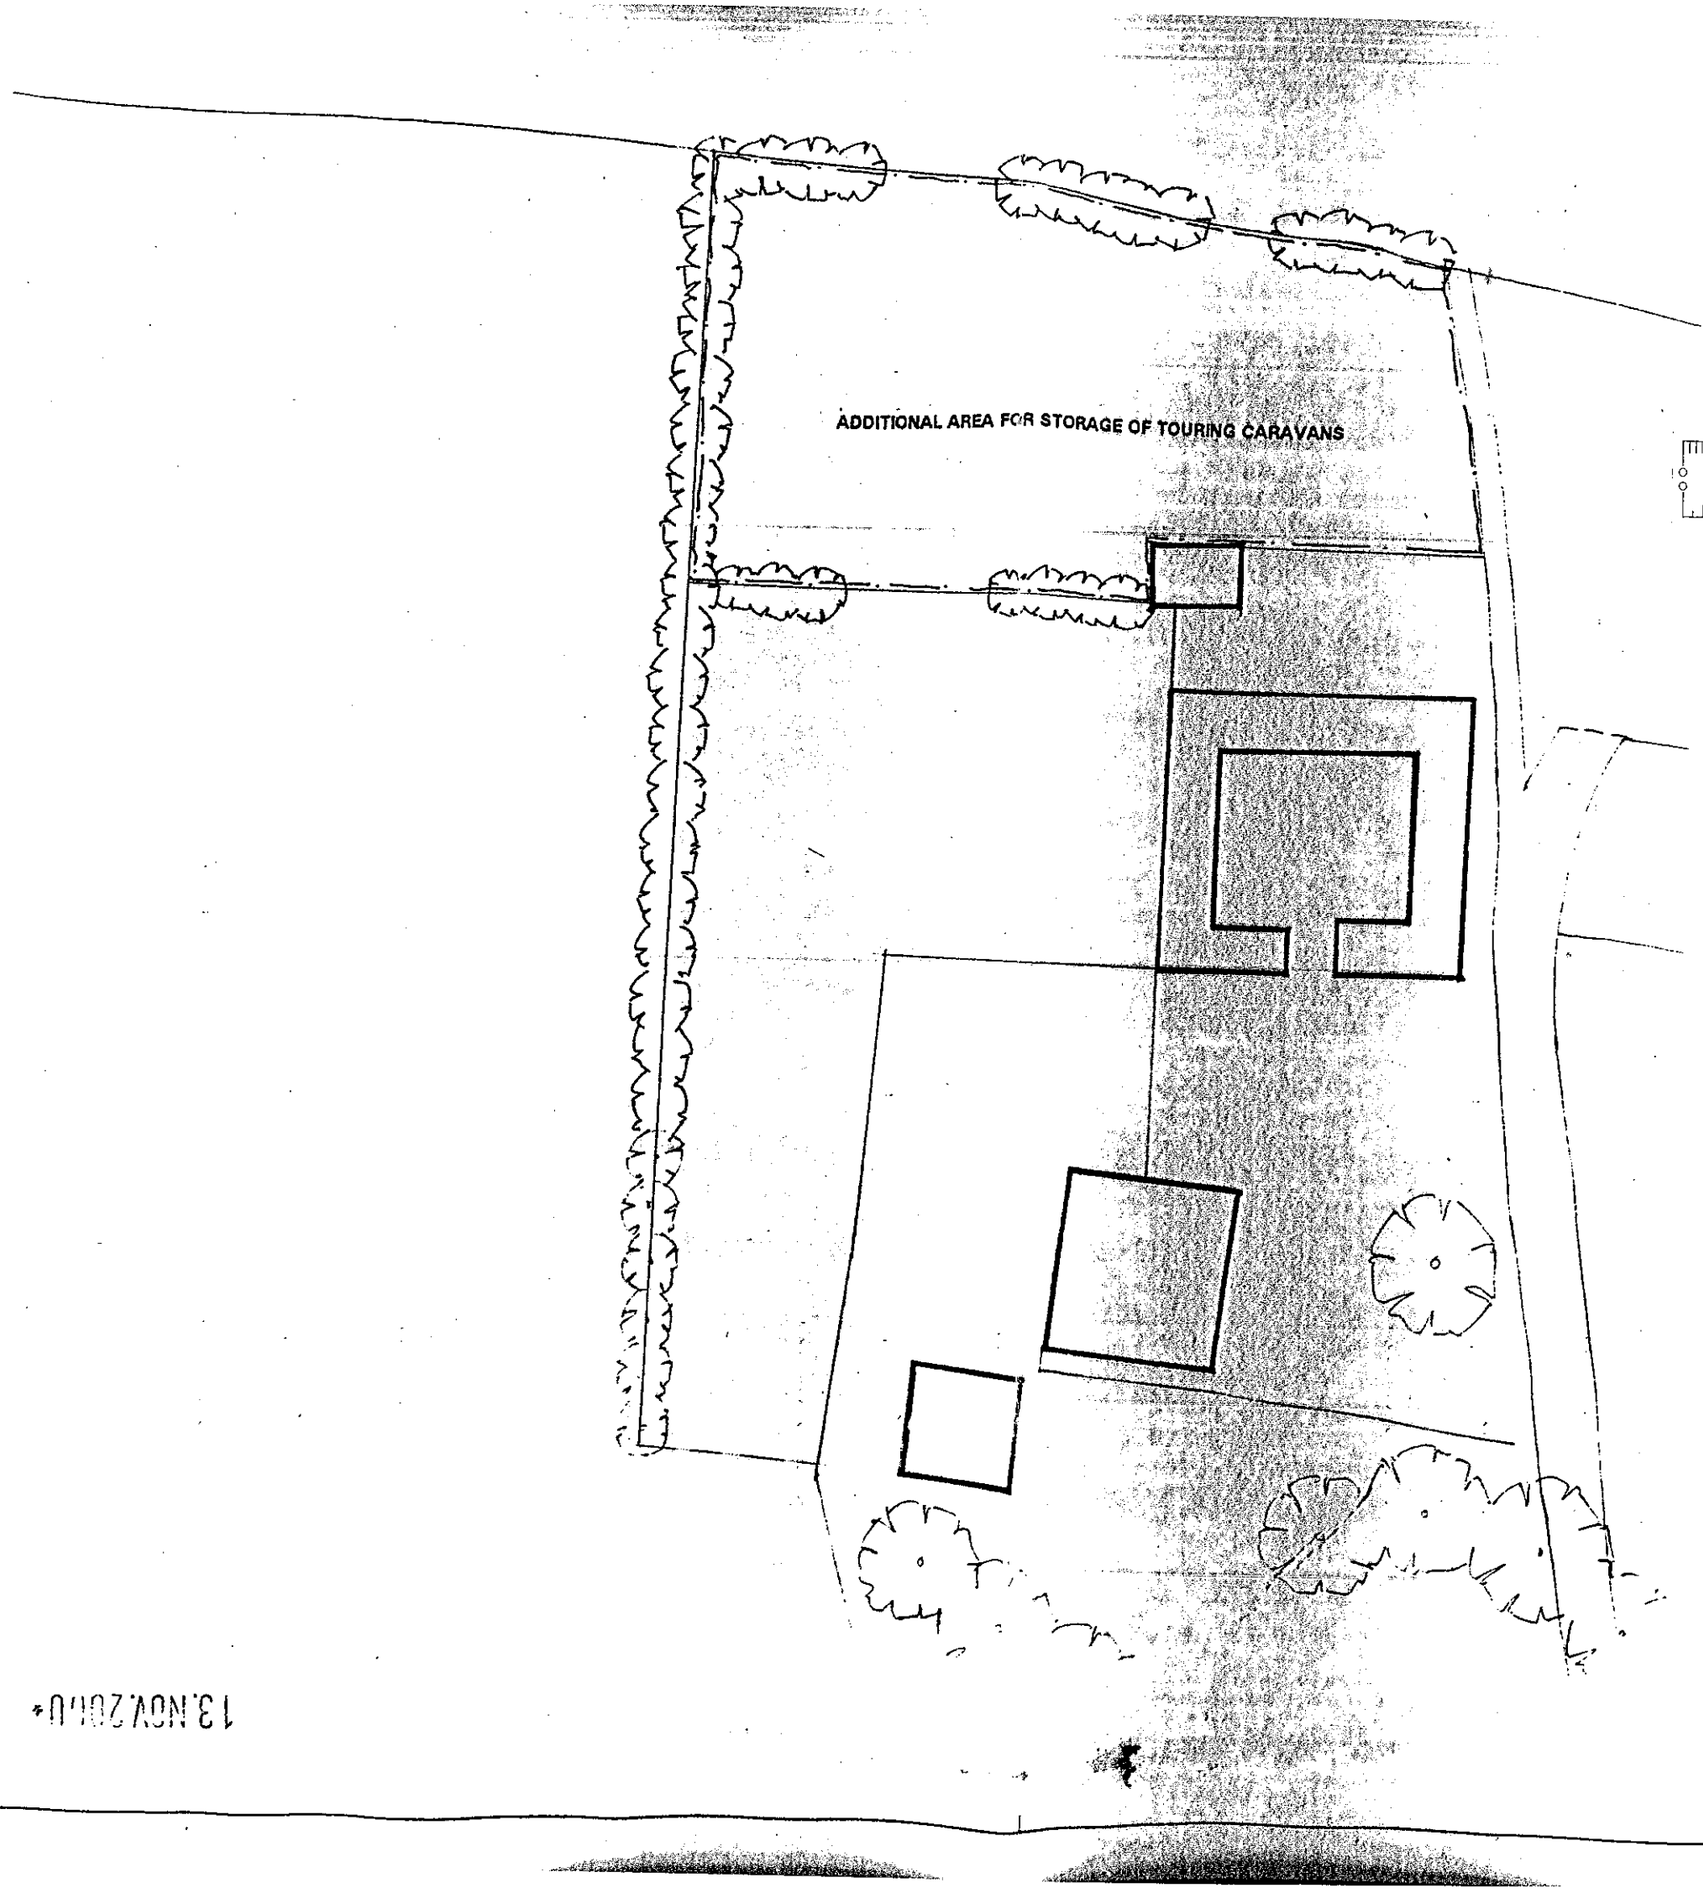

All dimensions must be checked on site and not scaled from this drawing

CROWN COPYRIGHT RESERVED
ROBIN BRADBEER LIMITED
Licence No: AL526411

0 10 20 30 40 50 60 70 80 90 100
0 2 3

No.	Date	Revisions
A		

© Copyright

Robin Bradbeer Limited
Planning & Development Consultancy

Client

GREENACRES FARM LIMITED

Job Title

GREENACRES FARM

NINE MILE RIDE

FINCHAMPSTEAD

Drawing Title

ADDITIONAL AREA FOR STORAGE OF TOURING CARAVANS

SITE PLAN

Scale 1:500

Date | Drawn by

Drg No 114/00/05 | Rev

13.NOV.2000 2820