27.NOV.2000* 2911

BOUNDARY FENCE

GARAGE

W.C

KITCHEN

HALL

FRONT GARDEN

CUPB'D

BACK GARDEN

11·8 m (MIN) TO END OF GARDEN

LIVING ROOM

DINING ROOM

PATIO

BOUNDARY FENCE

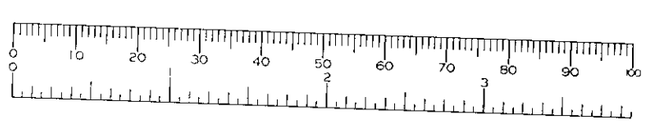

DAVID BETTELLEY ARCHITECT
45 BARRINGTON ROAD
LOUGHTON ESSEX IG10 2AX
T: 020-8281-0570
M: 07887-896634

EXTENSION & CONSERVATORY AT
32 BEAVER WAY WOODLEY
BERKS FOR MR & MRS P. VILES

GROUND FLOOR PLAN AS EXISTING

DATE: OCT. 2000 SCALE: 1:50	MPV01	

BOUNDARY

27.NOV.2000* 2511

FRONT GARDEN

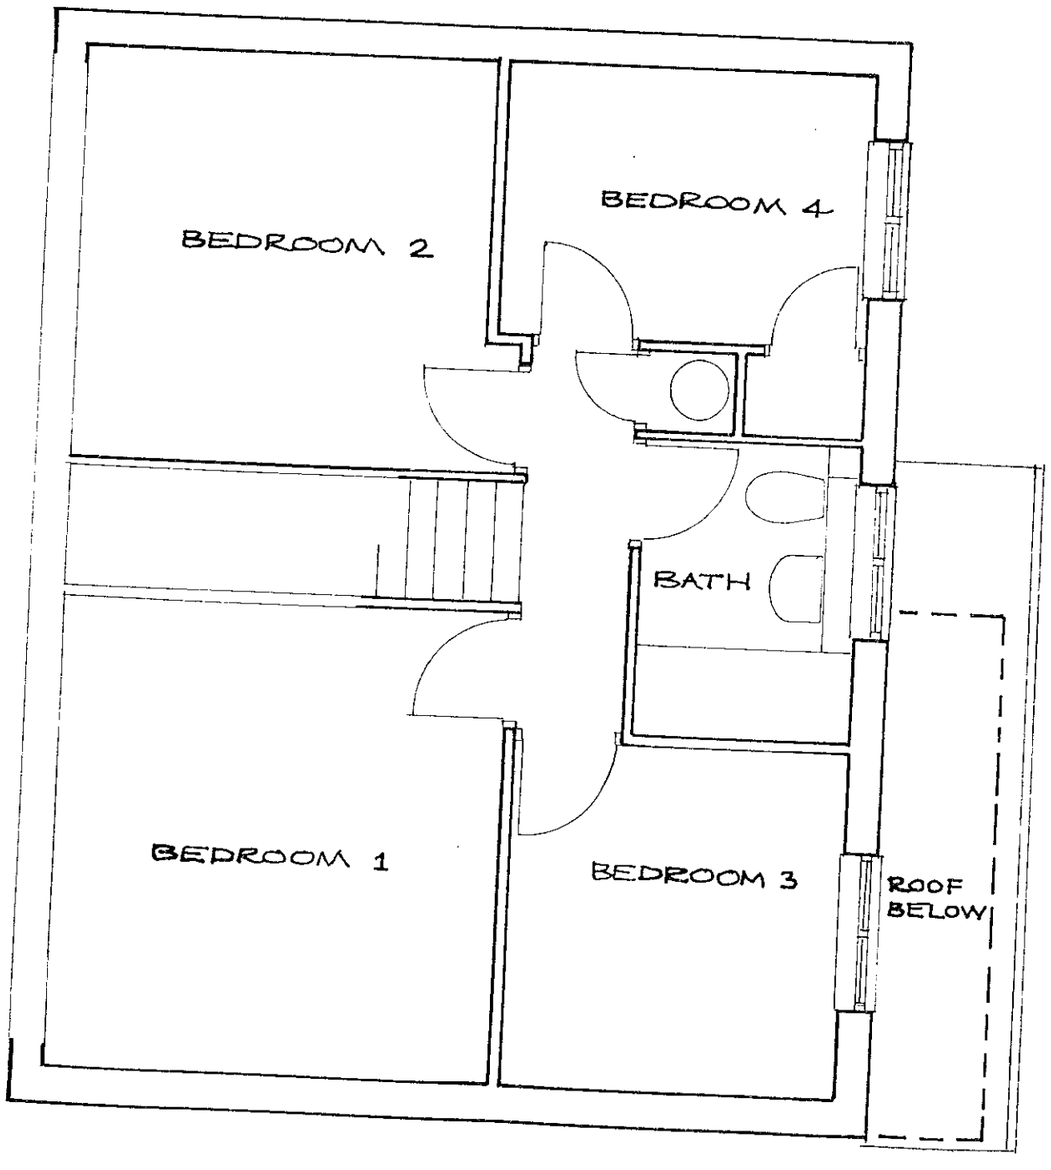

BACK GARDEN

BOUNDARY

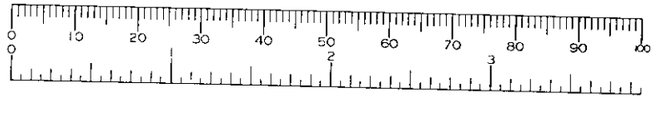

DAVID BETTELLEY ARCHITECT
45 BARRINGTON ROAD
LOUGHTON ESSEX IG10 2AX
T : 020-8281-0570
M : 07887-896634

EXTENSION & CONSERVATORY AT
32 BEAVER WAY WOOPLEY
BERKS. FOR MR & MRS P. VILJES

FIRST FLOOR PLAN AS EXISTING

DATE: OCT. 2000	DRAWING Nº	
SCALE : 1:50	MPV 02	

27.NOV.2000* 2911

BOUNDARY FENCE

GARAGE

WC

EXISTING KITCHEN (UNCHANGED)

PROPOSED CONSERVATORY

HALL

FRONT GARDEN

CUPB'D

BACK GARDEN

9·8m (MIN) TO END OF GARDEN

EXISTING LIVING ROOM (UNCHANGED)

EXISTING DINING ROOM EXTENDED AS SHOWN

PROPOSED PATIO

2.025m EXTENSION

0·800 TO FACE OF FENCE

BOUNDARY FENCE



DAVID BETTELLEY ARCHITECT
45 BARRINGTON ROAD
LOUGHTON ESSEX IG10 2AX
M: 07887-896634
T: 020-8281-0570

EXTENSIONS & CONSERVATORY
AT 32 BEAVER WAY WOODLEY,
BERKS FOR MR & MRS P. VILES

GROUND FLOOR PLAN AS PROPOSED

d 31/1/01

DATE OCT. 2000	DRAWING Nº MPV03	
SCALE 1:50		

27.NOV.2000* 2911

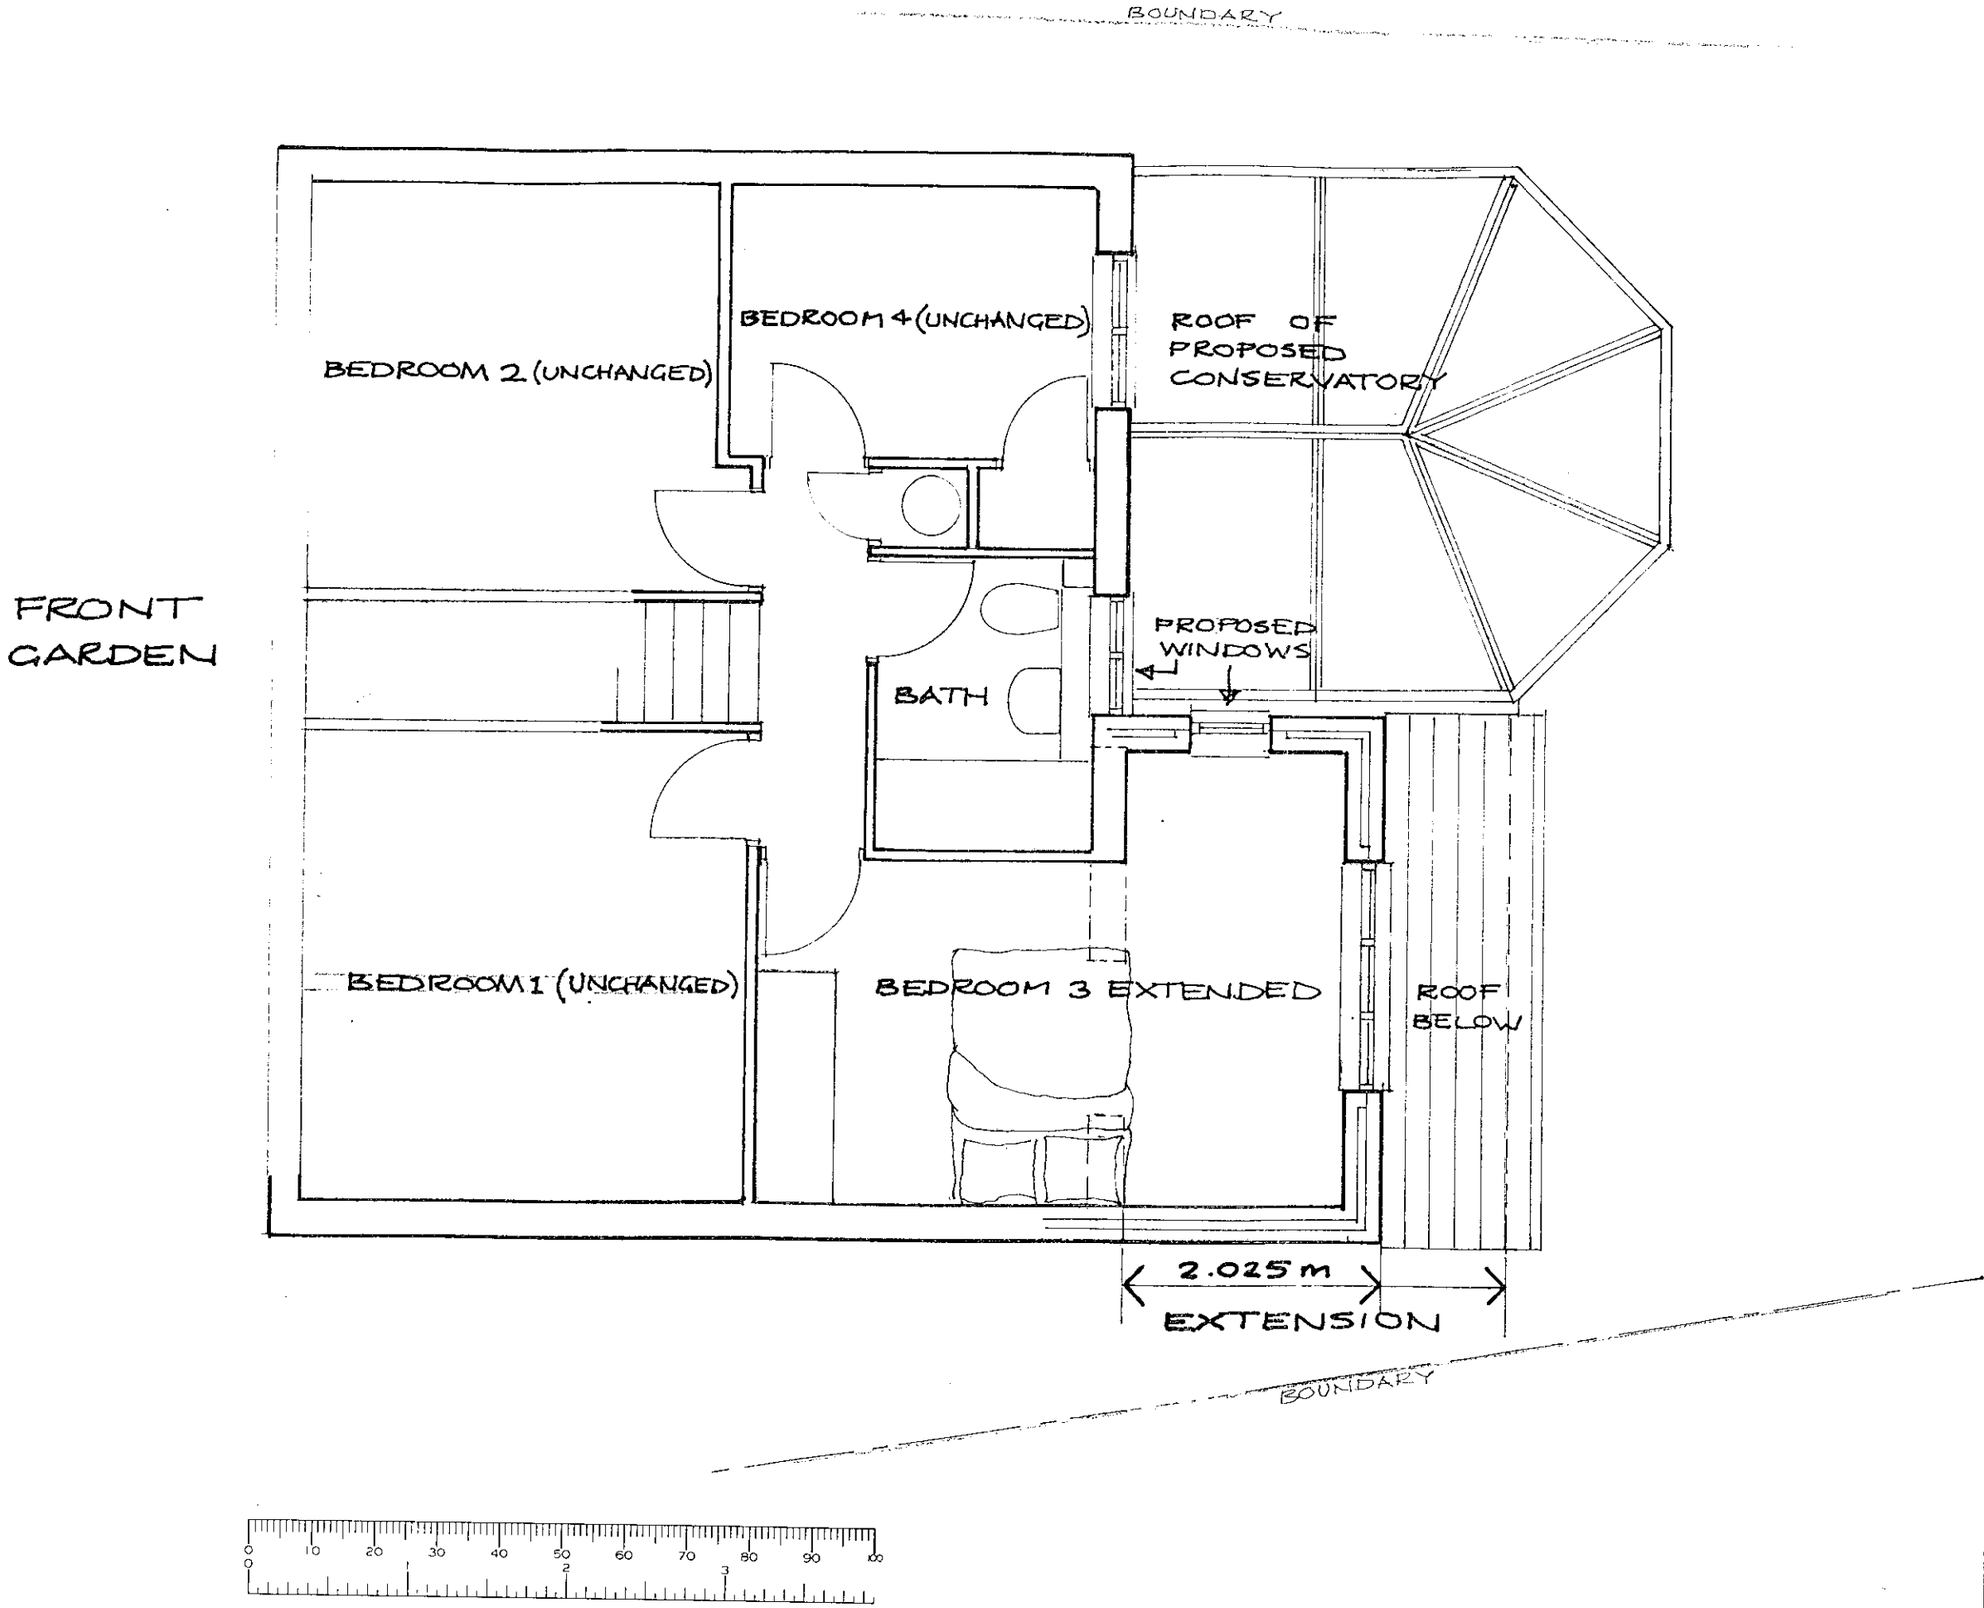

DAVID BETTELLEY ARCHITECT
45 BARRINGTON ROAD
LOUGHTON ESSEX IG10 2AX
T : 020-8281-0570
M: 07887-896634

EXTENSION & CONSERVATORY AT
32 BEAVER WAY WOODLEY
BERKS FOR MR & MRS P. VILES

FIRST FLOOR PLAN AS PROPOSED

31/10/01

DATE: OCT. 2000 SCALE: 1:50	DRAWING No MPV 04

27.NOV.2000* 2911



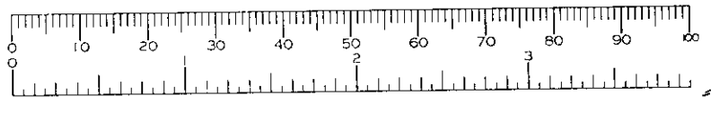

DAVID BETTELLEY ARCHITECT
45 BARRINGTON ROAD
LOUGHTON ESSEX IG10 2AX
T: 020-8281-0570
M: 07887-896634

EXTENSION & CONSERVATORY AT
32 BEAVER WAY WOODLEY
BERKS. FOR MR & MRS P. VILES

REAR (WEST) ELEVATION AS PROPOSED

31/10/01

DATE: NOV. 2000 SCALE: 1:50	MPV06	

27.NOV.2000* 2911



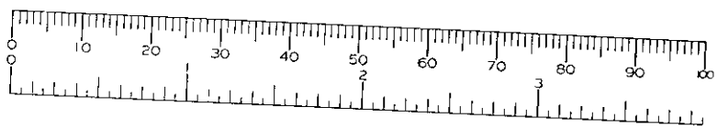

DAVID BETTELLEY ARCHITECT
45 BARRINGTON ROAD
LOUGHTON ESSEX IG10 2AX
T: 020-8281-0570
M: 07887-896634

EXTENSION & CONSERVATORY AT
32 BEAVER WAY WOODLEY
BERKS. FOR MR & MRS P. VILES

REAR (WEST) ELEVATION AS EXISTING

DATE: NOV. 2000 SCALE: 1:50	MPV05	

27.NOV.2000 2911

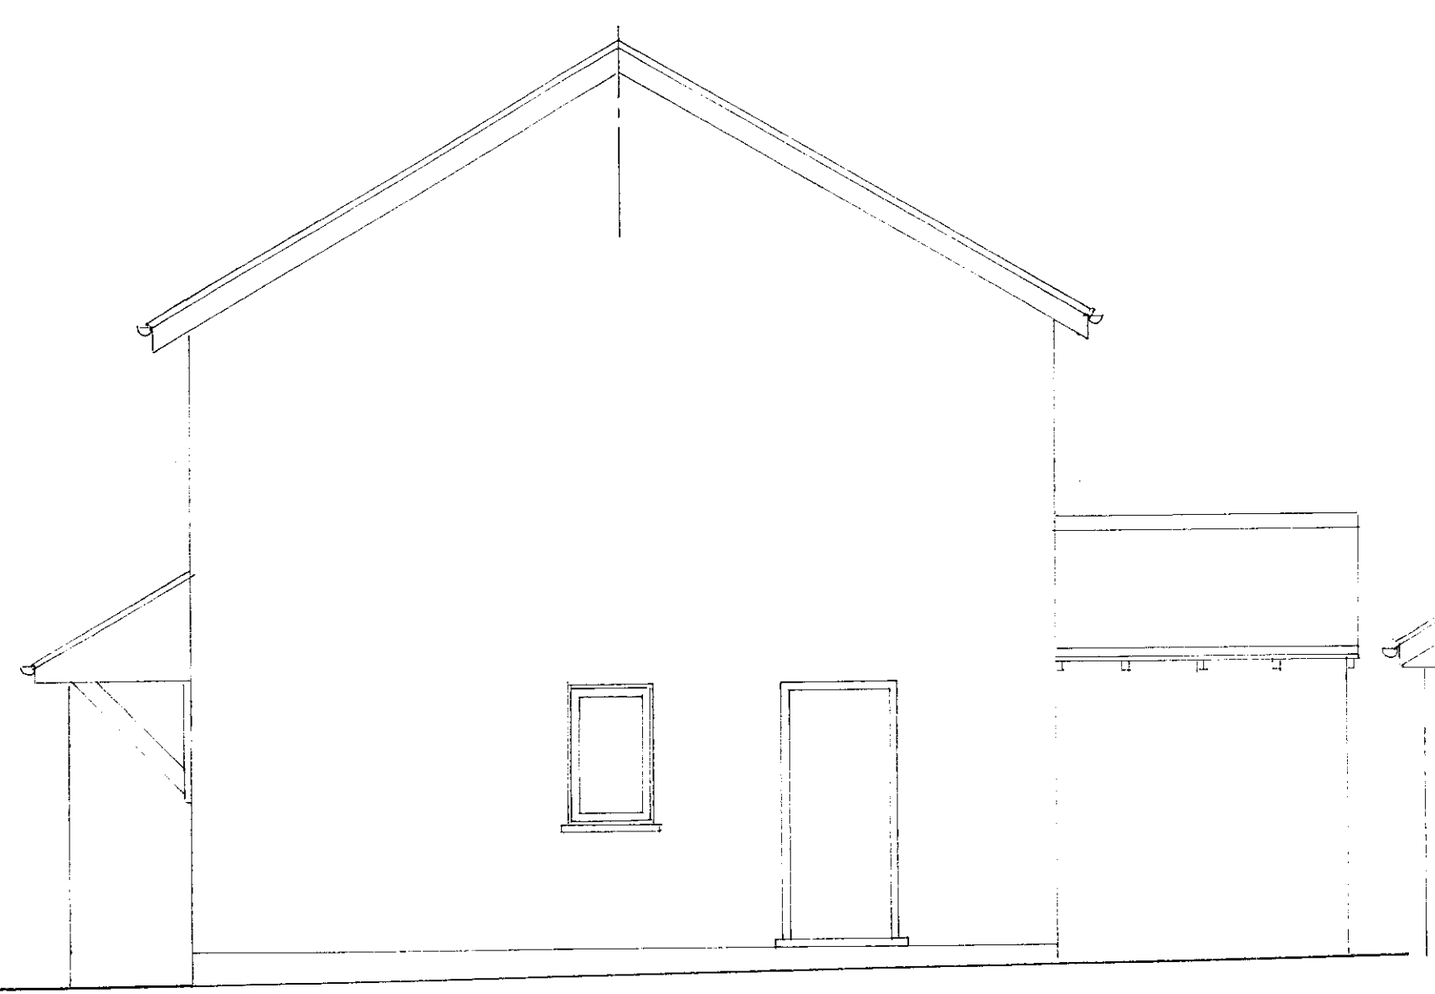

SOUTH ELEVATION

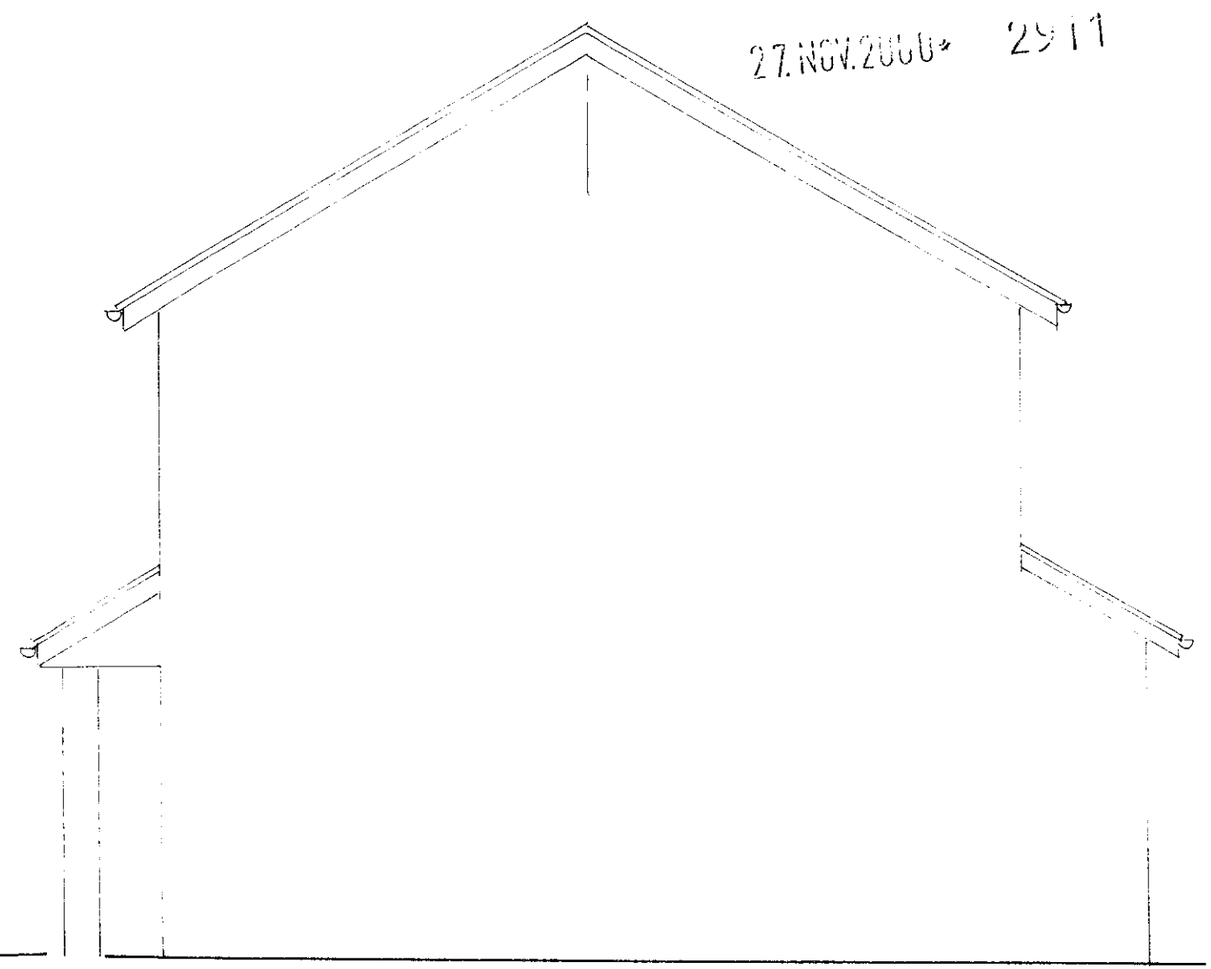

NORTH ELEVATION

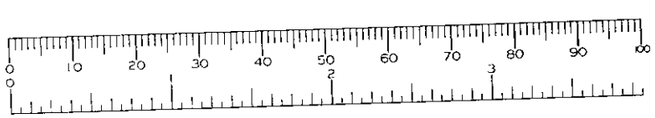

DAVID BETTELLEY ARCHITECT
45 BARRINGTON ROAD
LOUGHTON ESSEX IG10 2AX
T: 020-8281-0570
M: 07887-896634

EXTENSION & CONSERVATORY AT
32 BEAVER WAY WOODLEY
BERKS. FOR MR & MRS P. VILES

SIDE ELEVATIONS AS EXISTING

DATE: NOV. 2000 SCALE: 1:50	MPV07	

27.NOV.2000 2911

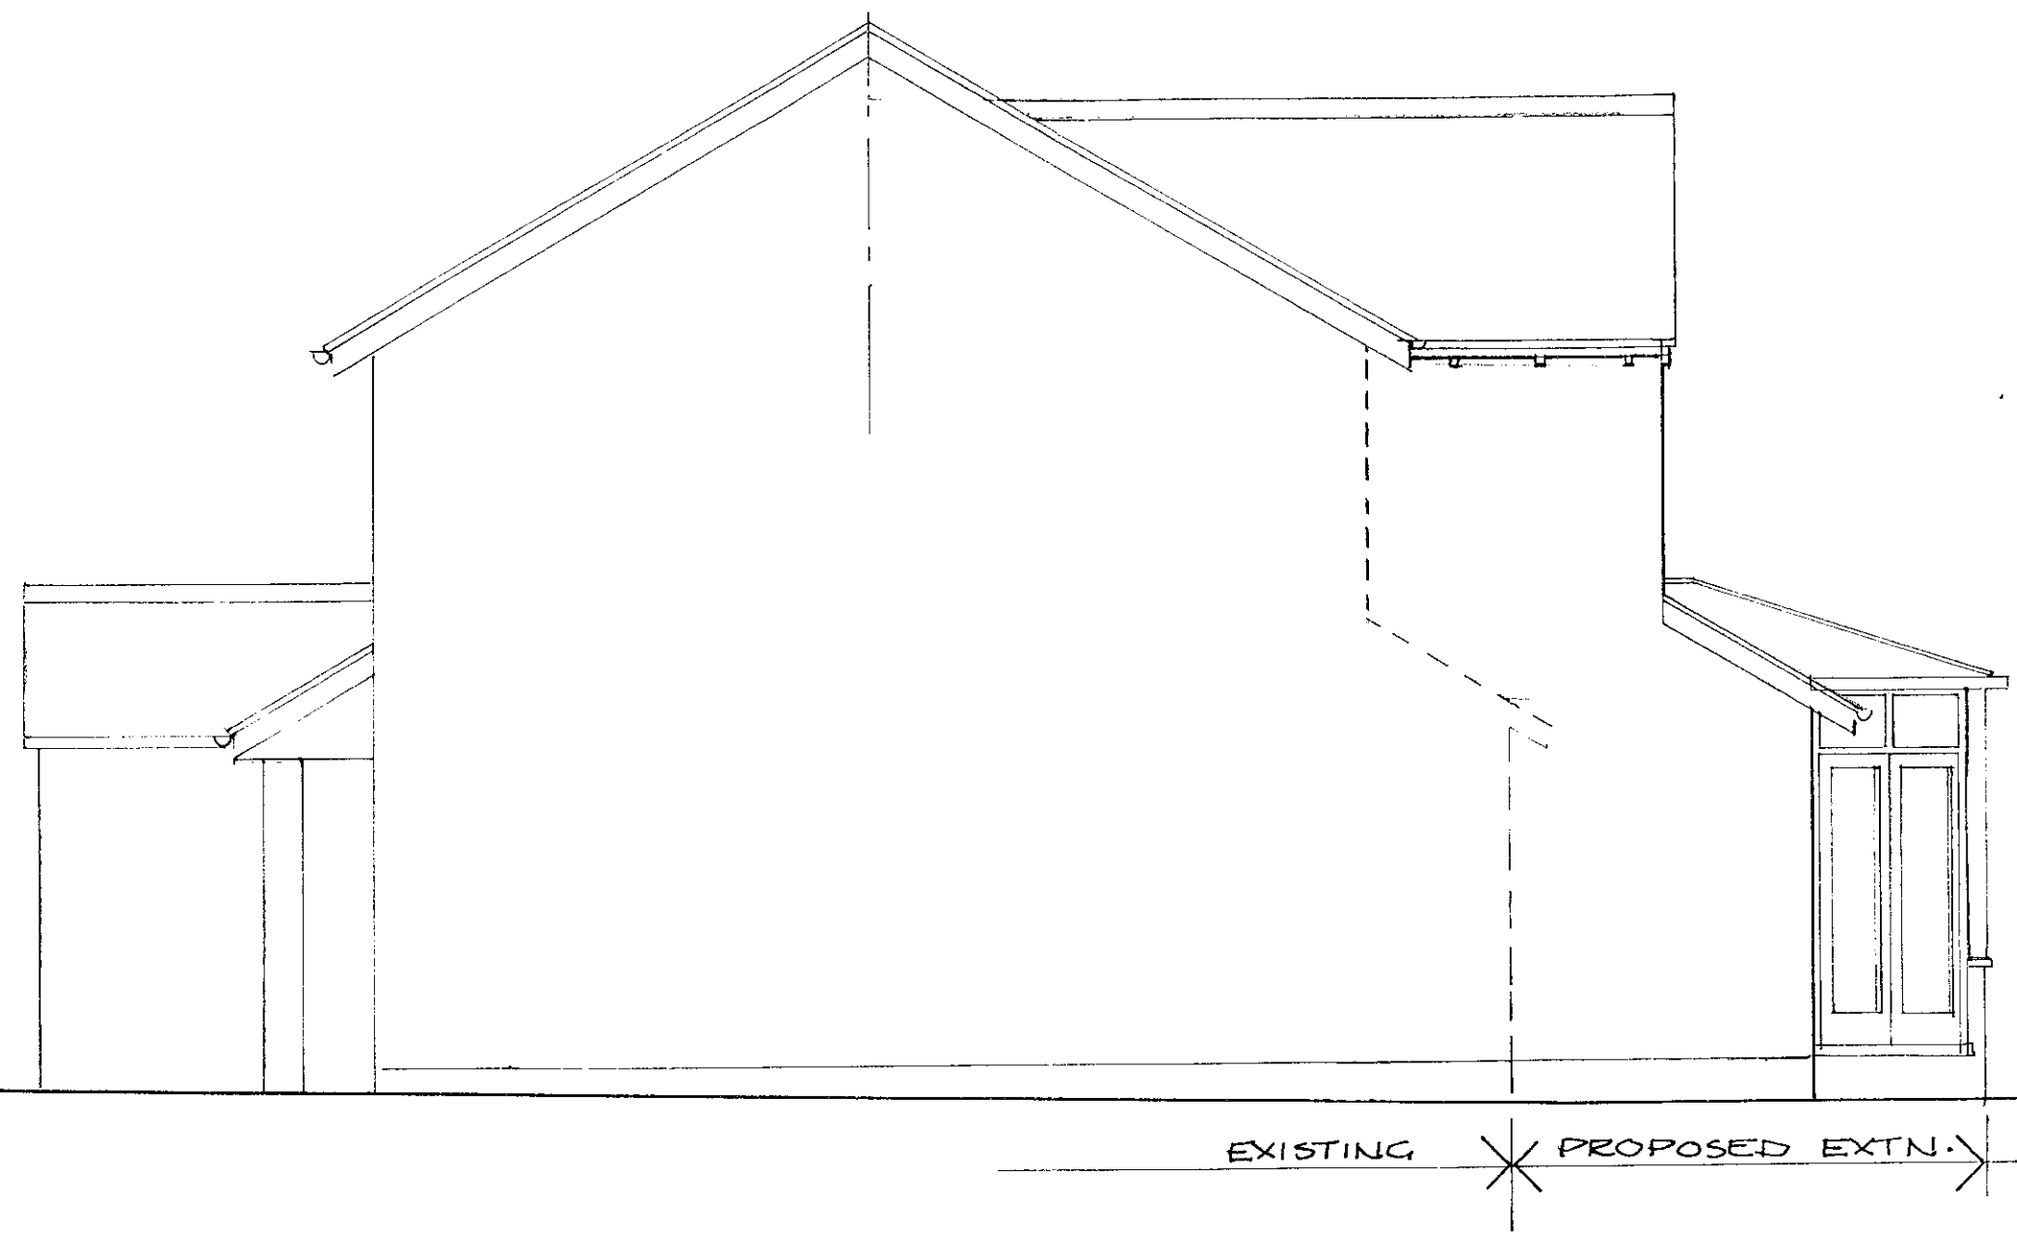

DAVID BETTELLEY ARCHITECT
45 BARRINGTON ROAD
LOUGHTON ESSEX IG10 2AX
T: 020-8281-0570
M: 07887-896634

EXTENSION & CONSERVATORY AT
32 BEAVER WAY WOODLEY
BERKS. FOR MR & MRS P. VILES

SIDE (NORTH) ELEVATION AS PROPOSED

31/10/01

DATE: NOV. 2000 SCALE: 1:50	MPV09	

27.NOV.2000 2911

ROOF TILES & DETAILS,
AND BRICKWORK
ALL TO MATCH EXISTING



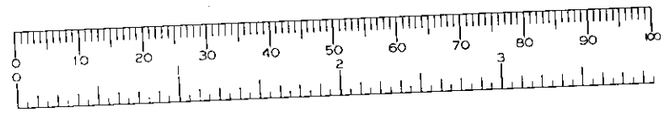

DAVID BETTELLEY ARCHITECT
45 BARRINGTON ROAD
LOUGHTON ESSEX IG10 2AX

T : 020-8281-0570
M: 07887-896634

EXTENSION & CONSERVATORY AT
32 BEAVER WAY WOODLEY
BERKS. FOR MR & MRS P. VILES

SIDE (SOUTH) ELEVATION
AS PROPOSED 31/10/01

DATE: NOV. 2000 SCALE: 1:50	DRAWING No MPV 08	