

Side Elevation

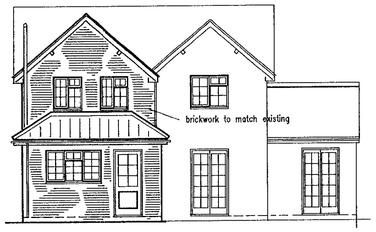

Rear Elevation

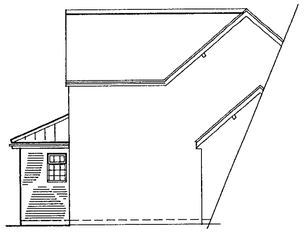

Side Elevation

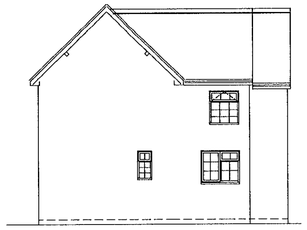

Side Elevation (Existing)



Rear Elevation (Existing)

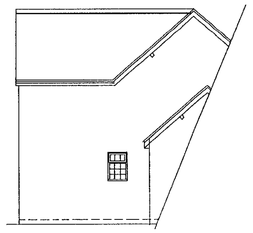

Side Elevation (Existing)

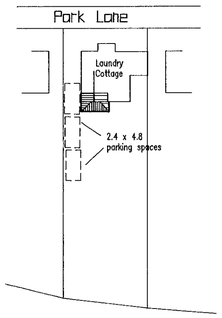

Block Plan
1:500

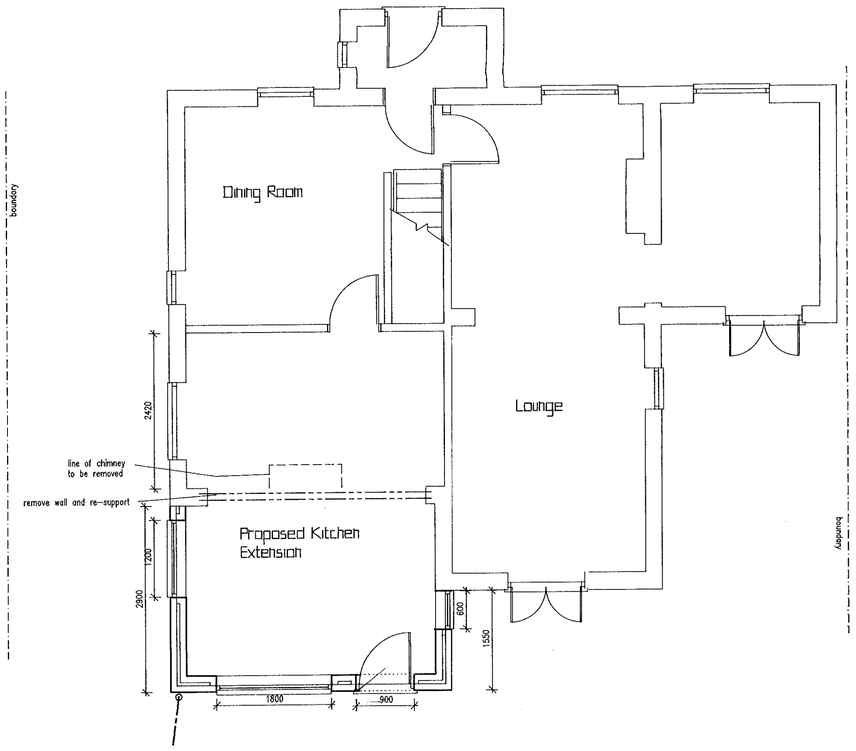

Ground Floor Plan

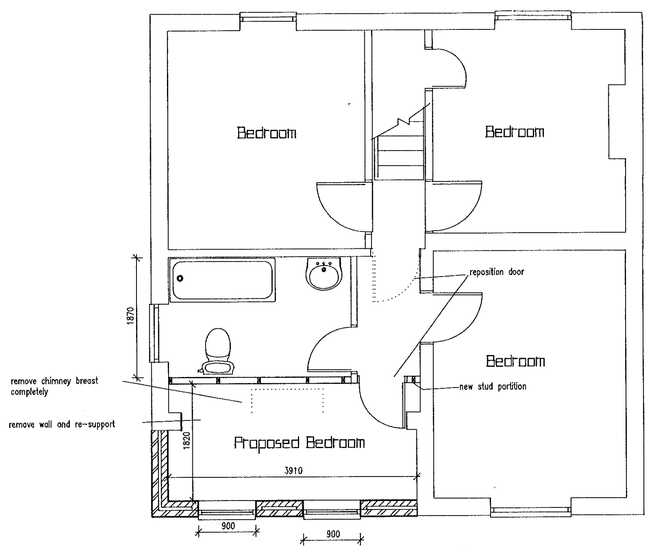

First Floor Plan

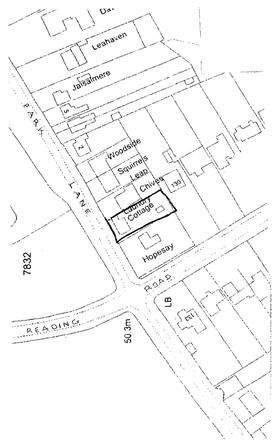

Location Plan 1:1250

01.NOV.2000* 2719

APPROVED

REVISIONS

Rev.	Description	Date

JOB TITLE
Mr & Mrs J.Goh
Laundry Cottage
Park Lane, Finchampstead

TITLE
Rear Extension

SCALE 1:50 1:100

DATE 31/1/2000

DRAWING No.

CD 13/1/01