

13.NOV.2000* 2821

Notes.
All dimensions must be checked on site and not scaled from this drawing.

CROWN COPYRIGHT RESERVED
ROBIN BRADBEER LIMITED
Licence No: AL52641A

No.	Date	Revisions
A		

© Copyright

Robin Bradbeer Limited
Planning & Development Consultancy

Client
GREENACRES FARM LIMITED

Job Title
GREENACRES FARM
NINE MILE RIDE
FINCHAMPSTEAD

Drawing Title
LOCATION PLAN

Scale 1:2500

Date | Drawn by

Drg No 114/00/01 | Rev

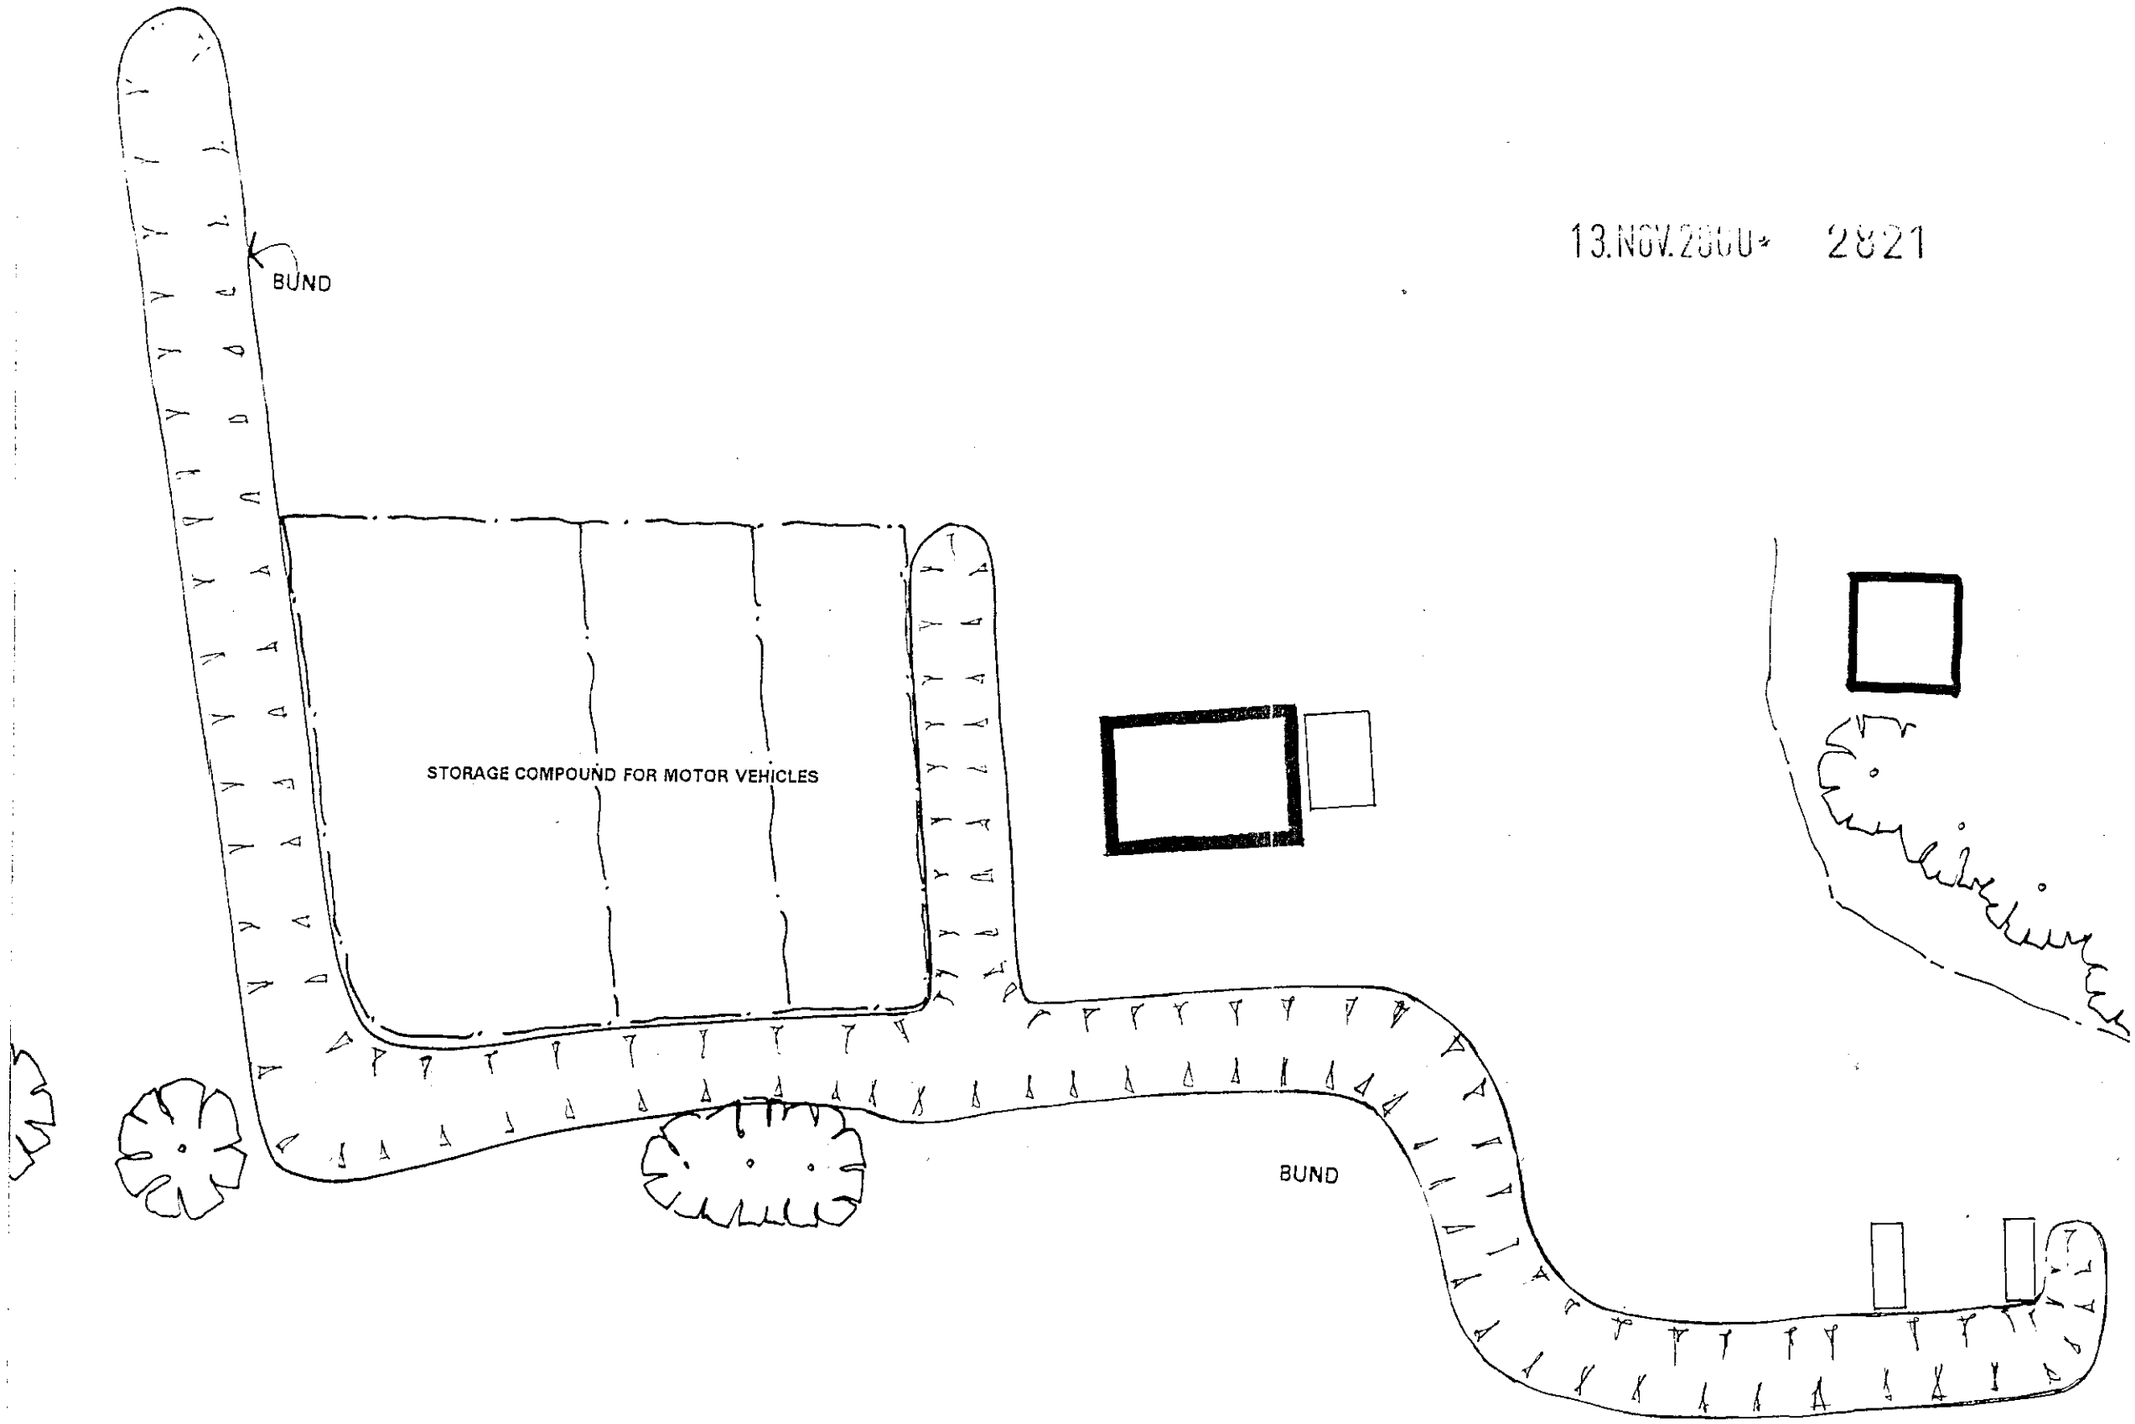

13.NOV.2000* 2821

Notes
All dimensions must be checked in site and scaled from this drawing

CROWN COPYRIGHT RESERVED
ROBIN BRADBEER LIMITED
Licence No. AL526414

No	Date	Revisions
A		

© Copyright

Robin Bradbeer Limited
Planning & Development Consultancy

Client
GREENACRES FARM LIMITED

Job Title
GREENACRES FARM
NINE MILE RIDE
FINCHAMPSTEAD

Drawing Title
STORAGE COMPOUND FOR MOTOR VEHICLES

SITE PLAN

Scale 1:500

Date | Drawn by

Drg. No. 114/00/02 | Rev