2823 1

REVISED PLAN

B. P. GREGORY
REVISED CAR PARKING LAYOUT & FRONT PORCH
33 CHATTERIS WAY
LOWER EARLEY
BERKSHIRE
AMENDED JAUUARY 2001

J.A.GREGORY
4 CHURCH VIEW
UPTON COURT ROAD
SLOUGH SL3 7LS
01753 526195

NOVEMBER 2000

SCALE 1 - 100

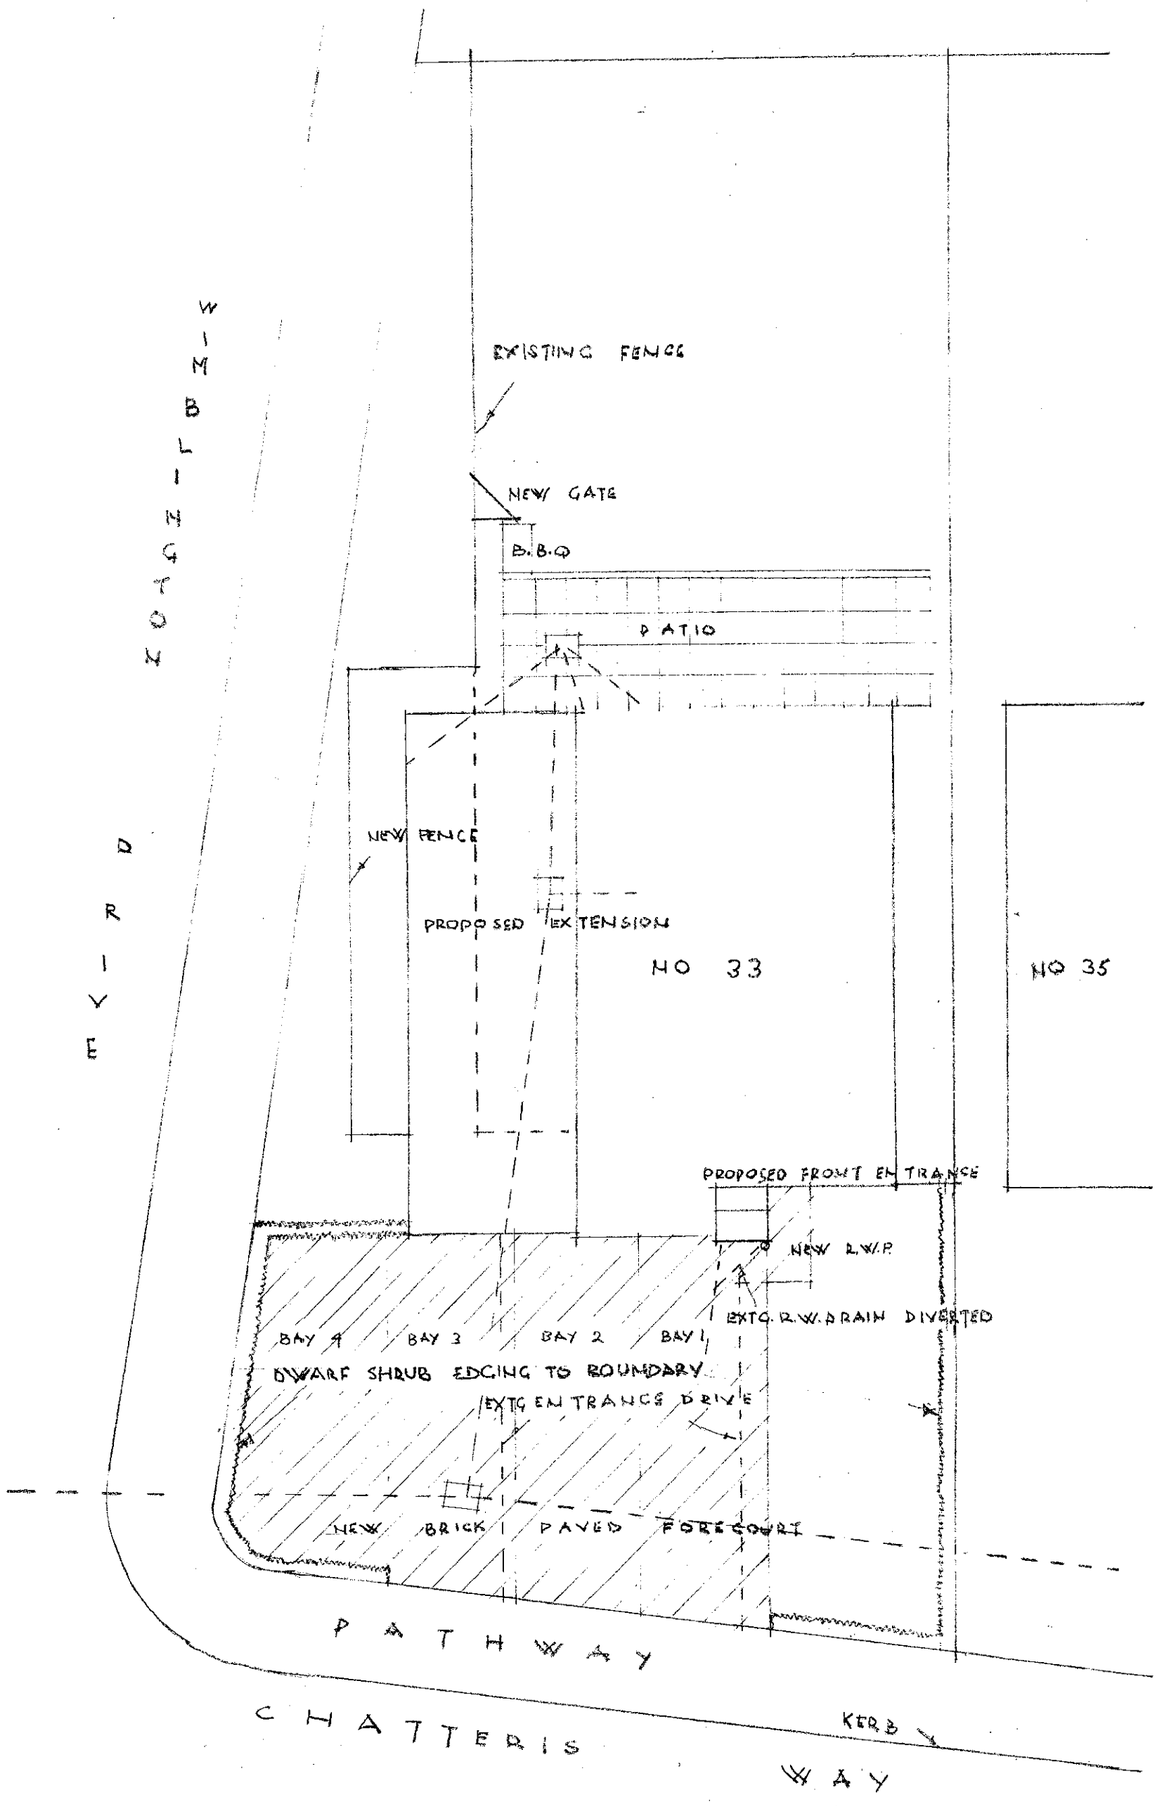

SITE PLAN

APPROVED

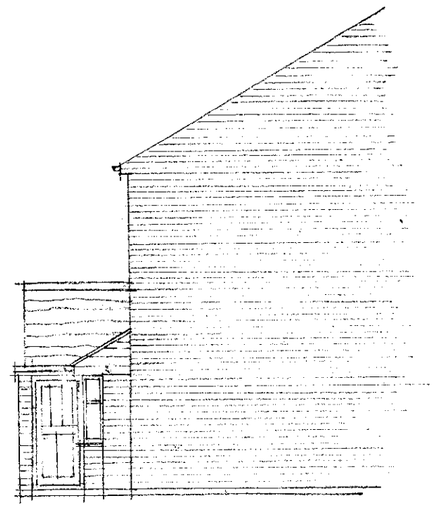

PORCH ELEVATION

B. P. GREGORY
REVISED CAR PARKING LAYOUT & FRONT PORCH
33 CHATTERIS WAY
LOWER EARLEY
BERKSHIRE

J. A. GREGORY
4 CHURCH VIEW
UPTON COURT ROAD
SLOUGH SL3 7LS
01753 526105

NOVEMBER 2000

SCALE 1 - 100

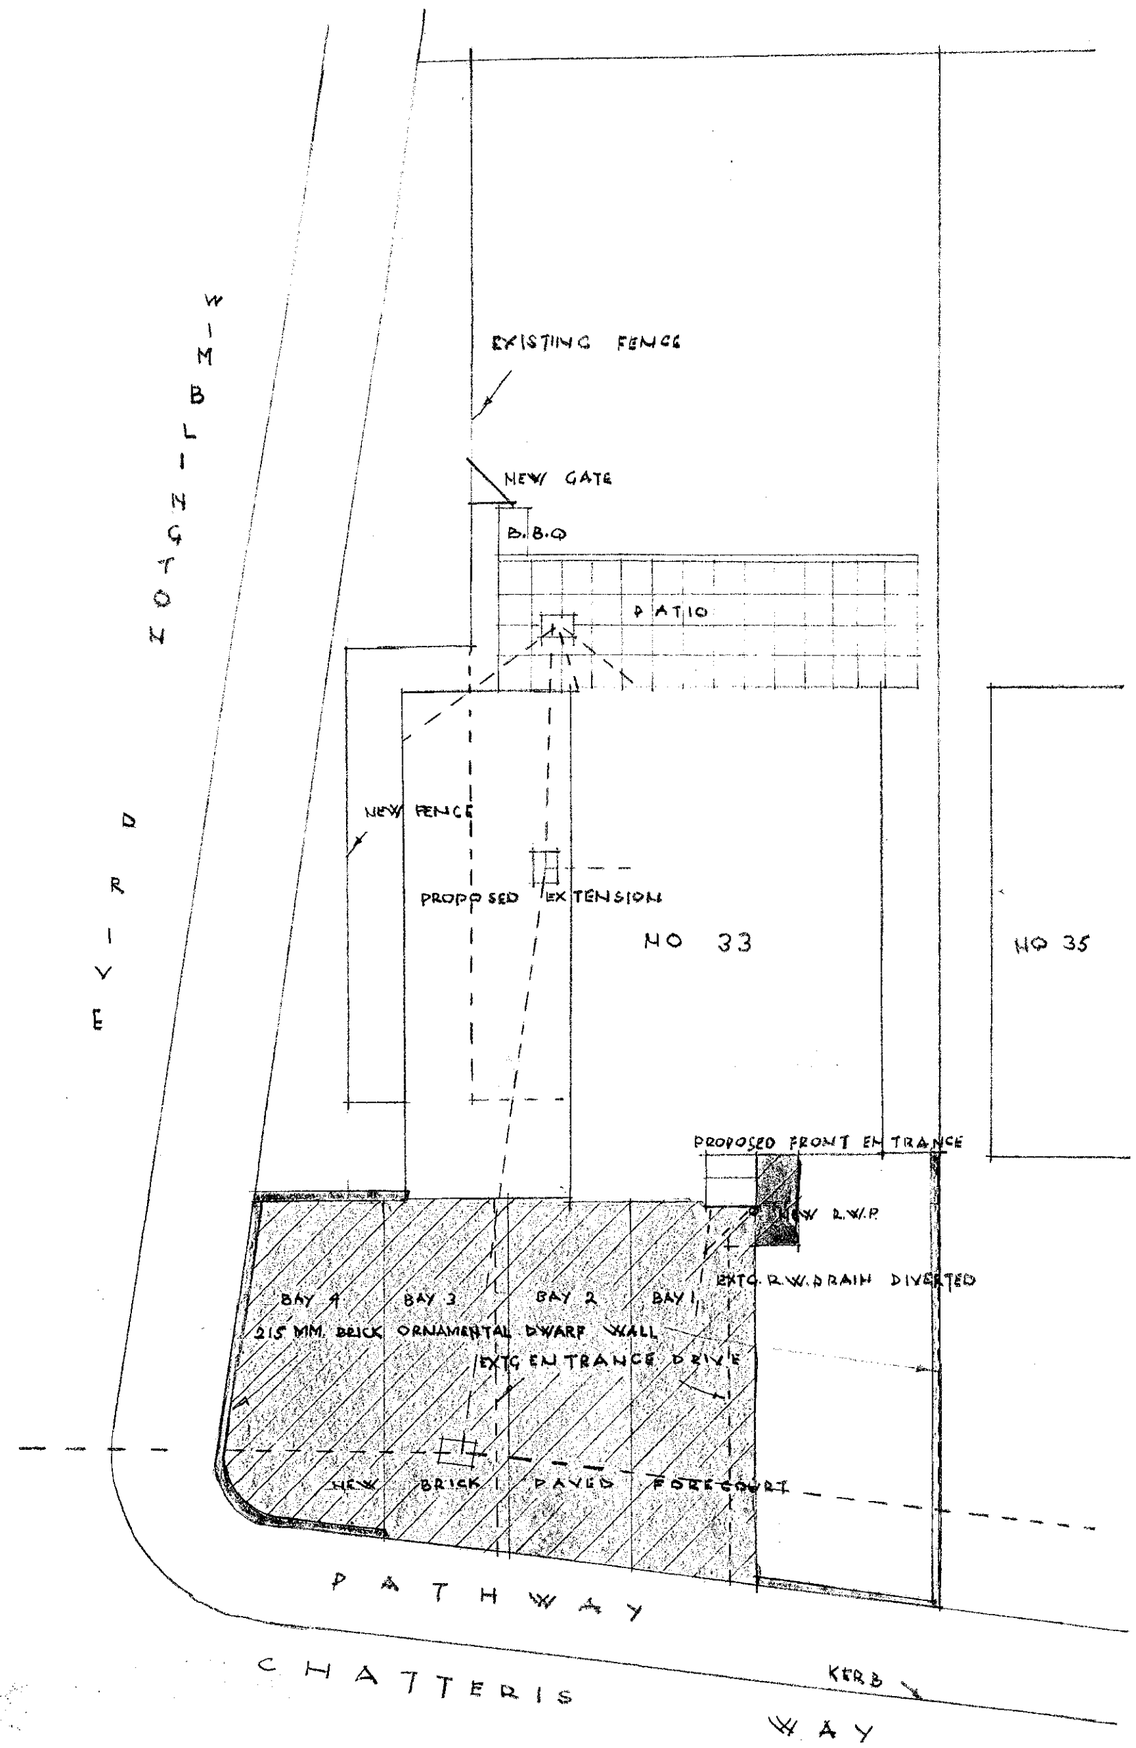

SITE PLAN

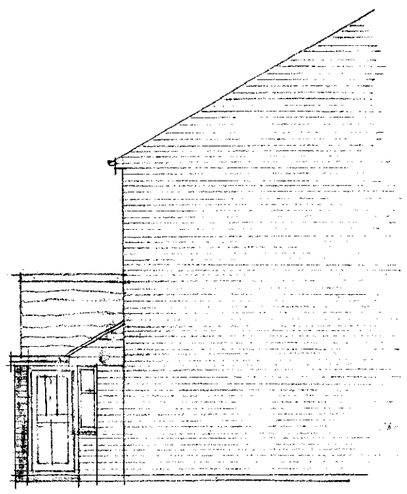

SUPERSEDED

PORCH ELEVATION

