

13.NOV.2000* 2825



Notes
All dimensions must be checked on site and not scaled from this drawing

CROWN COPYRIGHT RESERVED
ROBIN BRADBEER LIMITED
Licence No: AL52641A

No.	Date	Revisions
A		

© Copyright

Robin Bradbeer Limited
Planning & Development Consultancy

Client
GREENACRES FARM LIMITED


Job Title
GREENACRES FARM
NINE MILE RIDE
FINCHAMPSTEAD


Drawing Title
LOCATION PLAN

Scale 1:2500

Date | Drawn by

Drg No 114/00/01 | Rev

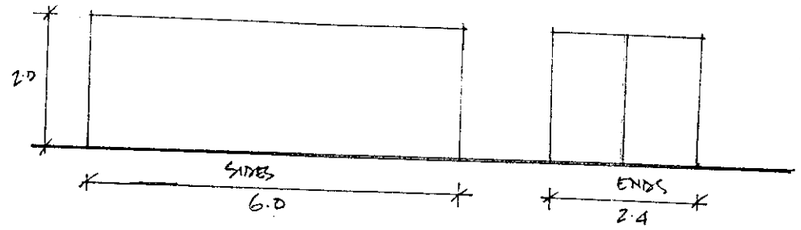

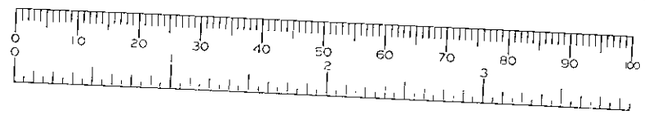

13.NOV.2000* 2825

Notes
All dimensions must be checked on site and not scaled from this drawing

CROWN COPYRIGHT RESERVED
ROBIN BRADBEER LIMITED
Licence No: AL526411

No	Date	Revisions
A		

© Copyright

Robin Bradbeer Limited
Planning & Development Consultancy

Client
GREENACRES FARM LIMITED


Job Title
GREENACRES FARM
NINE MILE RIDE
FINCHAMPSTEAD

Drawing Title
2 NO. STORAGE CONTAINERS
SITE PLAN ELEVATIONS

Scale 1:500 1:100

Date | Drawn by

Drg No 114/00/04 Rev

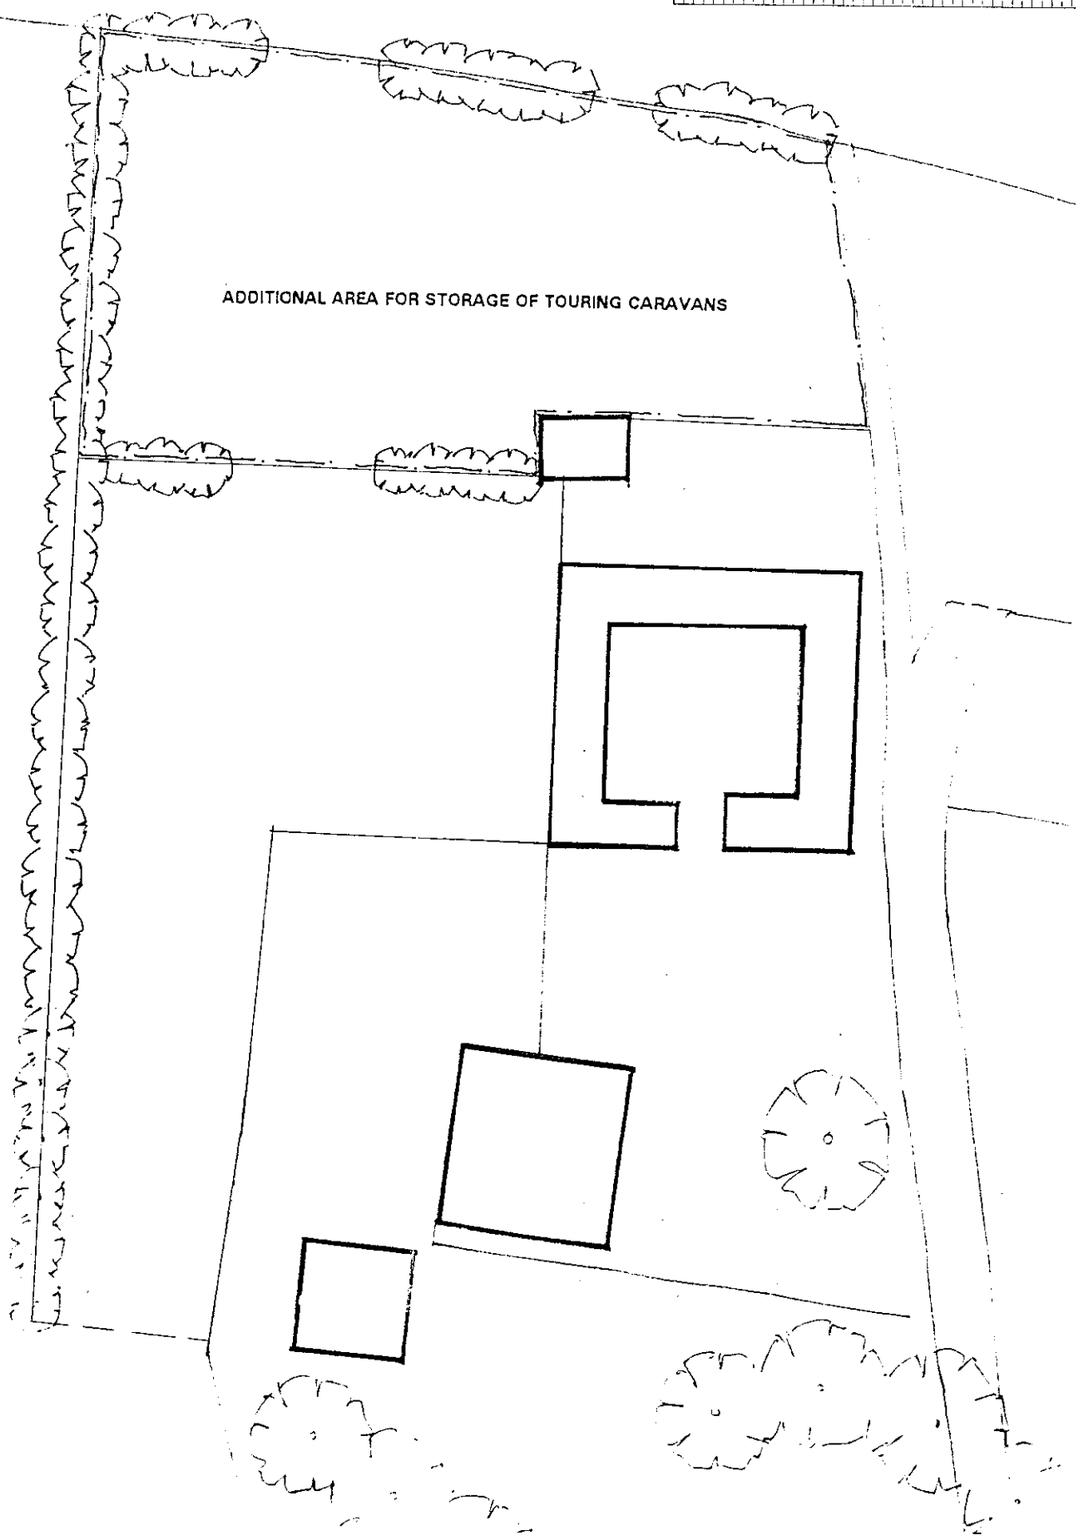

Notes
All dimensions must be checked on site and not scaled from this drawing

CROWN COPYRIGHT RESERVED
ROBIN BRADBEER LIMITED
Licence No: AL526414

No	Date	Revisions
A		

© Copyright

Robin Bradbeer Limited
Planning & Development Consultancy

Client

GREENACRES FARM LIMITED

Job Title

GREENACRES FARM

NINE MILE RIDE

FINCHAMPSTEAD

Drawing Title

ADDITIONAL AREA FOR STORAGE OF TOURING CARAVANS

SITE PLAN

Scale 1:500

Date | Drawn by

Drg No 114/00/05 | Rev

13.NOV.2000 2820