920

NEW WINDOWS.

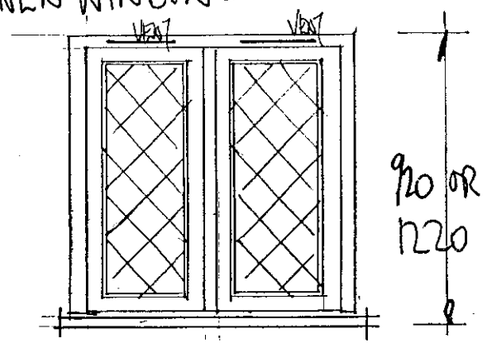

920 OR 1220

2 BAY WINDOW

ALL WINDOWS TO HABITABLE ROOMS TO HAVE 2№ 4000mm² VENTS TO EACH WINDOW.
BATHROOM 1№ 4000mm² VENT.

FRENCH DOORS & SIDE WINDOWS.
NEW WINDOWS + DOORS.

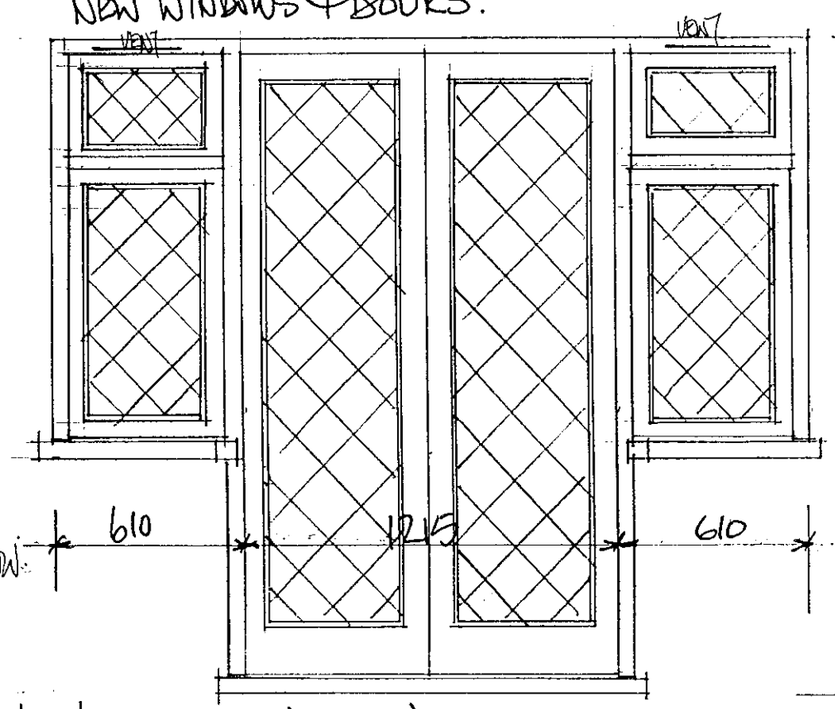

SEALED DOUBLE GLAZE UNITS WITH DIMOND LEADING TO BOTH SIDES OF EXTERNAL PANE
LEADING TO GUIDERS SETING OUT AND PANE SIZE.

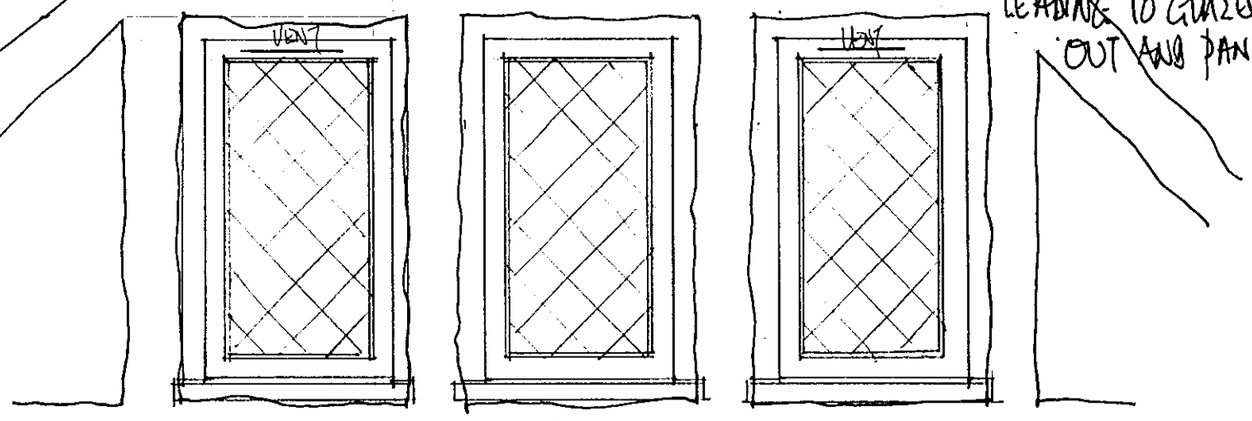

SIZE TO SUIT EXISTING OPENING

REPLACEMENT WINDOWS

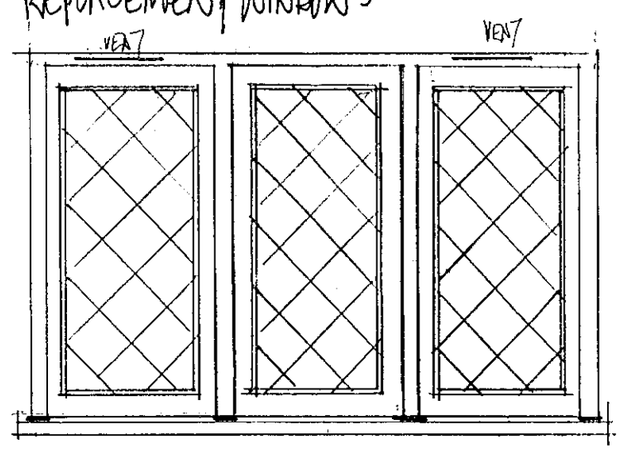

3 BAY WINDOW

DETAIL SECTION ON DRAWING

TO SUIT

REPLACEMENT WINDOWS

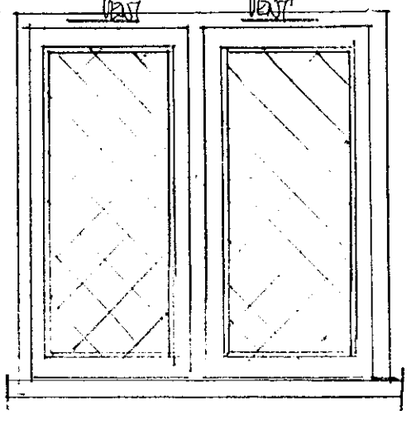

2 BAY WINDOW.

TO SUIT

REPLACEMENT WINDOW.

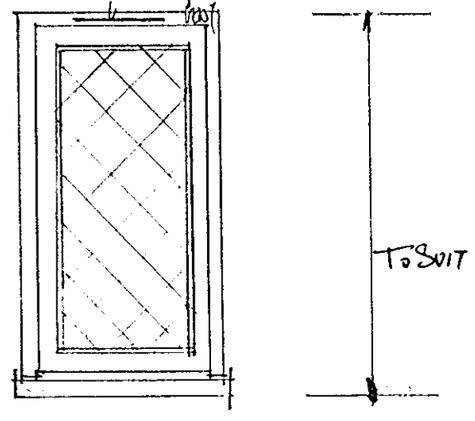

1 BAY WINDOW

END GABLE WALL INFILL WINDOWS.

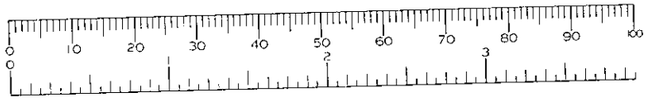

ACTUAL SIZE OF WINDOW TO SUIT MEAN DIMENSION BETWEEN EXISTING TIMBER FRAME WITH WINDOW FRAME SITE SHAPED TO FITT OPENING.

RUSHTONS FARM HURST.

1:20 SCALE AUG 2000. DS17-04

1078 1
1082 1

ADDITIONAL PLAN

SIMILAR ABOUT CENTRELINE.

HEAD SECTION

Exc 100x100 PINE

4000mm² TRICKLE VENT.

Ex 75x50 PINE

PINNED BEAD.

DOUBLE GLAZED UNIT.

Exc 100x75

Exc 150x50 PINE

DOUBLE GLAZED UNIT.

JAMB.

Exc 100x75

INTERMEDIATE JAMB

DOORS.

Exc 100x75

INTERMEDIATE JAMB.

REBATED MEETING STYLES.

Exc 100x50

Exc 100x50 PINE

Exc 100x50

Exc 100x50. PINE

DOUBLE GLAZED UNIT

DOOR STYLE.

Exc 150x75 HARDWOOD.

Exc 150x50 PINE

CILL.

Exc 100x75 PINE

Exc 100x50

DOOR HEAD

DOOR CILL

Exc 100x50 PINE

Exc 150x75 HARDWOOD.

RUSHTONS FARM HURST.

SCALE 1:2 AUG 2000.

D517-05.

1078

1082

ADDITIONAL PLAN

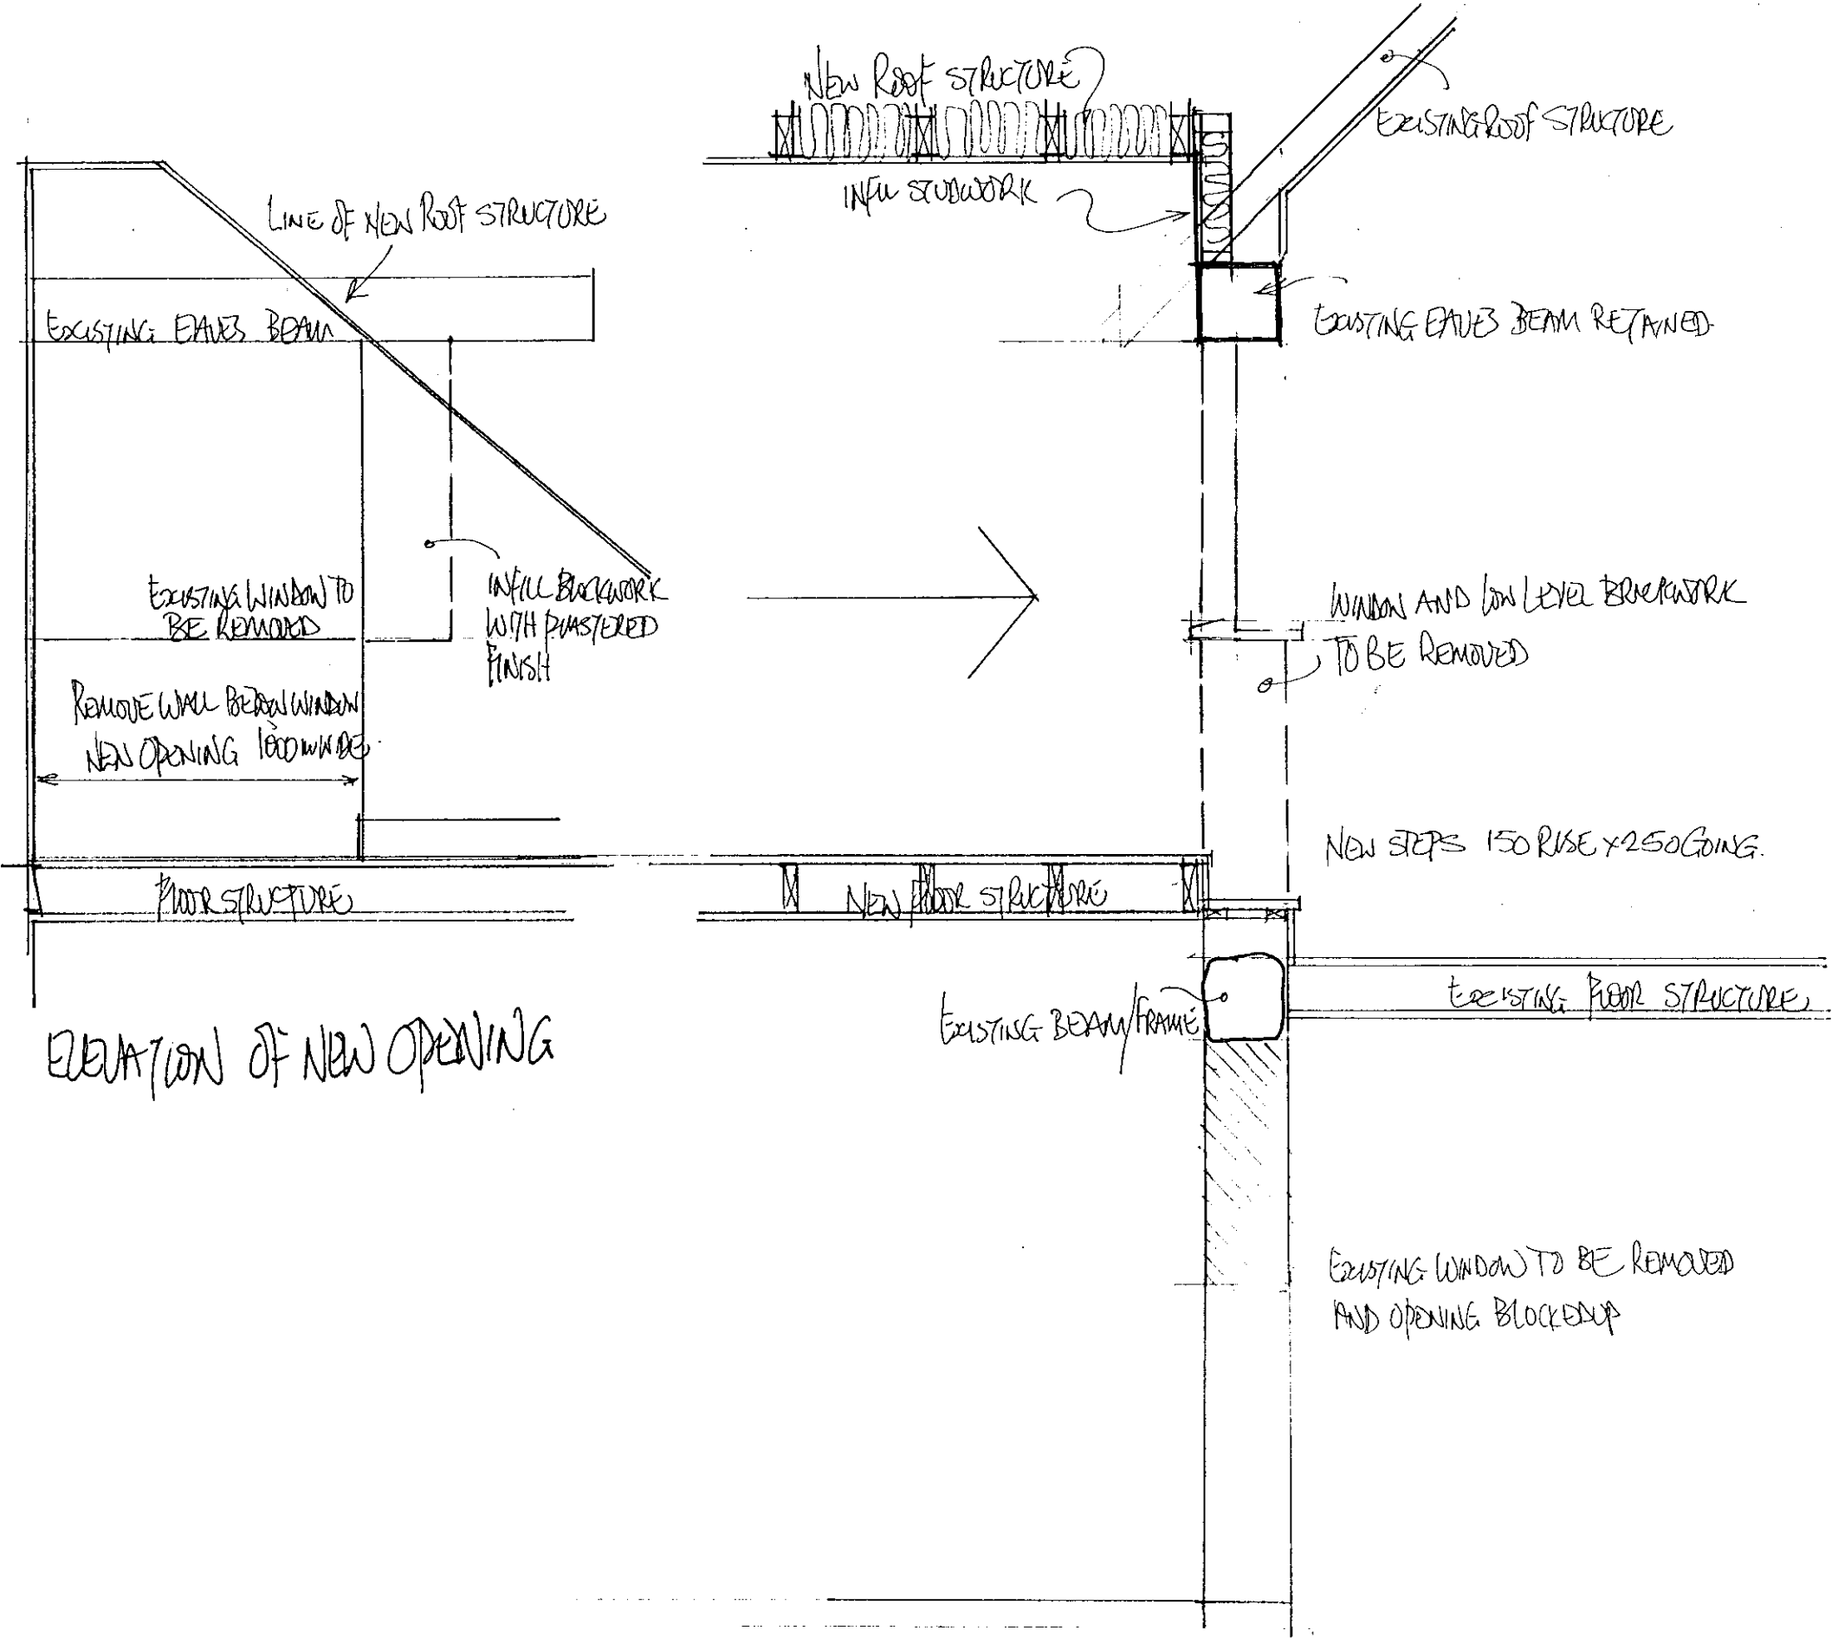

ELEVATION OF NEW OPENING

SECTION.

ADDITIONAL PLAN

1078
1082

RUSHTONS FARM HOUSE HURST.

SEPT. 00 1:20 D517-07.

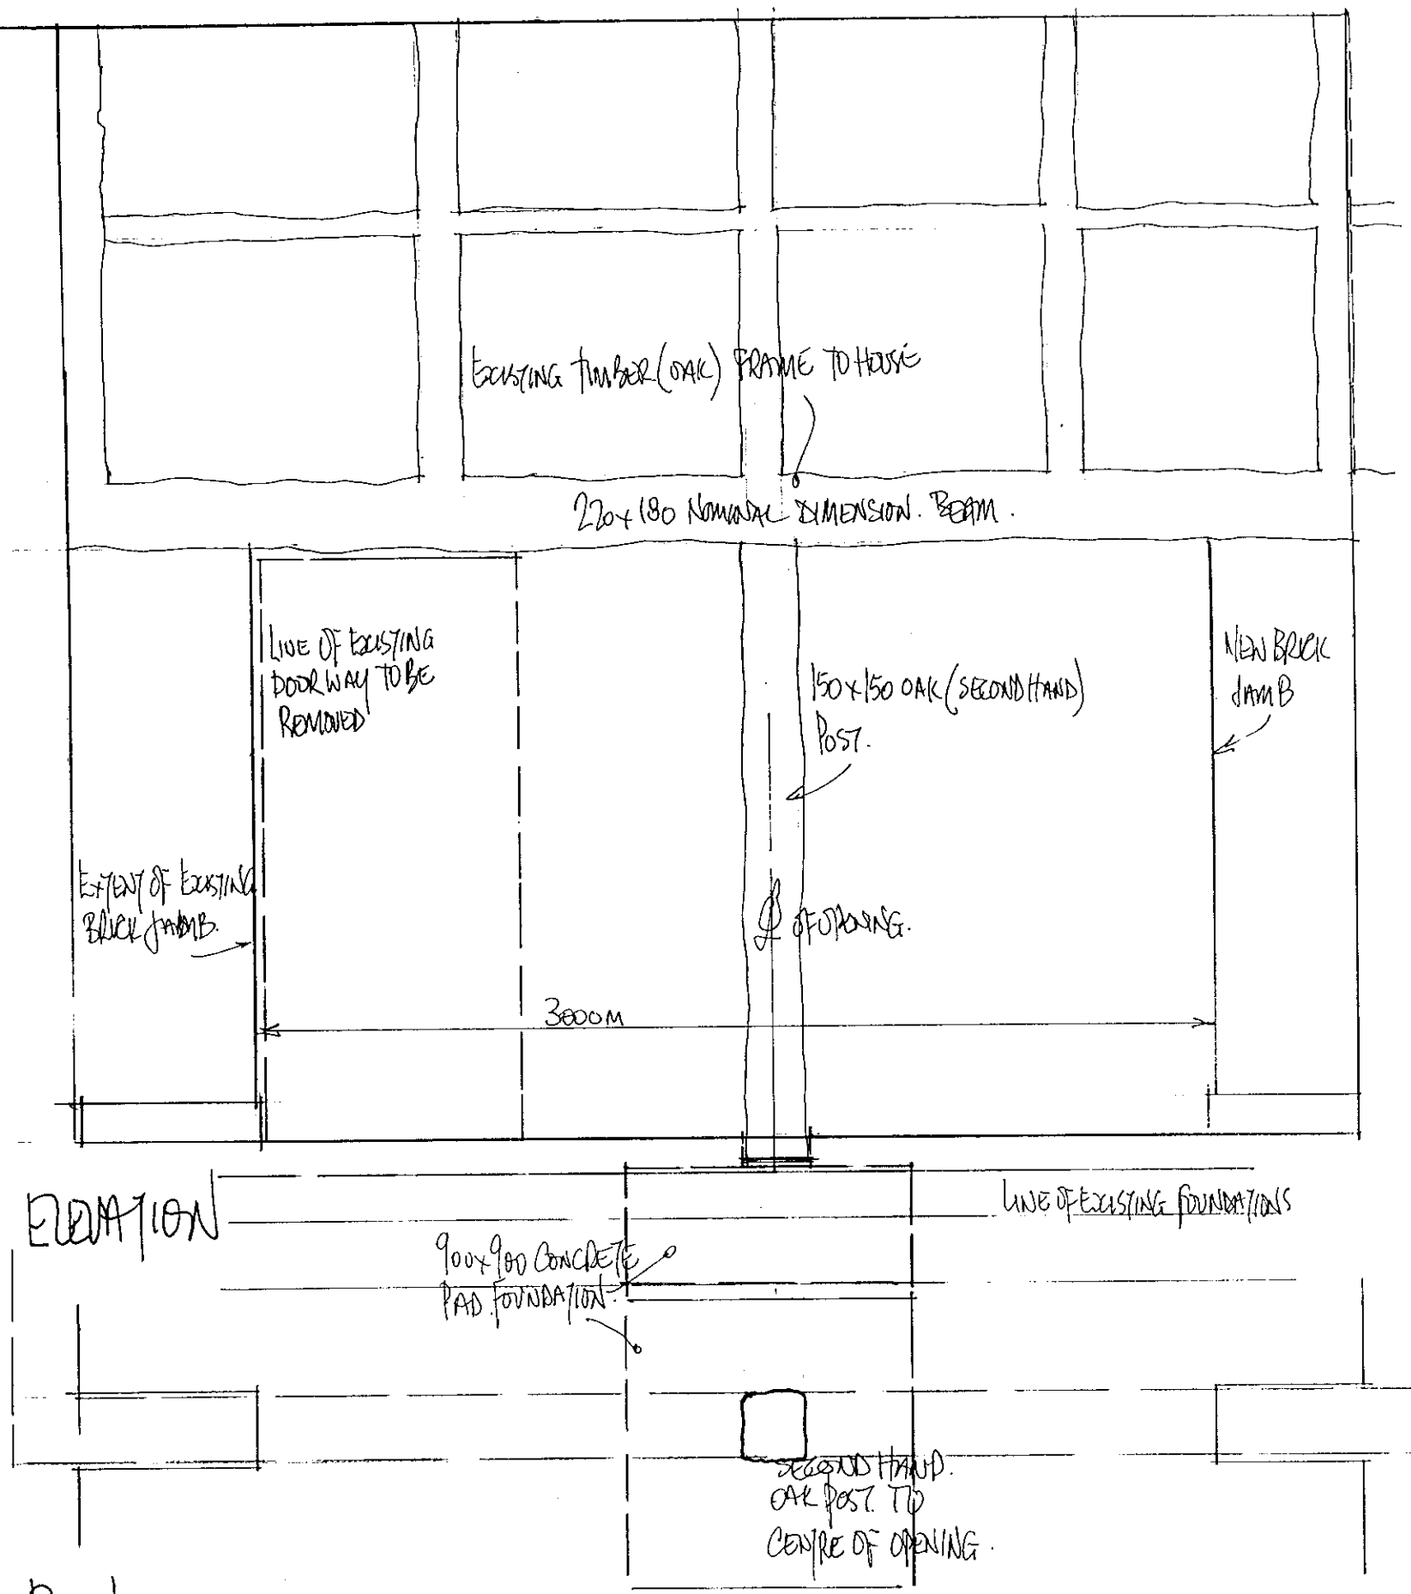

ELEVATION

PLAN

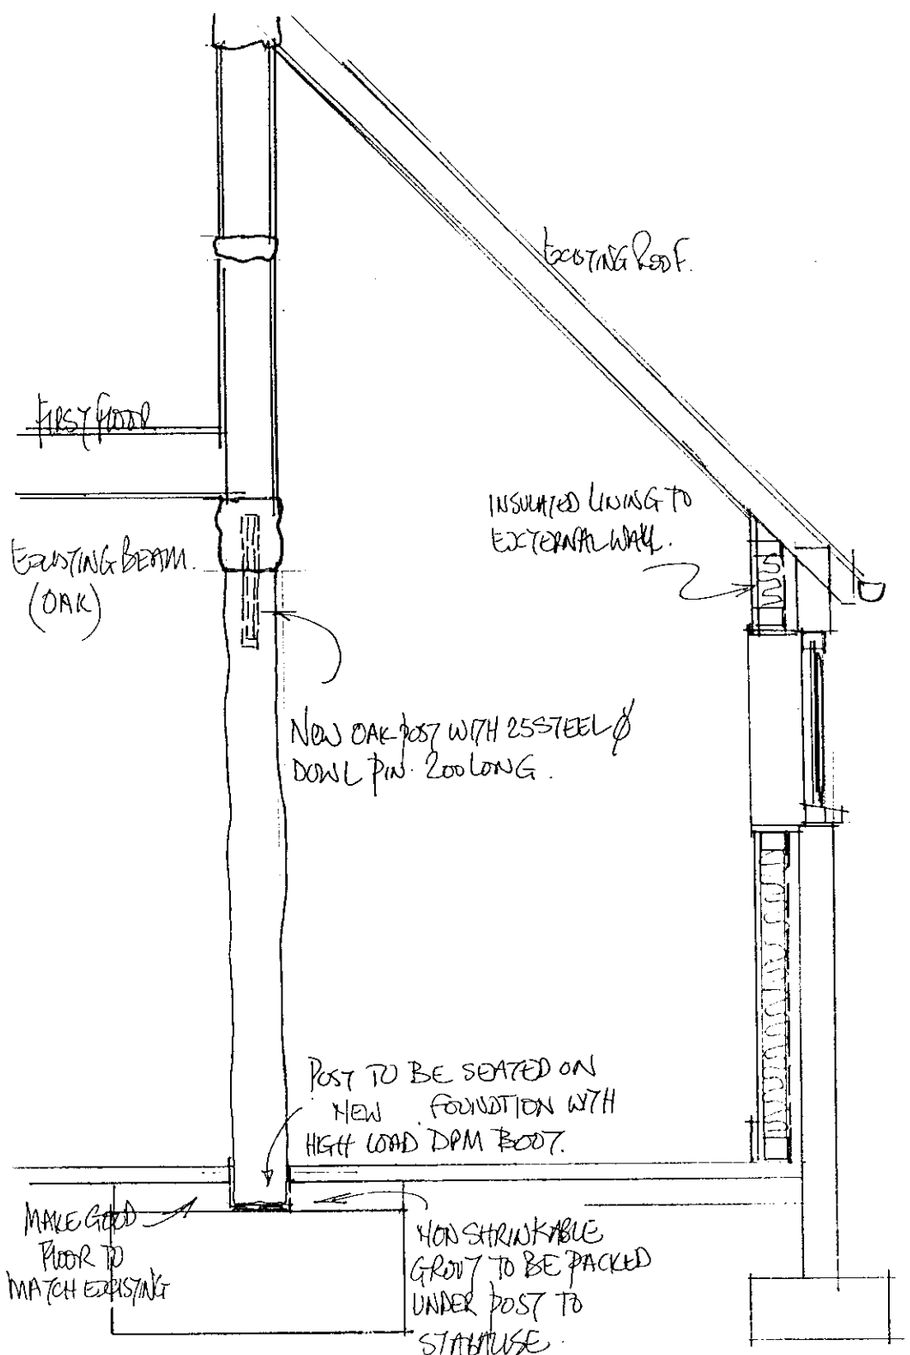

SECTION.

RUSHTONS FARM HOUSE HURST.

1:20 SCALE AUG 00 D517-06

1078
1082

ADDITIONAL PLAN

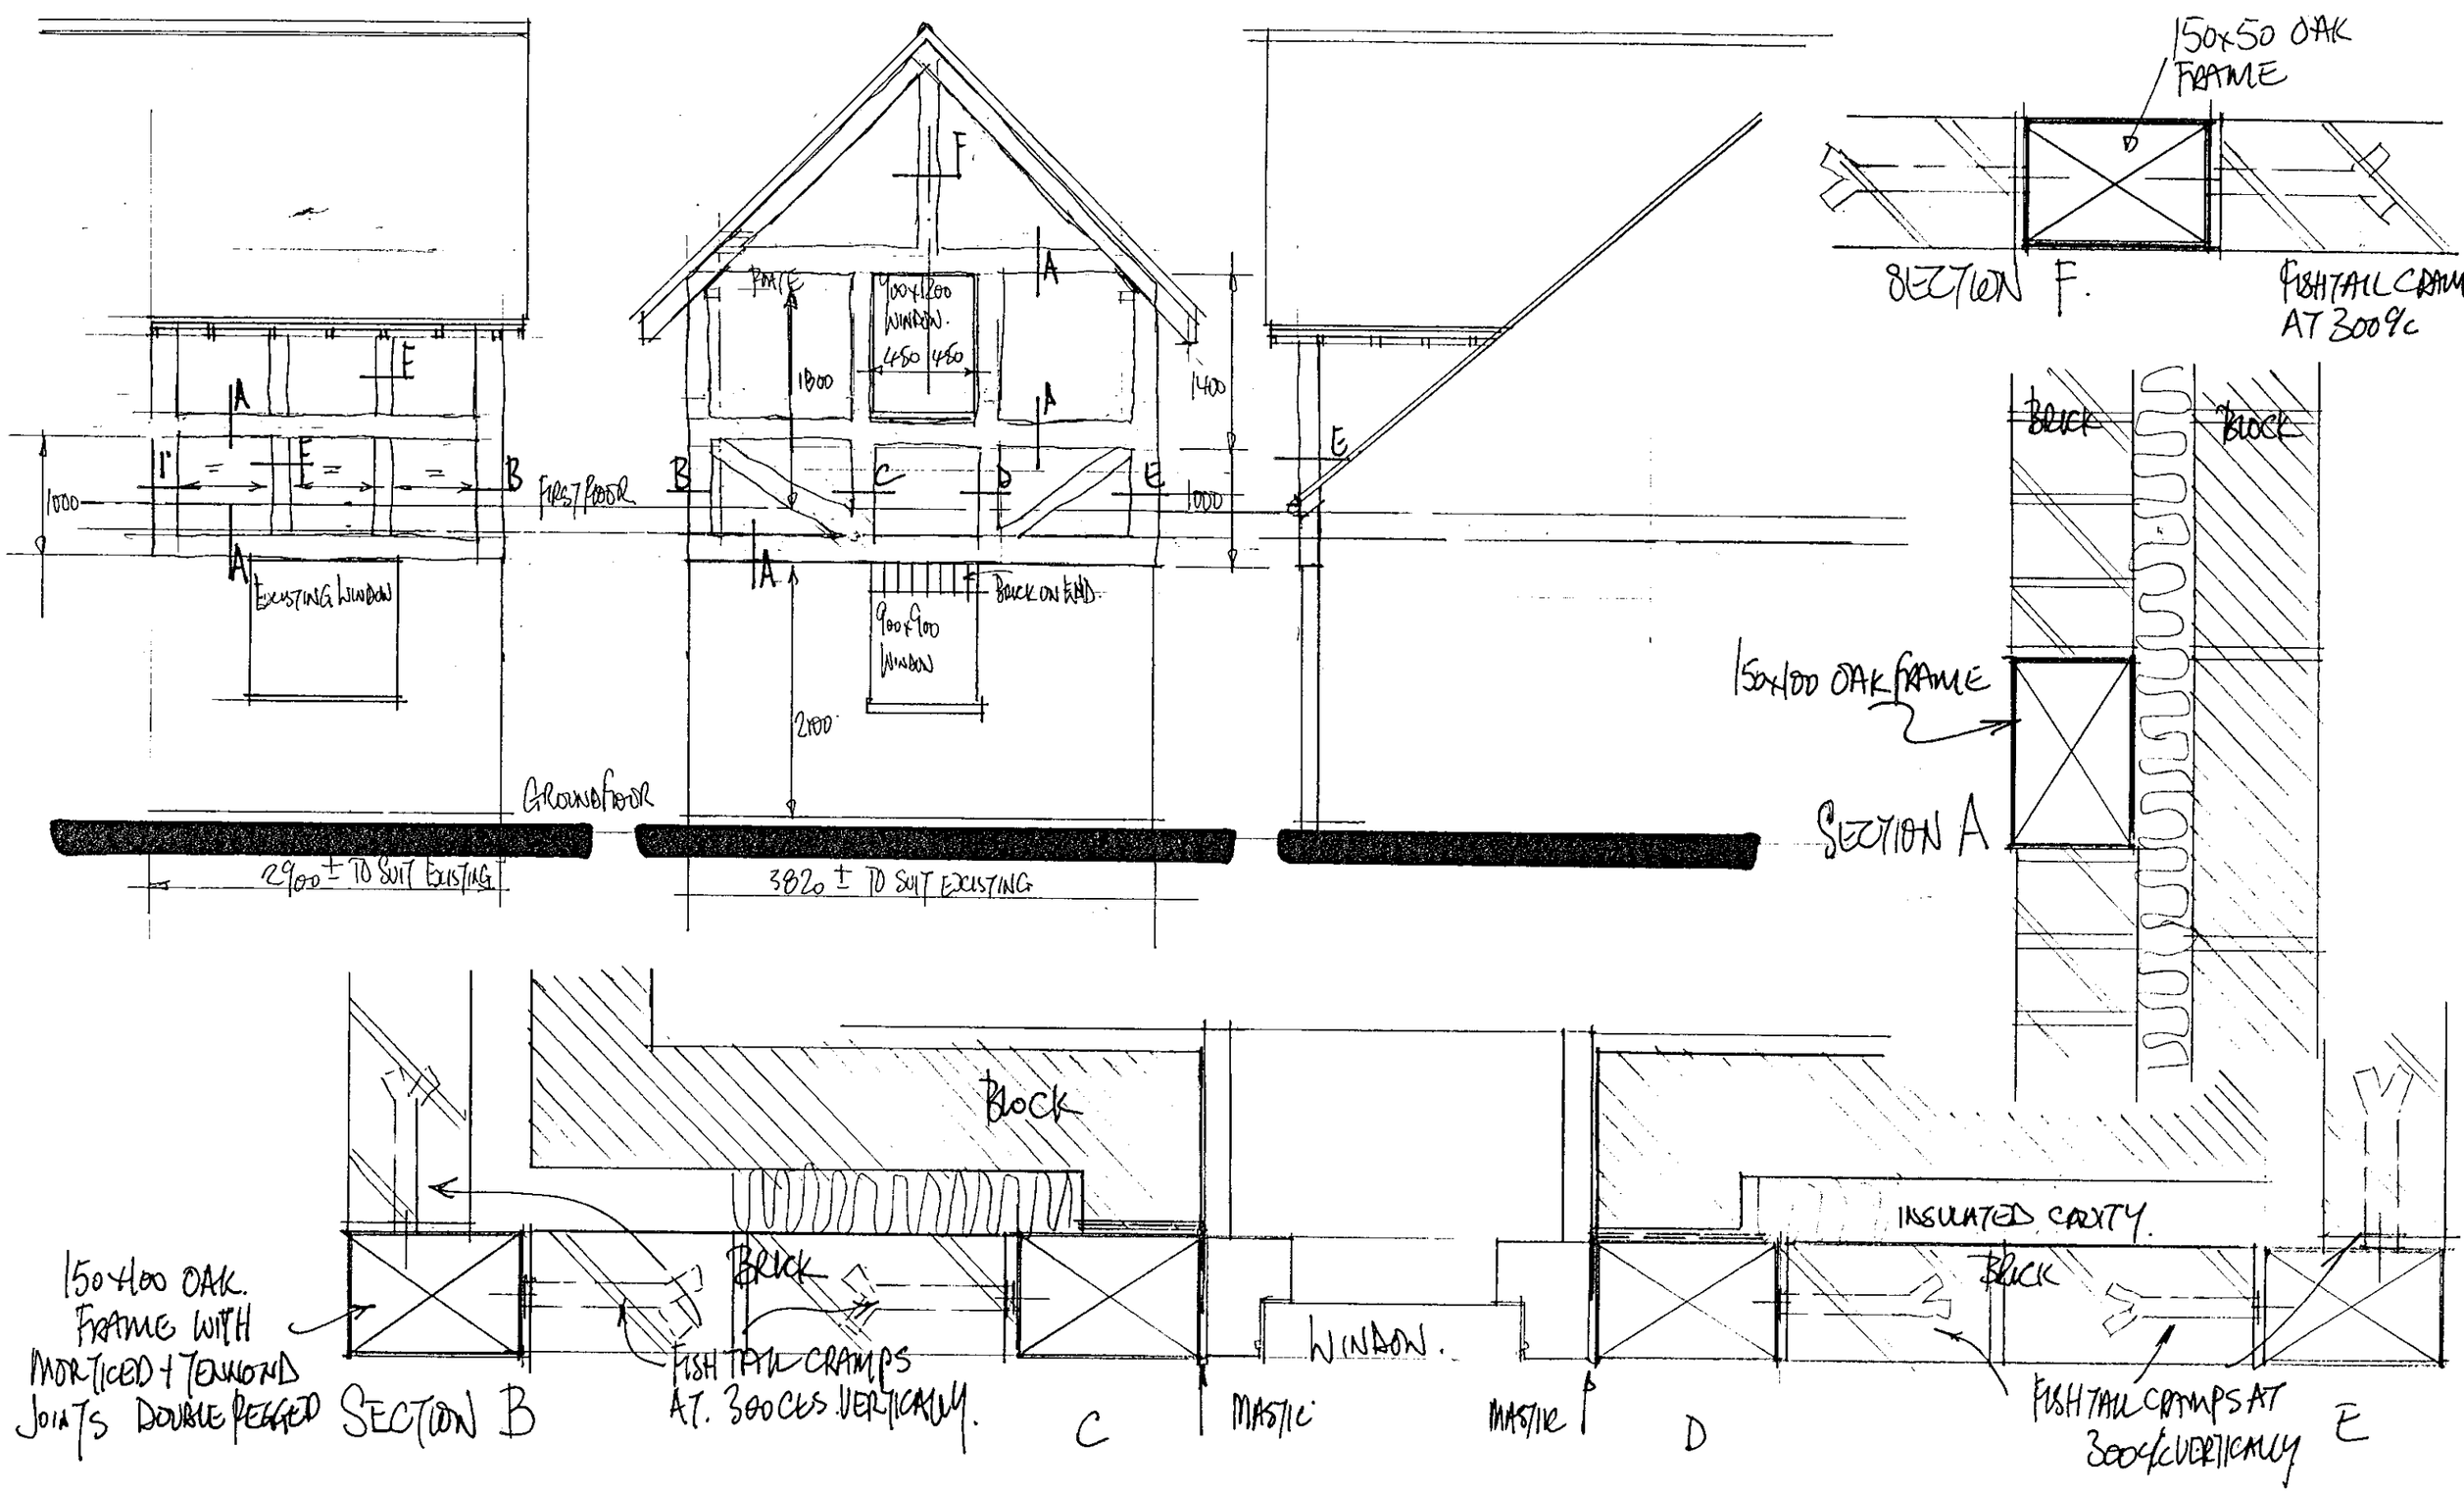

ADDITIONAL PLAN

1078
1082

RUSHTONS FARM HOUSE

1:50 + 1:2 SEPT 00. D517-08.

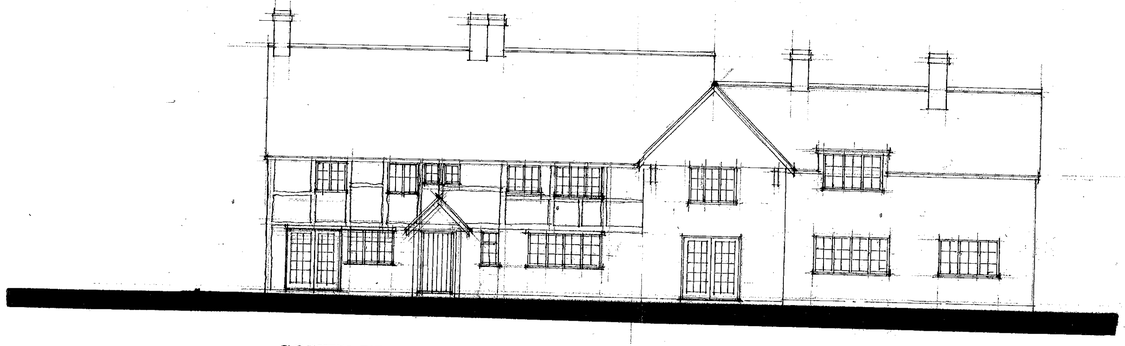

SOUTH ELEVATION

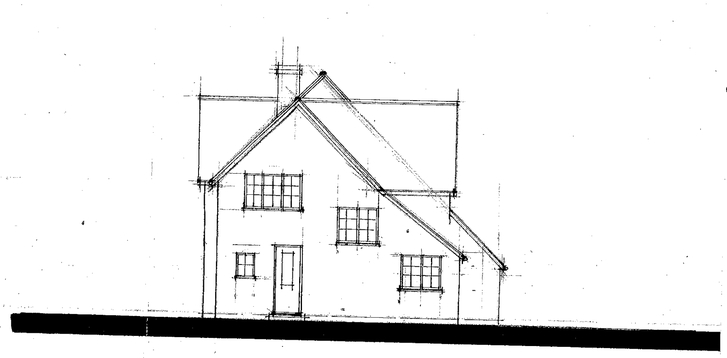

EAST ELEVATION

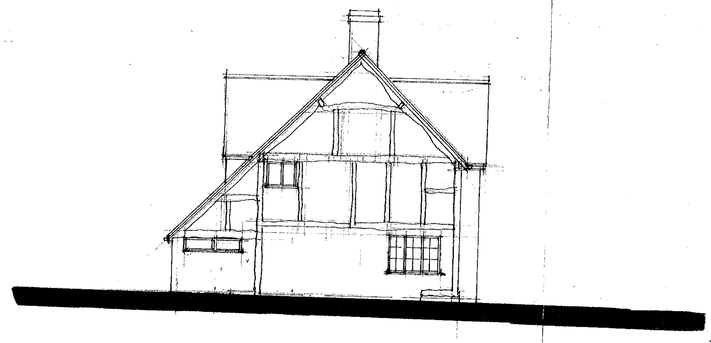

WEST ELEVATION

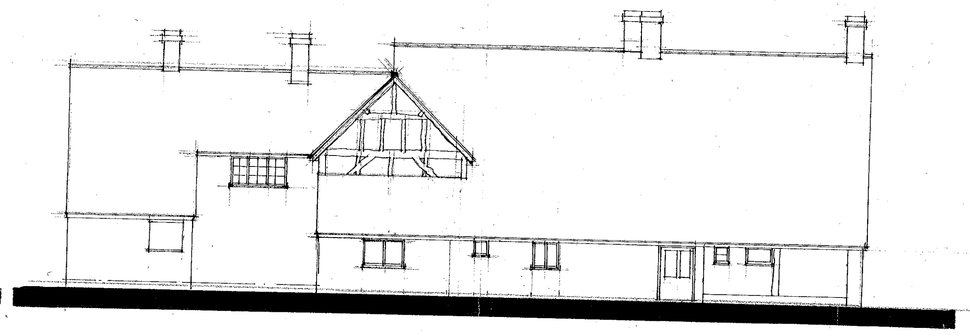

NORTH ELEVATION

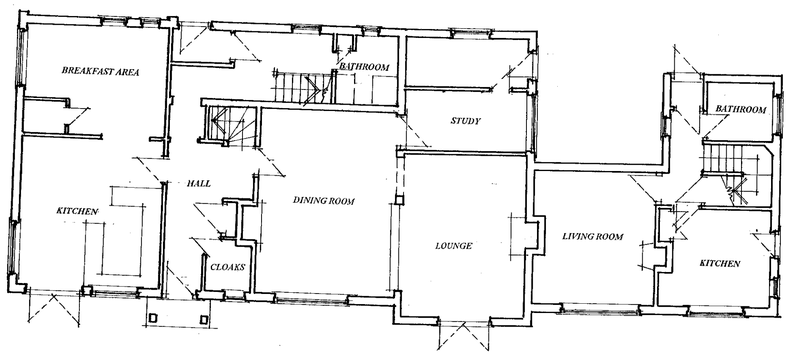

GROUND FLOOR PLAN

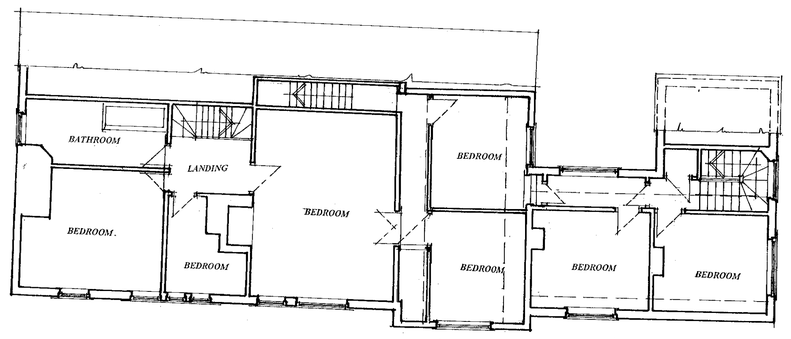

FIRST FLOOR PLAN

APPROVED

Proposal
PROPOSED EXTENSION.

Drawing
PLANS AS EXISTING

Site
RUSHTONS FARM HOUSE WOKINGHAM.

Date *February 00*

Scale *1:100*

Drawing No *D 517-01*

COLIN DAWSON & ASSOCIATES
Architectural Design & Building Surveying.
MALVERN HOUSE
1 MALVERN WAY
TWYFORD
READING. BERKSHIRE. RG10 9PY.
Tel:. (0118) 9343322 Fax: (0118) 9343322



SOUTH ELEVATION



EAST ELEVATION

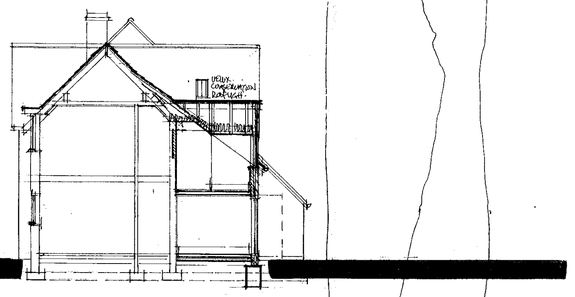

SECTION AA



WEST ELEVATION

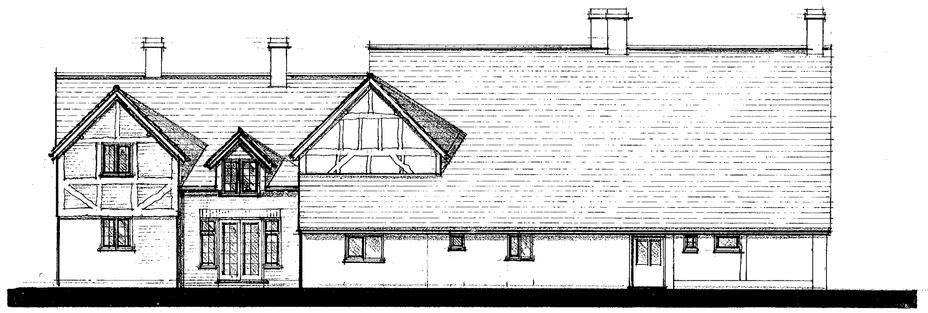

NORTH ELEVATION

SITE PLAN scale 1:500

GROUND FLOOR PLAN

FIRST FLOOR PLAN

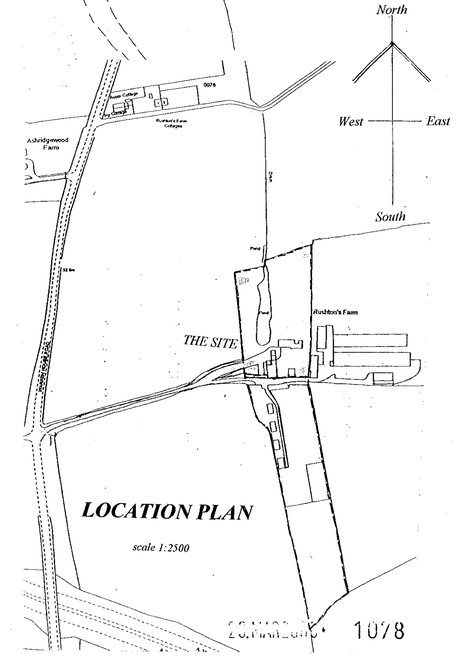

LOCATION PLAN
scale 1:2500

1078

Proposal
PROPOSED EXTENSION.

Drawing
PLANS AS PROPOSED

Site
RUSHTONS FARM HOUSE WOKINGHAM.

Date February 00 Scale 1:50 & 1:100 Drawing No D517-02 A

SUPERSEDED

COLIN DAWSON & ASSOCIATES
Architectural Design & Building Surveying.
MALVERN HOUSE
1 MALVERN WAY
TWYFORD
READING. BERKSHIRE. RG10 9PY.
Tel: (0118) 9343322 Fax: (0118) 9343322