CONVERSION TO SINGLE DWELLING POSSIBLE LAYOUT

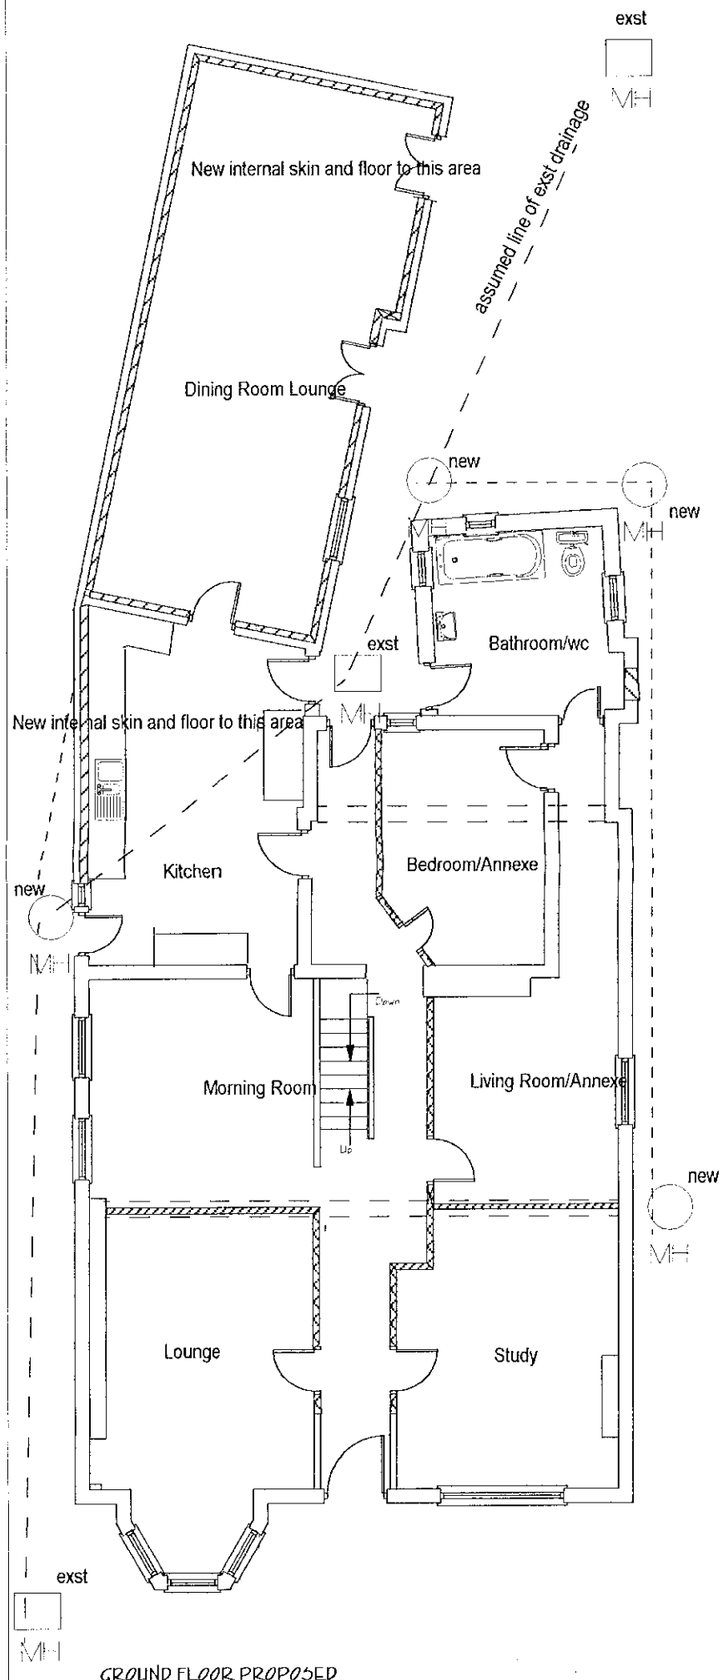

GROUND FLOOR PROPOSED

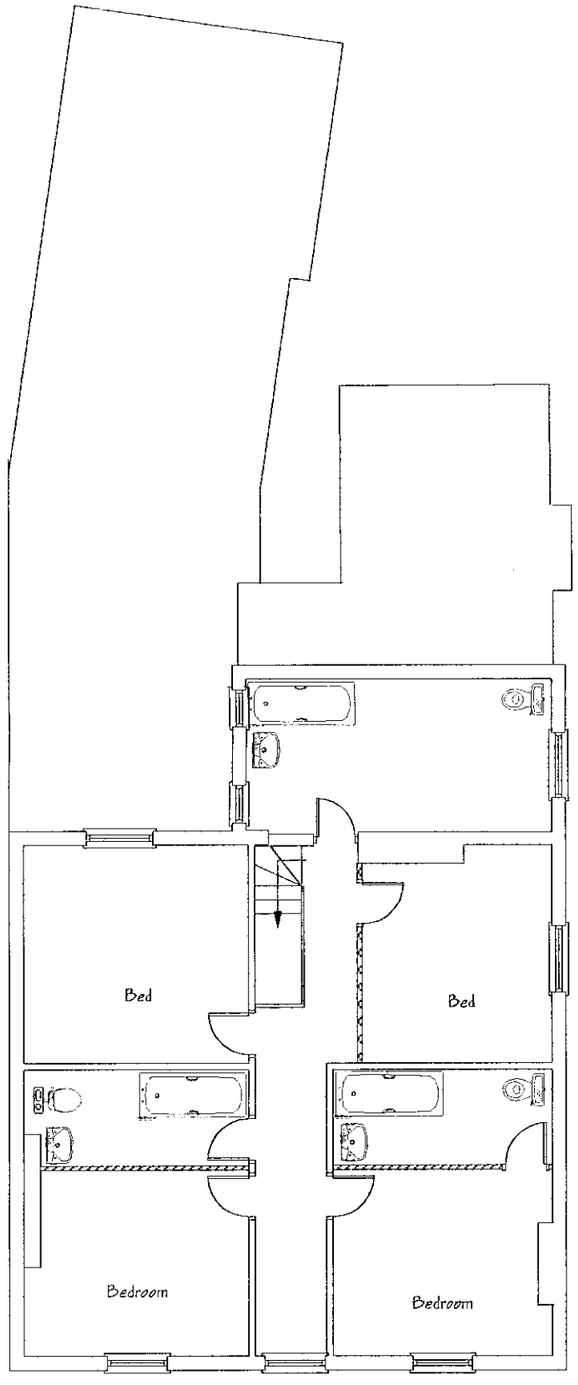

FIRST FLOOR PROPOSED

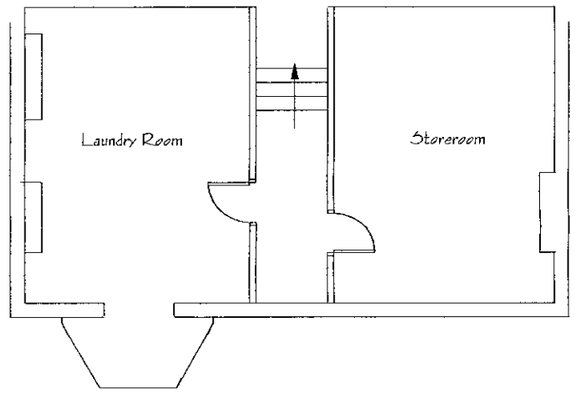

CELLAR PROPOSED

Project
PROPOSED ALTERATIONS

Queen Adelaide Public House
Blakes Lane
Wargrave
Berkshire

Date March 2000

Scale 1:100 Drawn Paa

Drwg No 491/2000 /02 Rev. a

DMM Consultancy Ltd

Appletree House
The Crescent
Maidenhead
Berkshire
SL6 6AB

Tel 01628 789670
Fax 01628 621172

