REVISIONS
'A' 26.6.2000 Planning Requirements
'B' 21.11.2000 Sight Lines Added Planning Requirement

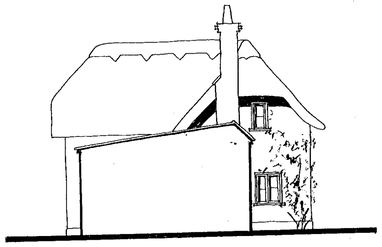

EXISTING NORTH WEST ELEVATION

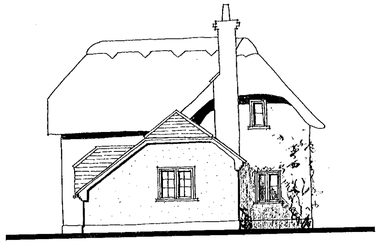

PROPOSED NORTH WEST ELEVATION

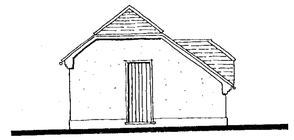

PROPOSED SOUTH EAST ELEVATION OF MUSIC ROOM



EXISTING NORTH EAST ELEVATION = BACK



PROPOSED NORTH EAST ELEVATION = BACK

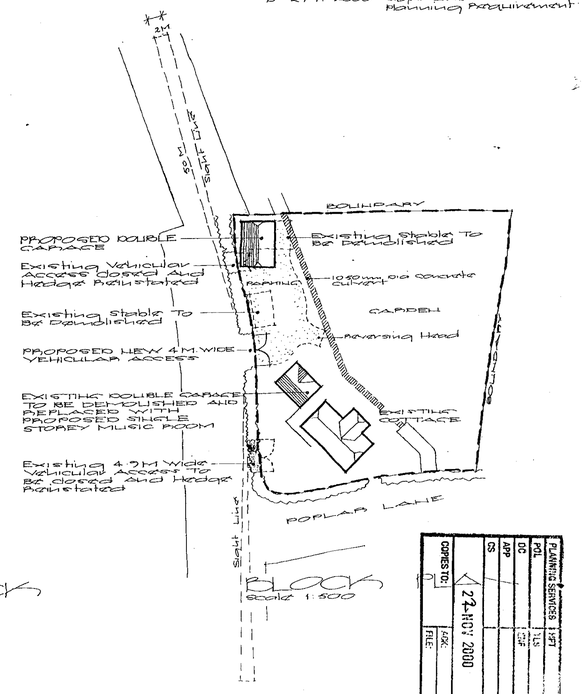

PLANNING SERVICES	1:1250
DRG.	CHK.
APP.	DATE
CS	24 NOV 2000
DC	
POL	
COPIES TO:	
FILE:	

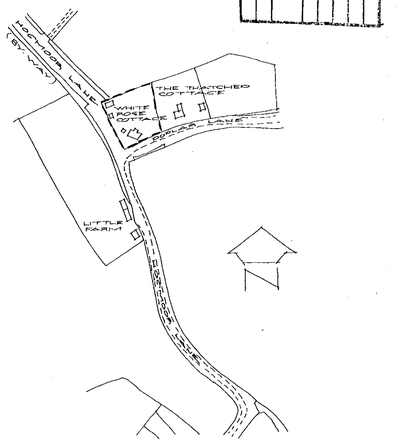

LOCATION PLAN
Scale 1:2500



EXISTING SOUTH WEST ELEVATION = FRONT

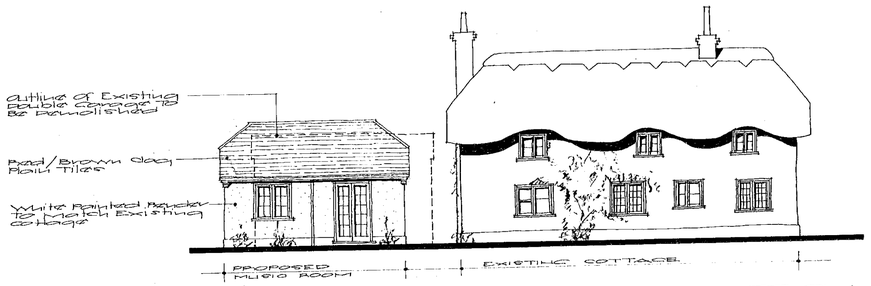

PROPOSED SOUTH WEST ELEVATION = FRONT

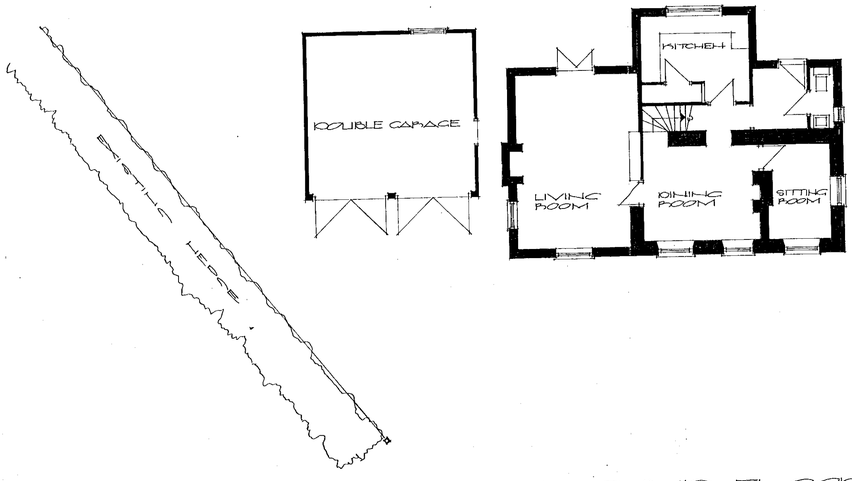

EXISTING GROUND FLOOR PLAN

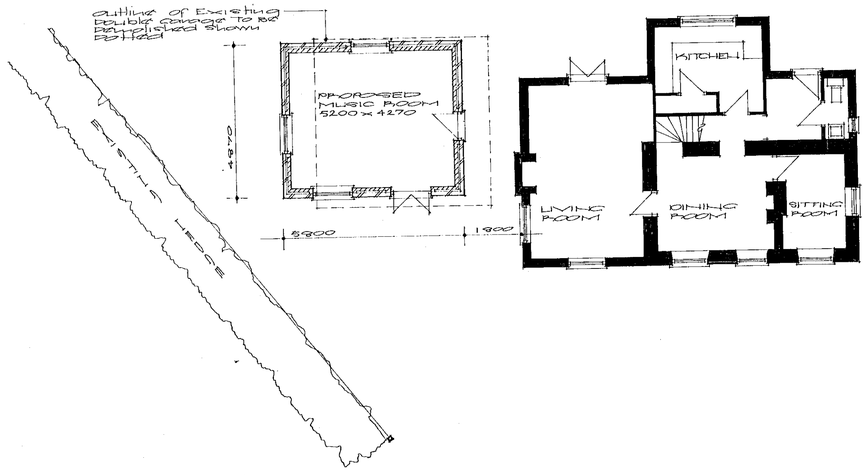

PROPOSED GROUND FLOOR PLAN

APPROVED
19.10.1
ADDITIONAL PLAN 19.09.1

CLIENT:	MR. & MRS. T. & B.L. ROBINSON
PROJECT:	PROPOSED DEMOLITION OF EXISTING GARAGE AND ERECTION OF SINGLE STOREY MUSIC ROOM AT WHITE ROSE COTTAGE, POPLAR LANE, HURST.
DRAWING:	PLANS AND ELEVATIONS
SCALE: 1:100	DRAWING No: 20.99.01.B
DATE: 5TH NOV 1999	

BRIAN CLAYDEN & ASSOCIATES,
4 GRANGE COTTAGES,
BROADSHOT HILL ROAD,
HURST, BERKSHIRE RG10 0RD
TELEPHONE = 0118 9343197

REVISIONS
'A' 26.6.2000 Planning Requirements

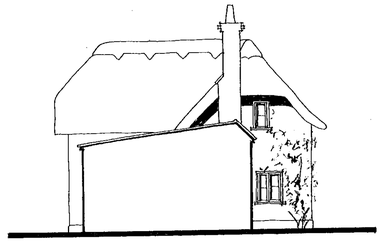

EXISTING NORTH WEST ELEVATION

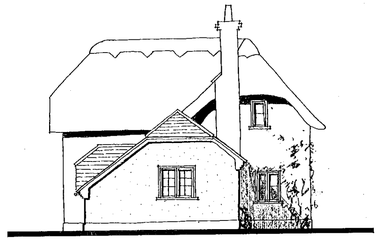

PROPOSED NORTH WEST ELEVATION

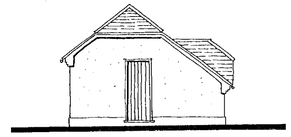

PROPOSED SOUTH EAST ELEVATION OF MUSIC ROOM

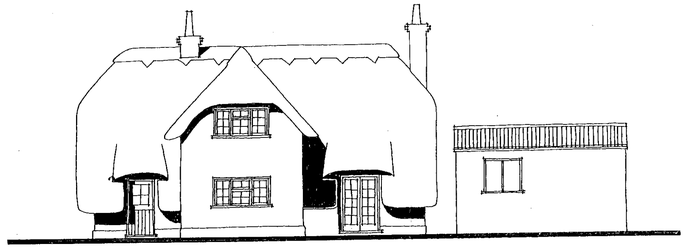

EXISTING NORTH EAST ELEVATION = BACK



PROPOSED NORTH EAST ELEVATION = BACK

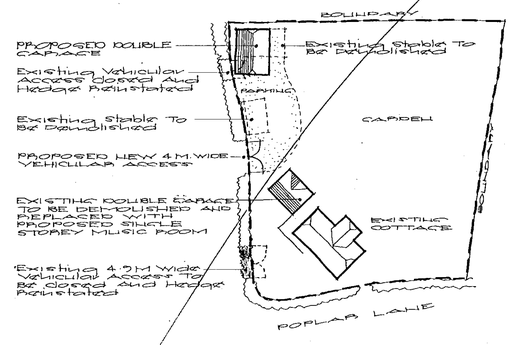

BLOCK PLAN
Scale 1:500



EXISTING SOUTH WEST ELEVATION = FRONT

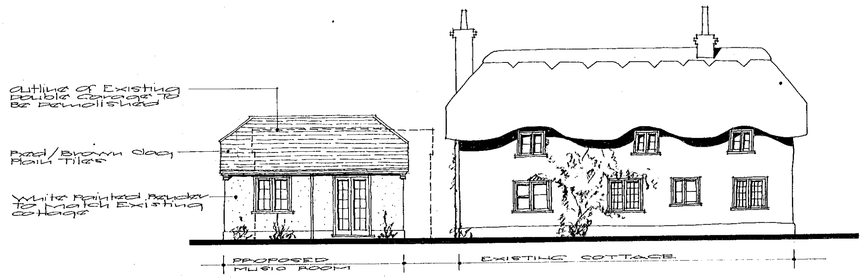

PROPOSED SOUTH WEST ELEVATION = FRONT

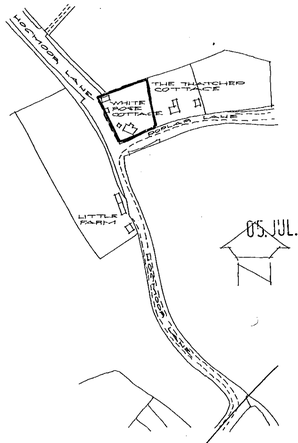

05 JUL 2000* 1910

LOCATION PLAN
Scale 1:2500

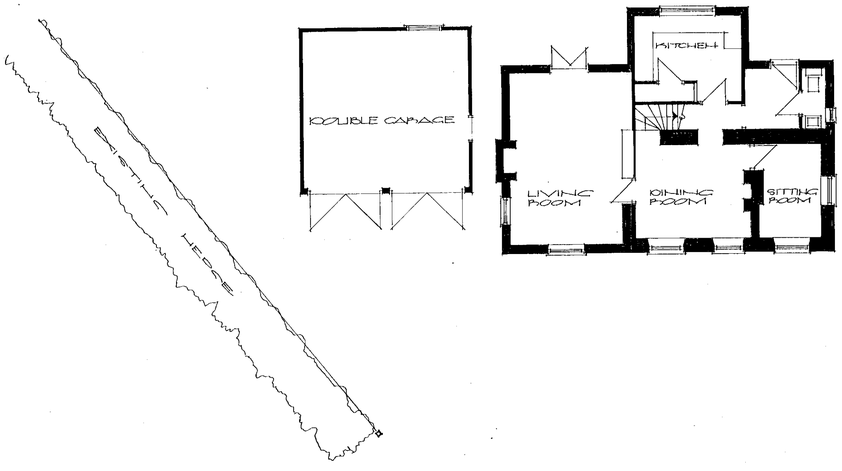

EXISTING GROUND FLOOR PLAN

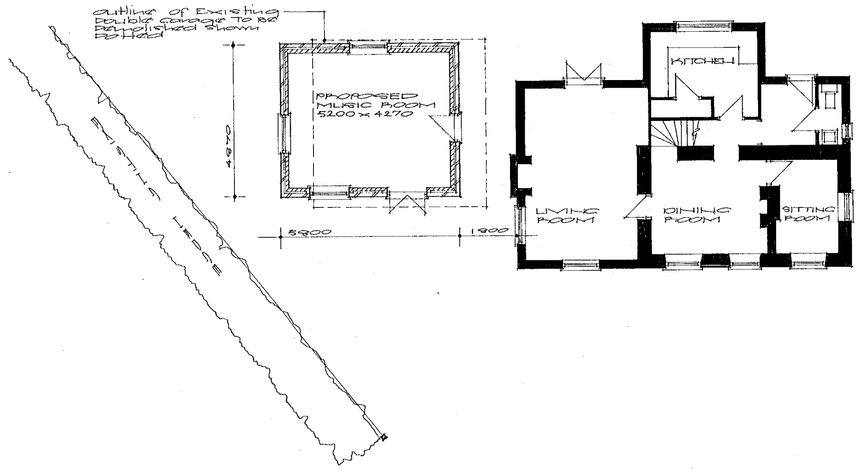

PROPOSED GROUND FLOOR PLAN

SUPERSEDED

0 10 20 30 40 50 60 70 80 90 100

CLIENT:
MR. & MRS. T. & B.L. ROBINSON

PROJECT:
PROPOSED DEMOLITION OF EXISTING GARAGE AND ERECTION OF SINGLE STOREY MUSIC ROOM AT WHITE ROSE COTTAGE, POPLAR LANE, HURST.

DRAWING:
PLANS AND ELEVATIONS

SCALE: 1:100
DATE: 5TH NOV 1999
DRAWING No: 20 = 99 = 01 A

BRIAN CLAYDEN & ASSOCIATES,
4 GRANGE COTTAGES,
BROADCOMMON ROAD,
HURST, BERKSHIRE RG10 0RD
TELEPHONE = 0118 9343157

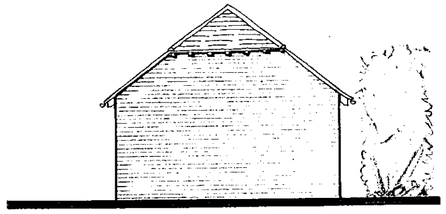

NORTH ELEVATION

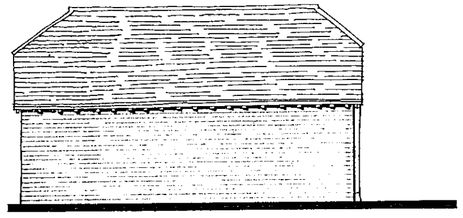

WEST ELEVATION

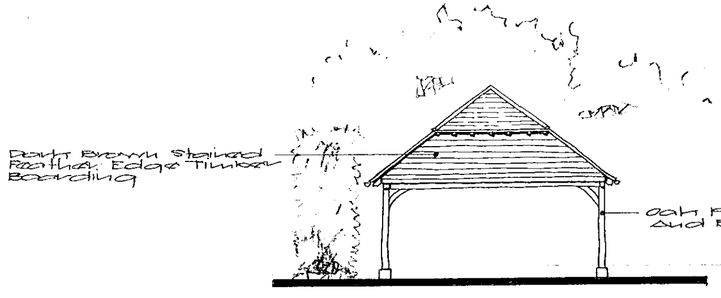

SOUTH ELEVATION

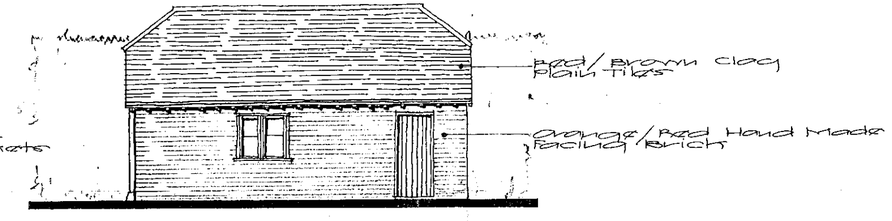

EAST ELEVATION.

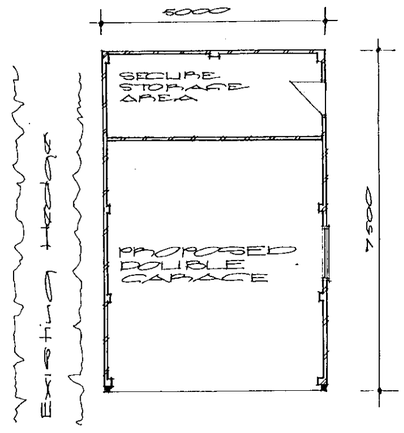

GROUND FLOOR PLAN

05.JUL.2000* 1910

APPROVED

0 10 20 30 40 50 60 70 80 90 100

CLIENT:
MR. & MRS. T. & B.L. ROBINSON

PROJECT:
PROPOSED DOUBLE CARPACE AT WHITE ROSE COTTAGE, POPLARS LANE, HURST.

DRAWING:
PLANS AND ELEVATIONS

SCALE: 1:100

DRAWING No: 2099.02

DATE: 5TH NOV 1999

BRIAN CLAYTON & ASSOCIATES,
4 CHARLES COTTAGES,
BROADCOMMON ROAD,
HURST, BERKSHIRE. RG10 0RD.
TELEPHONE 0118 9345157