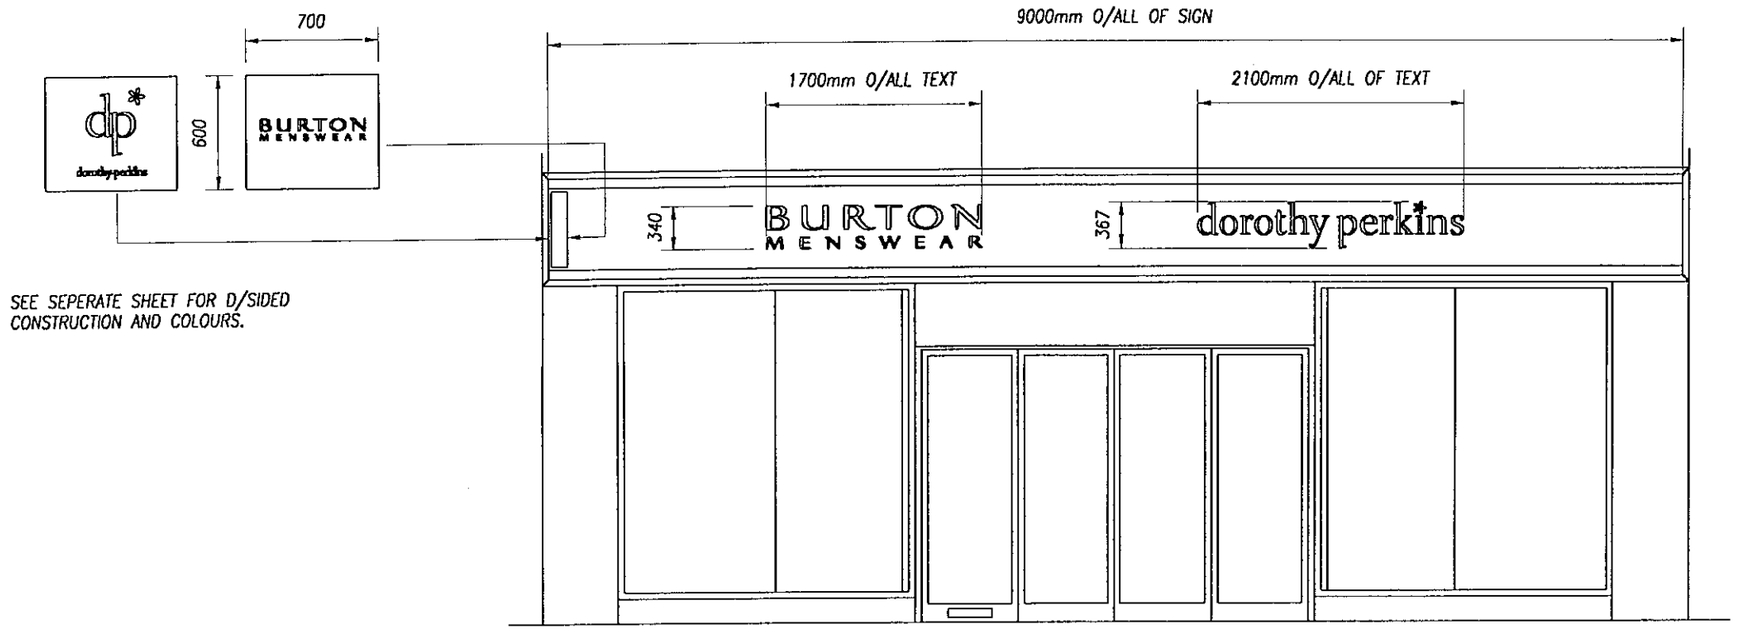

SEE SEPERATE SHEET FOR D/SIDED CONSTRUCTION AND COLOURS.

REVISED PLAN

APPROVED

SECTION DETAIL BURTON

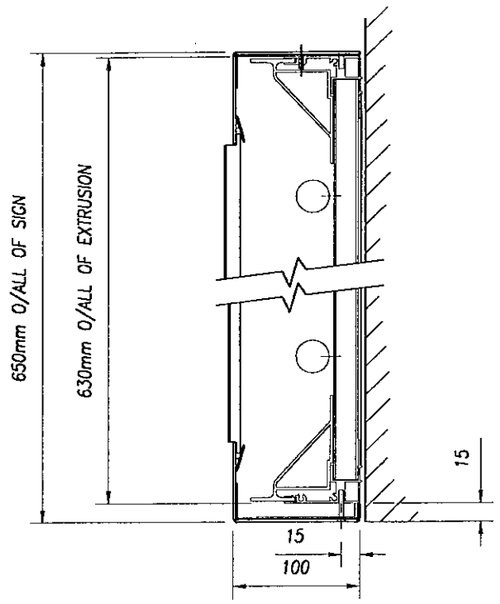

CONSTRUCTION:

NEW SIGNCASE FITTED WITH NEW 14GAUGE ALUMINIUM FACE PANEL PAINT TO MATCH RAL9003 WHITE
PANEL ROUTER CUT WITH TEXT "BURTON" FROM 10mm 030 TO PROJECT 7mm FROM FACE PANEL, TEXT "MENSWEAR" CUT FROM 10mm 030 OPAL TO PROJECT 4mm FROM FACE PANEL ALL WITH 3mm FLANGE ALL TO HAVE THIN GAUGE ALI FACES STOVED STANDARD BURGUNDY.

COPIES TO:		CS				
						G SERVICES
FILE:	ACK:		ENF	TLS		HPT

25 SEP 2000

SECTION DETAIL DOROTHY PERKINS

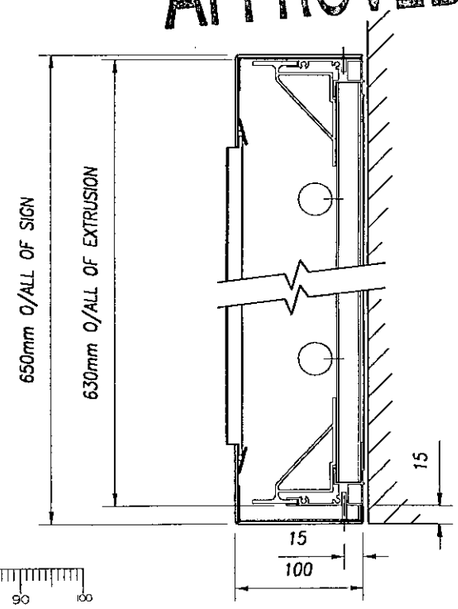

CONSTRUCTION:

NEW SIGNCASE FITTED WITH NEW 14GAUGE ALUMINIUM FACE PANEL TO MATCH RAL9003 WHITE
PANEL ROUTER CUT FROM 10mm 030 OPAL WITH 3mm FLANGE TO PROJECT 7mm FROM FACE PANEL APPLIED WITH THIN GAUGE FACES STOVED BLUE TO MATCH 744 AND ASTERISK IN RED.

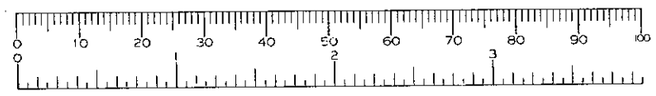

BLAZE NEON LTD
Patricia Way, Pysons Road, Broadstairs, Kent CT10 2XZ
Tel: Thanet (01843) 601075 Fax: (01843) 867924
E-mail: cad@bstairs.blazeneon.co.uk

Note: All dimensions must be checked on site and not scaled from this drawing.

Job Title	Sheet no.	Scale	Date	Drawn By
DOROTHY PERKINS/BURTON 9–10 MARKET PLACE WOKINGHAM BERKSHIRE	SIGN 1	1–50	21:SEPT:2000	P.MAYER
	Drawing No. 31857	Revisions		

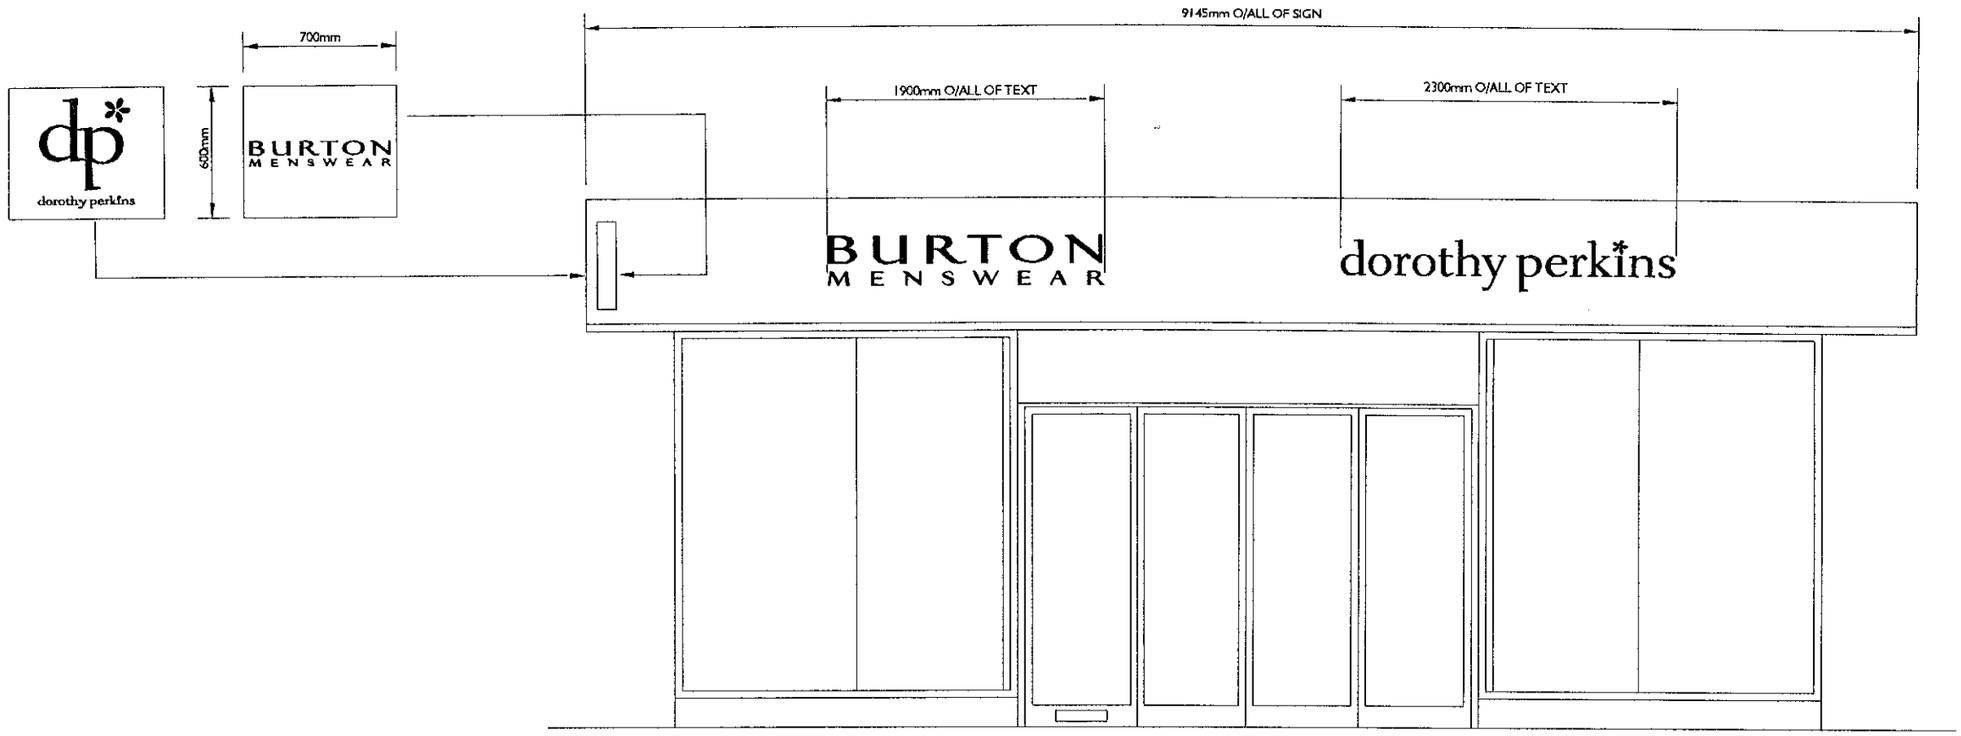

NEW SIGNCASE FITTED 14g ALI FACE PANEL STOVED RAL 9003 WHITE.
PANEL ROUTER CUT WITH TEXT "BURTON" FROM 10mm 030 OPAL TO PROJECT 7mm FROM FACE PANEL
TEXT "MENSWEAR" CUT FROM 030 OPAL TO PROJECT 4mm FROM FACE PANEL ALL TEXTS APPLIED ON THE FACE WITH THIN GAUGE ALI STOVED BURGUNDY.

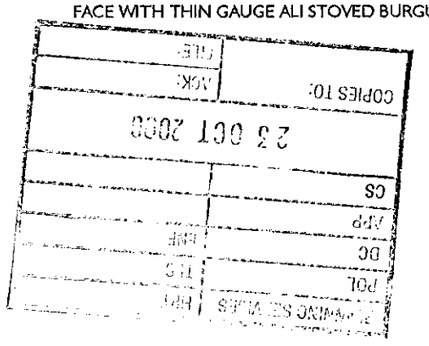

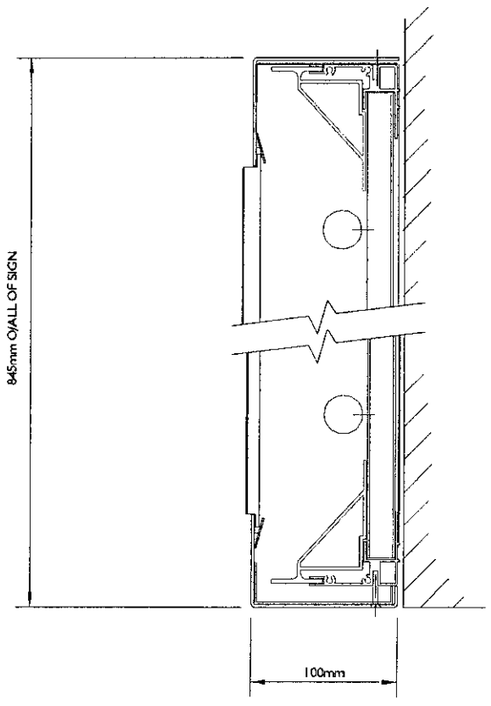

NEW SIGNCASE FITTED 14g ALI FACE PANEL STOVED RAL 9003 WHITE.
PANEL ROUTER CUT WITH TEXT "DOROTHY PERKINS" FROM 10mm 030 OPAL TO PROJECT 7mm FROM FACE PANEL

FACE WITH THIN GAUGE ALI STOVED BLUE AND RED..

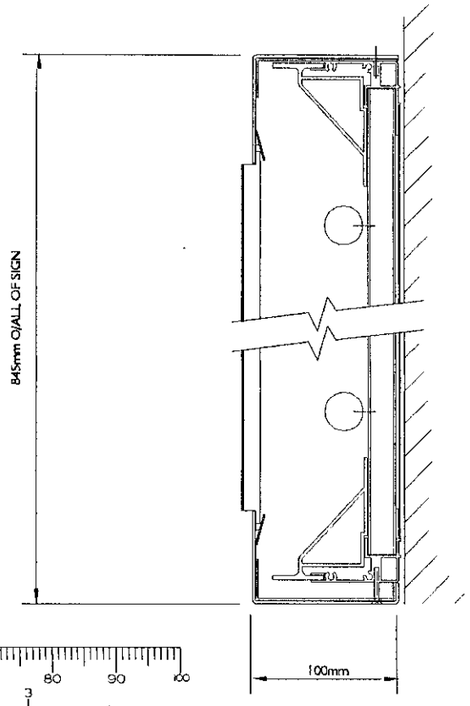

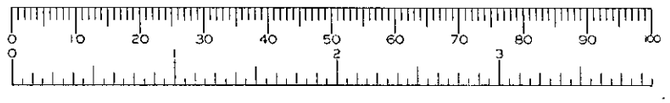

BLAZE NEON LTD
Patricia Way, Pysons Road, Broadstairs, Kent. CT10 2Z
Tel: Thanet (01843) 601075 Fax: (01843) 867924
E-Mail: cad@bstairs.blazeneon.co.uk

Note. all dimensions must be checked on site & not scaled from this drawing

Job Title.
DOROTHY PERKINS/BURTON
9-10 MARKET PLACE
WOKINGHAM
BERKSHIRE

Sheet No.	Scale.	Date.	Drawn By.
1	*1:50*	*20:OCT:2000*	*PETER MAYER*

Drawing No.	Revisions.
31857	

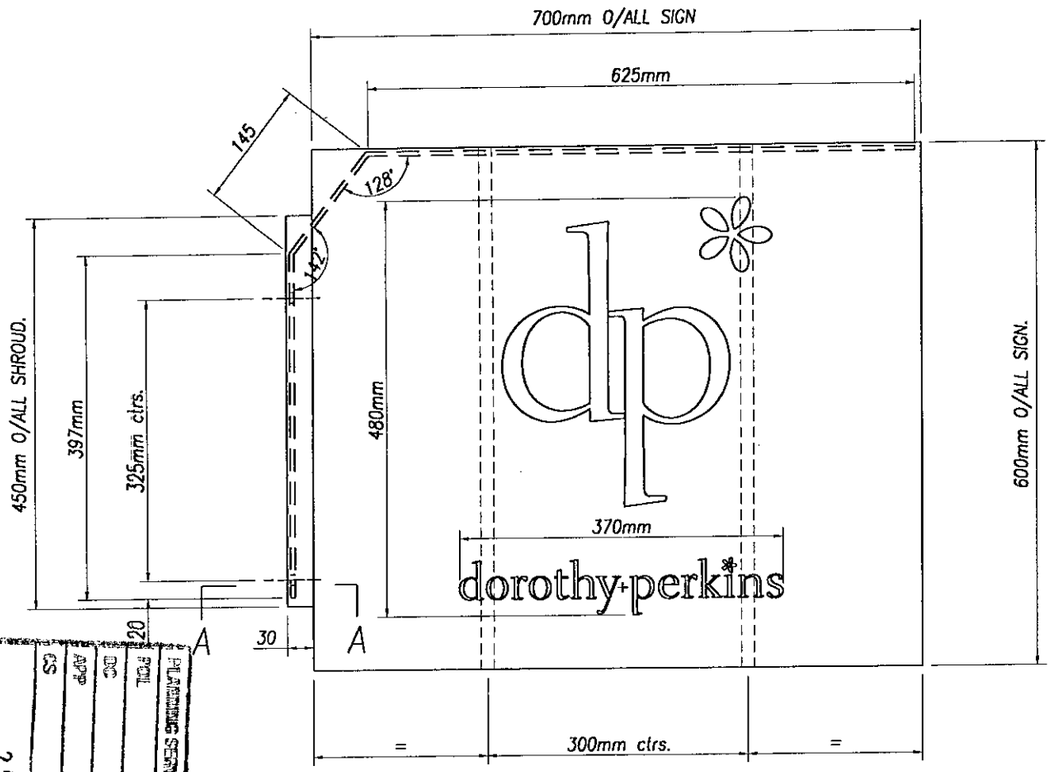

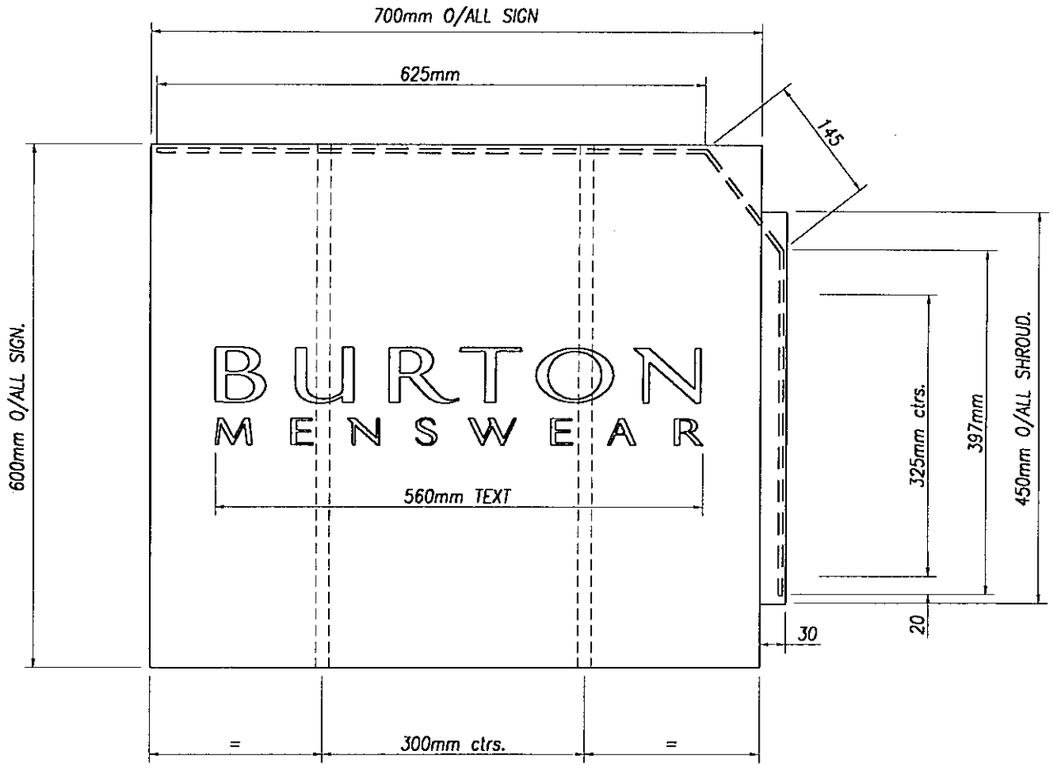

COPIES TO:
CS
APP
DC
ROL
PLANNING SERVICES
25 SEP 2000
FILE:
ACK:

PLAN DETAIL A–A (1:1).

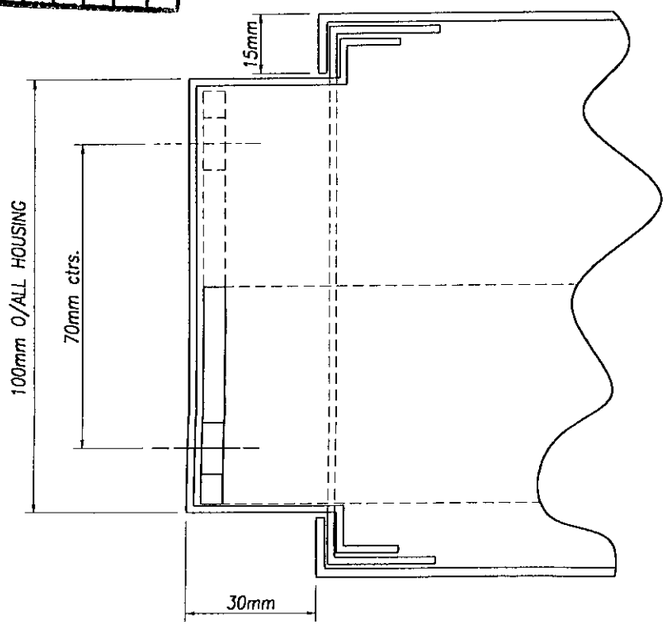

50mm X 6mm MILD STEEL FLAT BRACKET WELDED WITH 40mm X 44mm X 6mm LUGS. FIXING HOLES 12mm dia.

INTERNAL BOX MANUFACTURED FROM ZINTEC FITTED WITH FACE PANELS FOLDED FROM DESCALED STAINLESS STEEL.

FACE PANEL TO BE LASER CUT WITH TEXT 'BURTON MENSWEAR' AND 'DP ASTERISK, DOROTHY PERKINS ASTERISK'.

TEXT 'BURTON' PUSHED THROUGH FROM 10mm OPAL 030, TEXT 'MENSWEAR' BACKED IN OPAL 050. BURTON TEXT FACED IN THIN GAUGE ALI STOVED BURGUNDY WITH MENSWEAR FACED IN TRANS BURGUNDY VINYL.

TEXT 'LARGE DP AND ASTERISK' FROM 10mm OPAL 030 WITH THIN GAUGE ALI FACES IN BLUE AND RED. DOROTHY PERKINS BACKED IN STD BLUE AND RED.

SIGN STOVED WHITE INSIDE AND OUTSIDE.

GUSSETS TO STRENGTHEN SIGN.

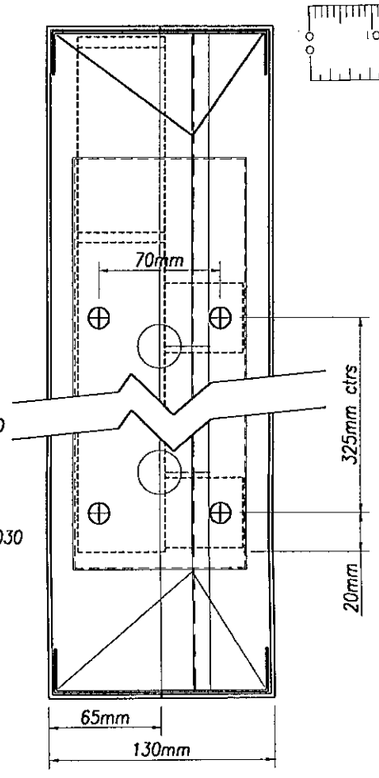



Job Title
DOROTHY PERKINS/BURTON
9–10 MARKET PLACE
WOKINGHAM
BERKSHIRE

Drawing No.	Sheet no.
31857	SIGN 2
Scale: N.T.S.	Date: 21:SEPT:2000

Drawn By: P.MAYER

Revisions

BLAZE NEON LTD
Patricia Way, Pysons Road, Broadstairs, Kent CT10 2XZ
Tel: Thanet (01843) 601075 Fax: (01843) 867924
E-mail: cad@bstairs.blazeneon.co.uk

Note: All dimensions must be checked on site and not scaled from this drawing.

THIS DRAWING IS TO BE READ IN CONJUNCTION WITH THE G.S. SCOPE OF WORKS AND ARCADIA MATERIAL SPECIFICATION AND STANDARD DETAIL MANUAL.

NEW MILD STEEL STUD PARTITIONING CONSISTING OF 70 MM METAL STUDS AT MAXIMUM 600 MM CENTRES FACED BOTH SIDES WITH ONE LAYER OF 12.7 MM PLASTERBOARD SCRIMMED AND TAPED JOINTS TO RECEIVE DECORATION PROVIDING MINIMUM 1/2 HR FIRE RESISTANCE AND MINIMUM CLASS 1 SPREAD OF FLAME.

NON-FIRE RATED STUD PARTITIONING

REMOVE PARTITIONS INDICATED BY DOTTED LINE.

FD30S SC NEW 1/2 HR FIRE RESISTING DOORS SELF CLOSING TO LATCH ON 25 MM x 35 MM S.W. DOOR STOPS AND SMOKE SEALS.

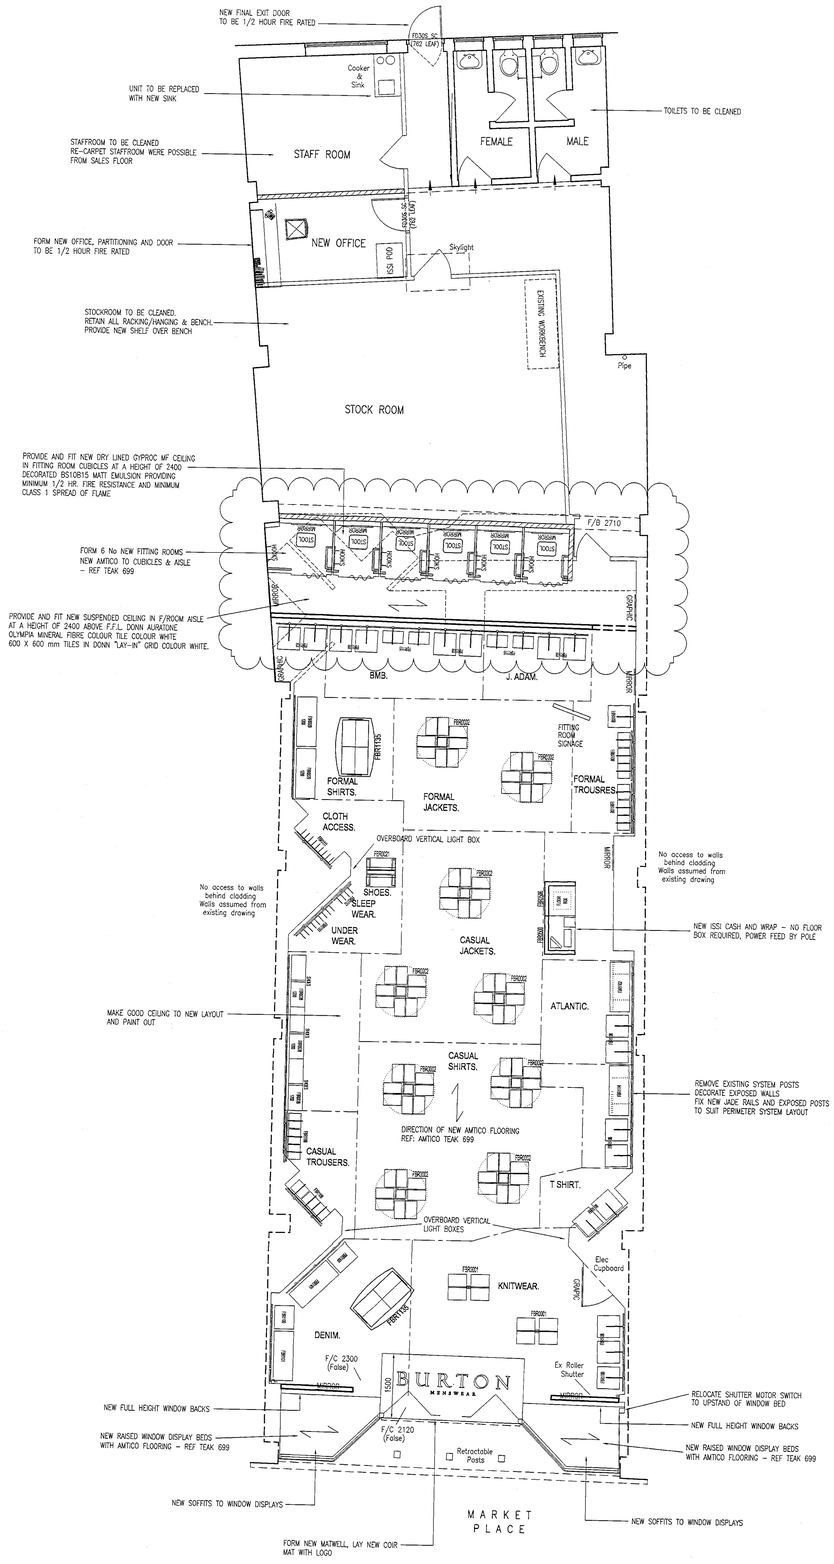

GROUND FLOOR SALES AREA = 1688sq ft
INCLUDING FITTING ROOMS AND WINDOW DISPLAYS

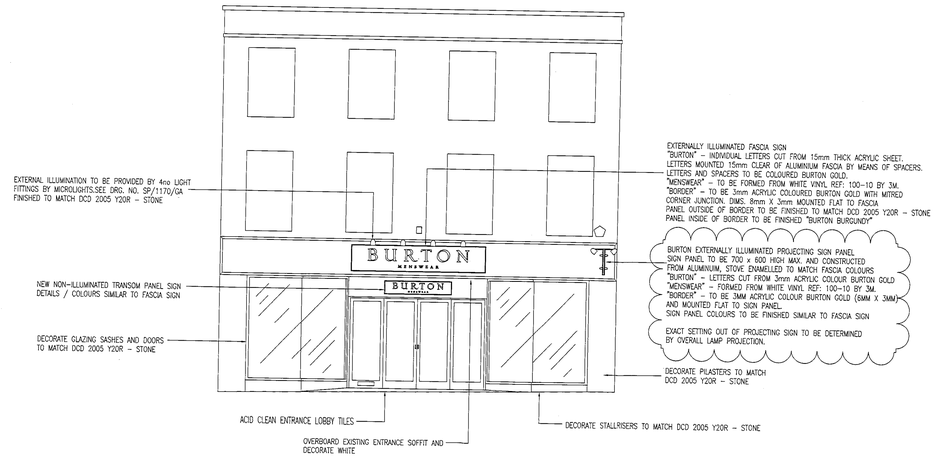

FRONT ELEVATION

FIXTURE CALL-OFF TABLE

DESCRIPTION		QTY	LIN FT	TOTAL
FBR0001	2 WAY FLOOR SYSTEM FIXTURE	2	4	8.00
FBR0002	4 WAY FLOOR SYSTEM FIXTURE	9	8	72.00
FBR0021	FLOOR ACCESSORY FIXTURE	1	4	4.00
FBR0029	SHIRTTIE FIXTURE 1010MM	2	4	8.00
FBR0038	SHOE FIXTURE 1500MM	3	8	24.00
FBR0500	LEFT HAND CASH (ISSI)	1	0	0.00
FBR0506	RIGHT HAND WRAP (ISSI)	1	0	0.00
FBR1100	600MM SHELF BAY	2	4	8.00
FBR1101	1200MM SHELF BAY	2	8	16.00
FBR1102	1200MM STRAIGHT & SIDE BAY	1	8	8.00
FBR1106	1200MM TRIPLE TROUSER BAY (X2)	4	8	32.00
FBR1108	1200MM STRAIGHT ARM BAY	8	8	64.00
FBR1109	600MM STRAIGHT ARM BAY	2	4	8.00
FBR1111	1200MM ACCESSORIES BAY	2	8	16.00
FBR1112	600MM ACCESSORIES BAY	1	4	4.00
FBR1114	1200MM SHELF T & STRAIGHT ARM BAY	1	8	8.00
FBR1116	1200MM STRAIGHT & RAKED ARM BAY	2	8	16.00
FBR1135	MID FLOOR SHIRT GONDOLA	2	40	80.00
TOTAL LINEAR FOOTAGE				378.00
NET TRADING AREA SQ. FT.				1688.00
TOTAL LINEAR FOOT RATIO %				22.27

1544 27-08-1998

SEASONAL WEAR
SMALL STORE PACK (UP TO 2500SQ FT)

3 No. BURTON SHOE SEATS REQ.

9/10 MARKET PLACE, WOKINGHAM
by PLOWMAN CRAVEN & ASSOCIATES, HARPENDEN
SCALE 1:50 DRAWING NO.6363/31-1
SURVEYED MAY 1998 CHECKED:CDS DATE:06/03/98

ABBREVIATIONS
F/C Floor to Ceiling Height
F/L Floor to Beam Height
F/D Floor to Duct Height

GENERAL NOTES

NOTE: This drawing to be read in conjunction with standard details and specifications.
All dimensions to be verified on site.
All works to comply with current building regulations.

Checked By

CAD	DATE	DESIGN	DATE

C	PROJECTING SIGN SIZE AMENDED – PARKING RESTRAINT	SPR	07OCT98
B	FITTING ROOM AREA AMENDED		
2	FIXTURE CODES ADDED	AB	27AUG98
A	1ST ISSUE FOLLOWING SIGN	SPR	18AUG98
ISSUE / REVISION		INIT	DATE

This drawing is the property of Arcadia Group plc Copyright is reserved. The drawing is issued on the condition that it is not copied, reproduced, retained or disclosed to any unauthorised person, either wholly or in part.

Arcadia Group plc
STORE DEVELOPMENT
UK HOUSE, 180 OXFORD ST, LONDON W1N 9BJ
TELEPHONE 0171 636 6040 FAX 0171 927 3878

BURTON MENSWEAR

Project
9–10, MARKET PLACE
WOKINGHAM

Title
GROUND FLOOR PLAN AND ELEVATION AS ~~PROPOSED~~ EXISTING.

Drawn By SPR

Scale	Date
1:50	AUG 1998

CAD Ref No. TOWN/WOKINGHAM/0890/LAG
Revision C
Drawing No. 0890–012

05 JUL 2000 1:17

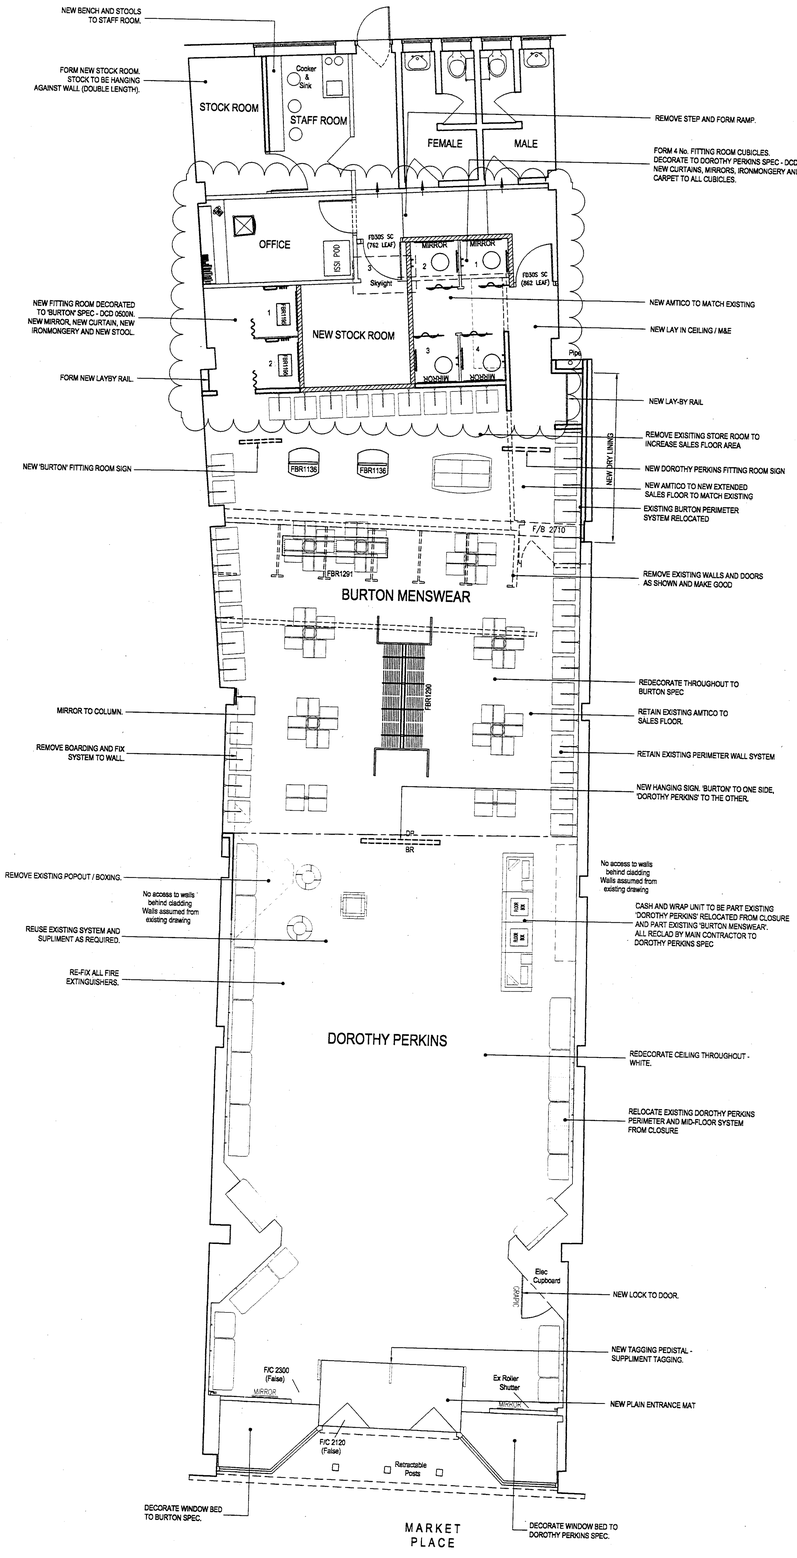

THIS DRAWING IS TO BE READ IN CONJUNCTION WITH THE O.S. SCOPE OF WORKS AND ARCADIA MATERIAL SPECIFICATION AND STANDARD DETAIL MANUAL.

NEW MILD STEEL STUD PARTITIONING CONSISTING OF 70 MM METAL STUDS AT MAXIMUM 600 MM CENTRES FACED BOTH SIDES WITH ONE LAYER OF 12.7 MM PLASTERBOARD SCRIMMED AND TAPED JOINTS TO RECEIVE DECORATION PROVIDING MINIMUM 1/2 HR FIRE RESISTANCE AND MINIMUM CLASS 1 SPREAD OF FLAME.

NON-FIRE RATED STUD PARTITIONING

REMOVE PARTITIONS INDICATED BY DOTTED LINE.

FD30S SC NEW 1/2 HR FIRE RESISTING DOORS SELF CLOSING TO LATCH ON 25 MM x 35 MM S.W. DOOR STOPS AND SMOKE SEALS.

ABBREVIATIONS
F/C Floor to Ceiling Height
F/L Floor to Beam Height
F/D Floor to Duct Height

BURTON MENSWEAR
GROUND FLOOR SALES AREA = 959 sq ft
INCLUDING FITTING ROOMS AND WINDOW DISPLAYS

DOROTHY PERKINS
GROUND FLOOR SALES AREA = 1275 sq ft
INCLUDING FITTING ROOMS AND WINDOW DISPLAYS

GROUND FLOOR SALES AREA = 2284 sq ft
INCLUDING FITTING ROOMS AND WINDOW DISPLAYS

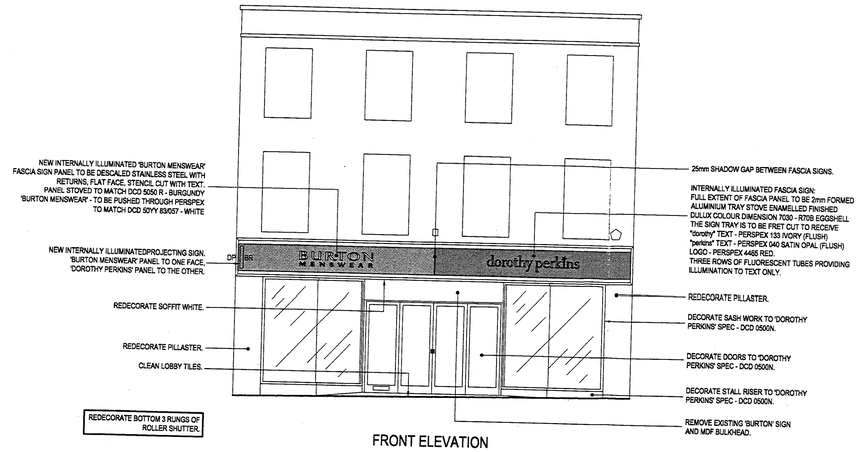

FRONT ELEVATION

EXISTING FIXTURES - BURTONS

FIXTURE CALL-OFF TABLE

DESCRIPTION	QTY
4 - WAYS	11
2 - WAYS	2
SHIRT GONDOLA	1
TABLE	2

EXISTING D.P. FIXTURES - TO BE RELOCATED

FIXTURE CALL-OFF TABLE

DESCRIPTION	QTY
KNICKER TOWER	2
SUNGLASSES STAND	1

NEW BURTON FIXTURES

FIXTURE CALL-OFF TABLE

DESCRIPTION		QTY	LIN FT	TOTAL
FBR1136	MID FLOOR ACCESSORIES UNIT	2	4	8.00
FBR1195	SHOE / FITTING ROOM STOOL	2	0	0.00
FBR1282	FITTING ROOM HOOKS & D-RAIL	2	0	0.00
FBR1283	FITTING ROOM CURTAIN	2	0	0.00
FBR1284	FITTING ROOM MIRROR 900MM	2	0	0.00
FBR1290	FREE STANDING 4 BAY WALL UNIT	1	40	40.00
FBR1291	CLOAK FIXTURE FOR TWO 4-WAY STANDS	1	0	0.00
TOTAL LINEAR FOOTAGE				48.00
NET TRADING AREA SQ. FT.				959.00
TOTAL LINEAR FOOT RATIO %				5.01

25-07-2000 Revision: B

NEW DOROTHY PERKINS FIXTURES

FIXTURE CALL-OFF TABLE

DESCRIPTION		QTY	LIN FT	TOTAL
FDP2092	FITTING ROOM PEGS	4	0	0.00
FDP2093	FITTING ROOM D-RAIL	4	0	0.00
FDP2094	FITTING ROOM STOOL	4	0	0.00
FDP2095	FITTING ROOM CURTAIN	4	0	0.00
FDP2096	FITTING ROOM 900MM MIRROR	4	0	0.00
TOTAL LINEAR FOOTAGE				0.00
NET TRADING AREA SQ. FT.				1275.00
TOTAL LINEAR FOOT RATIO %				0.00

25-07-2000 Revision: B

GENERAL NOTES

NOTE: This drawing to be read in conjunction with standard details and specifications.
All dimensions to be verified on site.
All works to comply with current building regulations.

DRG STATUS - L1 S.O.W.

Retail P.M.	Type
D.VICKERS/C.HOLMES	DP INTRO INTO EX BR
Design P.M.	Date briefed
C.BROWNE/ P.BEE	.....

SIGN OFF BOX

	Approved By	Date
Design	.....	.....
Brand	.....	.....
Region	.....	.....

Checked By

CAD	DATE	DESIGN	DATE

ISSUE	REVISION	INIT	DATE
B	L1 - SCOPE OF WORKS AMENDMENTS WITH BRAND RE-BRIEF	PTO	25/07/00
A	L1 / FEASIBILITY SCHEME INDICATED	CRD	06/06/00

This drawing is the property of Arcadia Group plc Copyright is reserved. The drawing is issued on the condition that it is not copied, reproduced, retained or disclosed to any unauthorised person, either wholly or in part.

PLANNING SERVICES
I.R.C.
D.C.
A.D.P.
C.S.
02 AUG 2000
COPIES TO:
A.D.C.
R.I.C.

Arcadia Group plc
STORE DEVELOPMENT
UK HOUSE, 180 OXFORD ST, LONDON W1N 9BJ
TELEPHONE 0171 636 8040 FAX 0171 927 3678

Prepared by

dorothy perkins
BURTON MENSWEAR

Project
9 - 10 MARKET PLACE
WOKINGHAM

Title
GROUND FLOOR LAYOUT AND ELEVATION AS PROPOSED

Drawn By	CRS	Frame size	A0
Scale	1:50	Date	06 JUNE 2000
CAD Ref No.	TOWN\WOKINGHA\WI_GRND.DAG	Revision	B
Drawing No.	012		

SCALE 1:50
0 1 2 3 4 5 6m

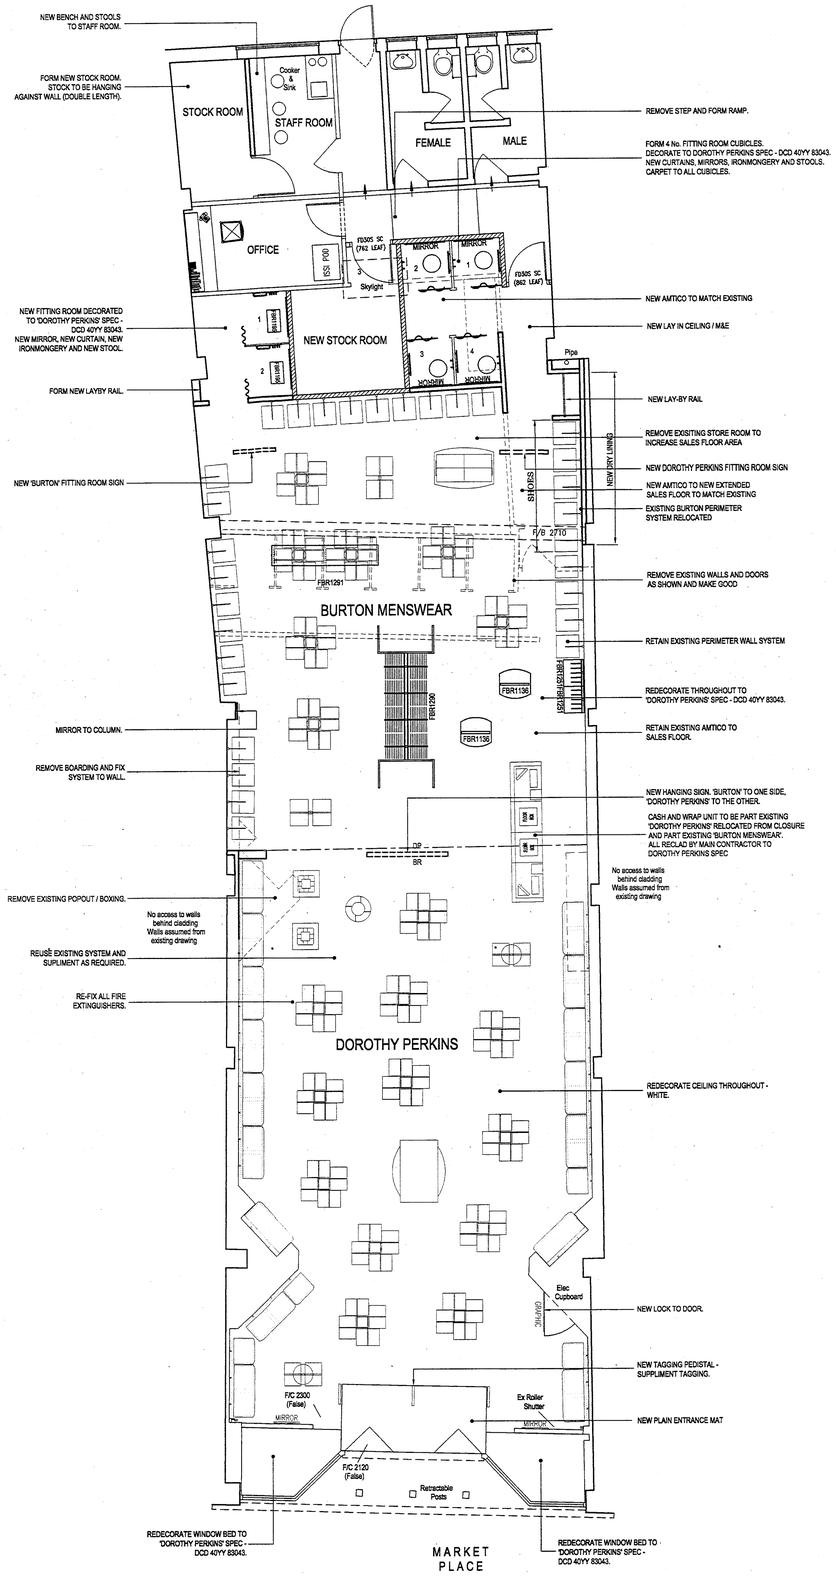

ABBREVIATIONS
F/C Floor to Ceiling Height
F/L Floor to Beam Height
F/D Floor to Duct Height

BURTON MENSWEAR
GROUND FLOOR SALES AREA = 959 sq ft
INCLUDING FITTING ROOMS AND WINDOW DISPLAYS

DOROTHY PERKINS
GROUND FLOOR SALES AREA = 1275 sq ft
INCLUDING FITTING ROOMS AND WINDOW DISPLAYS

GROUND FLOOR SALES AREA = 2284 sq ft
INCLUDING FITTING ROOMS AND WINDOW DISPLAYS

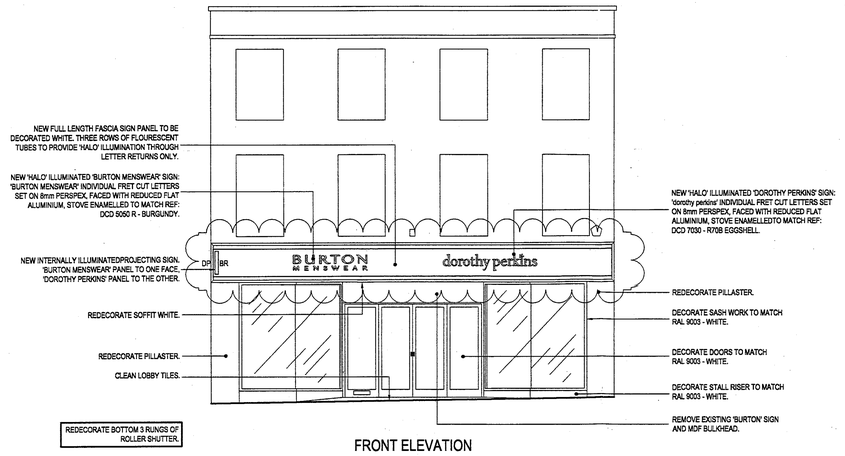

FRONT ELEVATION

THIS DRAWING IS TO BE READ IN CONJUNCTION WITH THE Q.S. SCOPE OF WORKS AND ARCADIA MATERIAL SPECIFICATION AND STANDARD DETAIL MANUAL

NEW MILD STEEL STUD PARTITIONING CONSISTING OF 70 MM METAL STUDS AT MAXIMUM 600 MM CENTRES FACED BOTH SIDES WITH ONE LAYER OF 12.7 MM PLASTERBOARD SCRIMMED AND TAPED JOINTS TO RECEIVE DECORATION PROVIDING MINIMUM 1/2 HR FIRE RESISTANCE AND MINIMUM CLASS 1 SPREAD OF FLAME.

NON-FIRE RATED STUD PARTITIONING

REMOVE PARTITIONS INDICATED BY DOTTED LINE.

FD30S SC NEW 1/2 HR FIRE RESISTING DOORS SELF CLOSING TO LATCH ON 25 MM x 38 MM S.W. DOOR STOPS AND SMOKE SEALS

PLANNING SERVICES	HPT
PDL	TLS
	EW
APP	
CS	

24 AUG 2000

COPIES TO: ADX: FILE:

EXISTING FIXTURES - BURTONS

FIXTURE CALL-OFF TABLE

DESCRIPTION	QTY
4 - WAYS	7
2 - WAYS	2
SHIRT GONDOLA	1

EXISTING D.P. FIXTURES TO BE RELOCATED

FIXTURE CALL-OFF TABLE

DESCRIPTION	QTY
4-WAYS	12
2-WAYS	2
DENIM TABLE	1
ACCESSORY TOWER	2
KNICKER TOWER	1

LINEAR CALCULATIONS

'BURTON MENSWEAR' = 249 Lin. ft.
TOTAL CONVERSION = 26 %.

NEW BURTON FIXTURES

FIXTURE CALL-OFF TABLE

	DESCRIPTION	QTY	LIN FT	TOTAL
FBR1136	MID FLOOR ACCESSORIES UNIT	2	4	8.00
FBR1195	SHOE / FITTING ROOM STOOL	2	0	0.00
FBR1251	600MM ACCESSORY BAY LOW COST	2	4	8.00
FBR1282	FITTING ROOM HOOKS & D-RAIL	2	0	0.00
FBR1283	FITTING ROOM CURTAIN	2	0	0.00
FBR1284	FITTING ROOM MIRROR 900MM	2	0	0.00
TOTAL LINEAR FOOTAGE				16.00
NET TRADING AREA SQ. FT.				959.00
TOTAL LINEAR FOOT RATIO %				1.67

17-08-2000 Revision: C

LINEAR CALCULATIONS

'DOROTHY PERKINS' = 207 Lin. ft.
TOTAL CONVERSION = 16 %.

NEW DOROTHY PERKINS FIXTURES

FIXTURE CALL-OFF TABLE

	DESCRIPTION	QTY	LIN FT	TOTAL
FDP2092	FITTING ROOM PEGS	4	0	0.00
FDP2093	FITTING ROOM D-RAIL	4	0	0.00
FDP2094	FITTING ROOM STOOL	4	0	0.00
FDP2095	FITTING ROOM CURTAIN	4	0	0.00
FDP2096	FITTING ROOM 900MM MIRROR	4	0	0.00
TOTAL LINEAR FOOTAGE				0.00
NET TRADING AREA SQ. FT.				1275.00
TOTAL LINEAR FOOT RATIO %				0.00

24-07-2000 Revision: C

SCALE 1:50

GENERAL NOTES

NOTE: This drawing to be read in conjunction with standard details and specifications.
All dimensions to be verified on site.
All works to comply with current building regulations.

DRAWING STATUS - L3

Retail P.M.	Type
D.VICKERS/C.HOLMES	DP INTRO INTO EX BR
Design P.M.	Date briefed
C.BROWNE/ P.BEE	.....

SIGN OFF BOX

	Approved By	Date
Design	.....	.....
Brand	.....	.....
Region	.....	.....

Checked By

CAD	DATE	DESIGN	DATE

ISSUE	REVISION	INIT	DATE
C	L3 - BRAND COMMENTS ADDED	SPR	17/08/00
B	L3 - SCOPE OF WORKS AMENDMENTS	PTS	28/07/00
A	L3 - FEASIBILITY SCHEME INDICATED.	CRS	26/06/00

This drawing is the property of Arcadia Group plc Copyright is reserved. The drawing is issued on the condition that it is not copied, reproduced, retained or disclosed to any unauthorised person, either wholly or in part.

Arcadia Group plc
STORE DEVELOPMENT
UK HOUSE, 180 OXFORD ST., LONDON W1N 9BJ
TELEPHONE 0171 636 8040 FAX 0171 927 3678

Prepared by

dorothy perkins
BURTON MENSWEAR

Project
9 - 10 MARKET PLACE
WOKINGHAM

Title
GROUND FLOOP LAYOUT AND ELEVATION AS PROPOSED

Drawn By	CRS	Frame size	A0
Scale		Date	
1:50		06 JUNE 2000	

CAD Ref No. T:\WOK\WOKINGMAN\000WP\L3.DWG

Revision C

Drawing No. 012

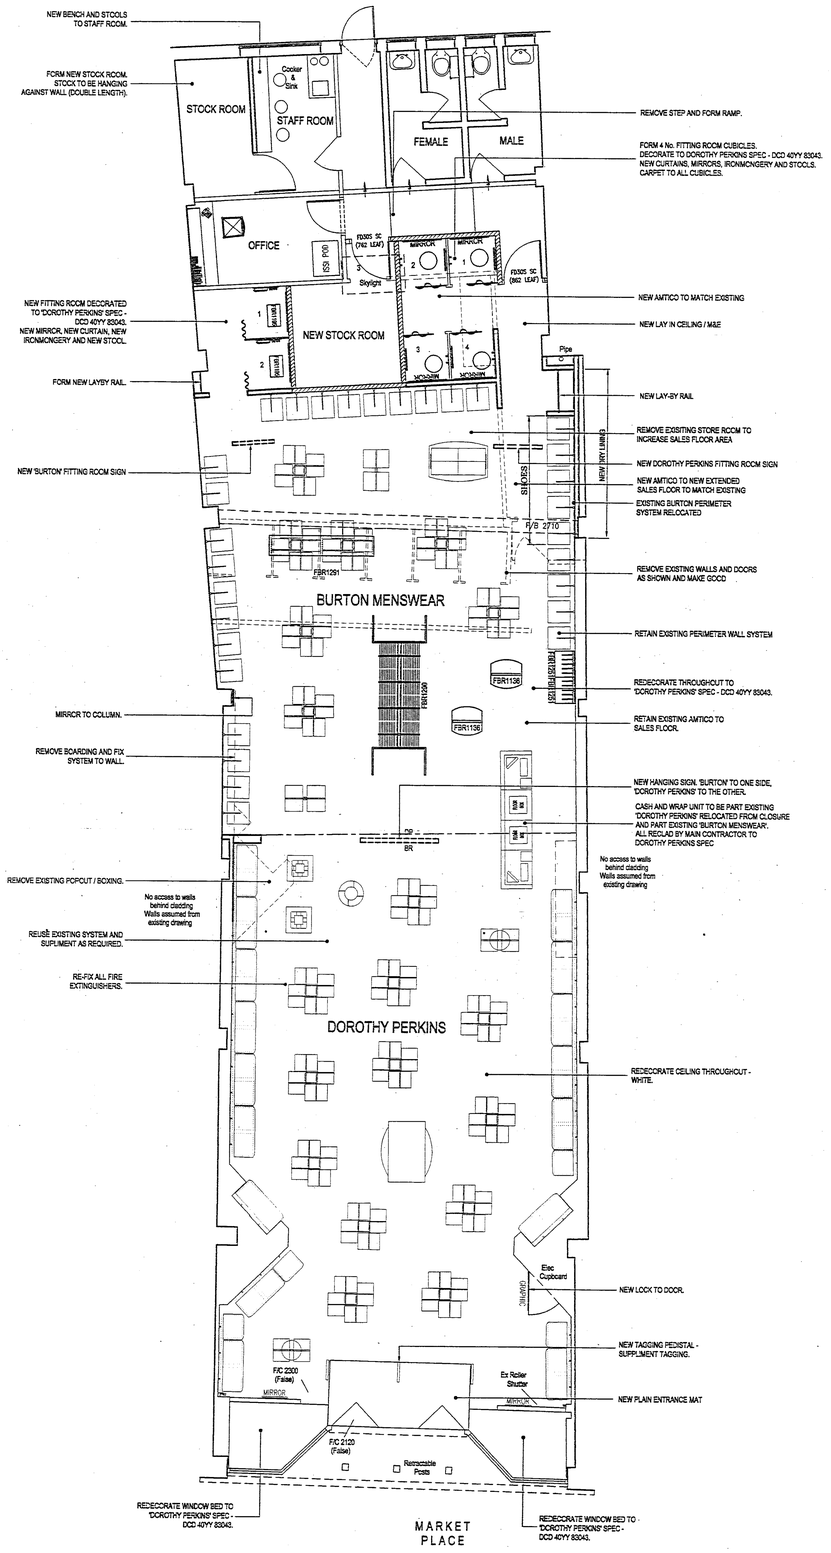

ABBREVIATIONS
F/C Floor to Ceiling Height
F/L Floor to Beam Height
F/D Floor to Duct Height

BURTON MENSWEAR
GROUND FLOOR SALES AREA = 959 sq ft
INCLUDING FITTING ROOMS AND WINDOW DISPLAYS

DOROTHY PERKINS
GROUND FLOOR SALES AREA = 1275 sq ft
INCLUDING FITTING ROOMS AND WINDOW DISPLAYS

GROUND FLOOR SALES AREA = 2284 sq ft
INCLUDING FITTING ROOMS AND WINDOW DISPLAYS



FRONT ELEVATION

THIS DRAWING IS TO BE READ IN CONJUNCTION WITH THE G.S. SCOPE OF WORKS AND ARCADIA MATERIAL SPECIFICATION AND STANDARD DETAIL MANUAL

NEW MILD STEEL STUD PARTITIONING CONSISTING OF 70 MM METAL STUDS AT MAXIMUM 600 MM CENTRES FACED BOTH SIDES WITH ONE LAYER OF 12.7 MM PLASTERBOARD SCRIMMED AND TAPED JOINTS TO RECEIVE DECORATION PROVIDING MINIMUM 1/2 HR FIRE RESISTANCE AND MINIMUM CLASS 1 SPREAD OF FLAME.

NON-FIRE RATED STUD PARTITIONING

REMOVE PARTITIONS INDICATED BY DOTTED LINE.

FD30S SC — NEW 1/2 HR FIRE RESISTING DOORS SELF CLOSING TO LATCH ON 25 MM x 35 MM S.W. DOOR STOPS AND SMOKE SEALS.

EXISTING FIXTURES - BURTONS

FIXTURE CALL-OFF TABLE

DESCRIPTION	QTY
4 - WAYS	7
2 - WAYS	2
SHIRT GONDOLA	1

EXISTING D.P. FIXTURES TO BE RELOCATED

FIXTURE CALL-OFF TABLE

DESCRIPTION	QTY
4-WAYS	12
2-WAYS	2
DENIM TABLE	1
ACCESSORY TOWER	2
KNICKER TOWER	1

NEW BURTON FIXTURES

FIXTURE CALL-OFF TABLE

DESCRIPTION		QTY	LIN FT	TOTAL
FBR1136	MID FLOOR ACCESSORIES UNIT	2	4	8.00
FBR1156	SHOE / FITTING ROOM STOOL	2	0	0.00
FBR1261	600MM ACCESSORY BAY LOW COST	2	4	8.00
FBR1292	FITTING ROOM HOOKS & D-RAIL	2	0	0.00
FBR1293	FITTING ROOM CURTAIN	2	0	0.00
FBR1294	FITTING ROOM MIRROR 900MM	2	0	0.00
TOTAL LINEAR FOOTAGE				16.00
NET TRADING AREA SQ. FT.				959.00
TOTAL LINEAR FOOT RATIO %				1.67

17-08-2000 Revision: C

LINEAR CALCULATIONS

'BURTON MENSWEAR' = 249 Lin. ft.
TOTAL CONVERSION = 26 %.

NEW DOROTHY PERKINS FIXTURES

FIXTURE CALL-OFF TABLE

DESCRIPTION		QTY	LIN FT	TOTAL
FDP2092	FITTING ROOM PEGS	4	0	0.00
FDP2093	FITTING ROOM D-RAIL	4	0	0.00
FDP2094	FITTING ROOM STOOL	4	0	0.00
FDP2095	FITTING ROOM CURTAIN	4	0	0.00
FDP2096	FITTING ROOM 900MM MIRROR	4	0	0.00
TOTAL LINEAR FOOTAGE				0.00
NET TRADING AREA SQ. FT.				1275.00
TOTAL LINEAR FOOT RATIO %				0.00

24-07-2000 Revision: C

LINEAR CALCULATIONS

'DOROTHY PERKINS' = 207 Lin. ft.
TOTAL CONVERSION = 16 %.

REVISED PLAN

1911
1912

GENERAL NOTES

NOTE: This drawing to be read in conjunction with standard details and specifications.
All dimensions to be verified on site.
All works to comply with current building regulations.

DRAWING STATUS - L3

Retail P.M.	Type
D.VICKERS/C.HOLMES	DP INTRO INTO EX BR
Design P.M.	Date briefed
C.BROWNE/ P.BEE	.....

SIGN OFF BOX

	Approved By	Date
Design	.....	.....
Brand	.....	.....
Region	.....	.....

Checked By

CAD	DATE	DESIGN	DATE

C	L3 - MINOR COMMENTS ADDED		BPR	13/09/00
B	L3 - SCOPE OF WORKS AMENDMENTS		PTG	29/08/00
A	L3 - FEASIBILITY SCHEME INDICATED		CRS	06/06/00
ISSUE	REVISION		CHKD	DATE

This drawing is the property of Arcadia Group plc. Copyright is reserved. The drawing is issued on the condition that it is not copied, reproduced, retained or disclosed to any unauthorised person, either wholly or in part.

Arcadia Group plc
STORE DEVELOPMENT
UK HOUSE, 180 OXFORD ST, LONDON W1N 9BJ
TELEPHONE 0171 636 8040 FAX 0171 927 2878

Prepared by

APPROVED

REVISED PLAN

dorothy perkins
BURTON MENSWEAR

Project
9 - 10 MARKET PLACE
WOKINGHAM

Title
GROUND FLOOP LAYOUT AND ELEVATION AS PROPOSED

Drawn By	CRS	Frame size	A0
Scale	1:50	Date	06 JUNE 2000

CAD Ref No. TOWN_WOKINGHAM_0000_L&G

Drawing No. 012

Revision C

13/10/00

SCALE 1:50

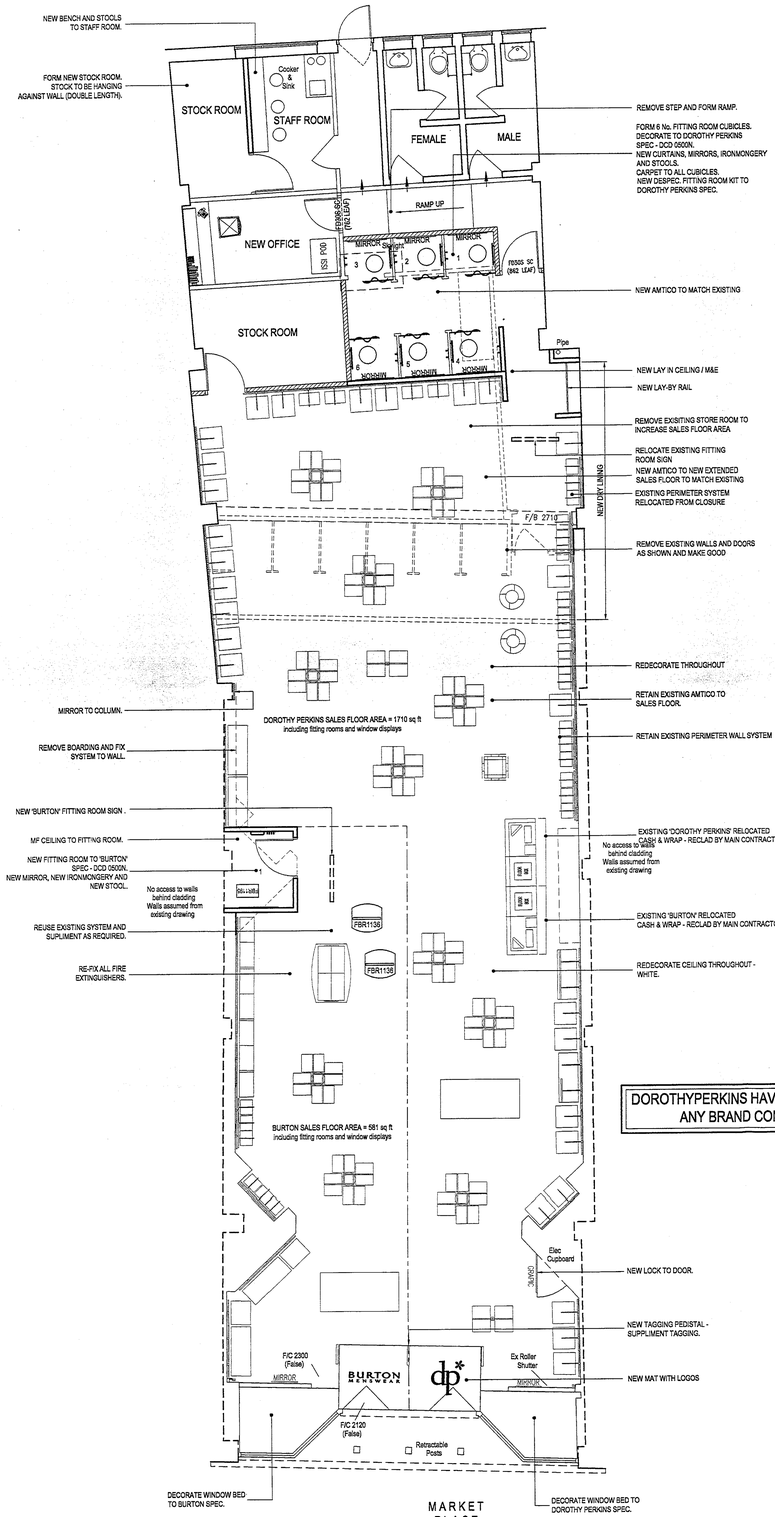

GROUND FLOOR SALES AREA = 2291 sq ft

INCLUDING FITTING ROOMS AND WINDOW DISPLAYS

ABBREVIATIONS

F/C Floor to Ceiling Height
F/L Floor to Beam Height
F/D Floor to Duct Height

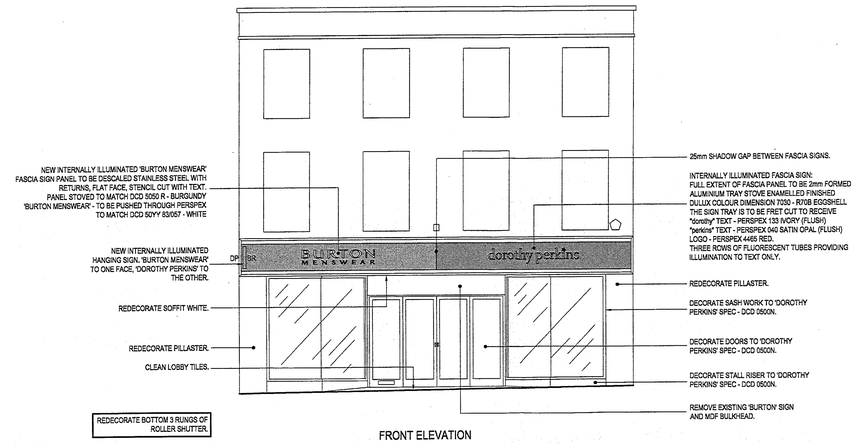

FRONT ELEVATION

THIS DRAWING IS TO BE READ IN CONJUNCTION WITH THE G.S. SCOPE OF WORKS AND ARCADIA MATERIAL SPECIFICATION AND STANDARD DETAIL MANUAL

NEW MILD STEEL STUD PARTITIONING CONSISTING OF 70 MM METAL STUDS AT MAXIMUM 600 MM CENTRES FACED BOTH SIDES WITH ONE LAYER OF 12.7 MM PLASTERBOARD SCRIMMED AND TAPED JOINTS TO RECEIVE DECORATION PROVIDING MINIMUM 1/2 HR FIRE RESISTANCE AND MINIMUM CLASS 1 SPREAD OF FLAME.

NON-FIRE RATED STUD PARTITIONING

REMOVE PARTITIONS INDICATED BY DOTTED LINE.

FD30S SC — NEW 1/2 HR FIRE RESISTING DOORS SELF CLOSING TO LATCH ON 25 MM x 35 MM S.W. DOOR STOPS AND SMOKE SEALS.

NEW BURTON FIXTURES

FIXTURE CALL-OFF TABLE

DESCRIPTION		QTY	LIN FT	TOTAL
FBR1136	MID FLOOR ACCESSORIES UNIT	2	4	8.00
FBR1195	SHOE / FITTING ROOM STOOL	1	0	0.00
FBR1282	FITTING ROOM HOOKS & D-RAIL	1	0	0.00
FBR1284	FITTING ROOM MIRROR 900MM	1	0	0.00
TOTAL LINEAR FOOTAGE				8.00
NET TRADING AREA SQ. FT.				581.00
TOTAL LINEAR FOOT RATIO %				1.38

05-07-2000 Revision: B

EXISTING FIXTURES - BURTONS

FIXTURE CALL-OFF TABLE

DESCRIPTION	QTY
4 - WAYS	11
2 - WAYS	2
SHIRT GONDOLA	1
TABLE	2

NEW DOROTHY PERKINS FIXTURES

FIXTURE CALL-OFF TABLE

DESCRIPTION		QTY	LIN FT	TOTAL
FDP2002	FITTING ROOM PEGS	6	0	0.00
FDP2003	FITTING ROOM D-RAIL	6	0	0.00
FDP2294	FITTING ROOM STOOL	6	0	0.00
FDP2096	FITTING ROOM CURTAIN	5	0	0.00
FDP2098	FITTING ROOM 900MM MIRROR	6	0	0.00
TOTAL LINEAR FOOTAGE				0.00
NET TRADING AREA SQ. FT.				1710.00
TOTAL LINEAR FOOT RATIO %				0.00

EXISTING FIXTURES - DOROTHY PERKINS

FIXTURE CALL-OFF TABLE

DESCRIPTION	QTY
KNICKER TOWER	1
SUNGLASSES STAND	1

05-07-2000 Revision: B

NOTE: This drawing to be read in conjunction with standard details and specifications.
All dimensions to be verified on site.
All works to comply with current building regulations.

DRAWING STATUS - L2

Retail P.M.	Type
D.VICKERS/C.HOLMES	DP INTRO INTO EX BR
Design P.M.	**Date briefed**
C.BROWNE/ P.BEE	.....

SIGN OFF BOX

	Approved By	Date
Design	.....	.....
Brand	.....	.....
Region	.....	.....

Checked By

CAD	DATE	DESIGN	DATE

ISSUE	REVISION	INIT	DATE
B	L2 - SCOPE OF WORKS AMENDMTS - DESIGN & BRAND COMMENTS.	IPD	06/07/00
A	L1 - FEASIBILITY ISSUE INDICATED.	CRB	30/6/00

This drawing is the property of Arcadia Group plc Copyright is reserved. The drawing is issued on the condition that it is not copied, reproduced, retained or disclosed to any unauthorised person, either wholly or in part.

Arcadia Group plc
STORE DEVELOPMENT
UK HOUSE, 180 OXFORD ST, LONDON W1N 9BJ
TELEPHONE 0171 636 8040 FAX 0171 927 3678

Prepared by

dorothy perkins
BURTON MENSWEAR

Project
9 - 10 MARKET PLACE
WOKINGHAM

Title
GROUND FLOOP LAYOUT AND ELEVATION AS PROPOSED

Drawn By CRS	Frame size A0
Scale 1:50	Date 06 JUNE 2000
CAD Ref No. TOWN_WOKINGHAM_0006P.LAG	Revision B
Drawing No. 012	

SCALE 1:50



NEW SIGNCASE LASER CUT WITH PUSH THROUGH 10mm 060 FOR TEXT "BURTON" TEXT "MENSWEAR BACKED 060 OPAL

PANEL STOVED STD BURGUNDY

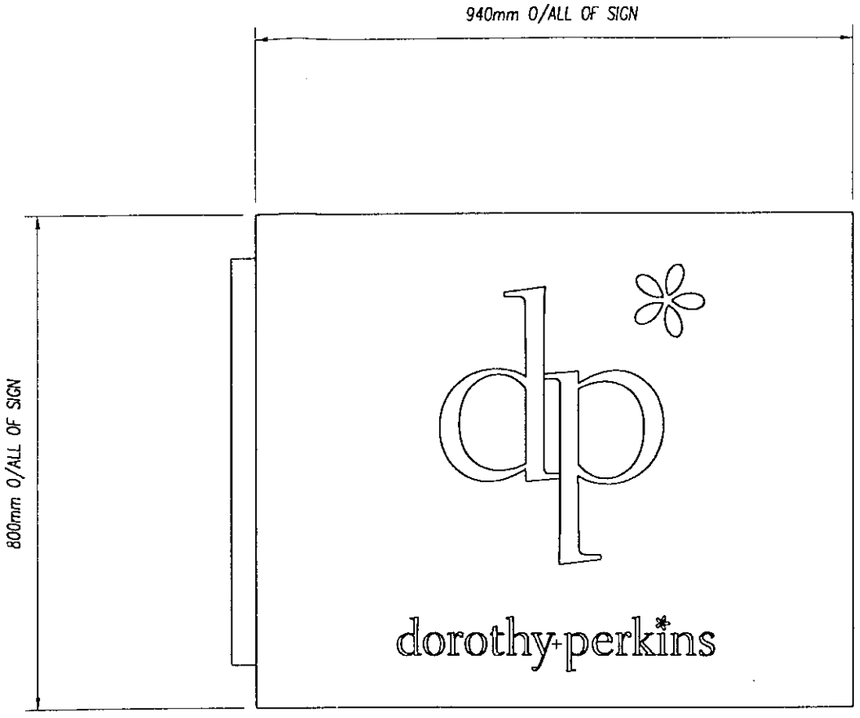

NEW SIGNCASE FITTED WITH DE-SCALED ST/STEEL FACE PANEL LASER CUT AND PUSH THROUGH LARGE "DP" AND ASTERISK FROM CREAM WHITE AND RED FLUSH WITH PANEL FACE

SMALL TEXT TO BE BACKED IN CREAM WHITE AND RED

PANEL STOVED BLUE TO MATCH 744

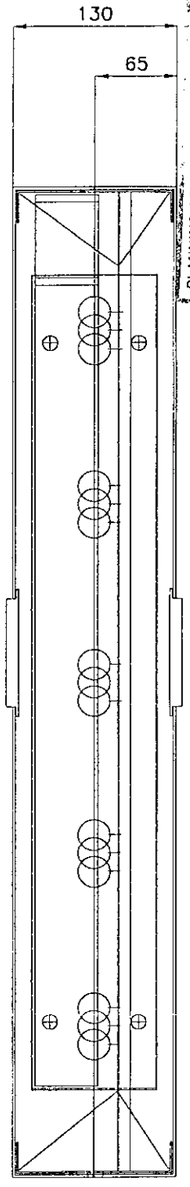

PLANNING SERVICES
POL
DC
APP
CS
27 JUL 2000
COPIES TO:
ACK:
FILE:



BLAZE NEON LTD
Patricia Way, Pysons Road, Broadstairs, Kent CT10 2XZ
Tel: Thanet (01843) 601075 Fax: (01843) 867924

Job Title: BURTON/DOROTHY PERKINS JOINT SITE PROJECTING SIGN	Sheet no. 1	Scale AS SHOWN	Date 24:JULY:2000
	Drawing No. D/SIDED	Revisions	Drawn By P.MAYER



NEW SIGNCASE LASER CUT WITH PUSH THROUGH 10mm 060
FOR TEXT "BURTON" TEXT "MENSWEAR BACKED 060 OPAL

PANEL STOVED STD BURGUNDY

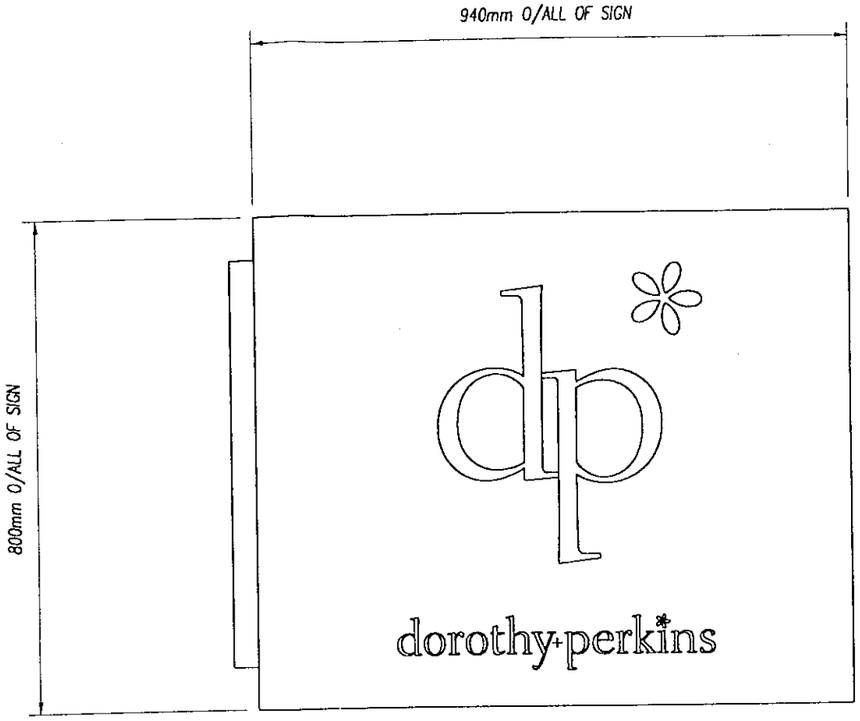

NEW SIGNCASE FITTED WITH DE-SCALED ST/STEEL FACE PANEL
LASER CUT AND PUSH THROUGH LARGE "DP" AND ASTERISK
FROM CREAM WHITE AND RED FLUSH WITH PANEL FACE

SMALL TEXT TO BE BACKED IN CREAM WHITE AND RED

PANEL STOVED BLUE TO MATCH 744

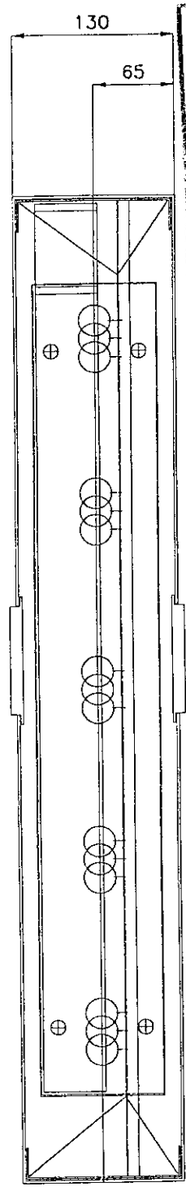

PLANNING SERVICES
POL
DC
APP
GS
27 JUL 2000
ACK:
FILE:

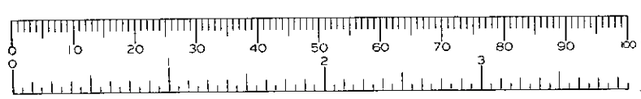

BLAZE NEON LTD Patricia Way, Pysons Road, Broadstairs, Kent CT10 2XZ Tel: Thanet (01843) 601075 Fax: (01843) 867924	Job Title BURTON/DOROTHY PERKINS JOINT SITE PROJECTING SIGN	Sheet no. 1	Scale AS SHOWN	Date 24:JULY:2000	Drawn By P.MAYER
		Drawing No. D/SIDED	Revisions		



NEW SIGNCASE LASER CUT WITH PUSH THROUGH 10mm 060
FOR TEXT "BURTON" TEXT "MENSWEAR BACKED 060 OPAL

PANEL STOVED STD BURGUNDY

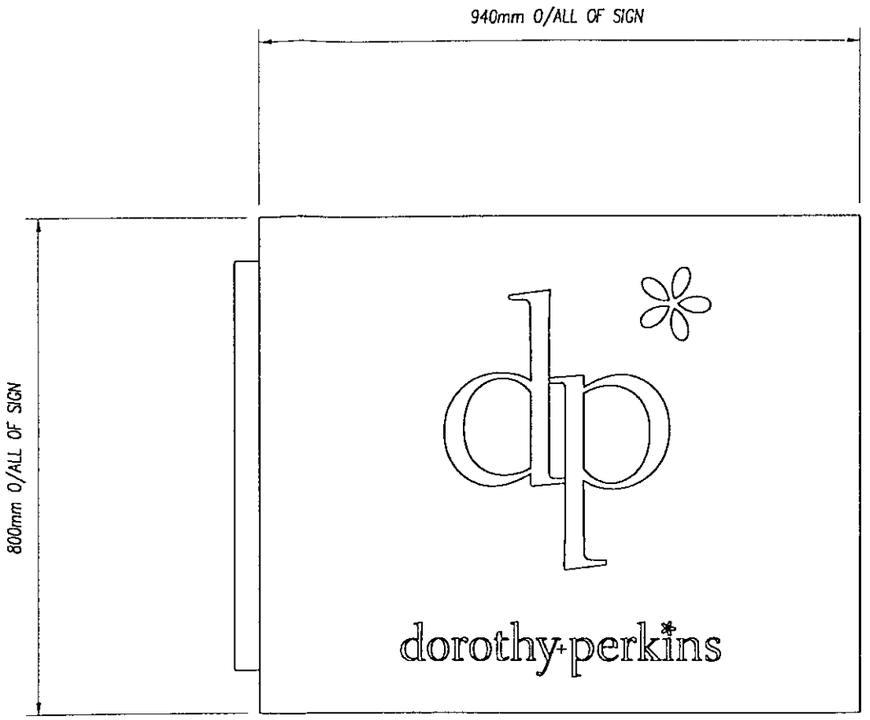

NEW SIGNCASE FITTED WITH DE-SCALED ST/STEEL FACE PANEL
LASER CUT AND PUSH THROUGH LARGE "DP" AND ASTERISK
FROM CREAM WHITE AND RED FLUSH WITH PANEL FACE

SMALL TEXT TO BE BACKED IN CREAM WHITE AND RED

PANEL STOVED BLUE TO MATCH 744

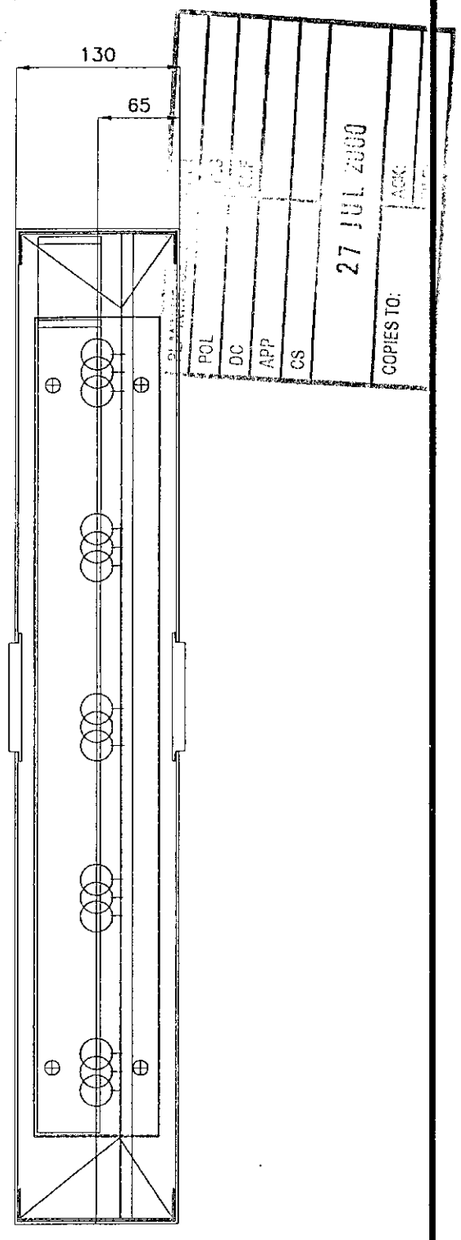

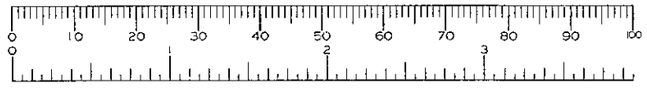

BLAZE NEON LTD
Patricia Way, Pysons Road, Broadstairs, Kent CT10 2XZ
Tel: Thanet (01843) 601075 Fax: (01843) 867924

Job Title: BURTON/DOROTHY PERKINS JOINT SITE PROJECTING SIGN	Sheet no. 1	Scale AS SHOWN	Date 24:JULY:2000
	Drawing No. D/SIDED	Revisions	Drawn By P.MAYER



NEW SIGNCASE LASER CUT WITH PUSH THROUGH 10mm 060 FOR TEXT "BURTON" TEXT "MENSWEAR BACKED 060 OPAL

PANEL STOVED STD BURGUNDY

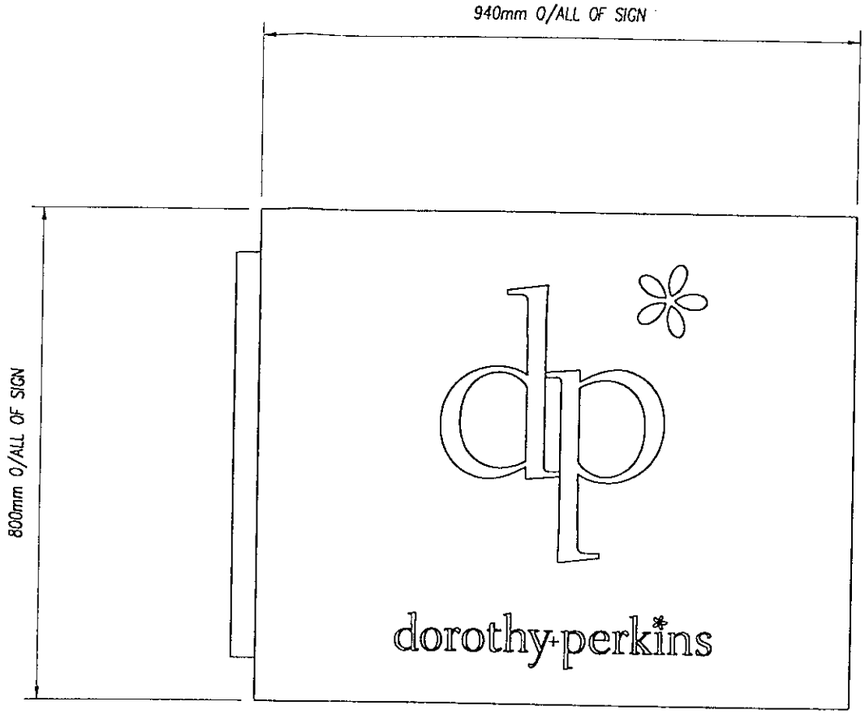

NEW SIGNCASE FITTED WITH DE-SCALED ST/STEEL FACE PANEL LASER CUT AND PUSH THROUGH LARGE "DP" AND ASTERISK FROM CREAM WHITE AND RED FLUSH WITH PANEL FACE

SMALL TEXT TO BE BACKED IN CREAM WHITE AND RED

PANEL STOVED BLUE TO MATCH 744

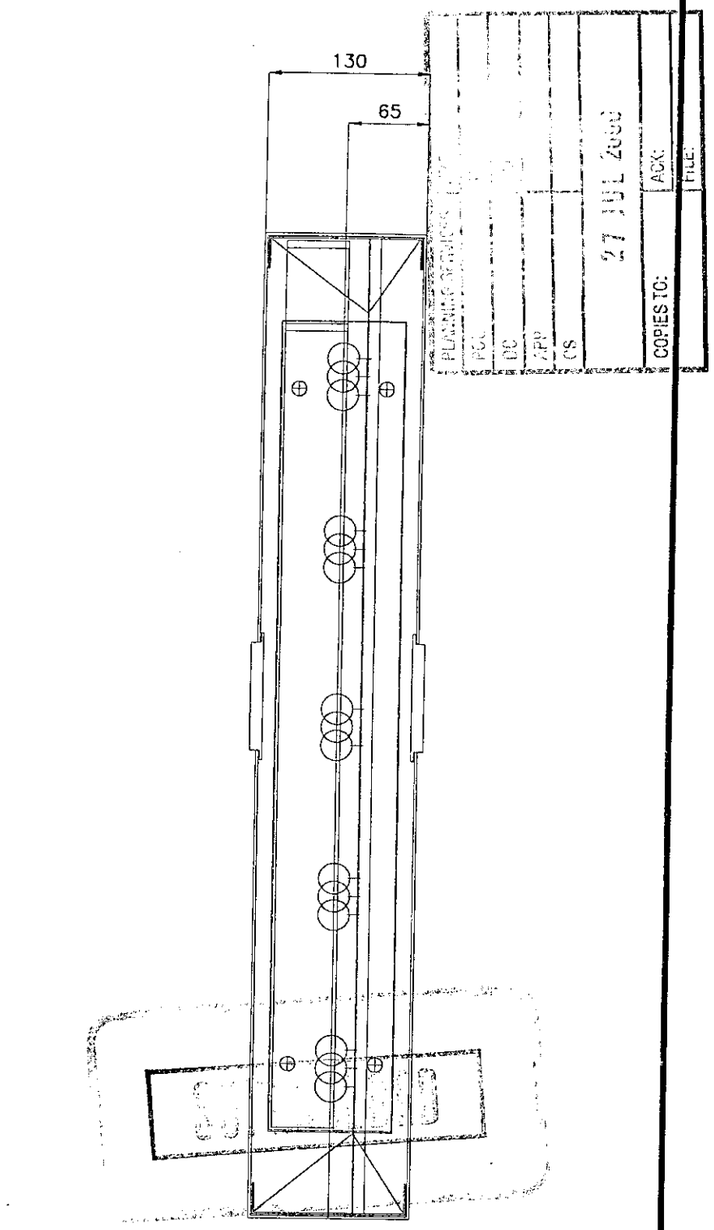

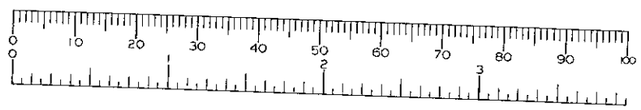

BLAZE NEON LTD
Patricia Way, Pysons Road, Broadstairs, Kent CT10 2XZ
Tel: Thanet (01843) 601075 Fax: (01843) 867924

Job Title: BURTON/DOROTHY PERKINS JOINT SITE PROJECTING SIGN	Sheet no. 1	Scale AS SHOWN	Date 24:JULY:2000
	Drawing No. D/SIDED	Revisions	Drawn By P.MAYER