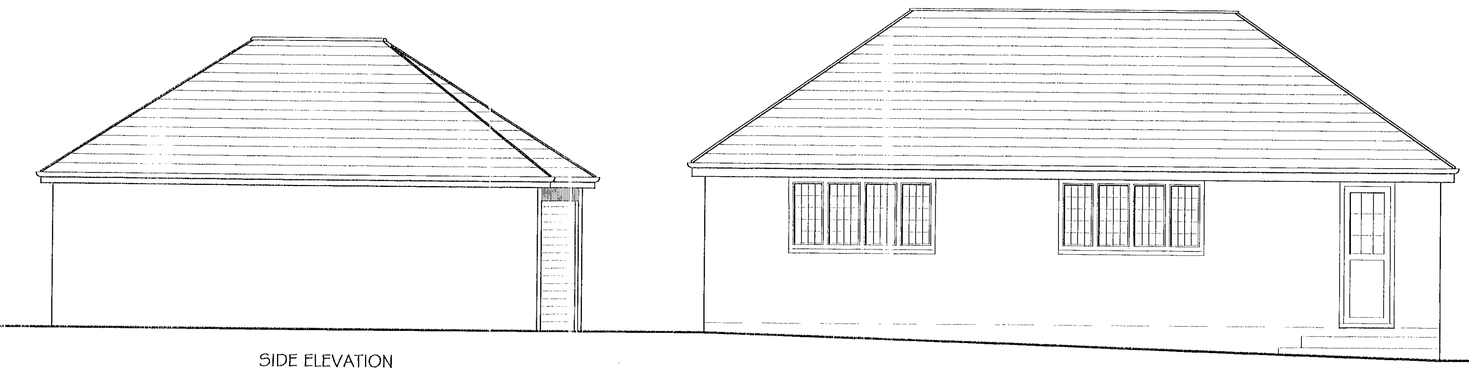

SIDE ELEVATION

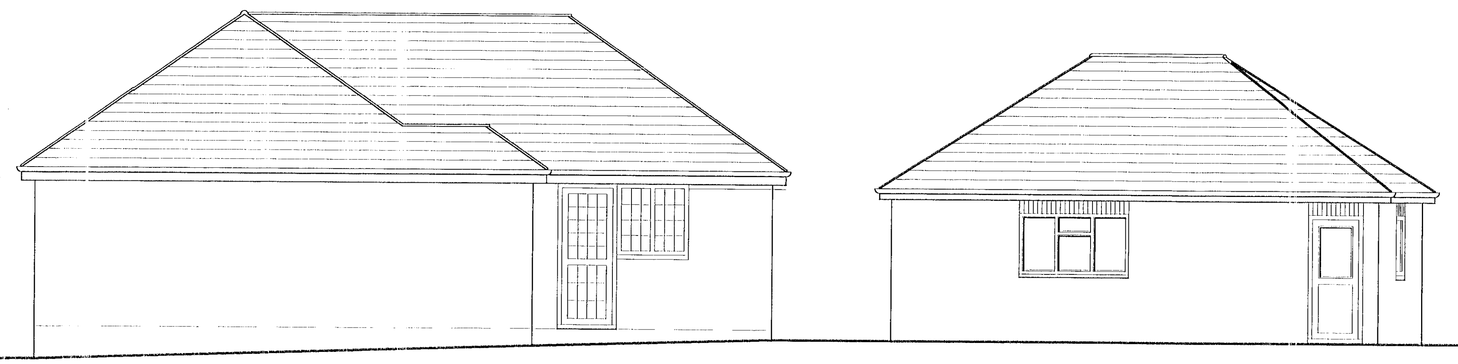

SIDE ELEVATION

Construction Note——
All dimension must be checked on-site and not scaled from drawing——

A	8.7.00	Window to garden.
	Date	Revision

Drawing title

MINOR AMENDMENT

Proposals

PLANNING SERVICES	HPT
POL	FLS
DC	ENF
APP	
CS	
0 7 AUG 2000	
COPIES TO:	ACK:
	FILE:

Elevations

Client

Mr & Mrs K.Jones

Job title

67, Ellis Road,
Crowthorne,
Berks.
RG45 6PP

NICHOLAS HADDON & ASSOCIATES
CHARTERED ARCHITECTS
23B FOLDERS LANE, BRACKNELL, BERKS RG42 2LA
01344 300412

Scale 1 : 50

Date May 2000 | Drawn by N.J.H.

©copyright

Drg. No. 2000/12/06 | Rev. A.

20/9/00

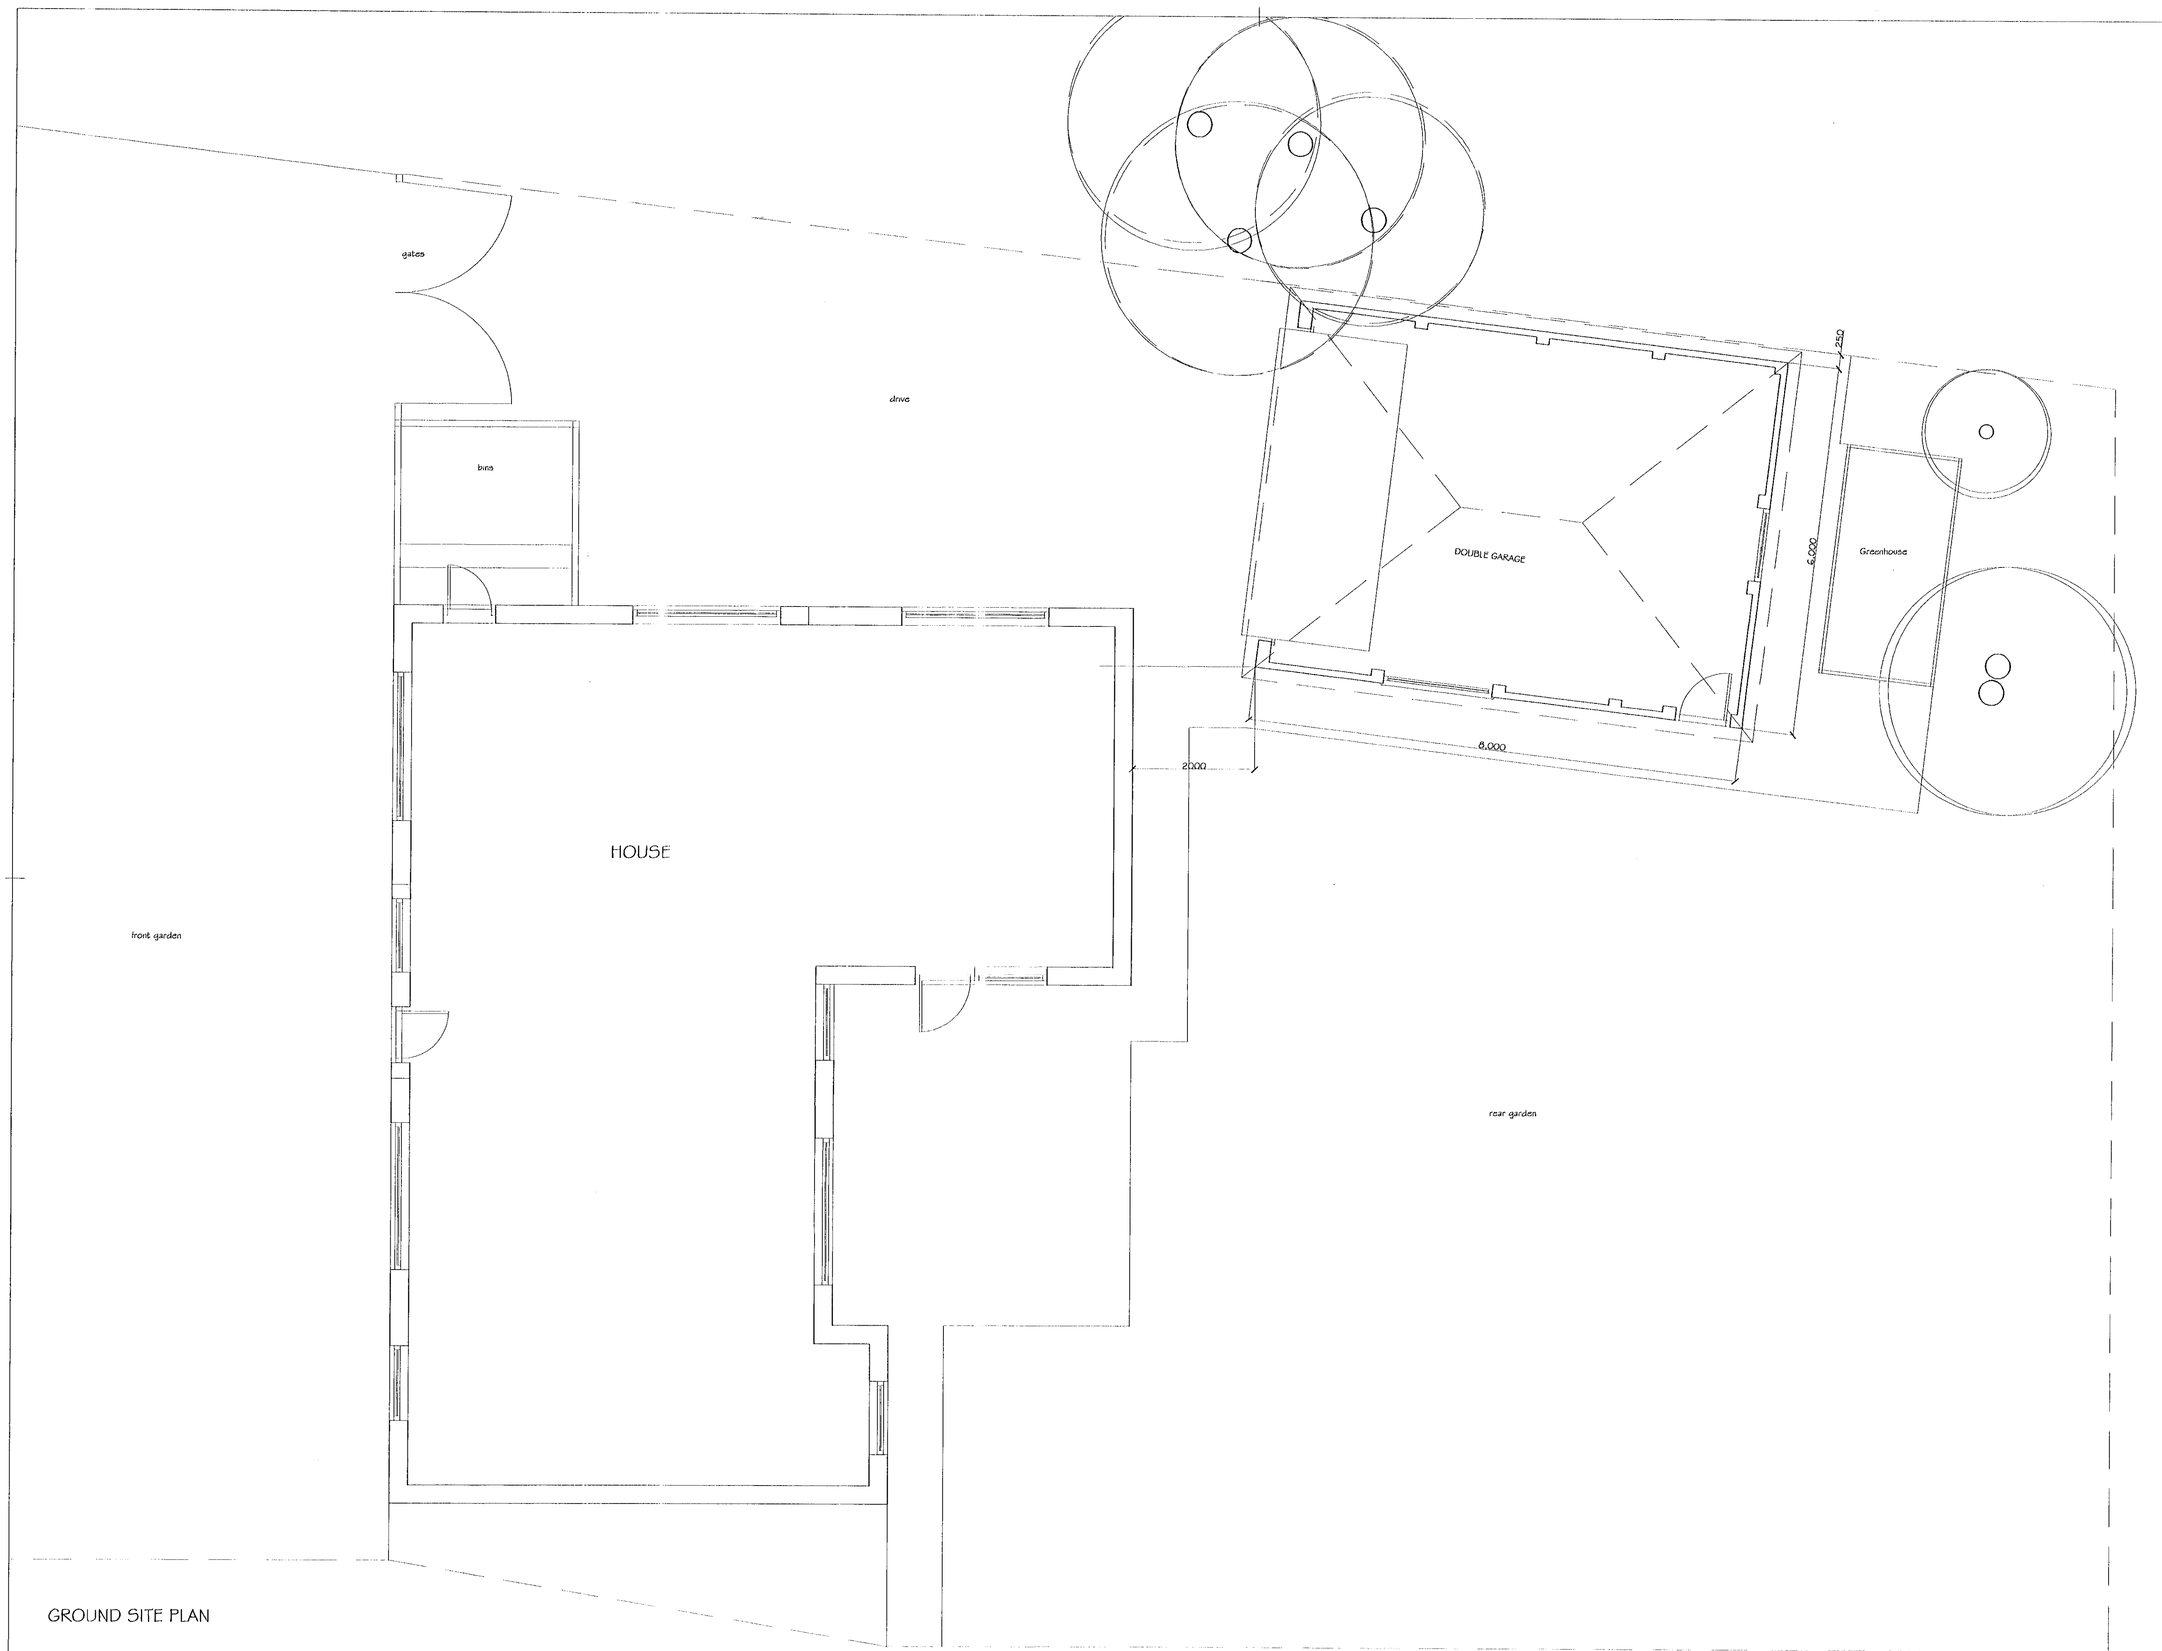

GROUND SITE PLAN

Construction Note
All dimension must be checked on site and not scaled from drawing

A	8.7.00	Window to garden.	
	Date	Revision	

Drawing title

Minor amendment.

Proposals.

PLANNING SERVICES	HPT
POL	TLS
DC	SNF
APP	
CS	
GRANTED	
COPIES TO:	ACK:
	FILE:

Plan

Client

Mr & Mrs K.Jones

Job title

67, Ellis Road,
Crowthorne,
Berks.
RG45 6PP

NICHOLAS HADDON & ASSOCIATES
CHARTERED ARCHITECTS
23B FOLDERS LANE, BRACKNELL, BERKS RG42 2LA
01344 300412

Scale 1 : 50

Date April 2000 | Drawn by N.J.H.

©copyright

Drg. No. 2000/12/04 | Rev A.

20/9/00

Construction Note —
All dimension must be checked on site and not scaled from drawing

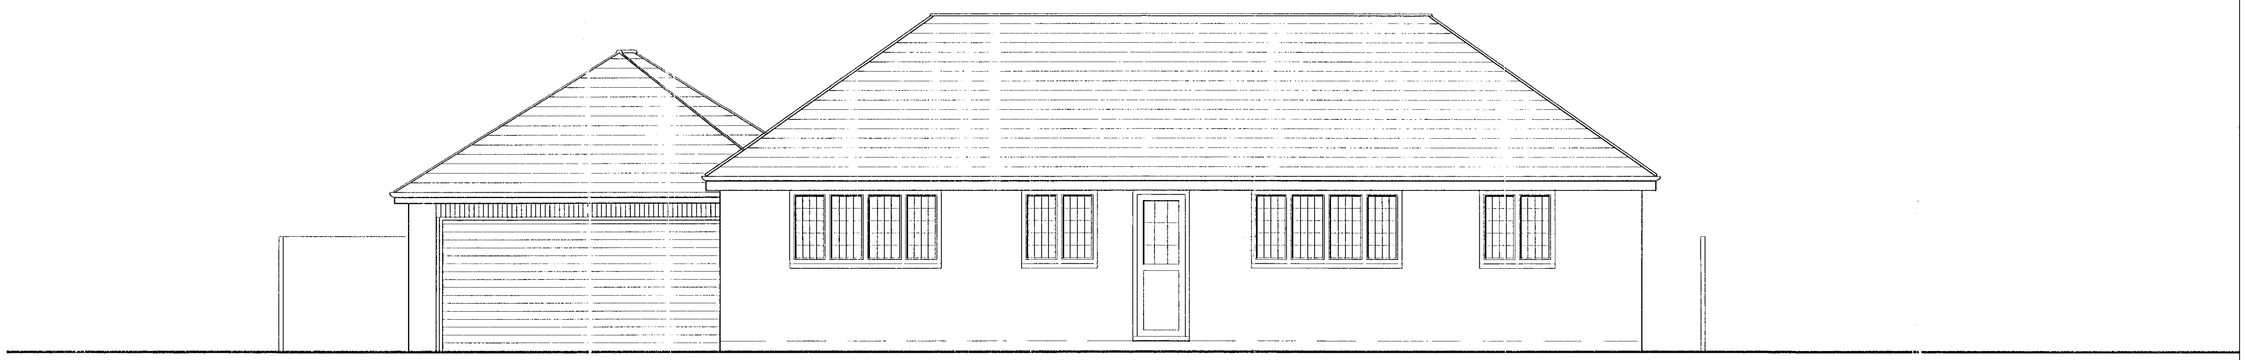

FRONT ELEVATION

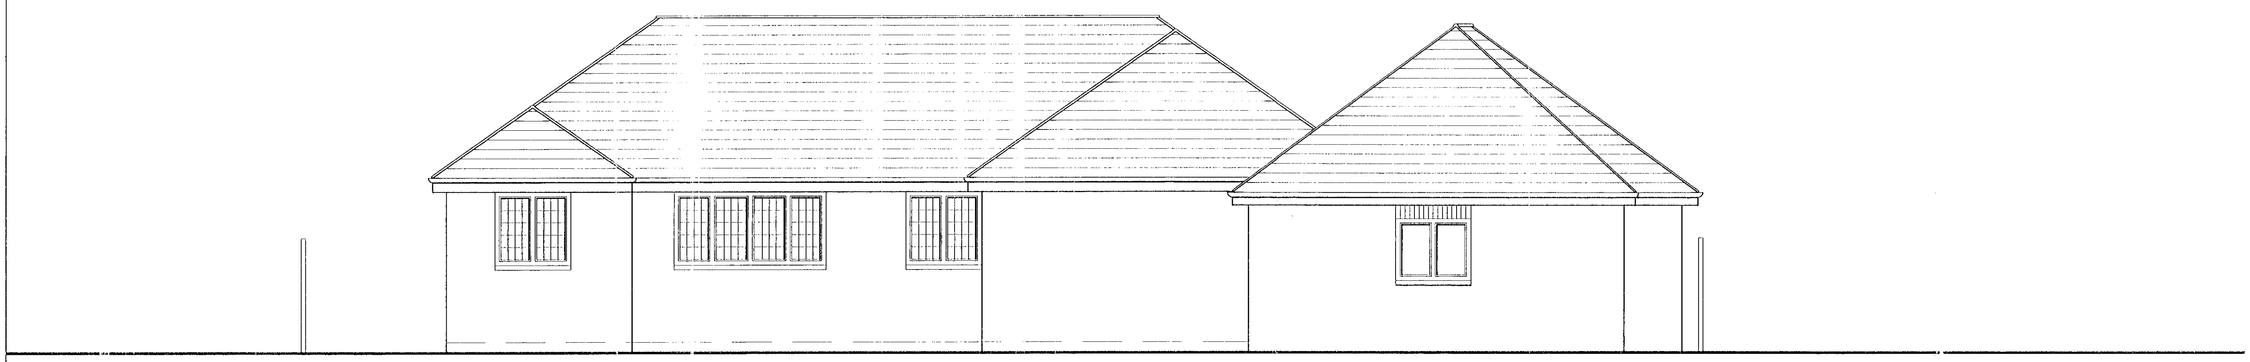

REAR ELEVATION

A	Date	Revision

Drawing title

26.MAY2000 1604

Proposals

APPROVED

Elevations

Client

Mr & Mrs K.Jones

Job title

67, Ellis Road,
Crowthorne,
Berks.
RG45 6PP

NICHOLAS HADDON & ASSOCIATES
CHARTERED ARCHITECTS
23B FOLDERS LANE, BRACKNELL, BERKS RG42 2LA
01344 300412

Scale 1 : 50

Date April 2000 | Drawn by N.J.H.

©copyright

Drg. No. 2000/12/05 | Rev.

9 1/9/00

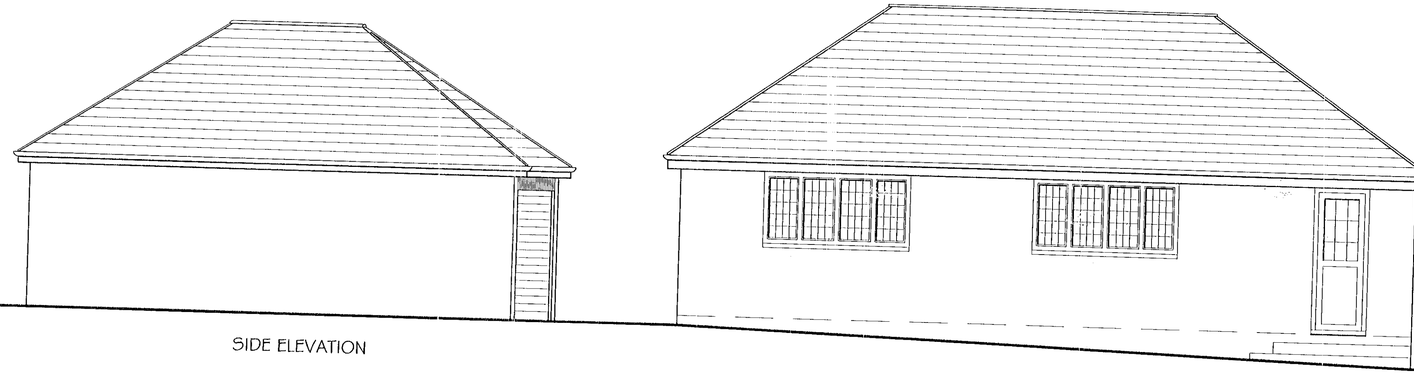

SIDE ELEVATION

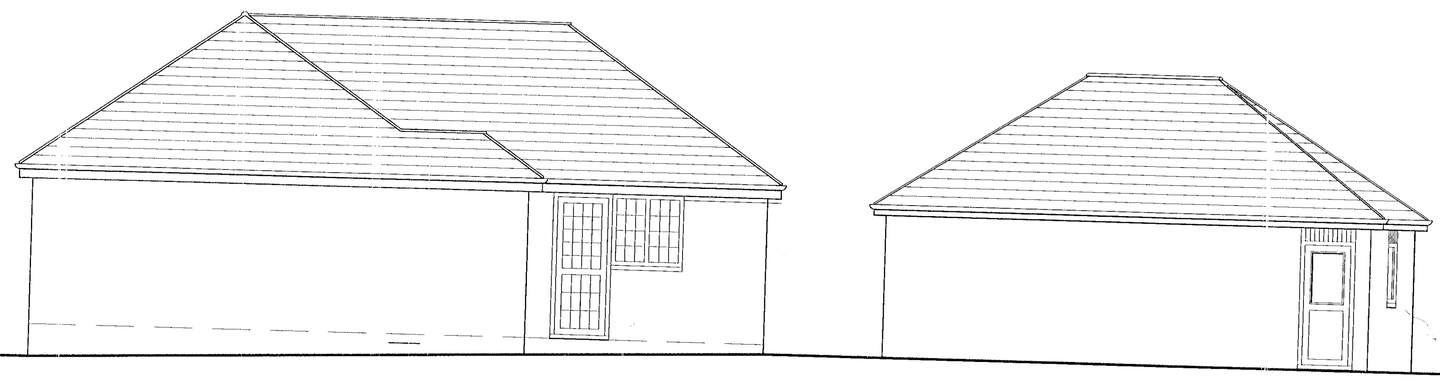

SIDE ELEVATION

Construction Note—
All dimension must be checked on site and not scaled from drawing

A	Date	Revision

Drawing title

Proposals

1604

26.MAY2000 1604

APPROVED

Elevations

Client

Mr & Mrs K.Jones

Job title

67, Ellis Road,
Crowthorne,
Berks.
RG45 6PP

NICHOLAS HADDON & ASSOCIATES
CHARTERED ARCHITECTS
23B FOLDERS LANE, BRACKNELL, BERKS RG42 2LA
01344 300412

Scale 1 : 50

Date May 2000 | Drawn by N.J.H.

©copyright

Drg. No. 2000/12/06 | Rev.

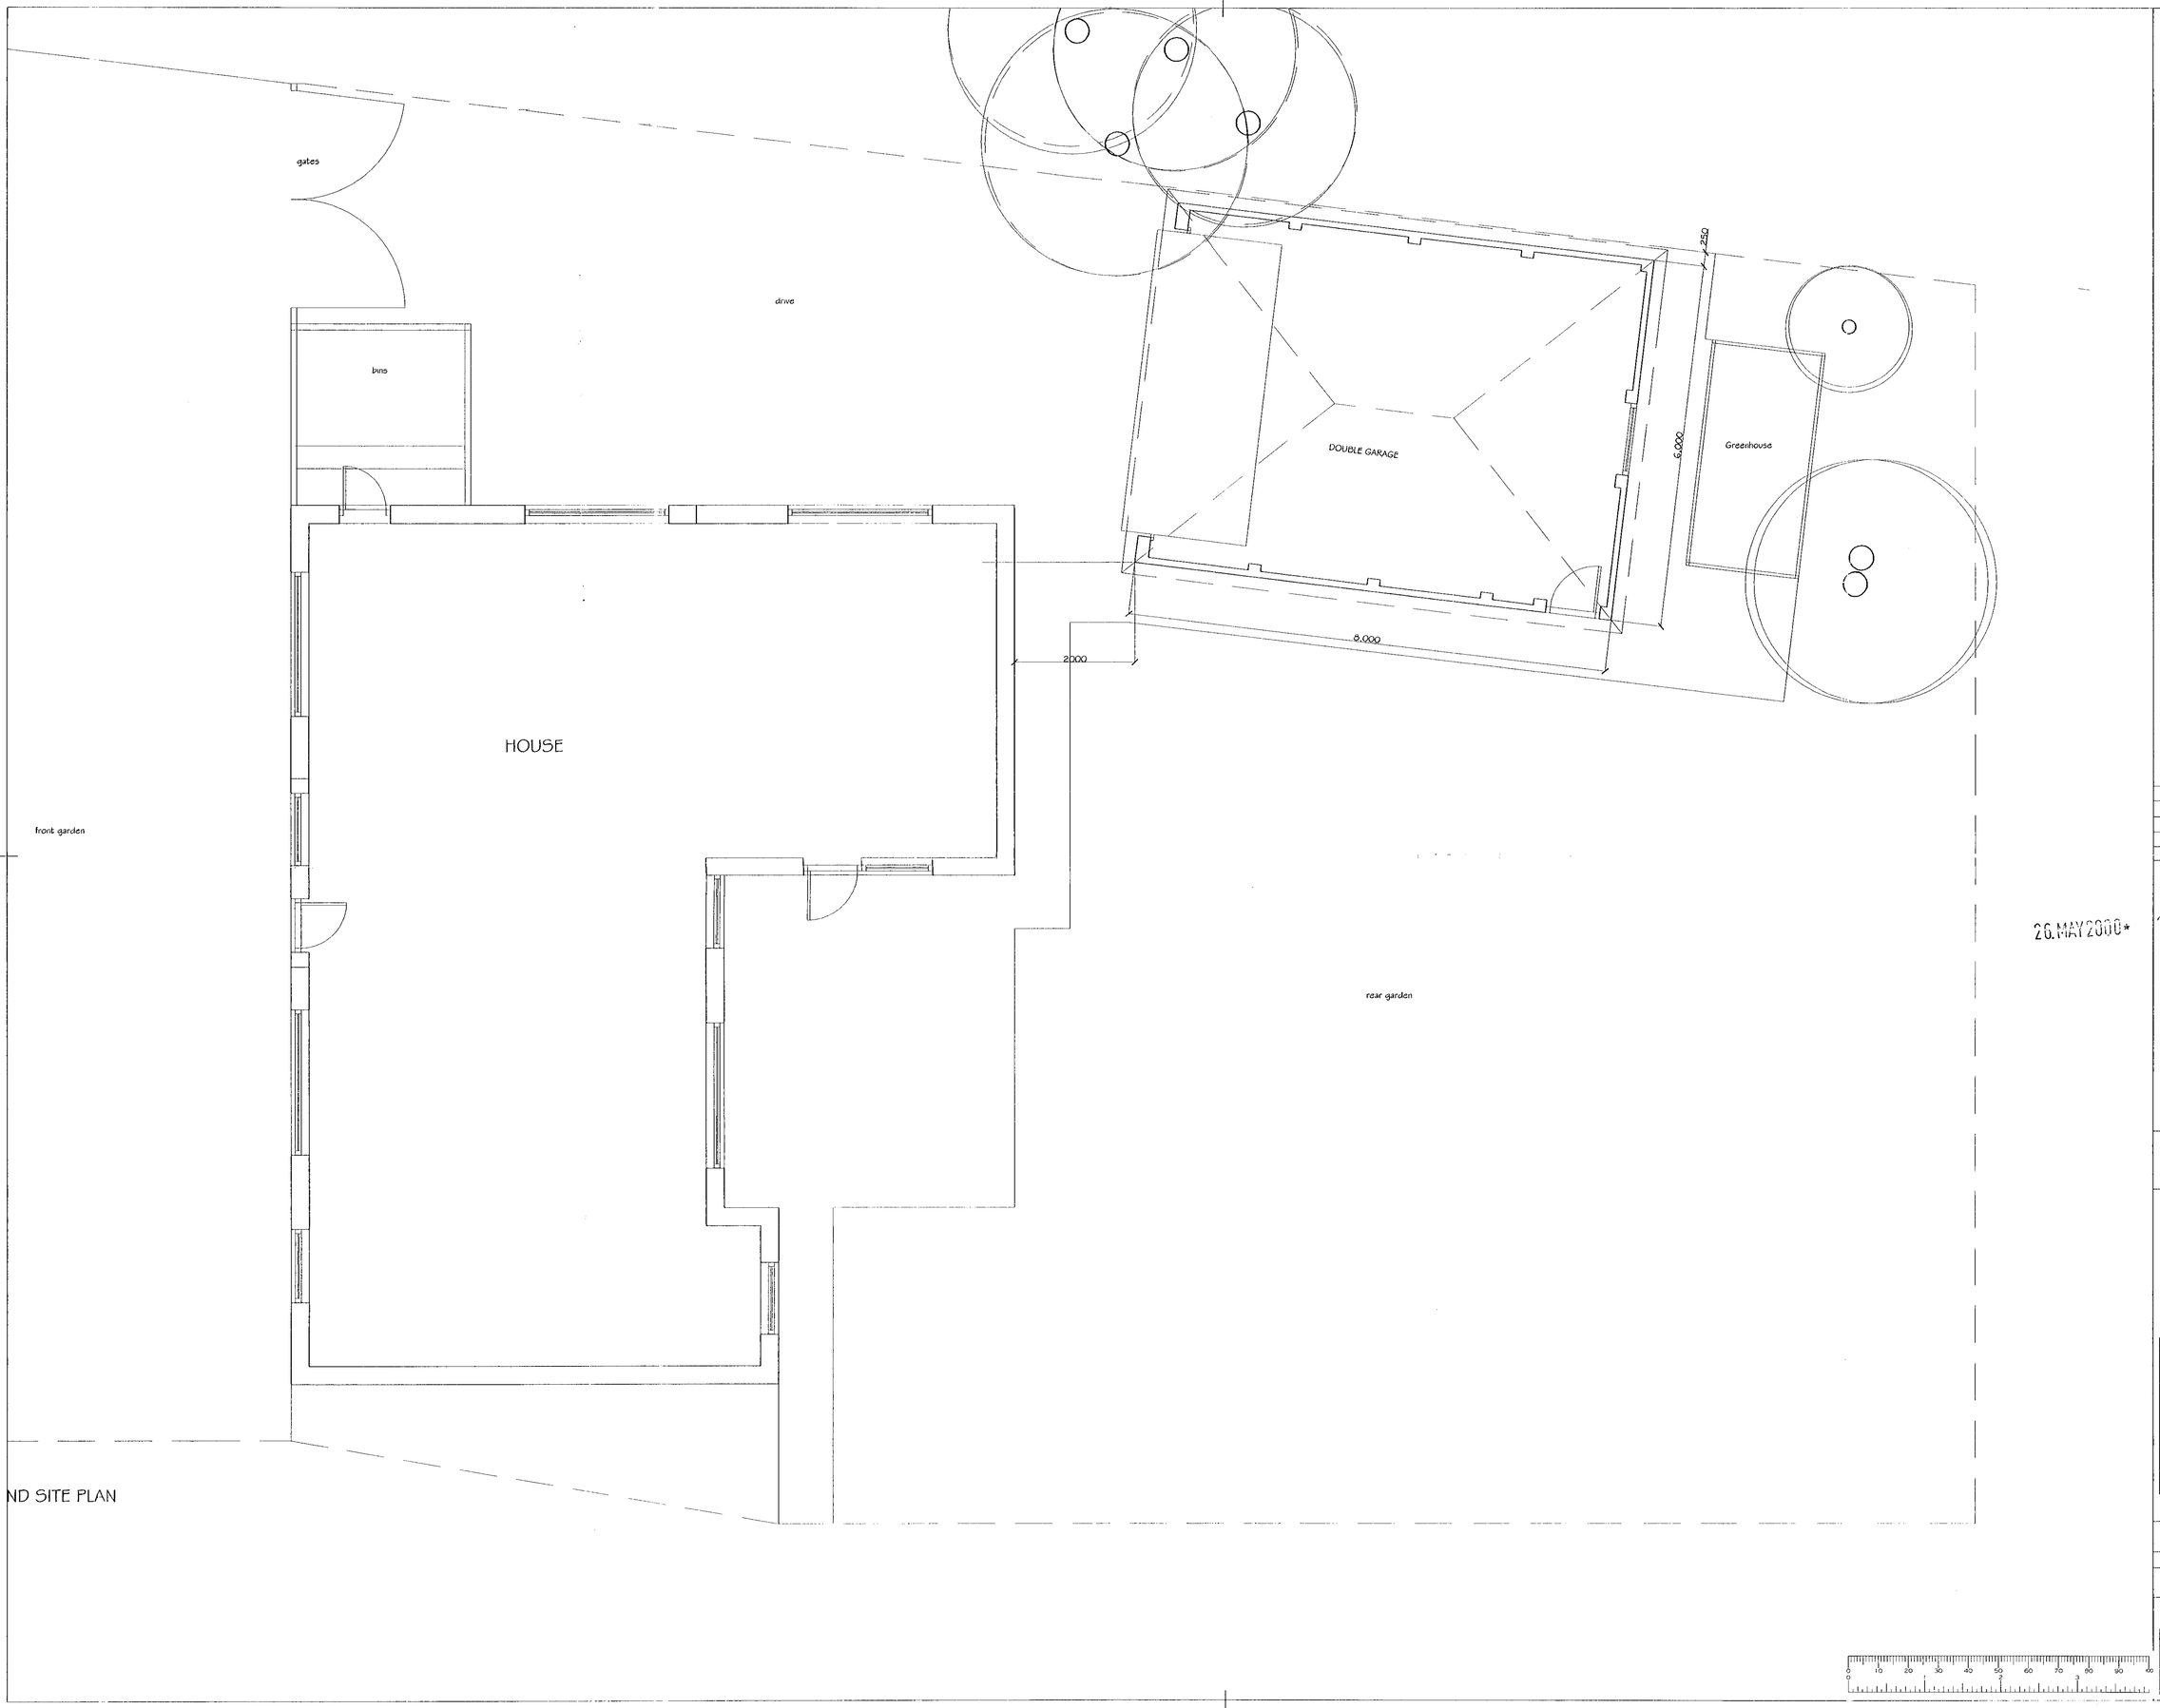

~~Construction Note~~
~~All dimension must be checked on site and not scaled from drawing~~

A		
	Date	Revision

Drawing title

26.MAY2000* 1604 Proposals

APPROVED

Plan

Client

Mr & Mrs K.Jones

Job title

67, Ellis Road,
Crowthorne,
Berks.
RG45 6PP

NICHOLAS HADDON & ASSOCIATES
CHARTERED ARCHITECTS
23B FOLDERS LANE, BRACKNELL, BERKS RG42 2LA
01344 300412

Scale 1 : 50

Date May 2000 | Drawn by N.J.H.

©copyright

Drg. No. 2000/12/04 | Rev.

Construction Note—
All dimension must be checked on site and not scaled from drawing

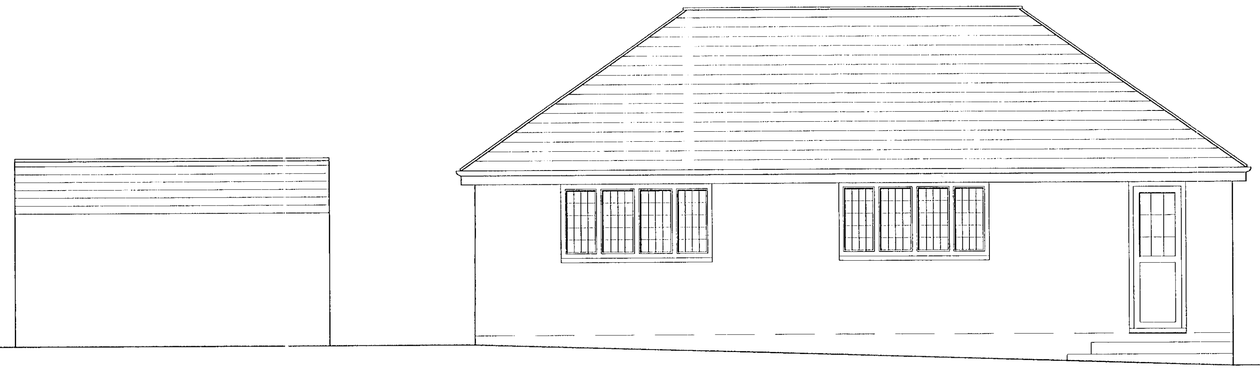

SIDE ELEVATION

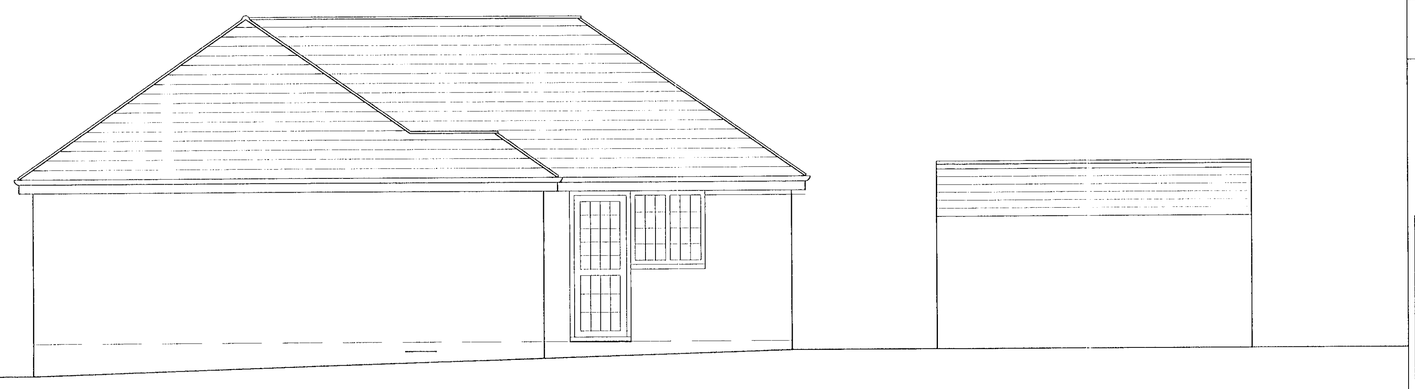

SIDE ELEVATION

28.MAY2000* 1604

A		
	Date	Revision

Drawing title

Existing

Elevations

Client

Mr & Mrs K.Jones

Job title

67, Ellis Road,
Crowthorne,
Berks.
RG45 6PP

NICHOLAS HADDON & ASSOCIATES
CHARTERED ARCHITECTS
23B FOLDERS LANE, BRACKNELL, BERKS RG42 2LA
01344 300412

Scale 1 : 50

Date April 2000 | Drawn by N.J.H.

©copyright

Drg. No. 2000/12/03 | Rev.

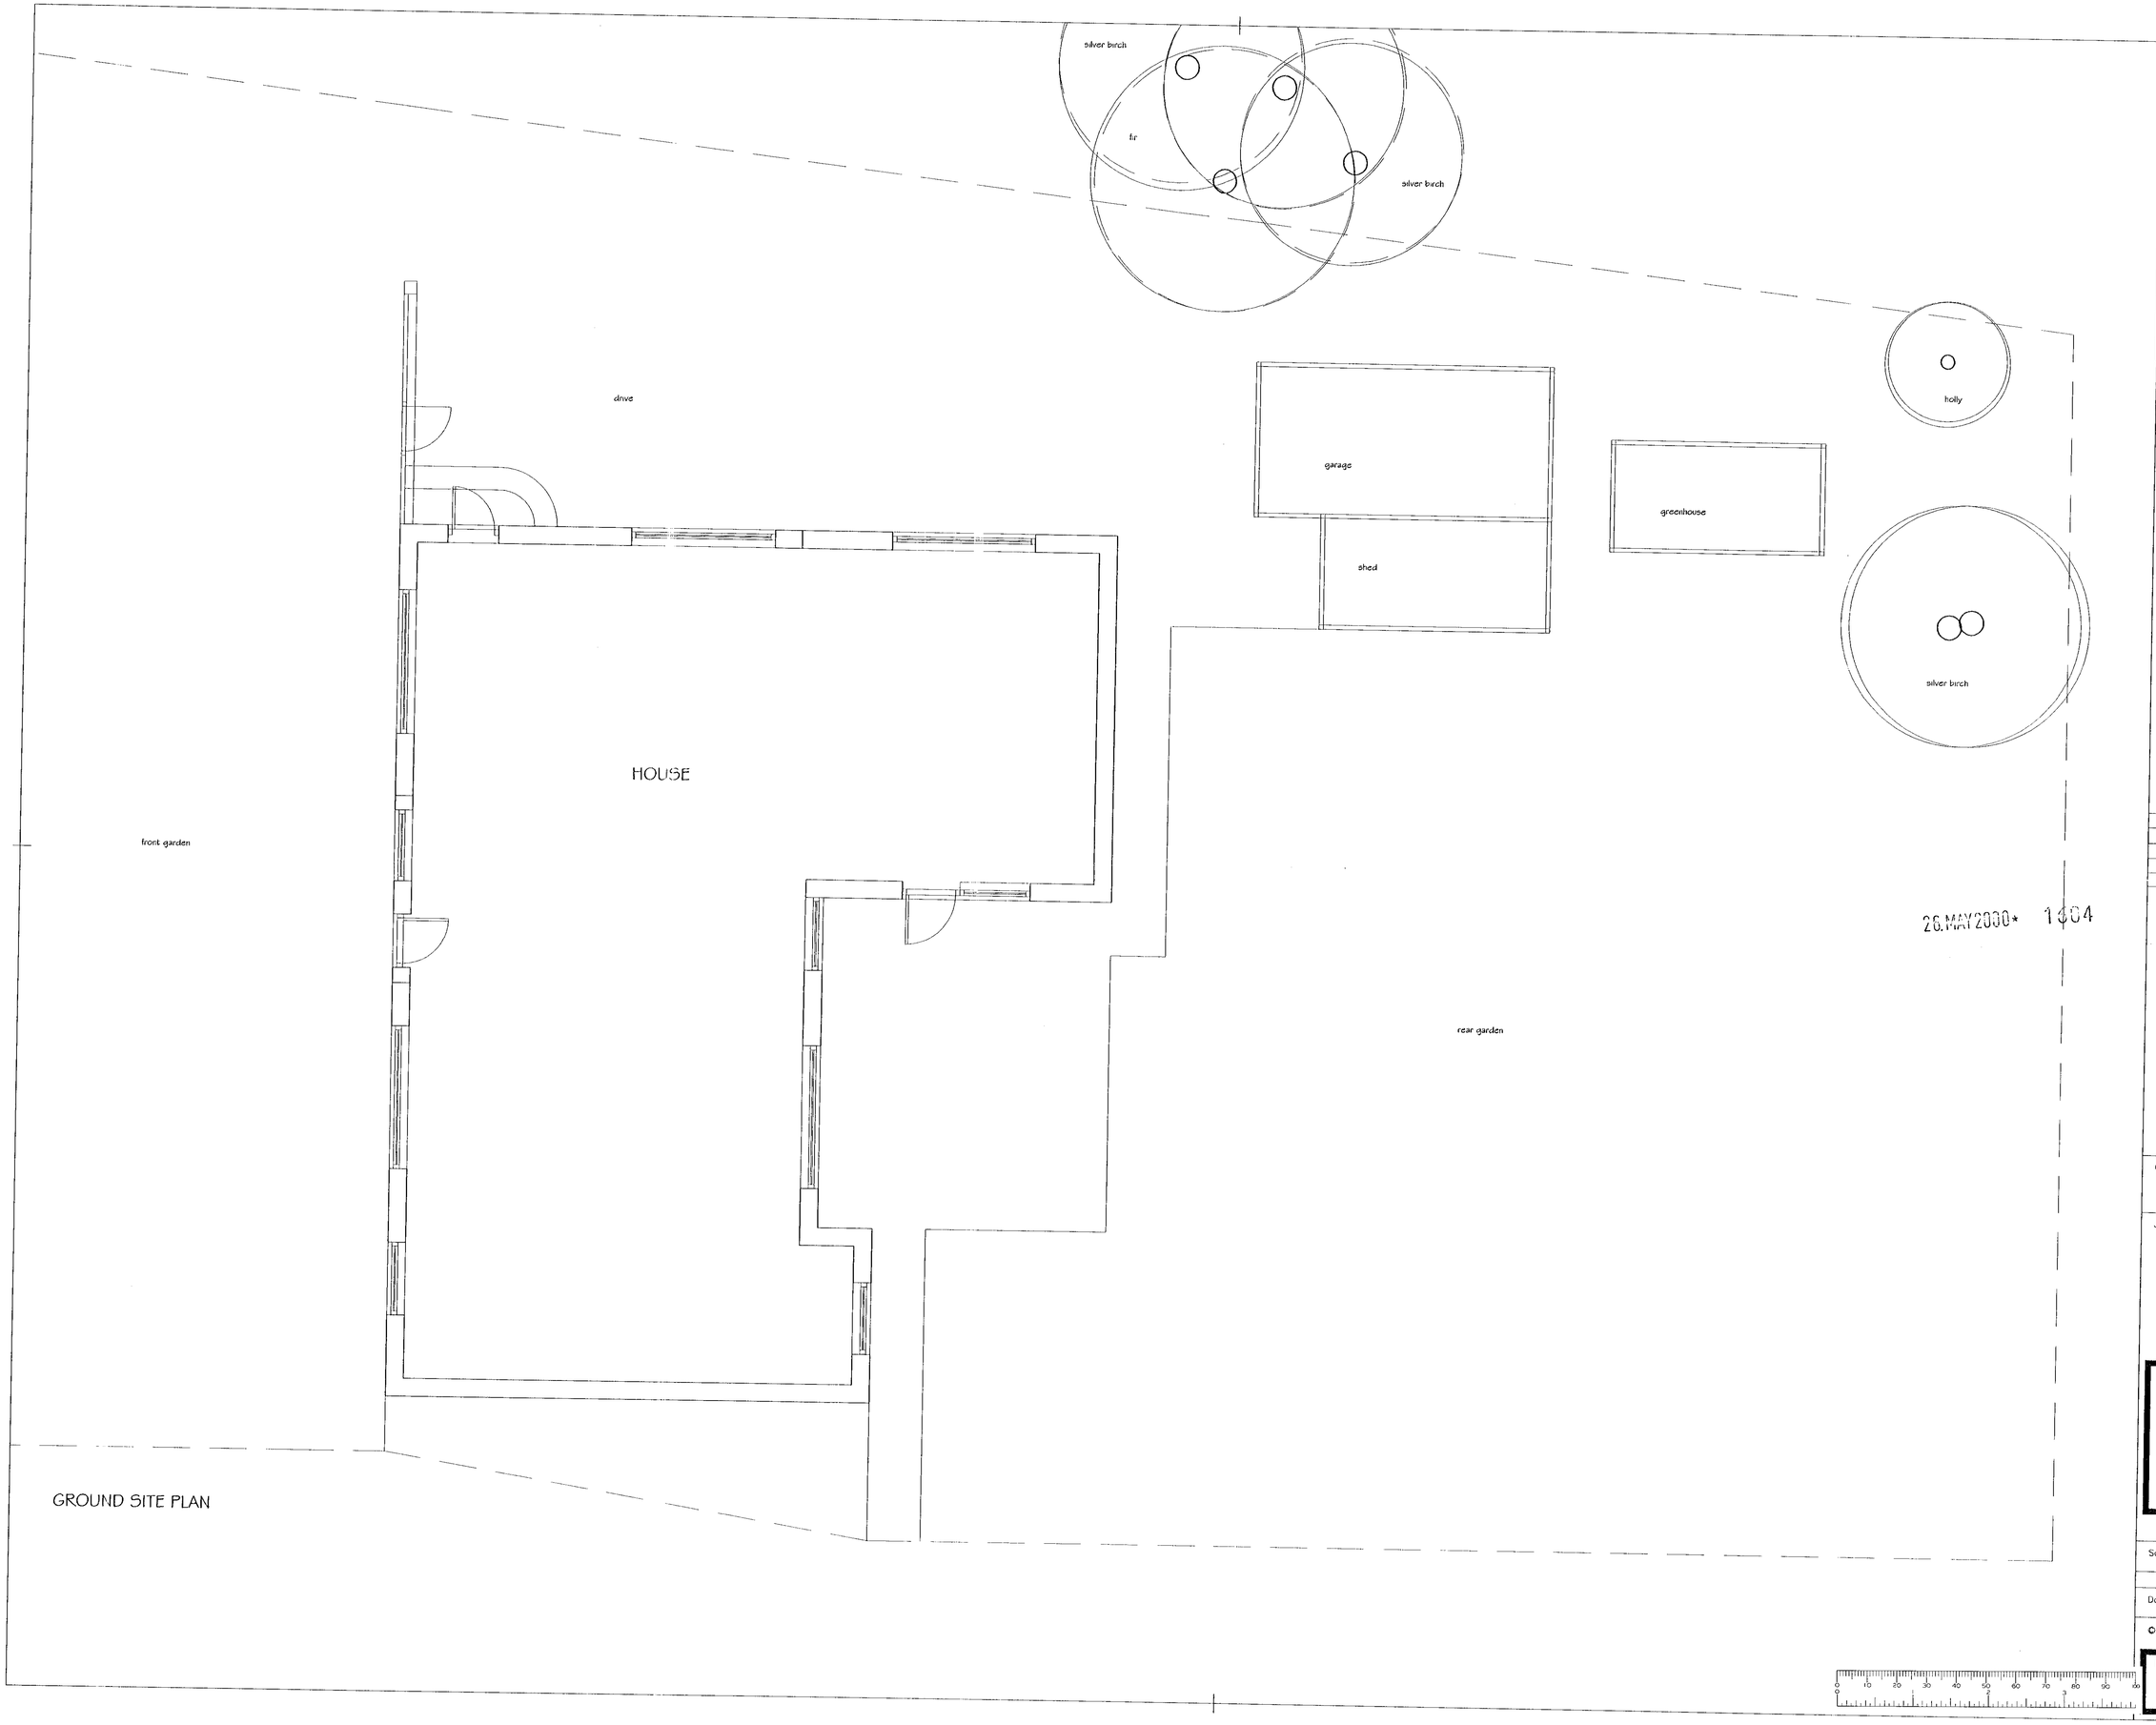

GROUND SITE PLAN

~~Construction Note~~
~~All dimension must be checked on site and not scaled from drawing~~

A		
	Date	Revision

Drawing title

Existing

Plan

Client

Mr & Mrs K.Jones

Job title

67, Ellis Road,
Crowthorne,
Berks.
RG45 6PP

NICHOLAS HADDON & ASSOCIATES
CHARTERED ARCHITECTS
23B FOLDERS LANE, BRACKNELL, BERKS RG42 2LA
01344 300412

Scale 1 : 50

Date April 2000 | Drawn by N.J.H.

©copyright

Drg. No. 2000/12/01 | Rev.

Construction Note
All dimension must be checked on site and not scaled from drawing

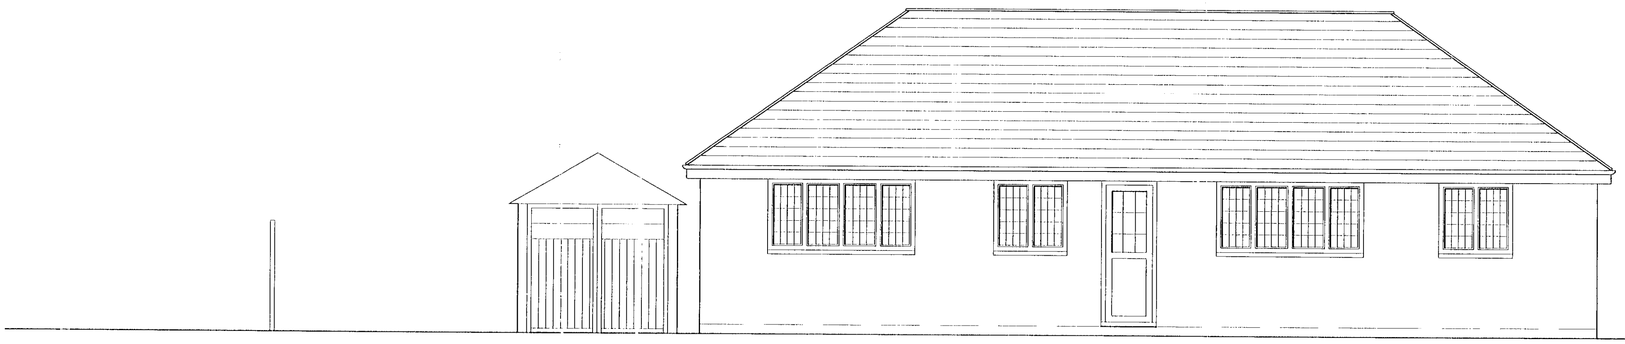

FRONT ELEVATION

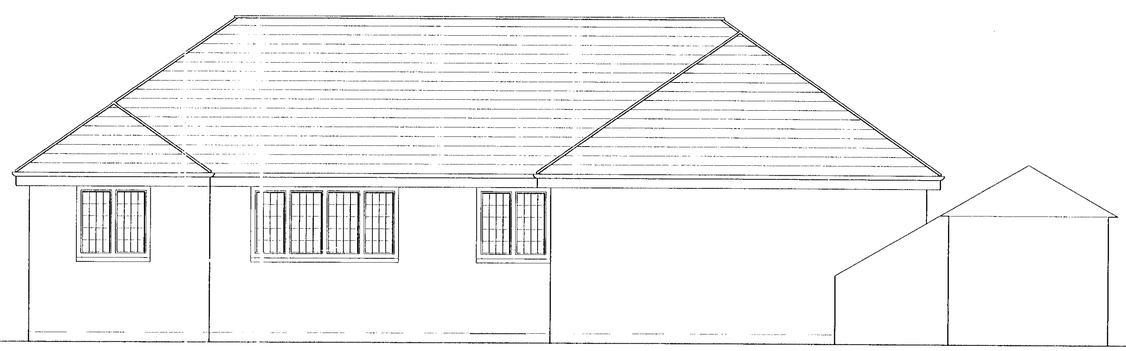

REAR ELEVATION

26.MAY2000 1054

A	Date	Revision

Drawing title

Existing

Elevations

Client

Mr & Mrs K.Jones

Job title

67, Ellis Road,
Crowthorne,
Berks.
RG45 6PP

NICHOLAS HADDON & ASSOCIATES
CHARTERED ARCHITECTS
23B FOLDERS LANE, BRACKNELL, BERKS RG42 2LA
01344 300412

Scale 1 : 50

Date Aprit 2000 | Drawn by N.J.H.

©copyright

Drg. No. 2000/12/02 | Rev.