WEST BERKSHIRE DISTRICT COUNCIL
25 MAY 2000
PLANNING AND TRANSPORT STRATEGY

WEST BERKSHIRE DISTRICT COUNCIL
31 MAY 2000
RECEIVED

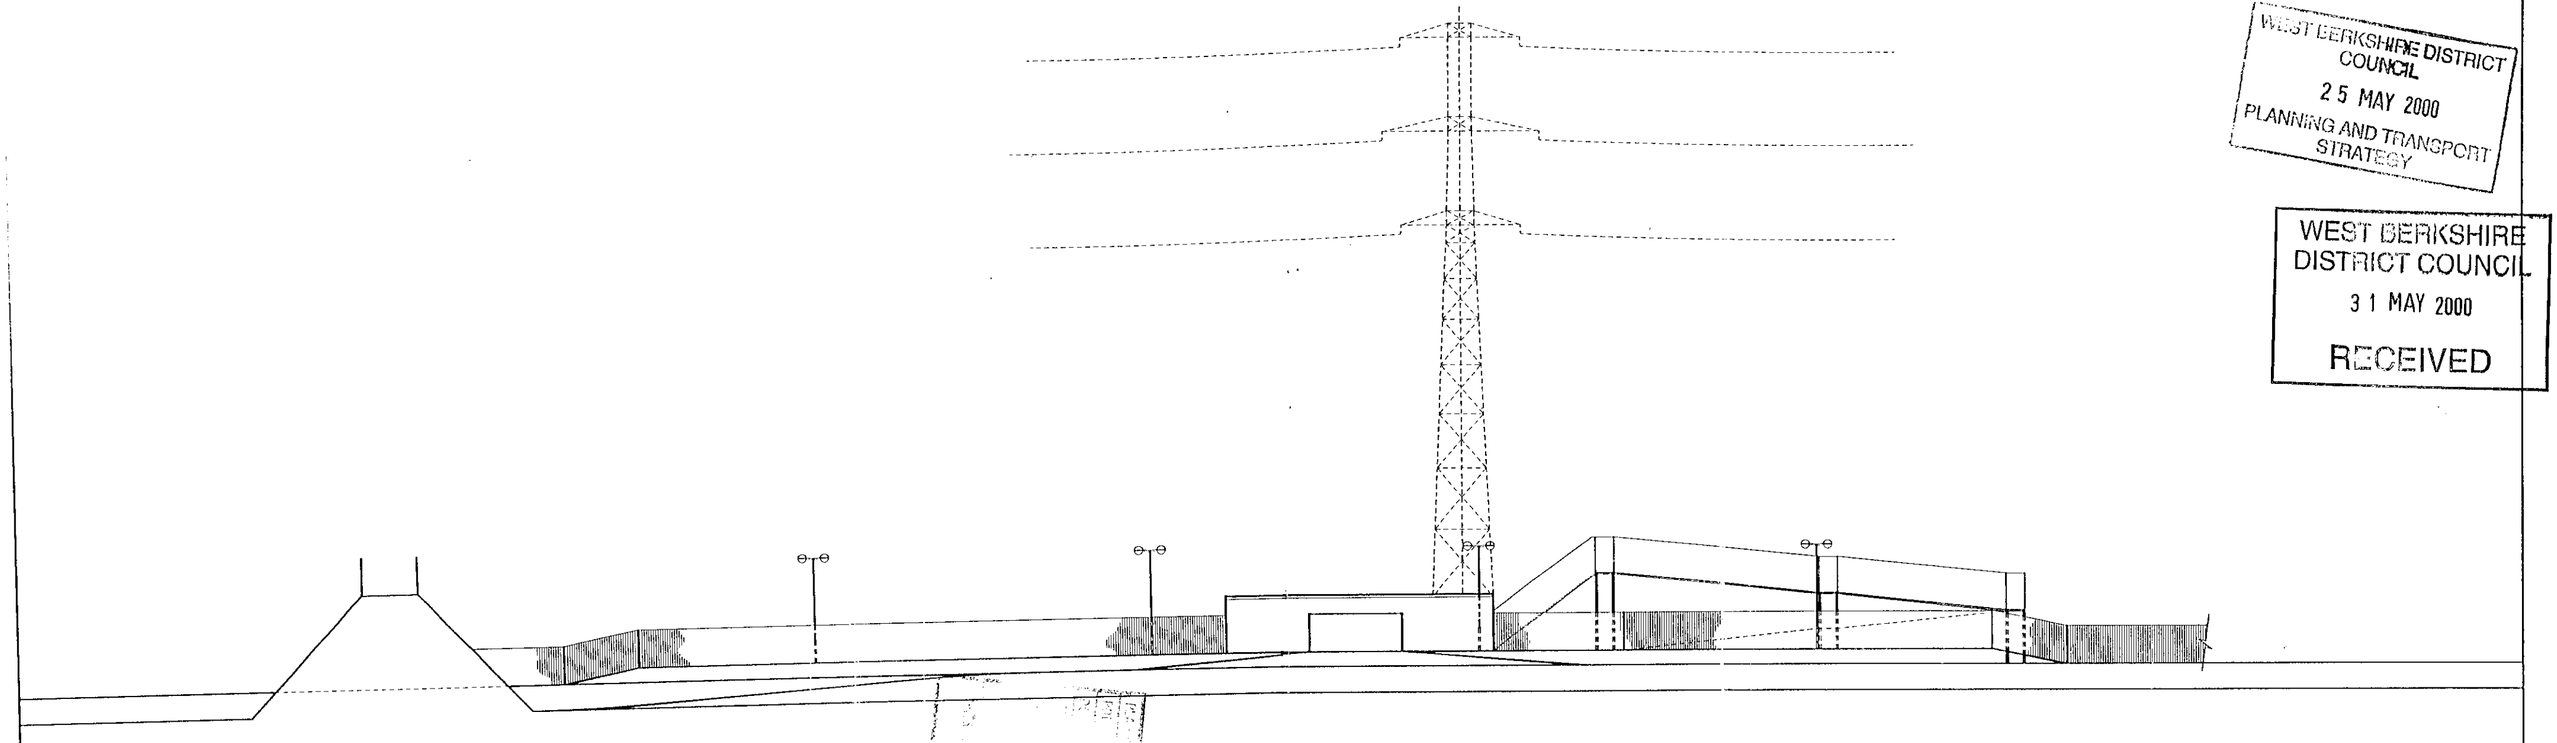

SCALE 1:10 HORIZONTAL
1:10 VERTICAL

DRAFT COPY
FOR DISCUSSION PURPOSES ONL

THIS DRAWING IS NOT TO BE USED IN WHOLE OR PART OTHER THAN FOR THE INTENDED PURPOSE AND PROJECT. REFER TO THE CONTRACT FOR FULL TERMS AND CONDITIONS

GIBB
Gibb Ltd
Consulting Engineers
Reading England

SOUTH READING RAIL
FEASIBILITY STUDY

TITLE
SOUTH READING STATION

SCALE AS SHN | DATE DEC 98 | DRG No J20...../SK/01


Track
Water
Water
Water
Water
N
FB
CS
BM 39.29m
Def
38.7m
Def
Def
1.22m RH
Nc
Marsh
5705
5700
42.4m
BM 45.52m
Co Cons
CA
POSSIBLE CAR PARKING
POSSIBLE CAR PARKING
CANOPY
RAMPS
1 in 20
RAMPS
1 in 20
SHELTER
Sc
SL
Def
1.22m FF
MP 38.75
EXISTING ETL TO BE DIVERTED
ETL
NOTE: CYCLE STORAGE FACILITIES TO BE INSTALLED UNDE STATION CANOPY.
Def
40.2m
BM 40.16m
MP 39
Post
Water
NC
WEST BERKSHIRE DISTRICT COUNCIL
31 MAY 2000
RECEIVED
PLANNING AND TECHNICAL SERVICES
25 MAY 2000
157625

Produced 08 Dec 1998 from Ordnance Survey digital data and incorporating surveyed revision available at this date. © Crown Copyright 1998.

Reproduction in whole or in part is prohibited without the prior permission of Ordnance Survey.

157625

N

Sc

SL

1.22m FP

Possible Car Parking

Water

Water

Water

Def

Canopy

Possible Car Parking

BM 45.62m

ETL

BM 40.16m

HP 39

Post

5705

Marsh

5700

Nc

38.7m

Def

Def

Def

1.22m RH

BM 39.29m

42.4m

0 10 20 30 40 50 60 70 80 90 100

20 0 20 40 60 80 100

Metres

Scale 1: 1250

WEST BERKSHIRE DISTRICT COUNCIL
31 MAY 2000
RECEIVED

GIBB

Gibb Ltd
Consulting Engineers
Reading England

SOUTH READING RAIL FEASIBILITY STUDY

TITLE SOUTH READING STATION

SCALE AS SHN | DATE MAY 00 | DRG No J20030/SK/02