

PROPOSED FRONT ELEVATION

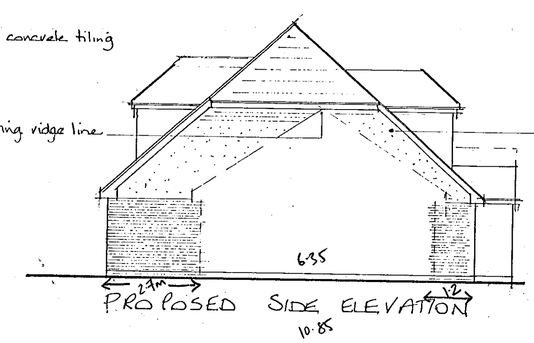

PROPOSED SIDE ELEVATION

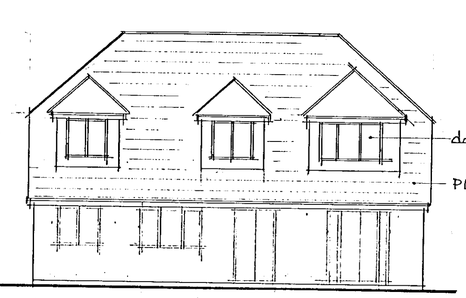

PROPOSED REAR ELEVATION

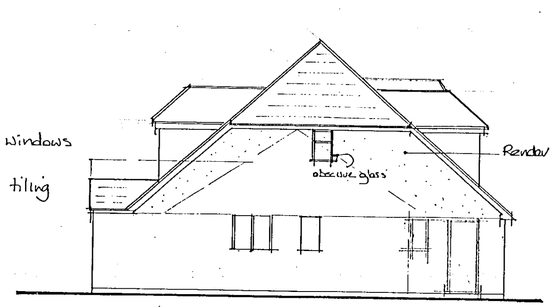

PROPOSED SIDE ELEVATION

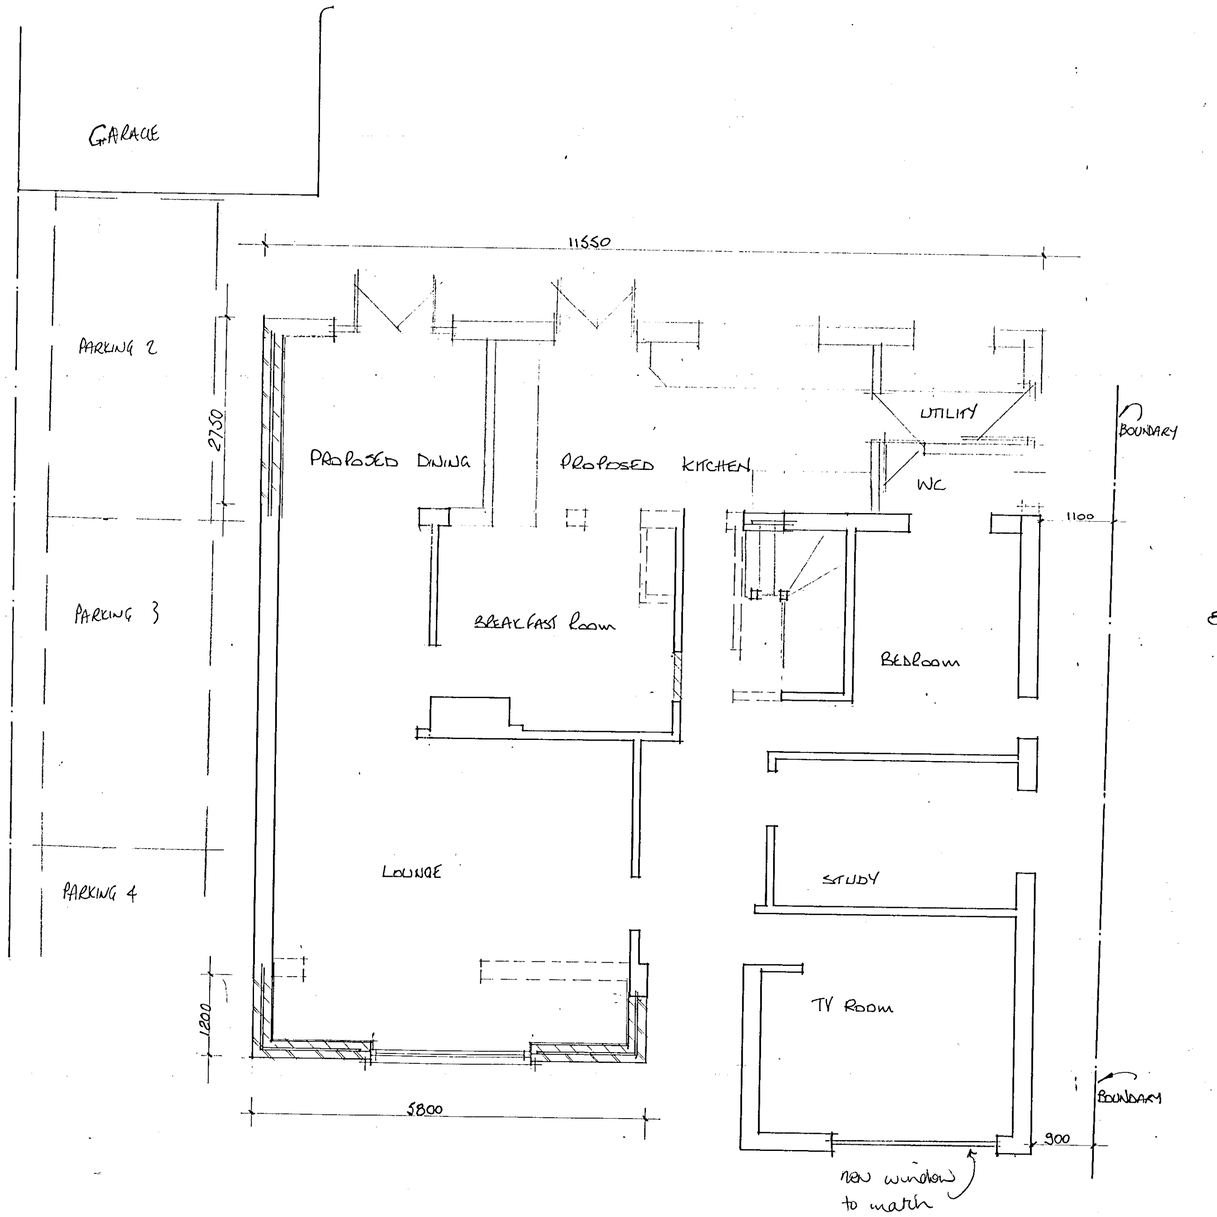

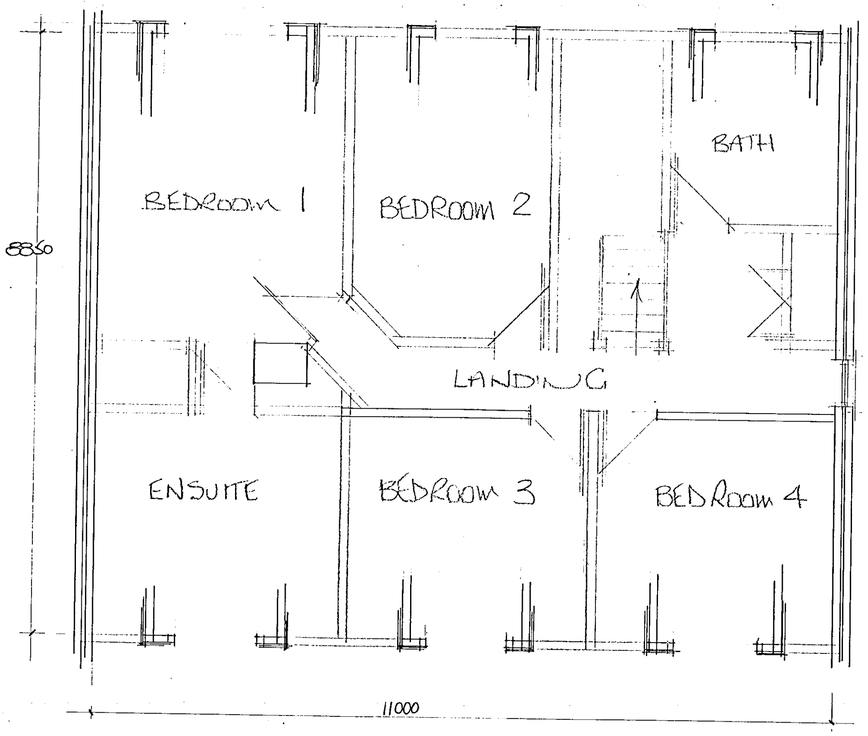

30.MAY2000* 1611

Mr & Mrs Mallon

3 Windsor Ride
Wokingham

REFUSED

PROPOSED FLOOR PLANS & ELEVATIONS

1:50 1:100

APRIL 00 hen

M/775

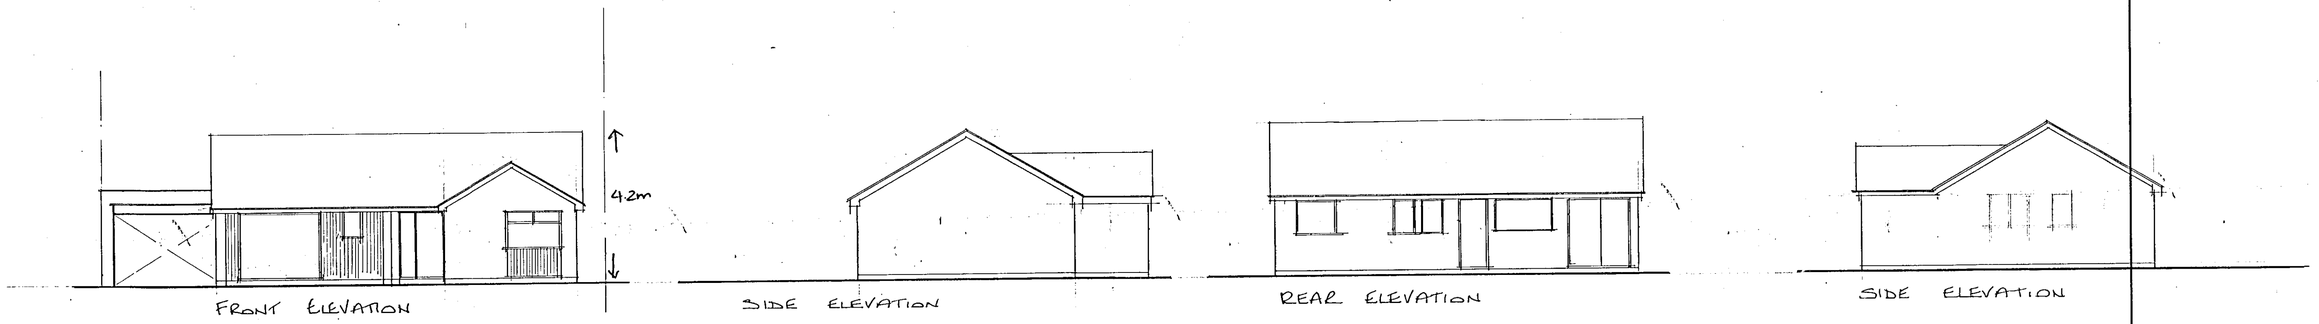

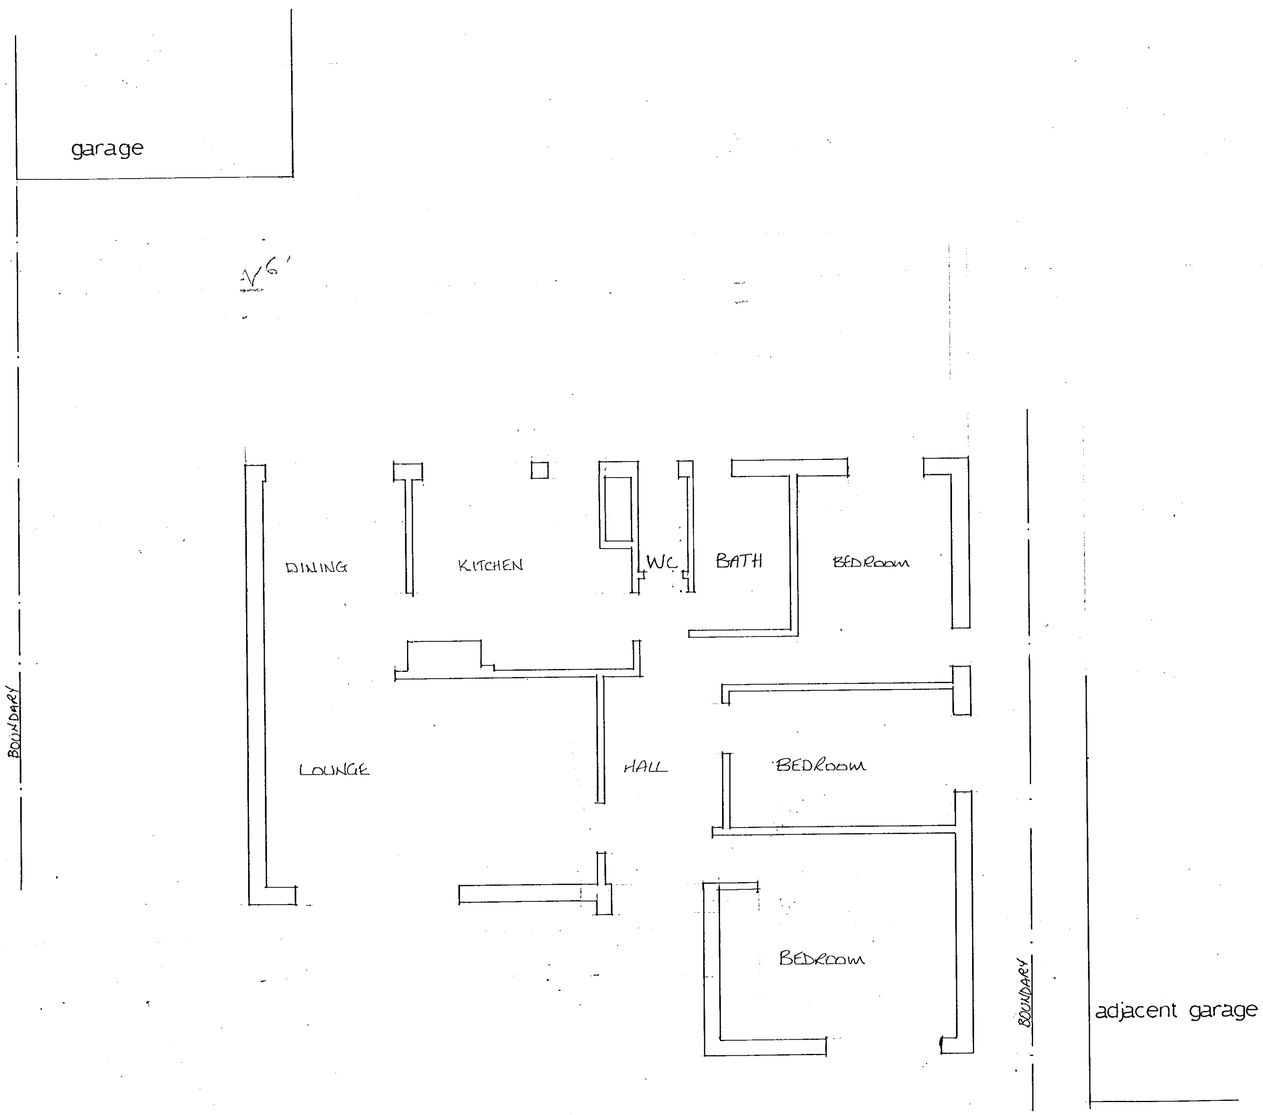

Notes:
All dimensions must be checked on site and not scaled from this drawing.

A		
	Date	Revisions

© copyright

CHANGED 1011

Client
Mr & Mrs Mollon

Job Title
3 WINDSOR RIDE
FINCHAMPSTEAD
WOKINGHAM

Drawing Title
EXISTING FLOOR LAYOUT & ELEVATIONS

Scale 1:50 1:100

Date OCT 99 | Drawn by hen

Drg. No. M/775 | Rev.

(ARCH.)

594 x 841mm A1