

~~DO NOT SCALE FROM THIS DRAWING~~ VERIFY ALL DIMENSIONS BEFORE SETTING OUT, COMMENCING WORK OR MAKING ANY SHOP DRAWINGS. REPORT ANY DISCREPANCIES TO SUPERVISING OFFICER IMMEDIATELY.
© COPYRIGHT

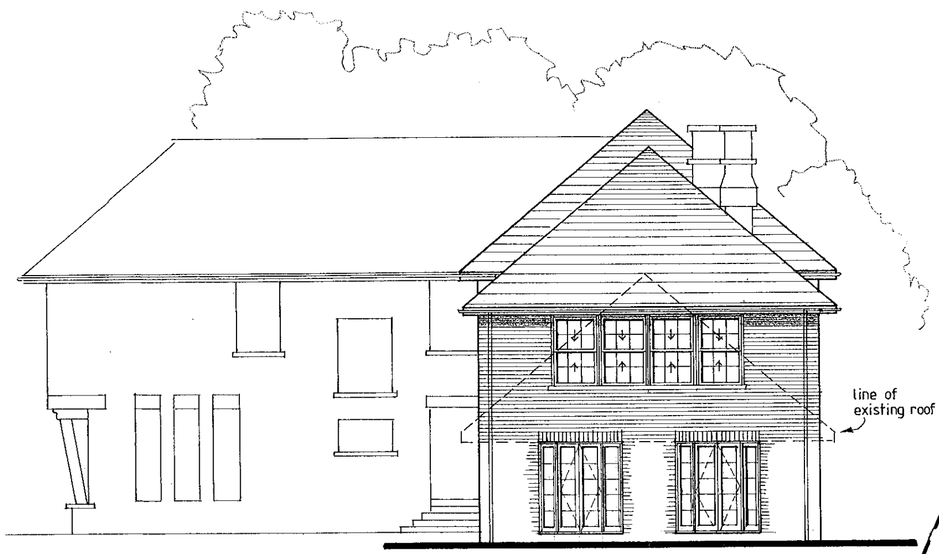


South East Elevation

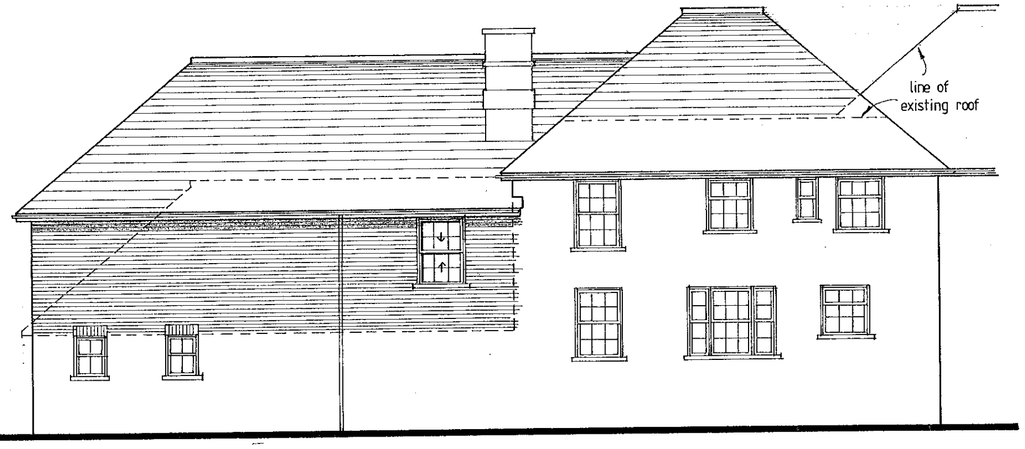


North East Elevation



North West Elevation

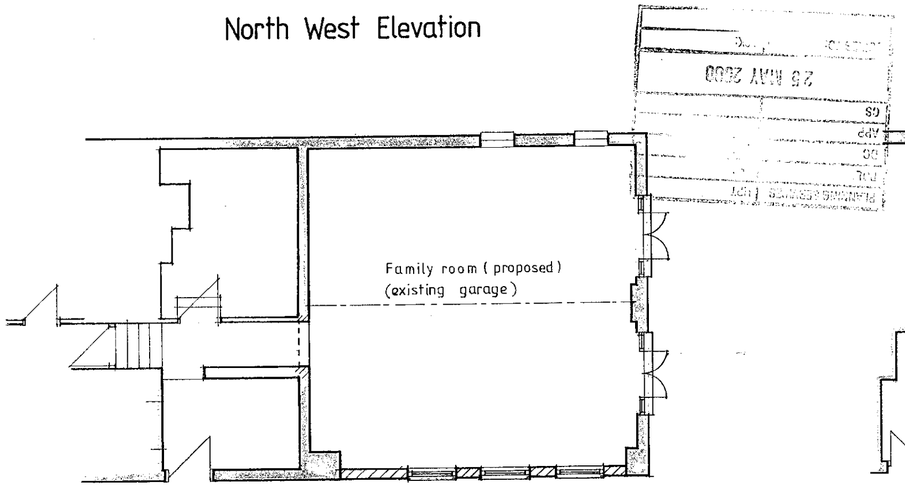


Ground Floor

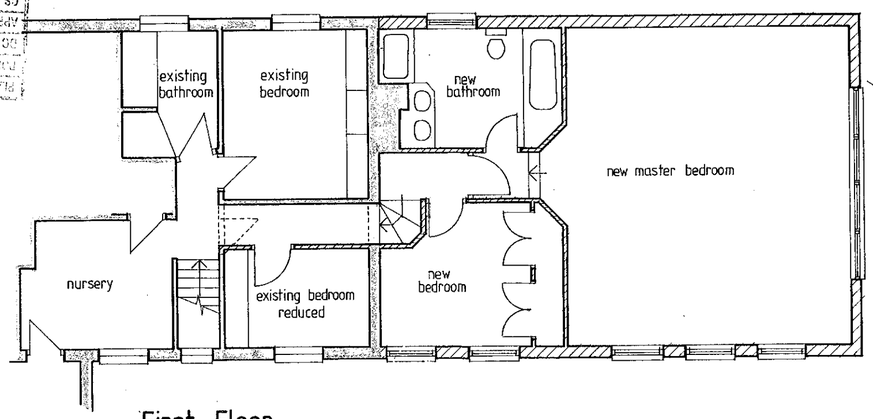

First Floor

SEE DRWG Nº 1346/02 FOR WORKING PLANS

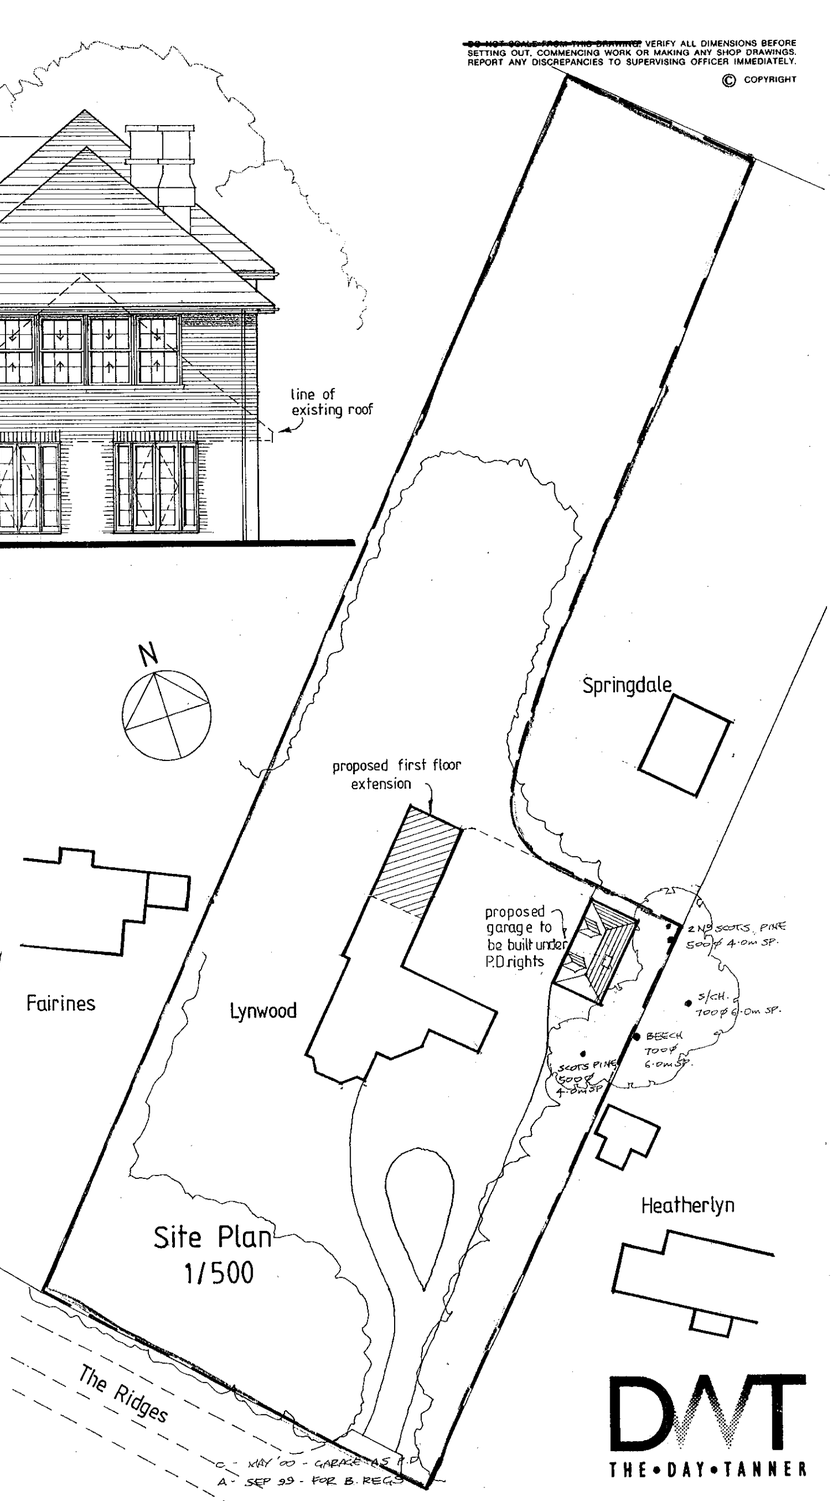

25.MAY2000* 1567

B - DEC 99 - GARAGE CONVERSION. + NEW DETACHED GARAGE.

THE • DAY • TANNER

ARCHITECTURE & PLANNING PARTNERSHIP

CLIENT Mr & Mrs N. Hopes.

JOB Extension to Linwood, The Ridges, Finchampstead.

DRG Plans & Elevations.

11-13 DUKES RIDE 5a PROSPECT ST
CROWTHORNE CAVERSHAM
BERKSHIRE READING
RG11 6LZ RG4 8JA
01344 · 777143 0118 · 946 1242

SCALE 1:100, 500 DRAWN DATE MAR 99

1346/01 C

TPR 151

~~DO NOT SCALE FROM THIS DRAWING~~ VERIFY ALL DIMENSIONS BEFORE SETTING OUT. COMMENCING WORK OR MAKING ANY SHOP DRAWINGS. REPORT ANY DISCREPANCIES TO SUPERVISING OFFICER IMMEDIATELY.
© COPYRIGHT




South East Elevation




North East Elevation



North West Elevation

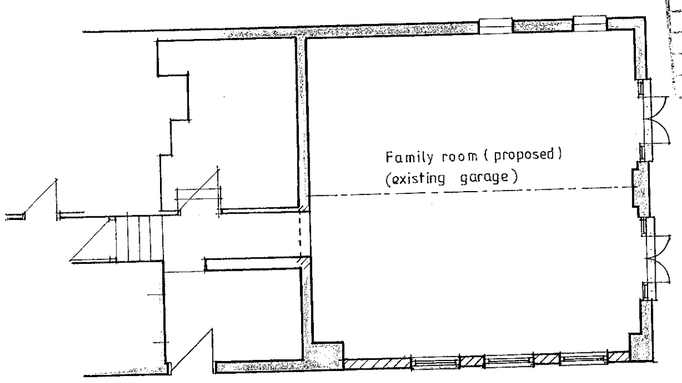


Ground Floor

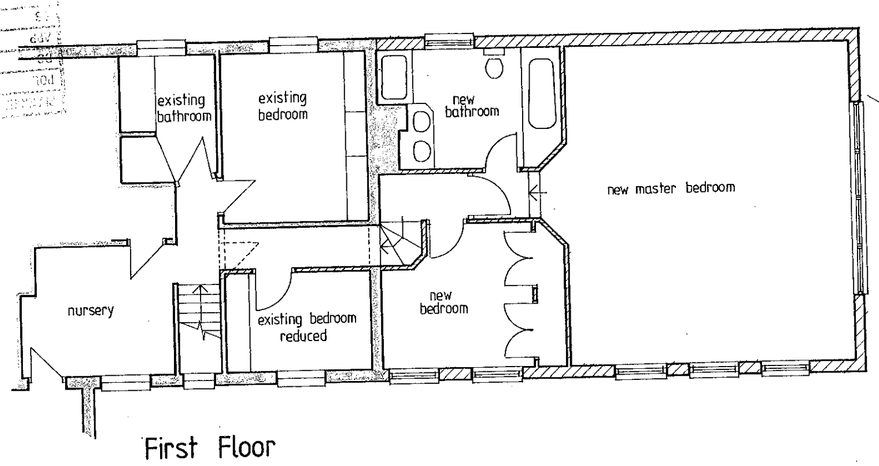

First Floor

SEE DRWG N° 1346/02 FOR WORKING PLANS

25.MAY2000* 1587

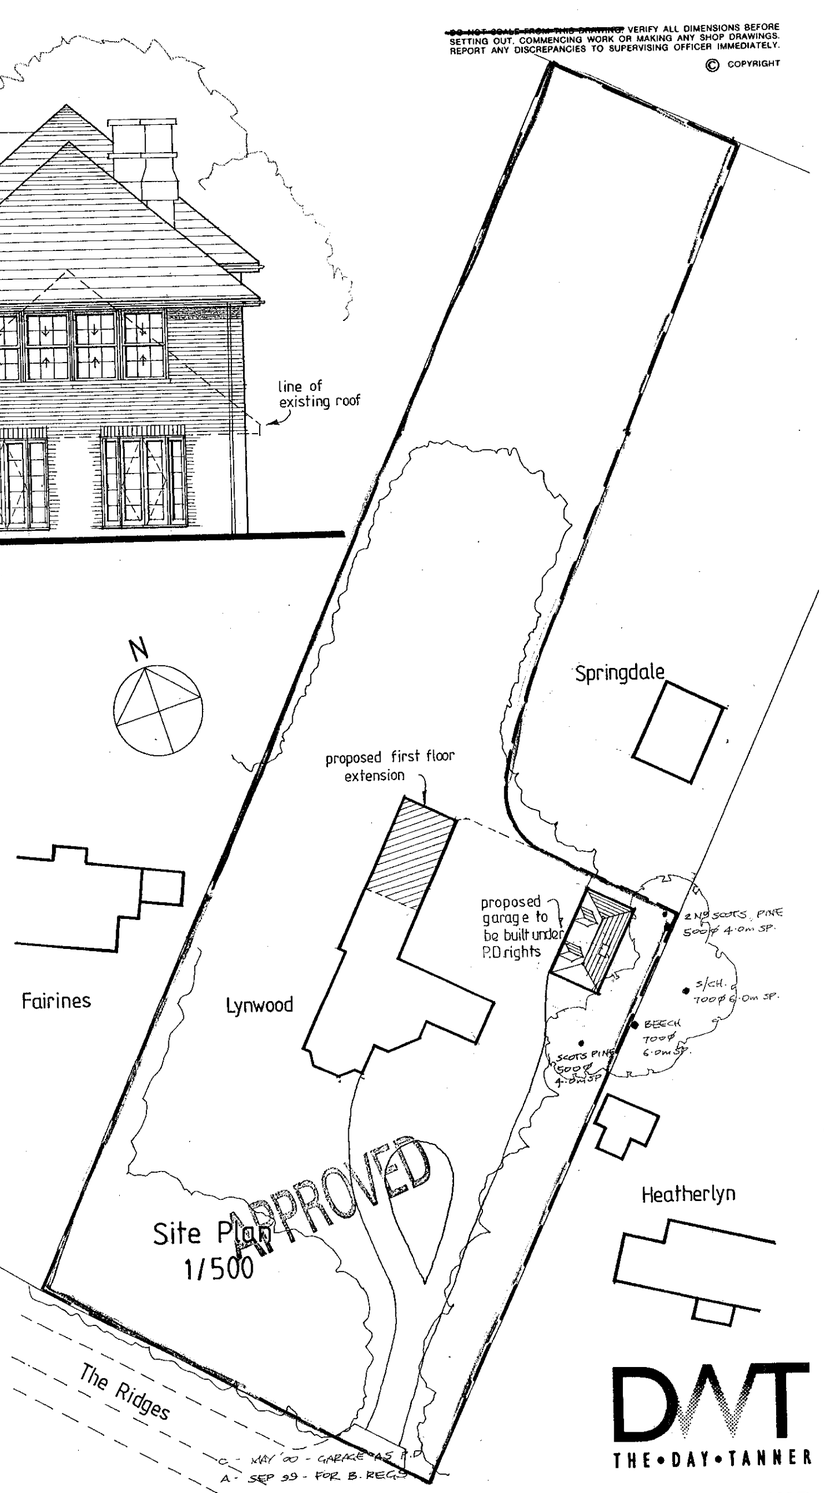

B - DEC 99 - GARAGE CONVERSION.
† NEW DETACHED GARAGE.

THE • DAY • TANNER

ARCHITECTURE & PLANNING PARTNERSHIP

11-13 DUKES RIDE, CROWTHORNE, BERKSHIRE RG11 6LZ, 01344 · 777143
5a PROSPECT ST, CAVERSHAM, READING RG4 8JA, 0118 · 946 1242

CLIENT Mr & Mrs N. Hopes.

JOB Extension to Linwood, The Ridges, Finchampstead.

DRG Plans & Elevations.

SCALE 1:100, 500 DRAWN

DATE MAR 99

1346/01 C

TPR 151

26/1/00