




SOUTH ELEVATION

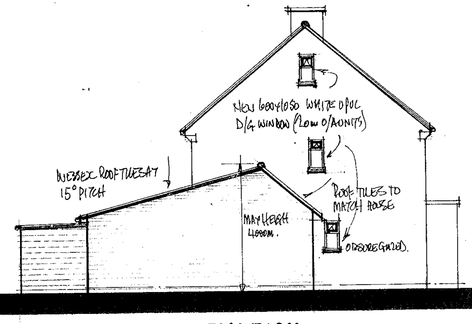


WEST ELEVATION

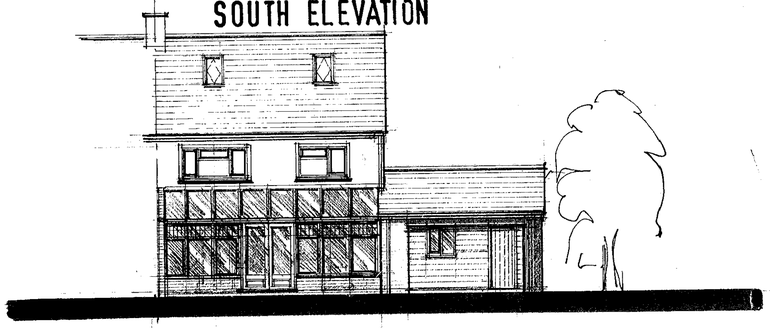


NORTH ELEVATION

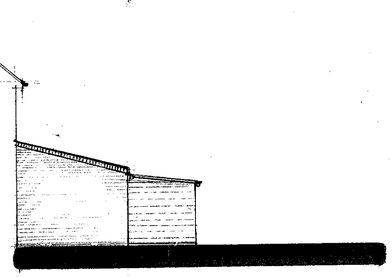


EAST ELEVATION

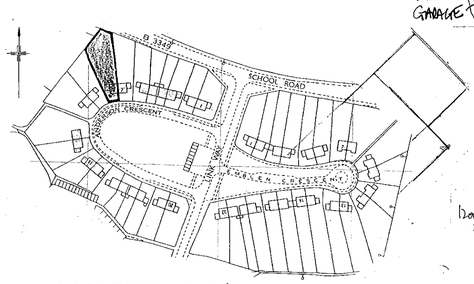


LOCATION PLAN scale 1:1250.

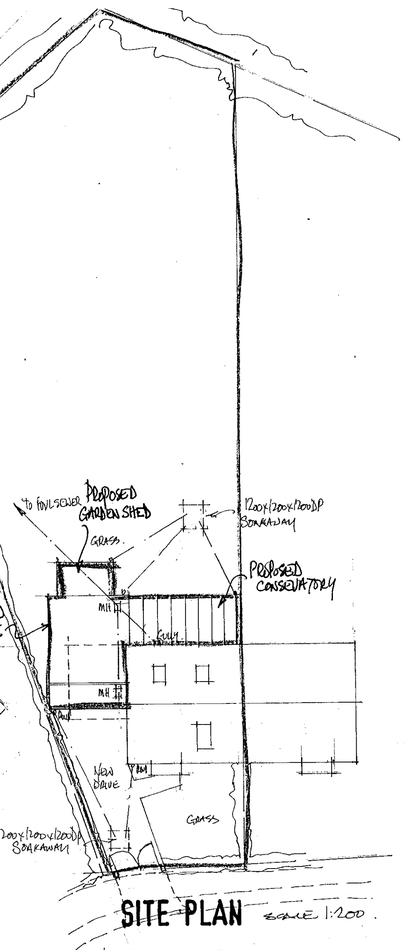


SITE PLAN scale 1:200.

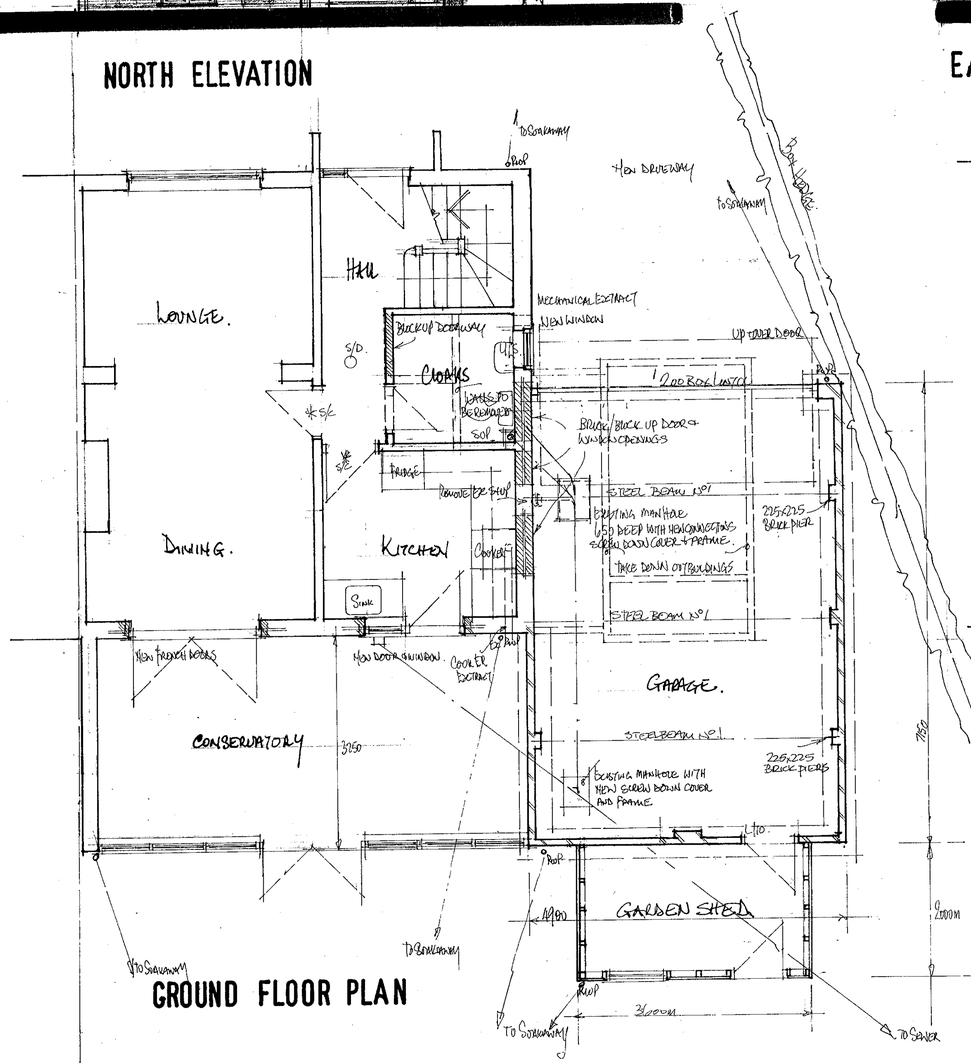

GROUND FLOOR PLAN

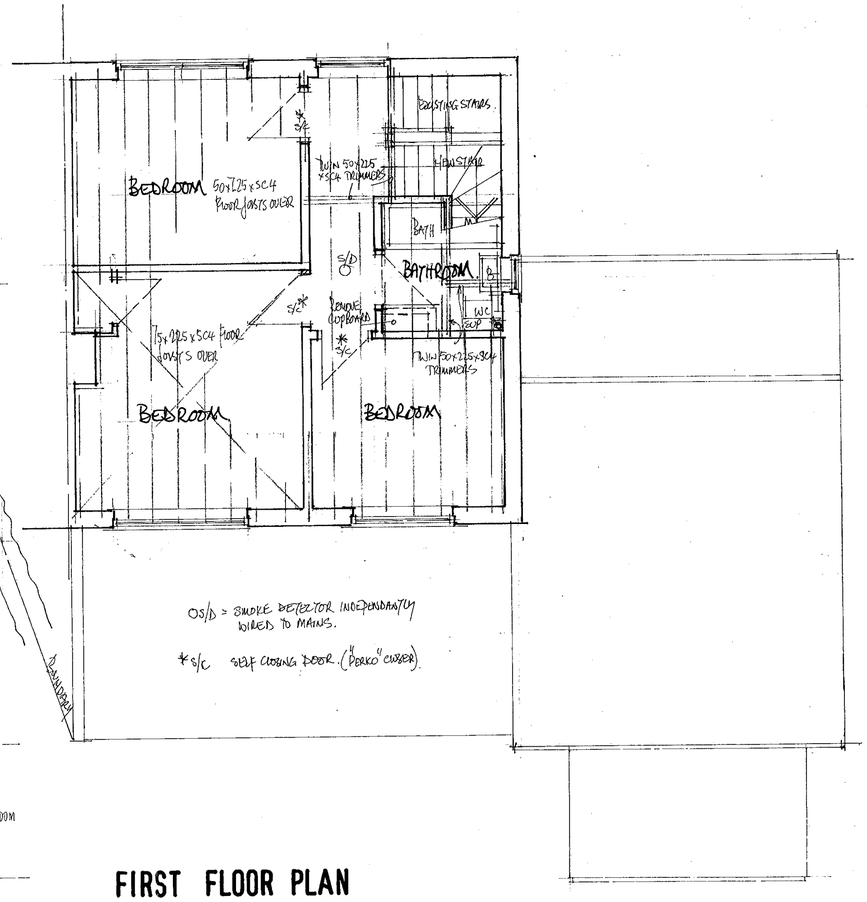

FIRST FLOOR PLAN

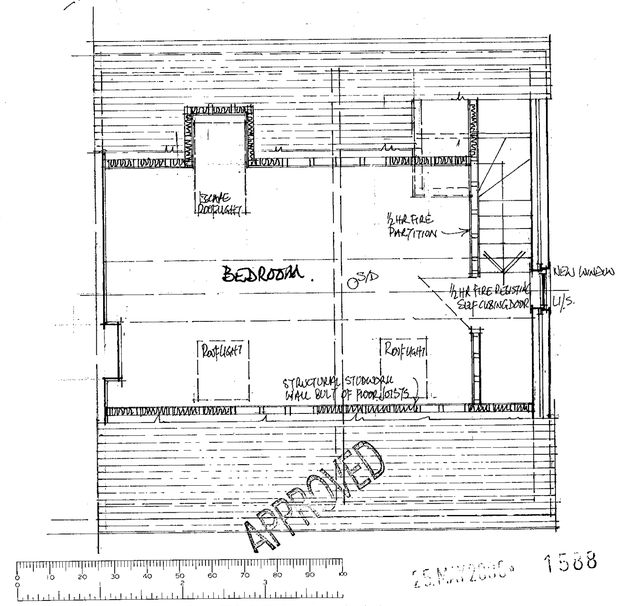

SECOND FLOOR PLAN

COLIN DAWSON & ASSOCIATES
MALVERN HOUSE
1 MALVERN WAY
TWYFORD
READING BERKSHIRE RG10 9PY.
Tel: (01734) 343322 Fax: (01734) 343322
Architectural Design & Building Surveying

PROPOSED EXTENSION
8 ANDERSON CRESCENT ARBORFIELD BERKS

DATE SEPT. 99. SCALE 1:100 & 1:50 DRAWING No D494-02 B