



- NOTES:
- 1. Do not scale **NOT FOR CONSTRUCTION.**
 - 2. Report all discrepancies, errors and omissions.
 - 3. Verify all demensions on site before commencing any work or preparing shop drawings.
 - 4. All materials components and workmanship are to comply with the relevant British Standards Codes of Practice and appropriate manufacturers recommendations that from time to time shall apply
 - 5. For specialist work see relevant drawings.

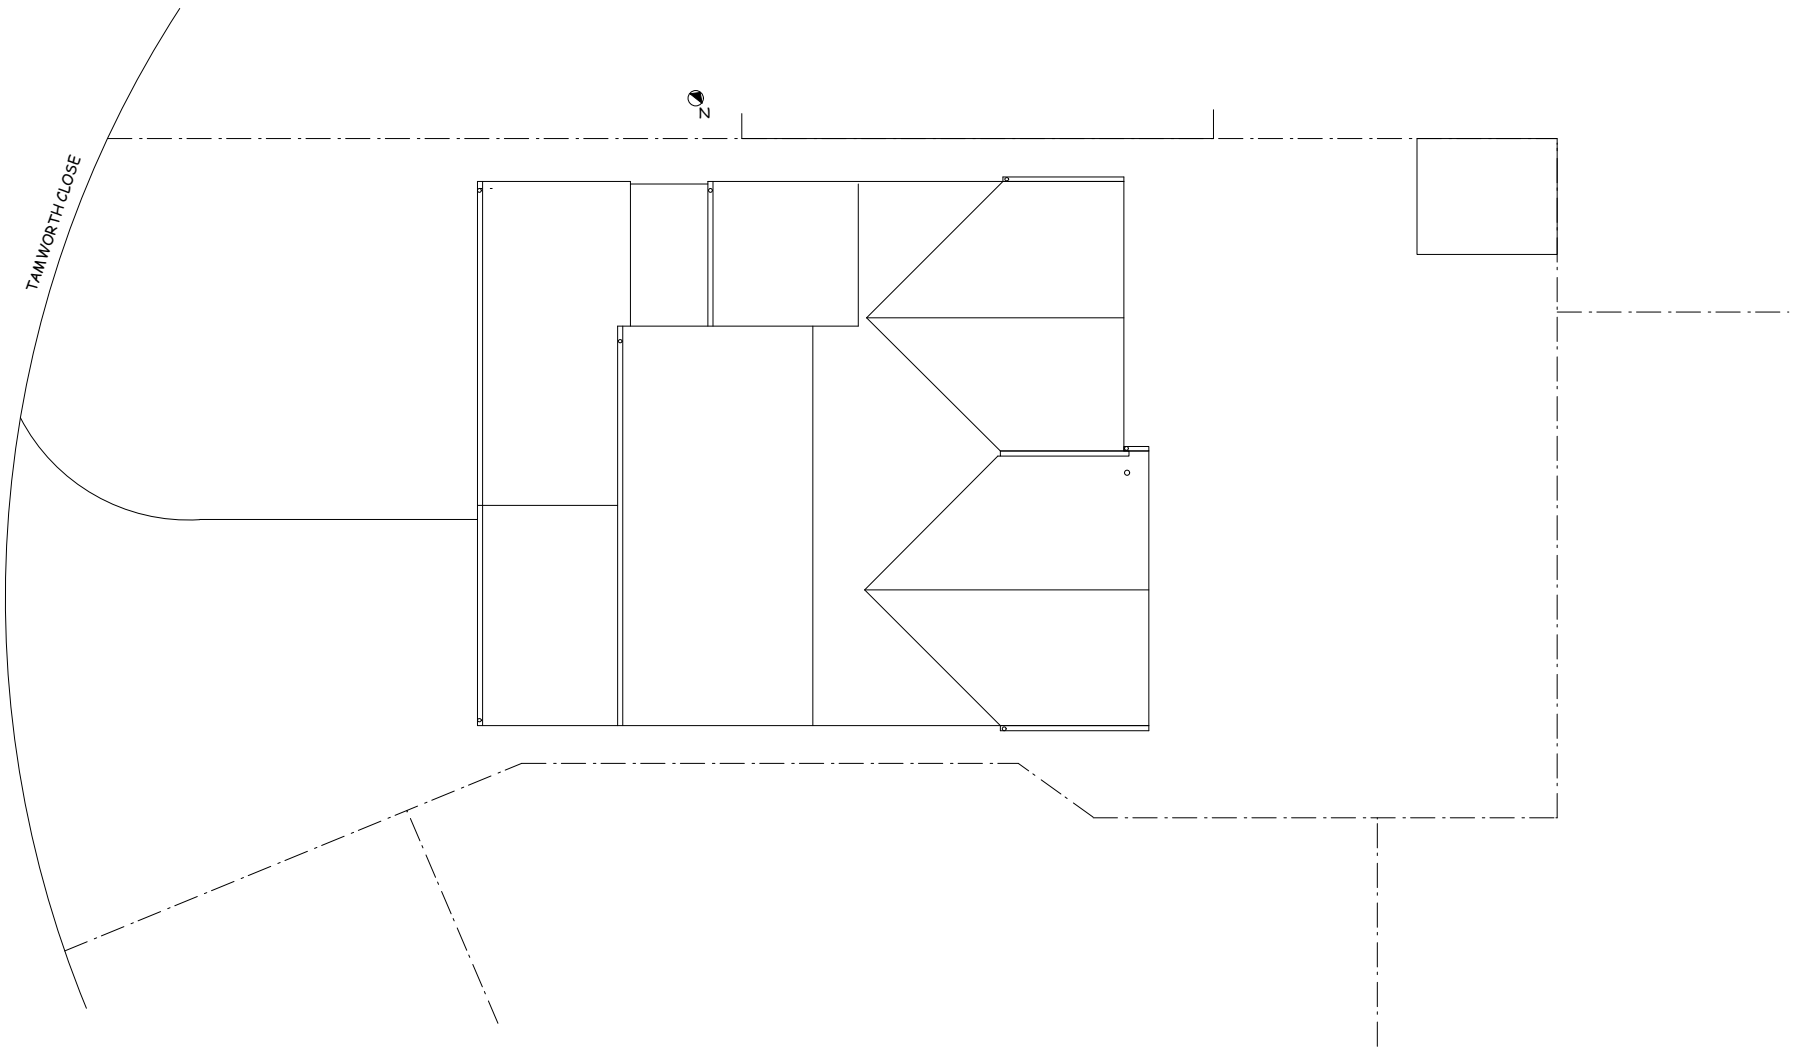

- NOTES:
1. Do not scale **NOT FOR CONSTRUCTION.**
 2. Report all discrepancies, errors and omissions.
 3. Verify all dimensions on site before commencing any work or preparing shop drawings.
 4. All materials components and workmanship are to comply with the relevant British Standards Codes of Practice and appropriate manufacturers recommendations that from time to time shall apply
 5. For specialist work see relevant drawings.

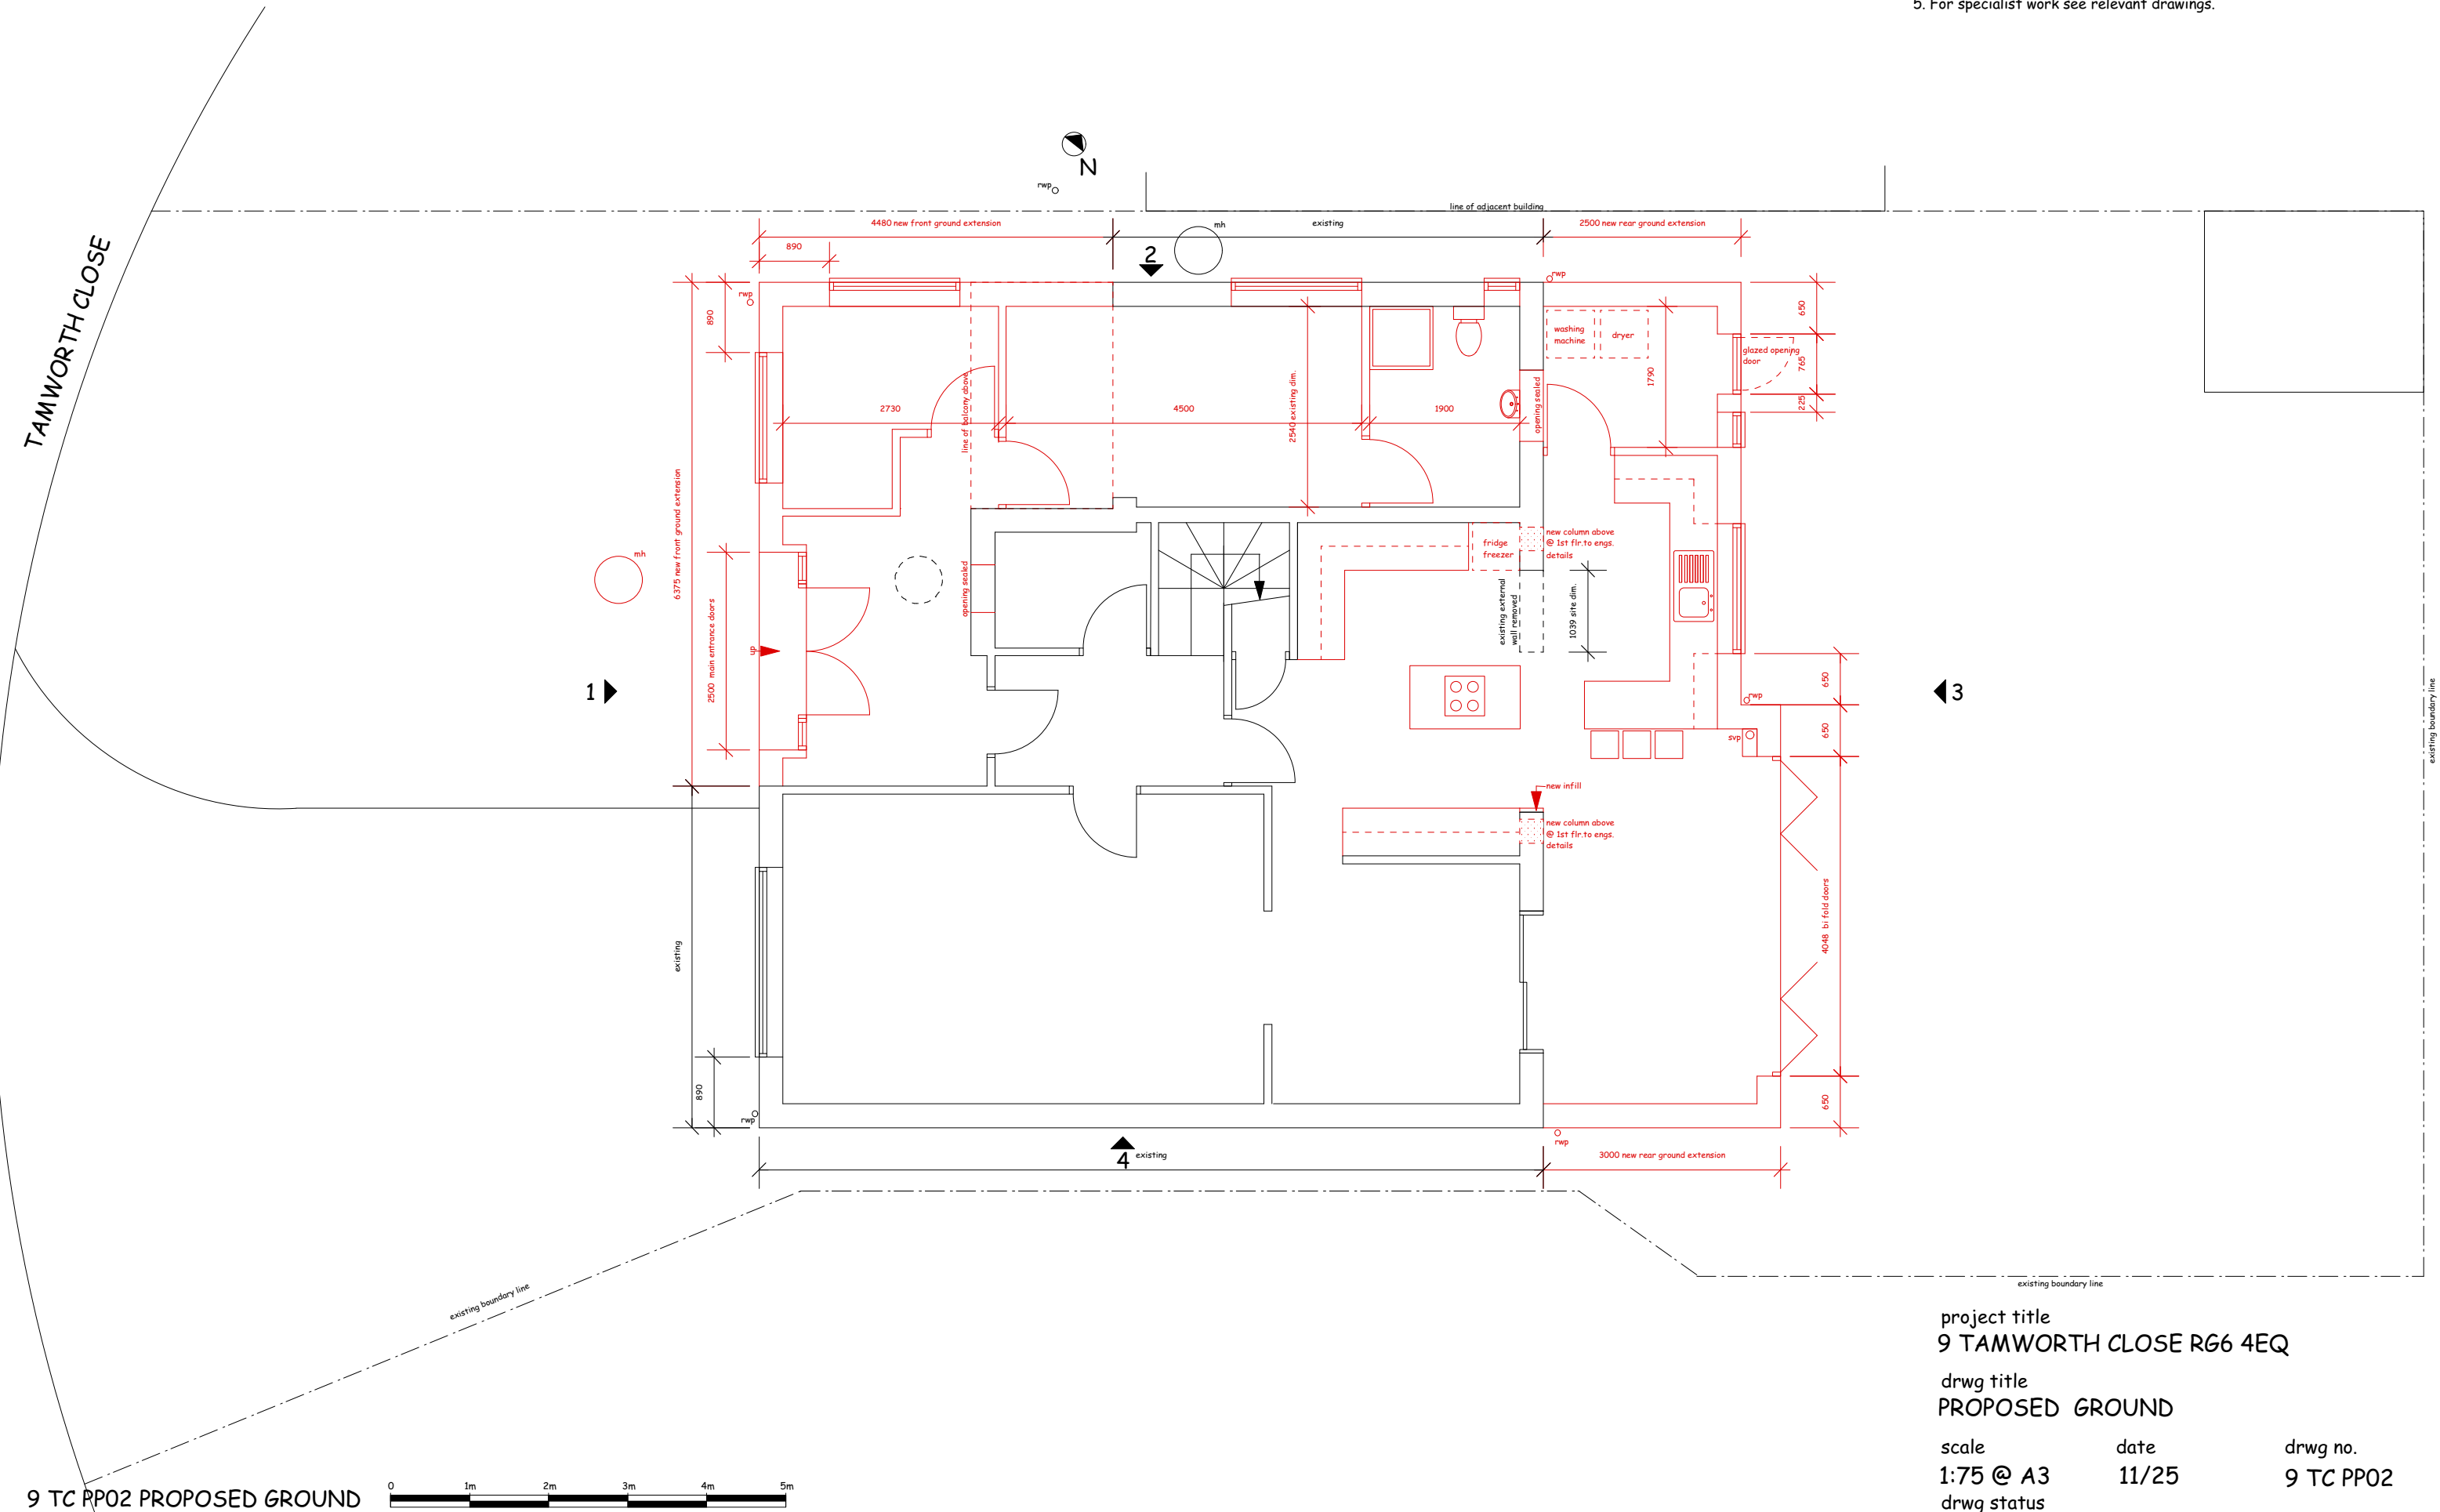

project title
9 TAMWORTH CLOSE R66 4EQ

drwg title
PROPOSED GROUND


scale
1:75 @ A3

date
11/25


drwg no.
9 TC PP02

drwg status
PLANNING



1. Do not scale **NOT FOR CONSTRUCTION.**
2. Report all discrepancies, errors and omissions.
3. Verify all dimensions on site before commencing any work or preparing shop drawings.
4. All materials components and workmanship are to comply with the relevant British Standards Codes of Practice and appropriate manufacturers recommendations that from time to time shall apply
5. For specialist work see relevant drawings.

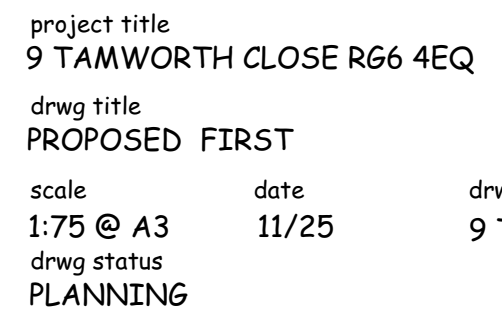

- NOTES:
1. Do not scale **NOT FOR CONSTRUCTION**.
 2. Report alldiscrepancies, errors and omissions.
 3. Verify all demensions on site before commencing any work or preparing shop drawings.
 4. All materials components and workmanship are to comply with the relevant British Standards Codes of Practice and appropriate manufacturers recommendations that from time to time shall apply
 5. For specialist work see relevant drawings.


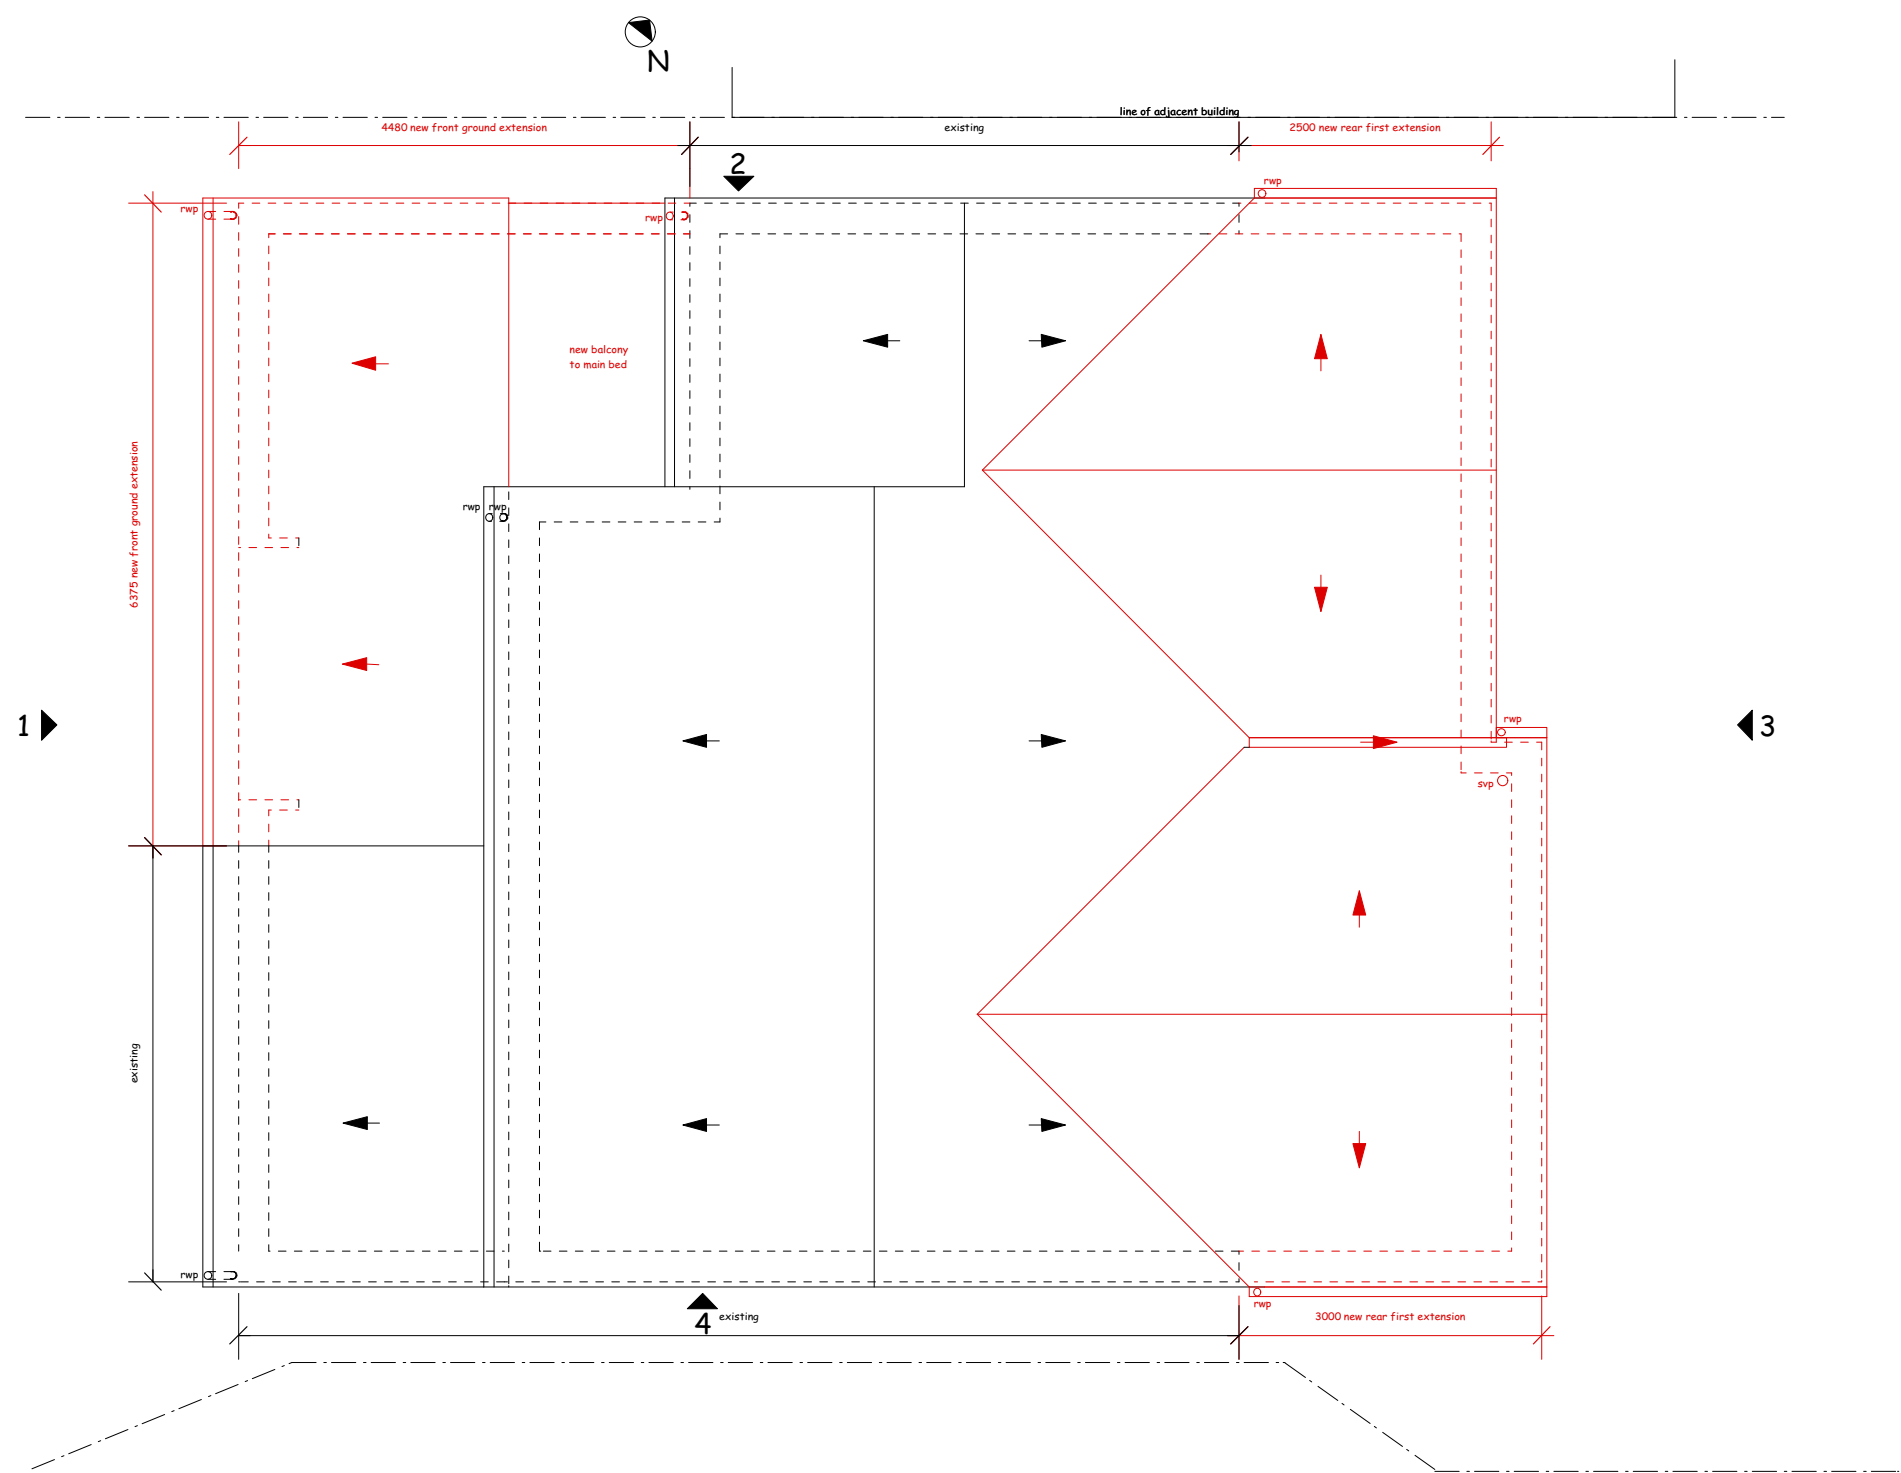


- NOTES:
1. Do not scale **NOT FOR CONSTRUCTION.**
 2. Report alldiscrepancies, errors and omissions.
 3. Verify all demensions on site before commencing any work or preparing shop drawings.
 4. All materials components and workmanship are to comply with the relevant British Standards Codes of Practice and appropriate manufacturers recommendations that from time to time shall apply
 5. For specialist work see relevant drawings.

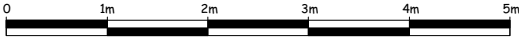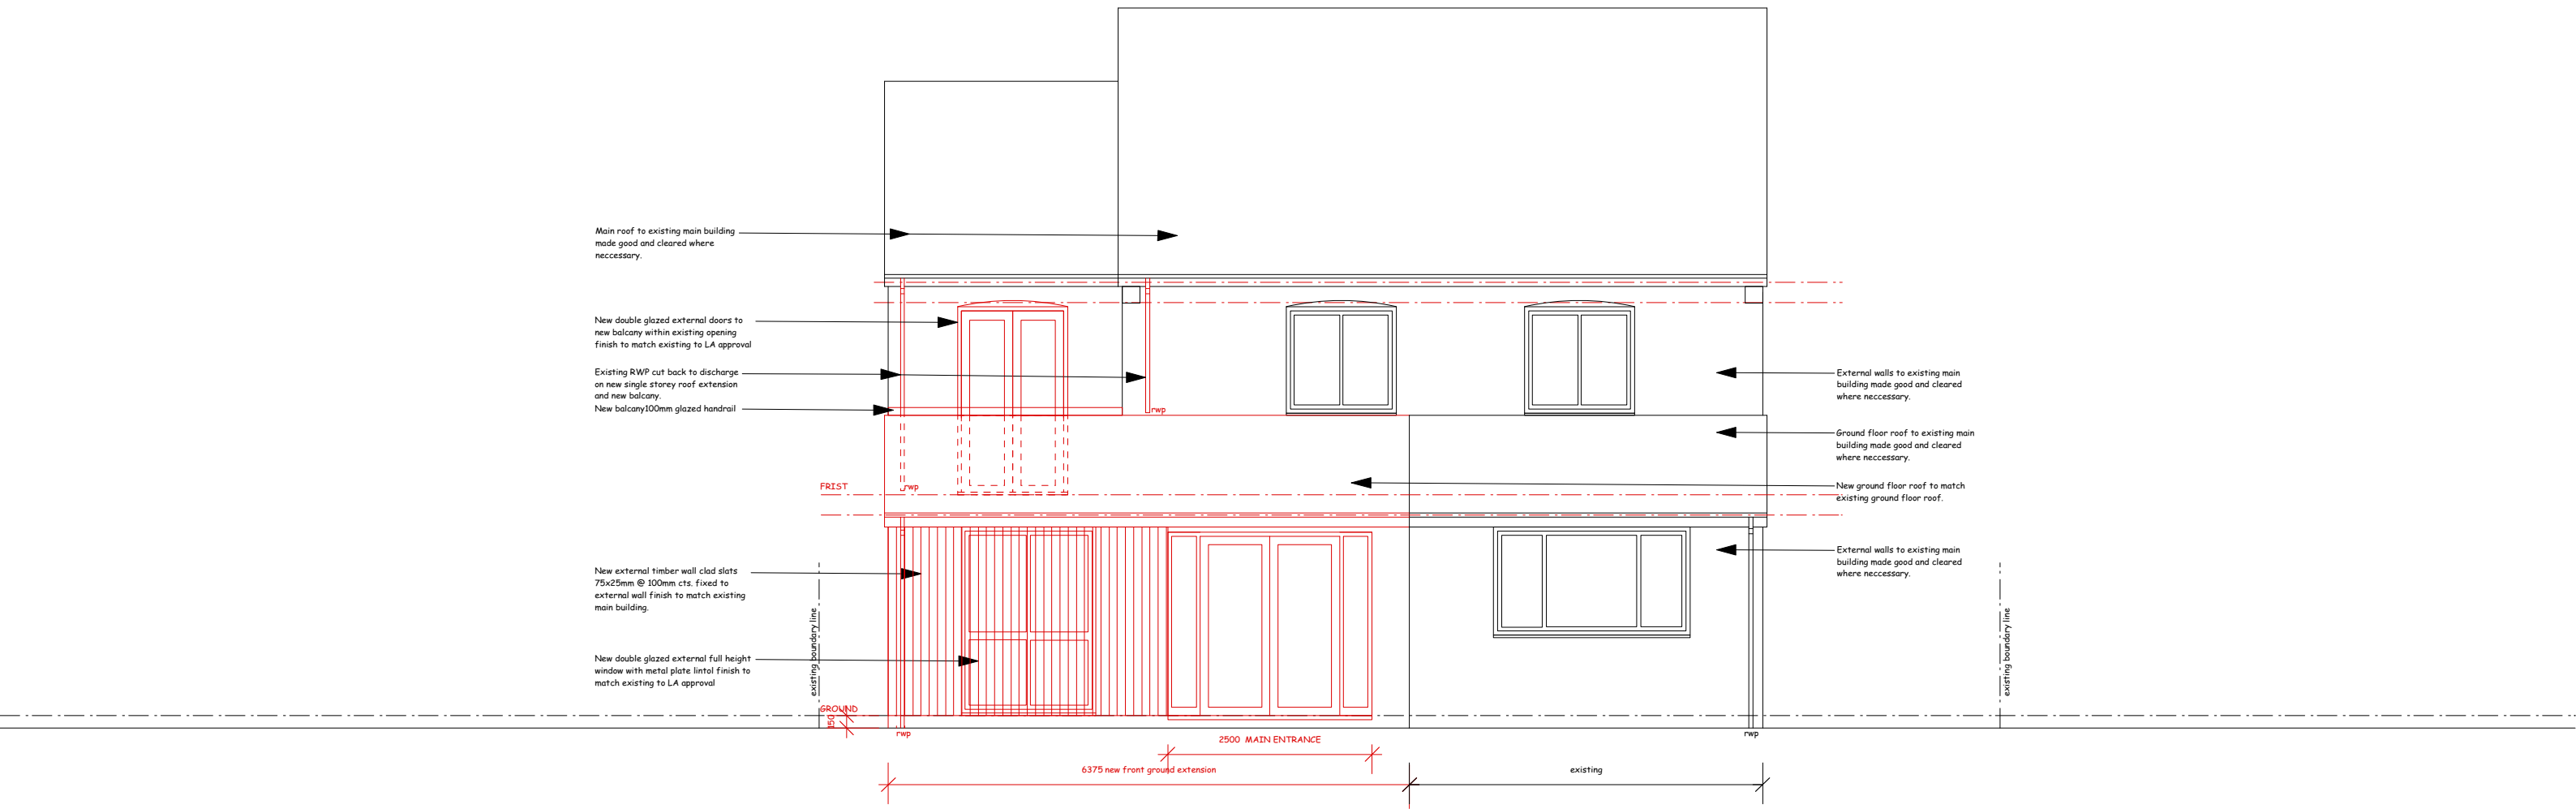

NOTES:

- 1. Do not scale **NOT FOR CONSTRUCTION.**
- 2. Report alldiscrepancies, errors and omissions.
- 3. Verify all demensions on site before commencing any work or preparing shop drawings.
- 4. All materials components and workmanship are to comply with the relevant British Standards Codes of Practice and appropriate manufacturers recommendations that from time to time shall apply
- 5. For specialist work see relevant drawings.

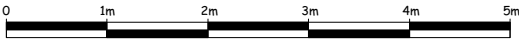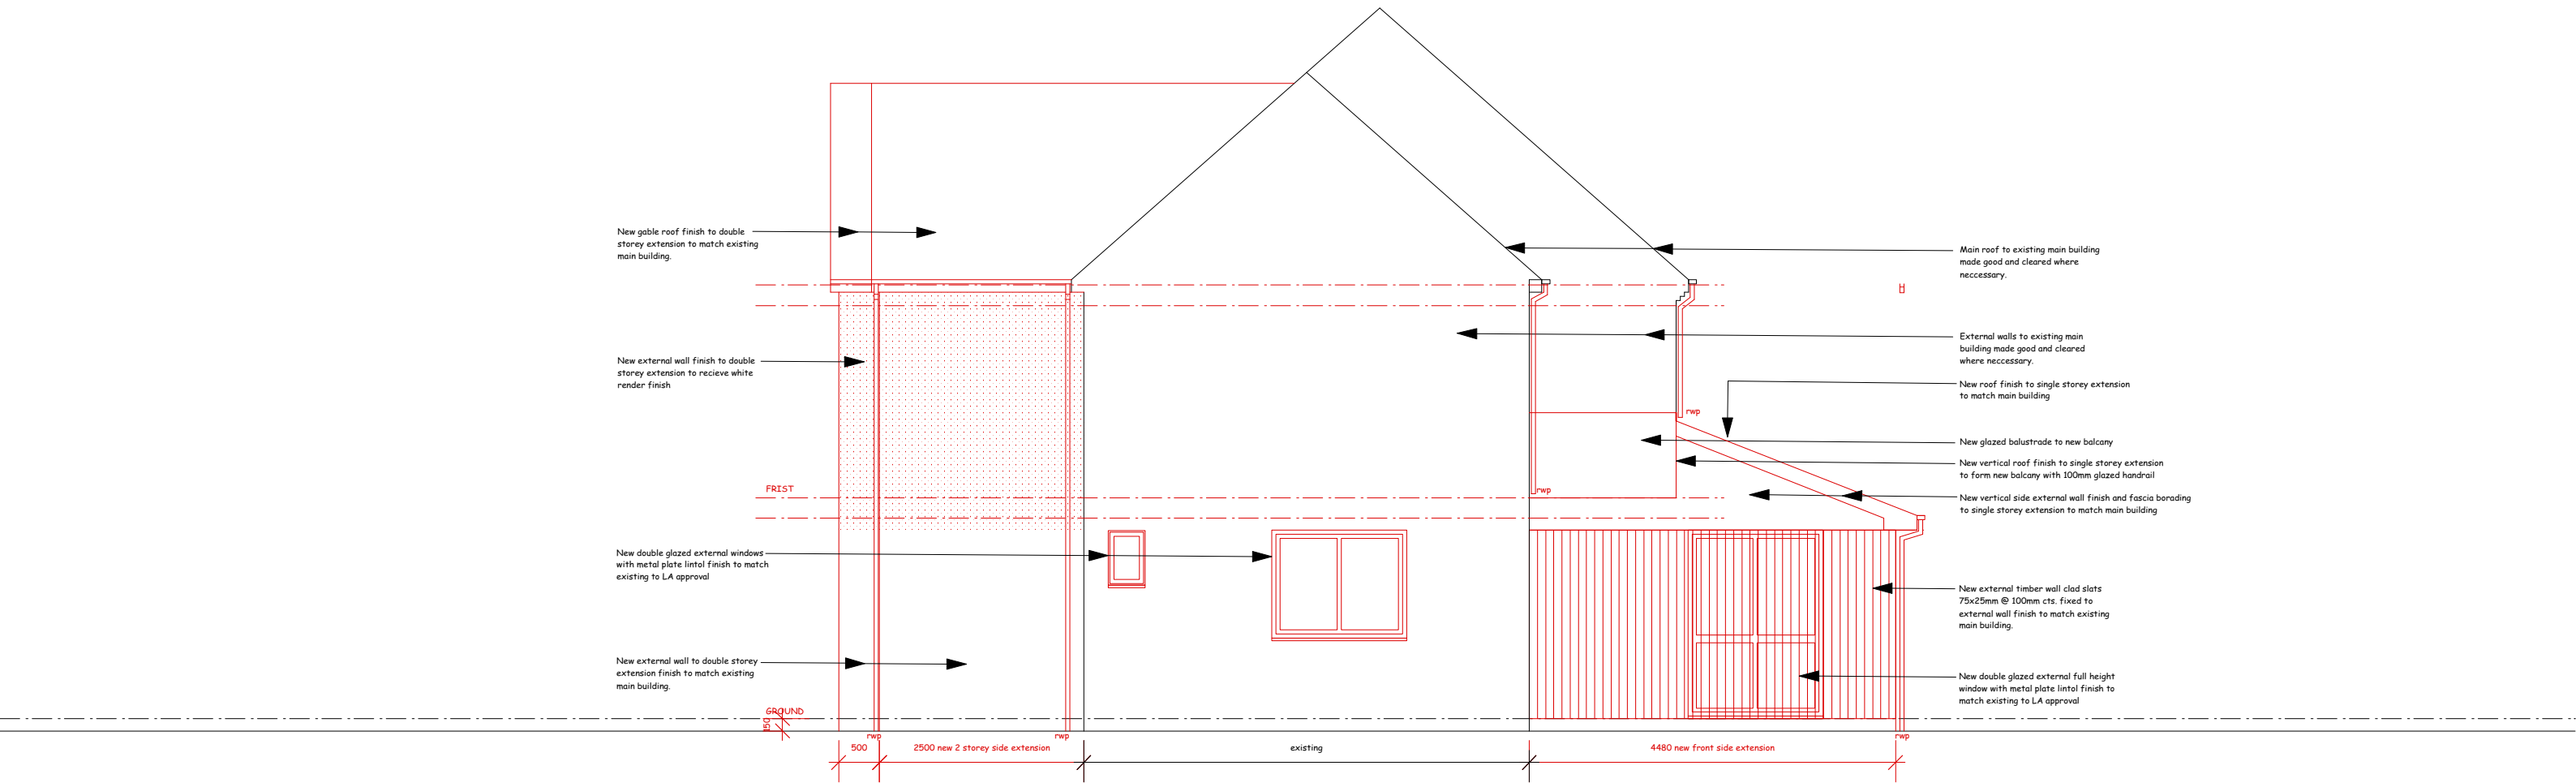

project title
9 TAMWORTH CLOSE R66 4EQ

drwg title
PROPOSED ELEVATION 2

scale
1:75 @ A3



date
11/25

drwg no.
9 TC PP06

drwg status
PLANNING

NOTES:

- 1. Do not scale **NOT FOR CONSTRUCTION.**
- 2. Report alldiscrepancies, errors and omissions.
- 3. Verify all demensions on site before commencing any work or preparing shop drawings.
- 4. All materials components and workmanship are to comply with the relevant British Standards Codes of Practice and appropriate manufacturers recommendations that from time to time shall apply
- 5. For specialist work see relevant drawings.

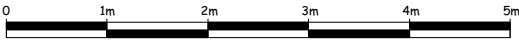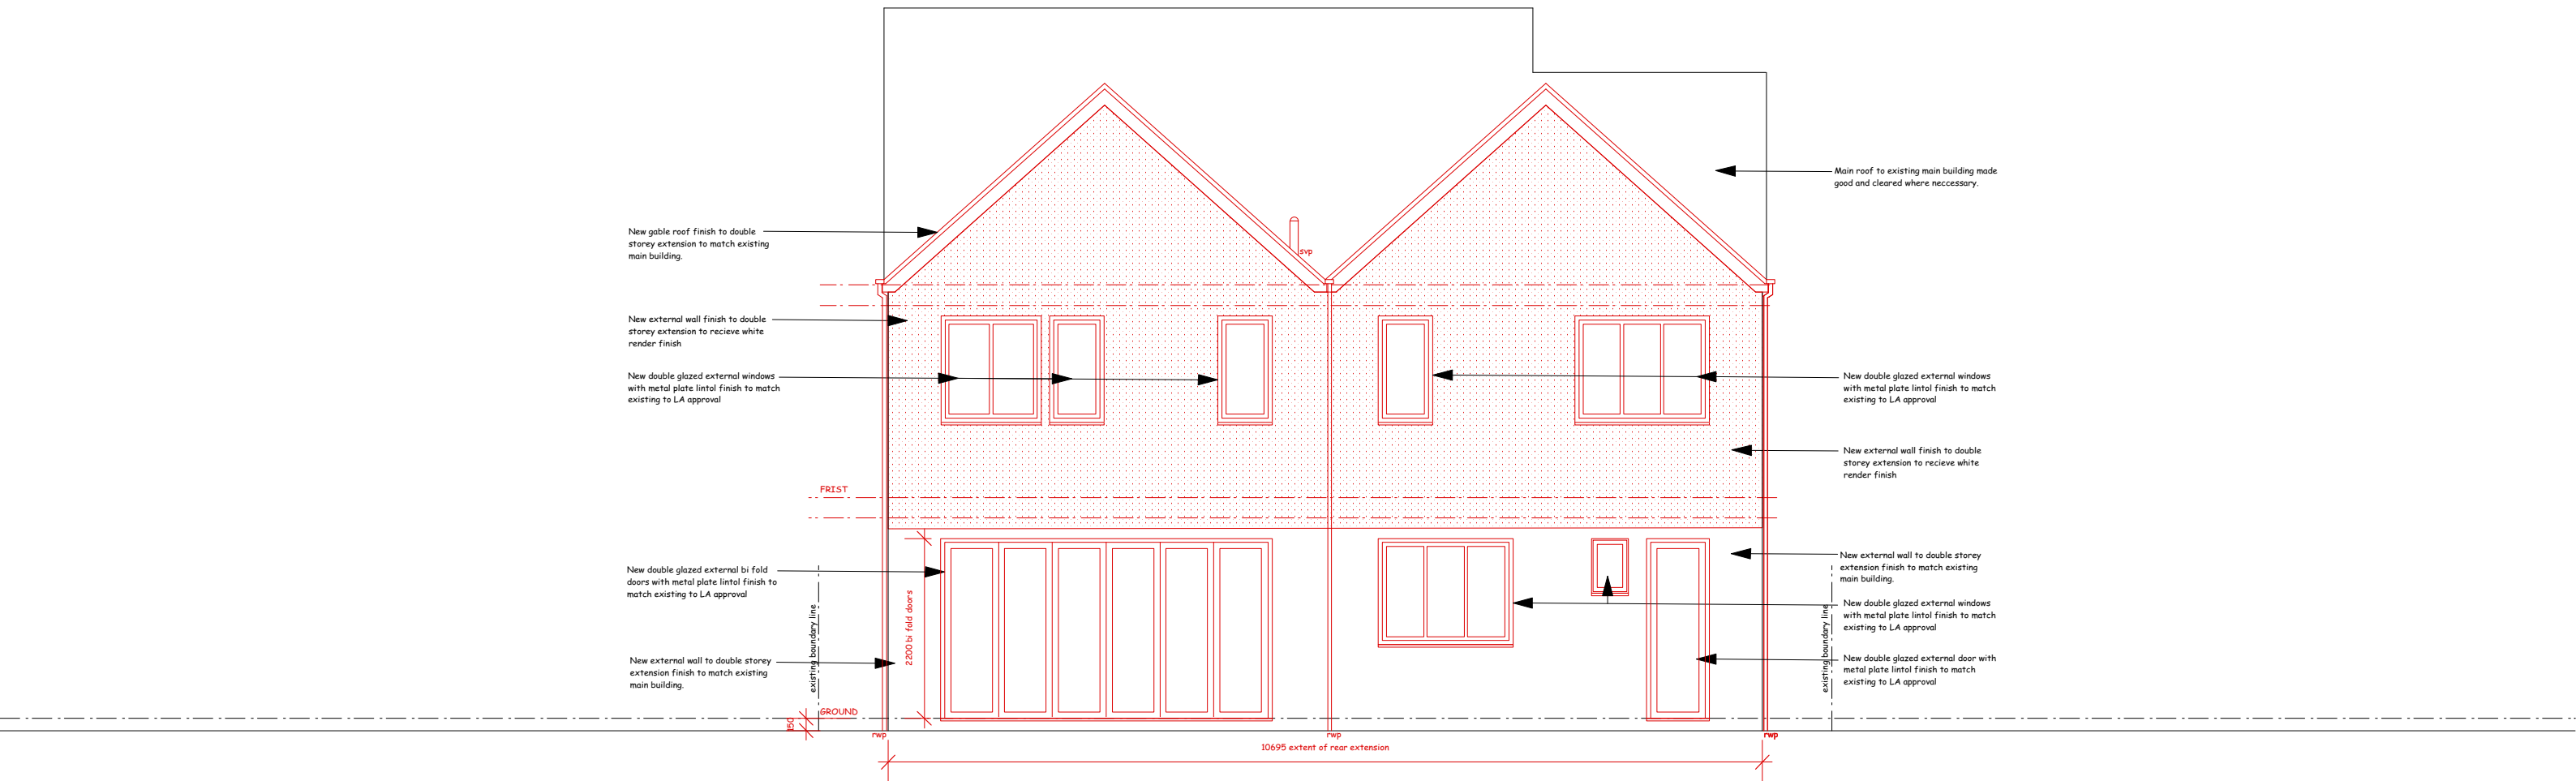

- NOTES:
1. Do not scale **NOT FOR CONSTRUCTION.**
 2. Report alldiscrepancies, errors and omissions.
 3. Verify all demensions on site before commencing any work or preparing shop drawings.
 4. All materials components and workmanship are to comply with the relevant British Standards Codes of Practice and appropriate manufacturers recommendations that from time to time shall apply
 5. For specialist work see relevant drawings.

