


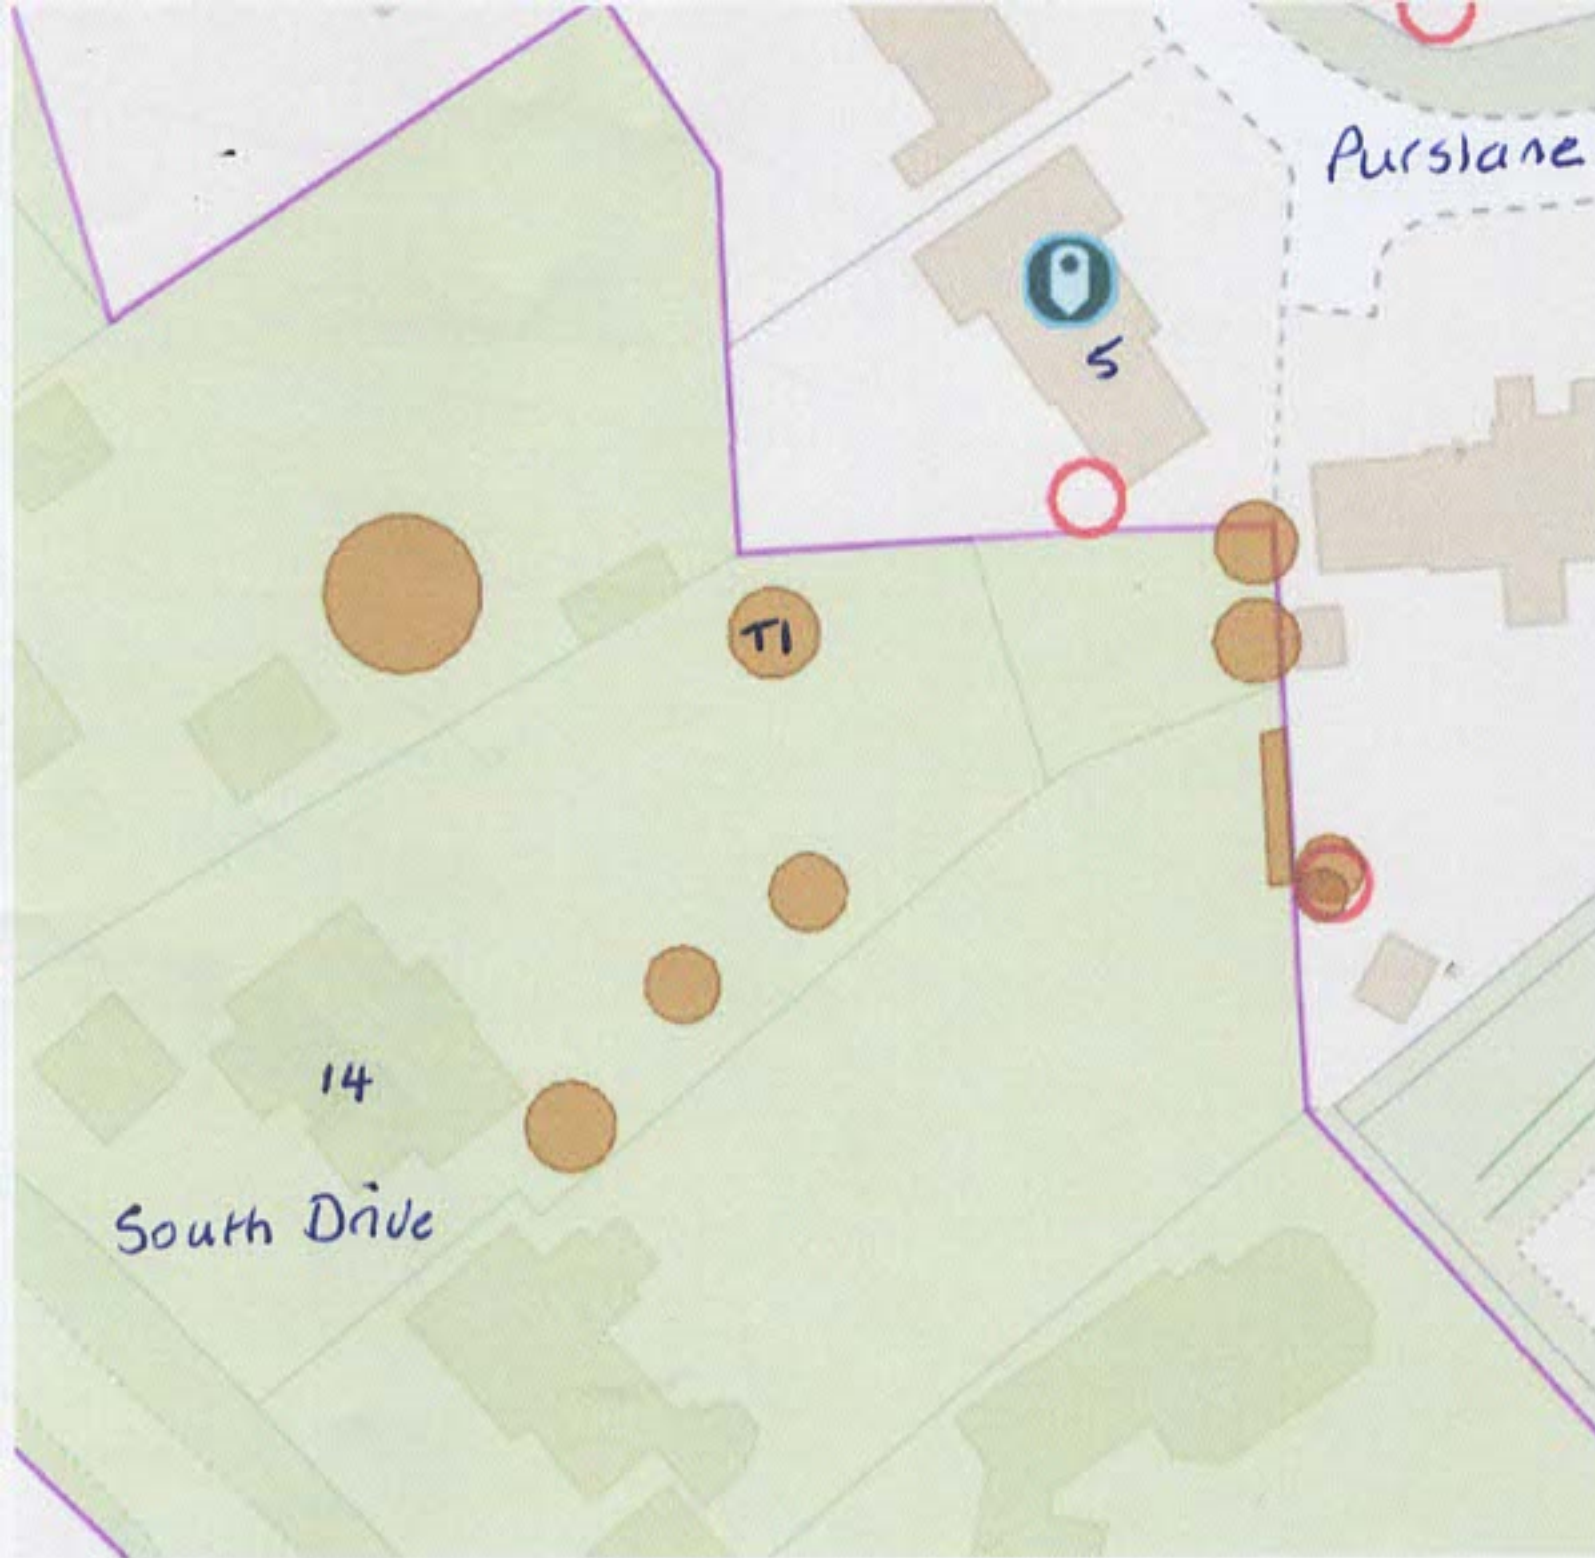

Ref: PP-
13565216
Application:
242883.

T1 = Beech tree situated in the garden of
14 South Drive, overhanging the garden
of 5 Purslane

Reduce back overhang by 2metres.