


Surrey Refuse Vehicle
Overall Length 11.300m
Overall Width 2.530m
Overall Body Height 3.756m
Min Body Ground Clearance 0.309m
Track Width 2.530m
Lock to lock time 4.00s
Kerb to Kerb Turning Radius 11.550m

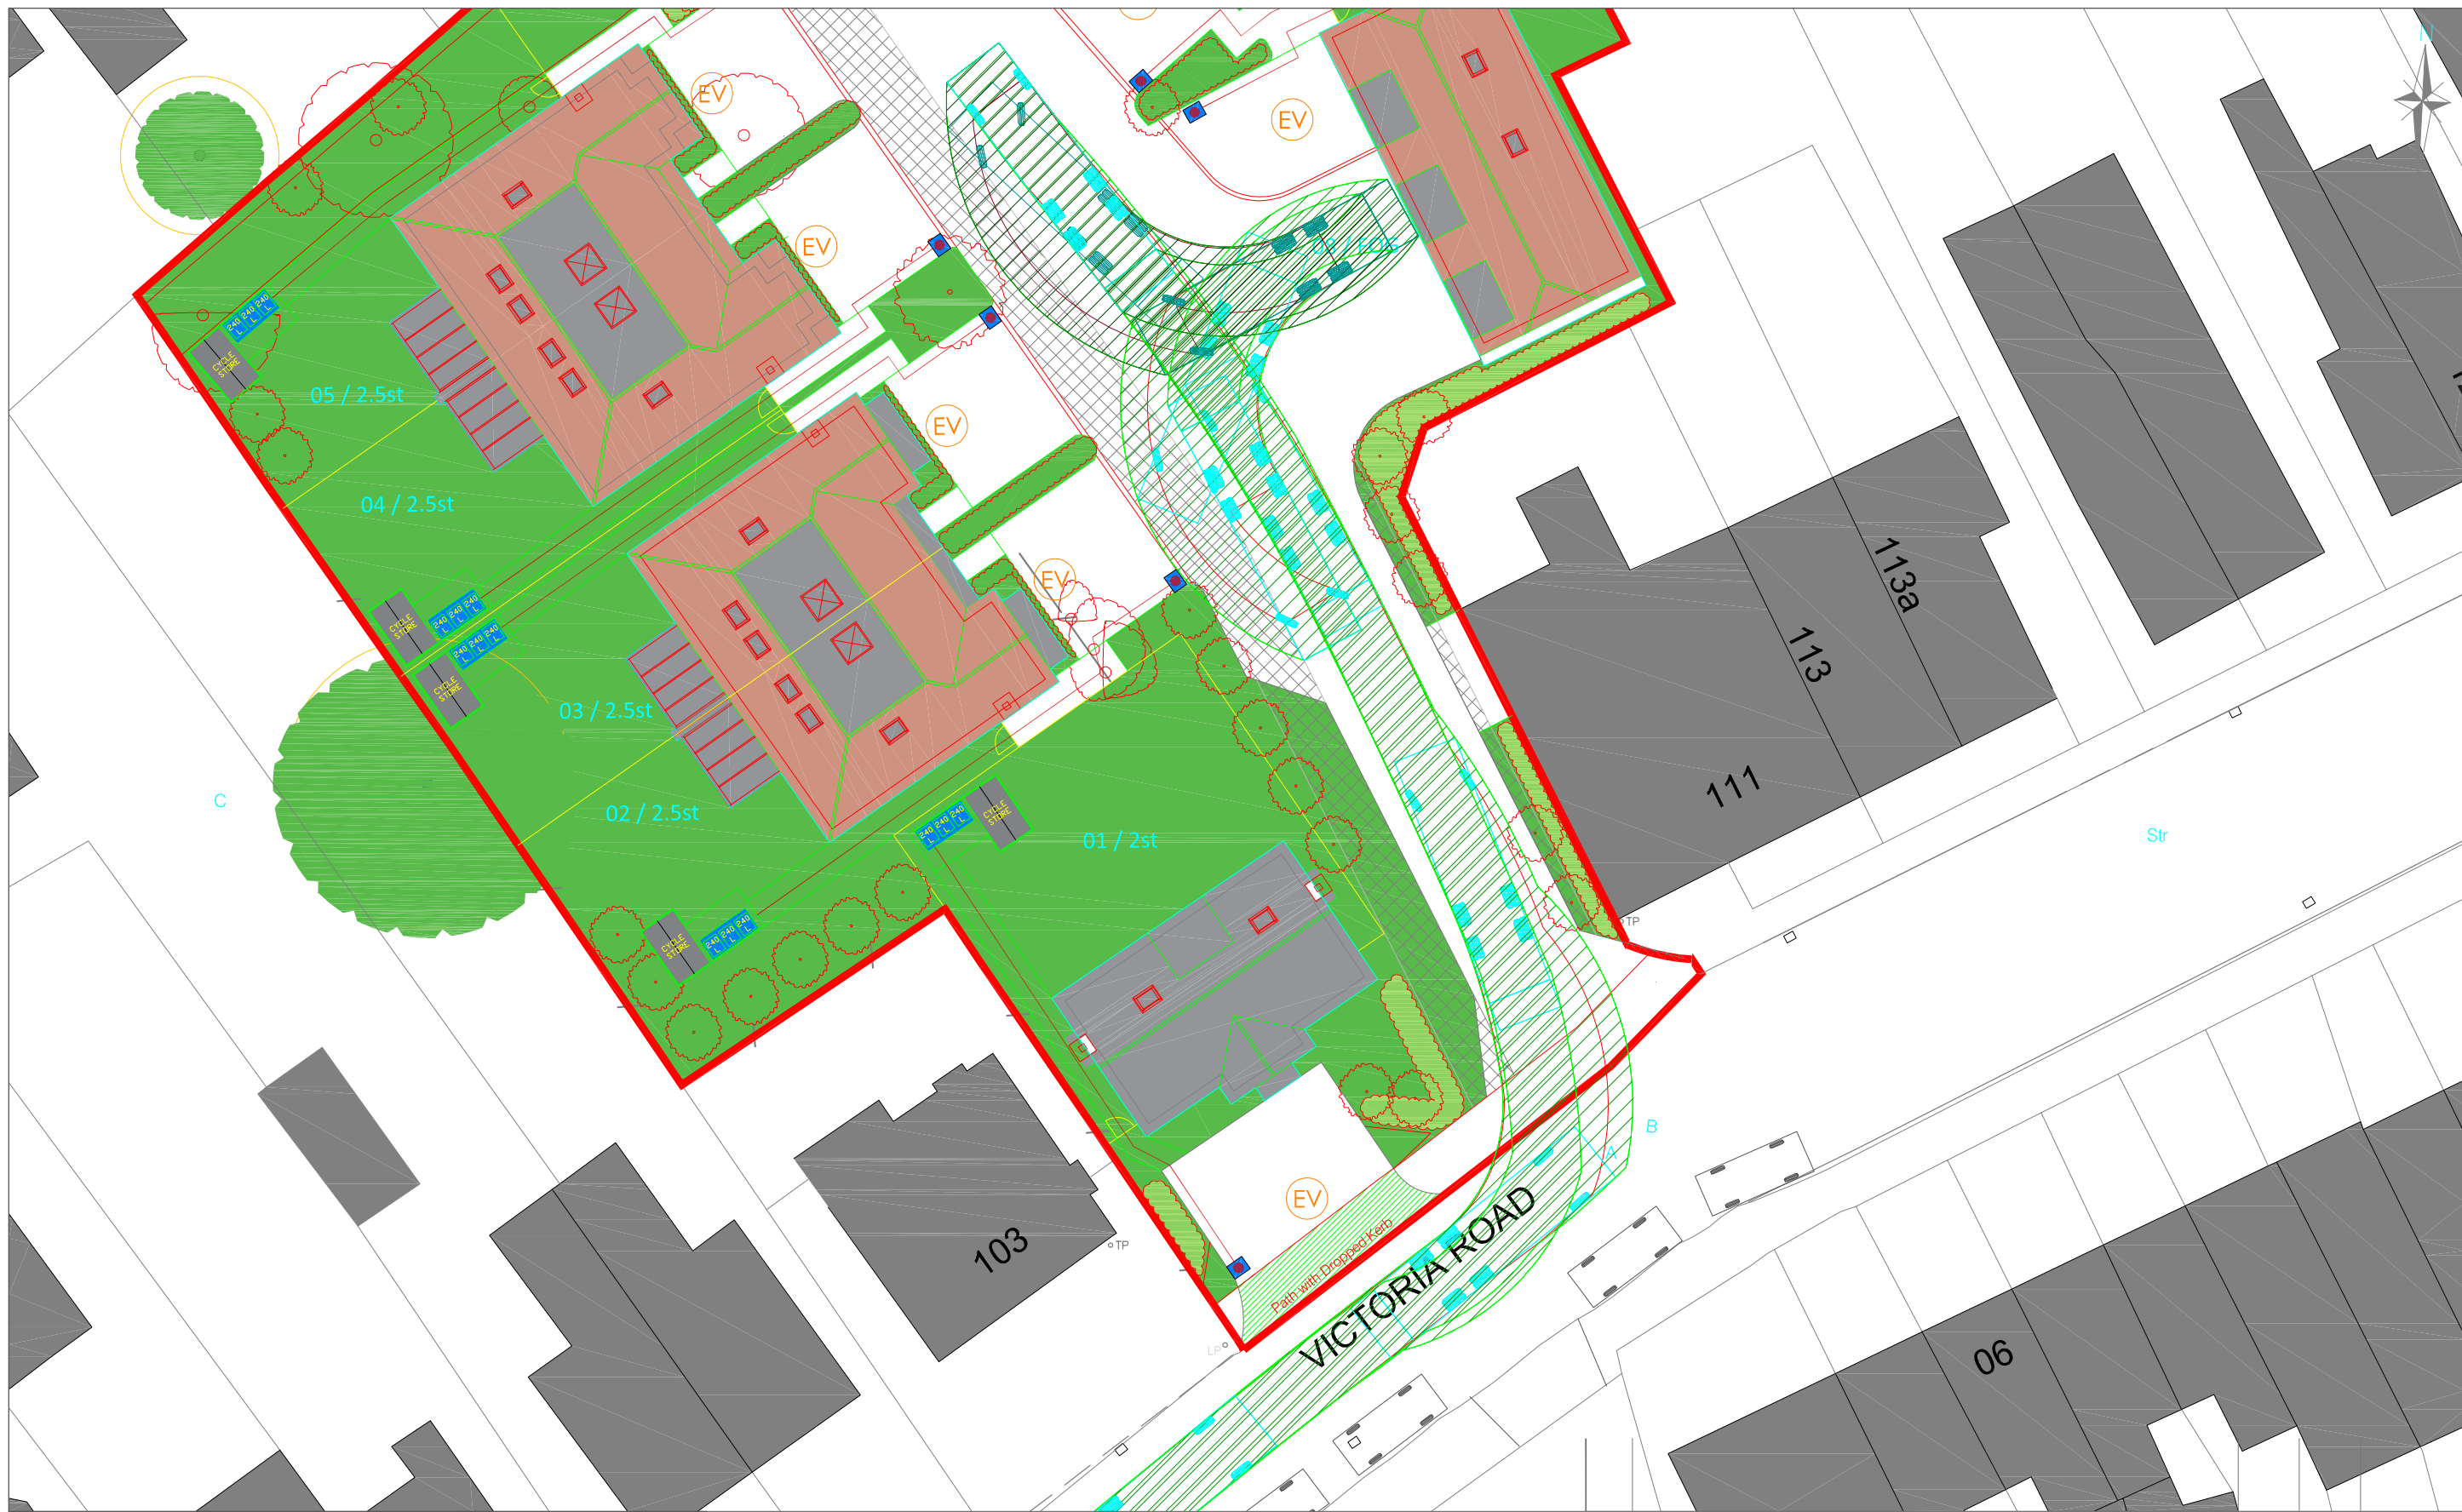

Highway Planning Ltd
59 Barnards Hill
Marlow
Bucks
SL7 2NX
01628 488444

REV	AMENDMENTS	DRAWN	CHKD	DATE
	Job Title	VICTORIA NURSERIES, VICTORIA ROAD, WARGRAVE		
	Client	PALATINE HOMES		
	Drawing Title	REFUSE VEHICLE SWEPT PATH		
Scale	Date	Designed	Drawn	Drawing No
1:250 @ A3	21 JUL 25	DFM	DFM	24.42 - 002
				Rev