26.FEB.2003 8260

Pond

Note :-

Cross-hatching denotes extent of hardstandings for stables & feed stores as Planning Applic. 95/63127/F

N

Sub-surface land drain irrigation system for dispersal of effluent to manufacturer's recommendations.

Location of Titan 2800 litre Septic tank.

Proposed planting shield to screen yard & living accomodation, subject to L.A. approval.

Location of proposed 28' Atlas Fairfare mobile home.

8·55m (28')

3·05m (10')

Tennis Court

5574
·607ha
1·50

REFUSED

Applicant: **Ms. ANN MARJORAM**		
Site: **LAND AT NELSONS LANE HURST**		
Job: **MINIATURE DONKEY BREEDING VENTURE**		
Drawing: **MOBILE HOME SITING**		
Scale. **1 / 500**	Date: **NOV. 2002**	Drawn **WNM**
Drawing No.: **WDC/1102/190/01**		Rev.: **-**
Revisions History.		

FEB. 2003 8260

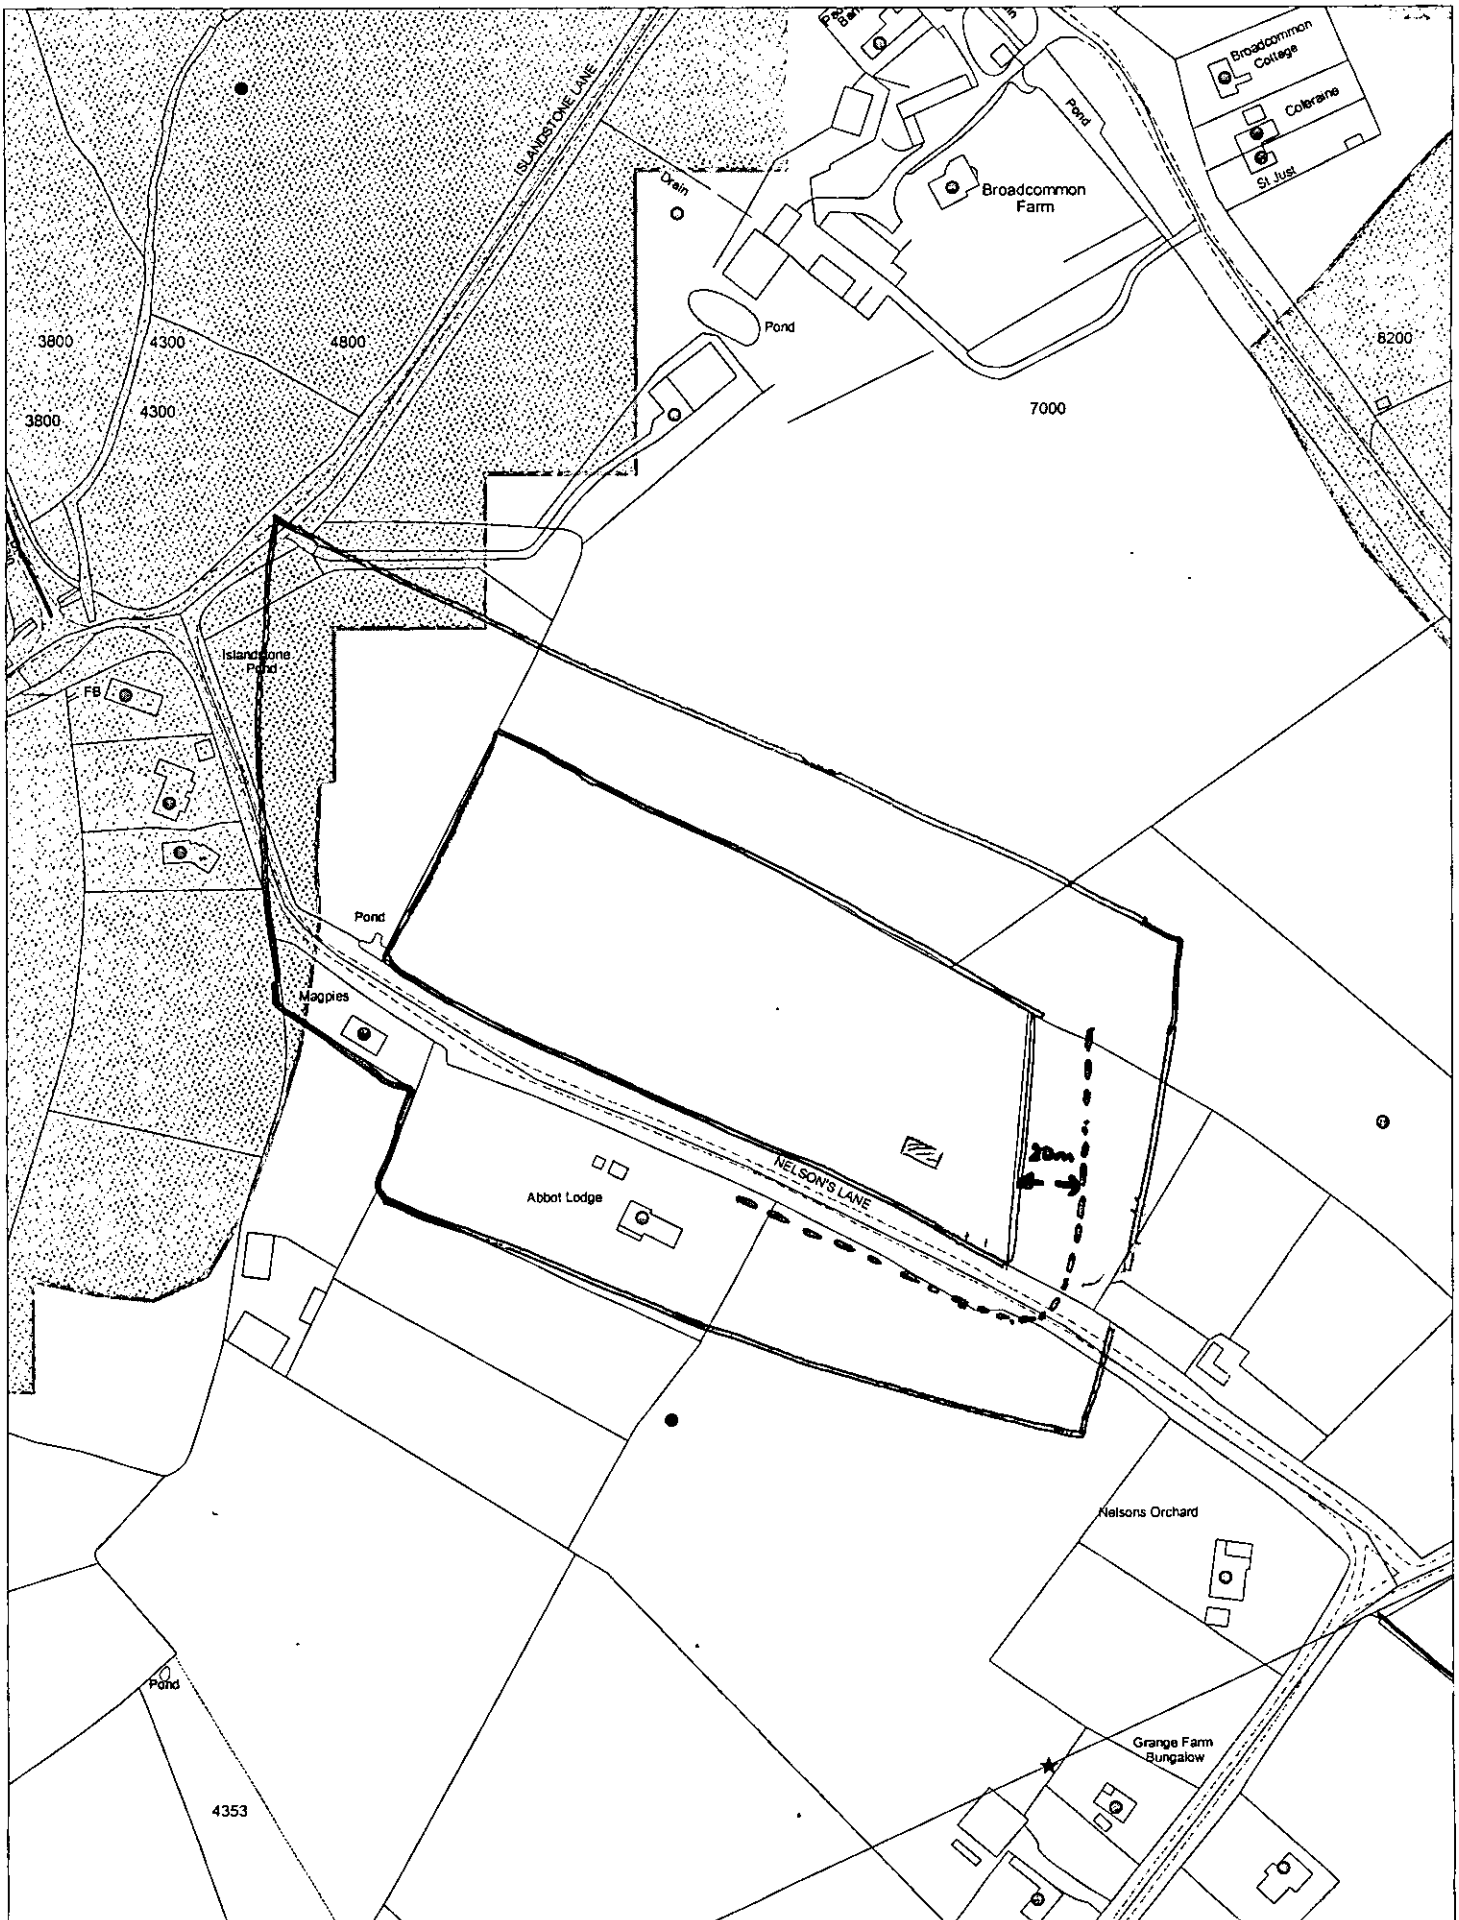

This map is based upon Ordnance Survey material with the permission of Ordnance Survey on behalf of the Controller of HMSO. © Crown Copyright.
Unauthorised reproduction infringes Crown Copyright and may lead to prosecution or civil proceedings.Wokingham District Council Licence LA086134

Development Control,Wokingham District Council.
January 2003

Scale: 1 : 2500

N
W E
S

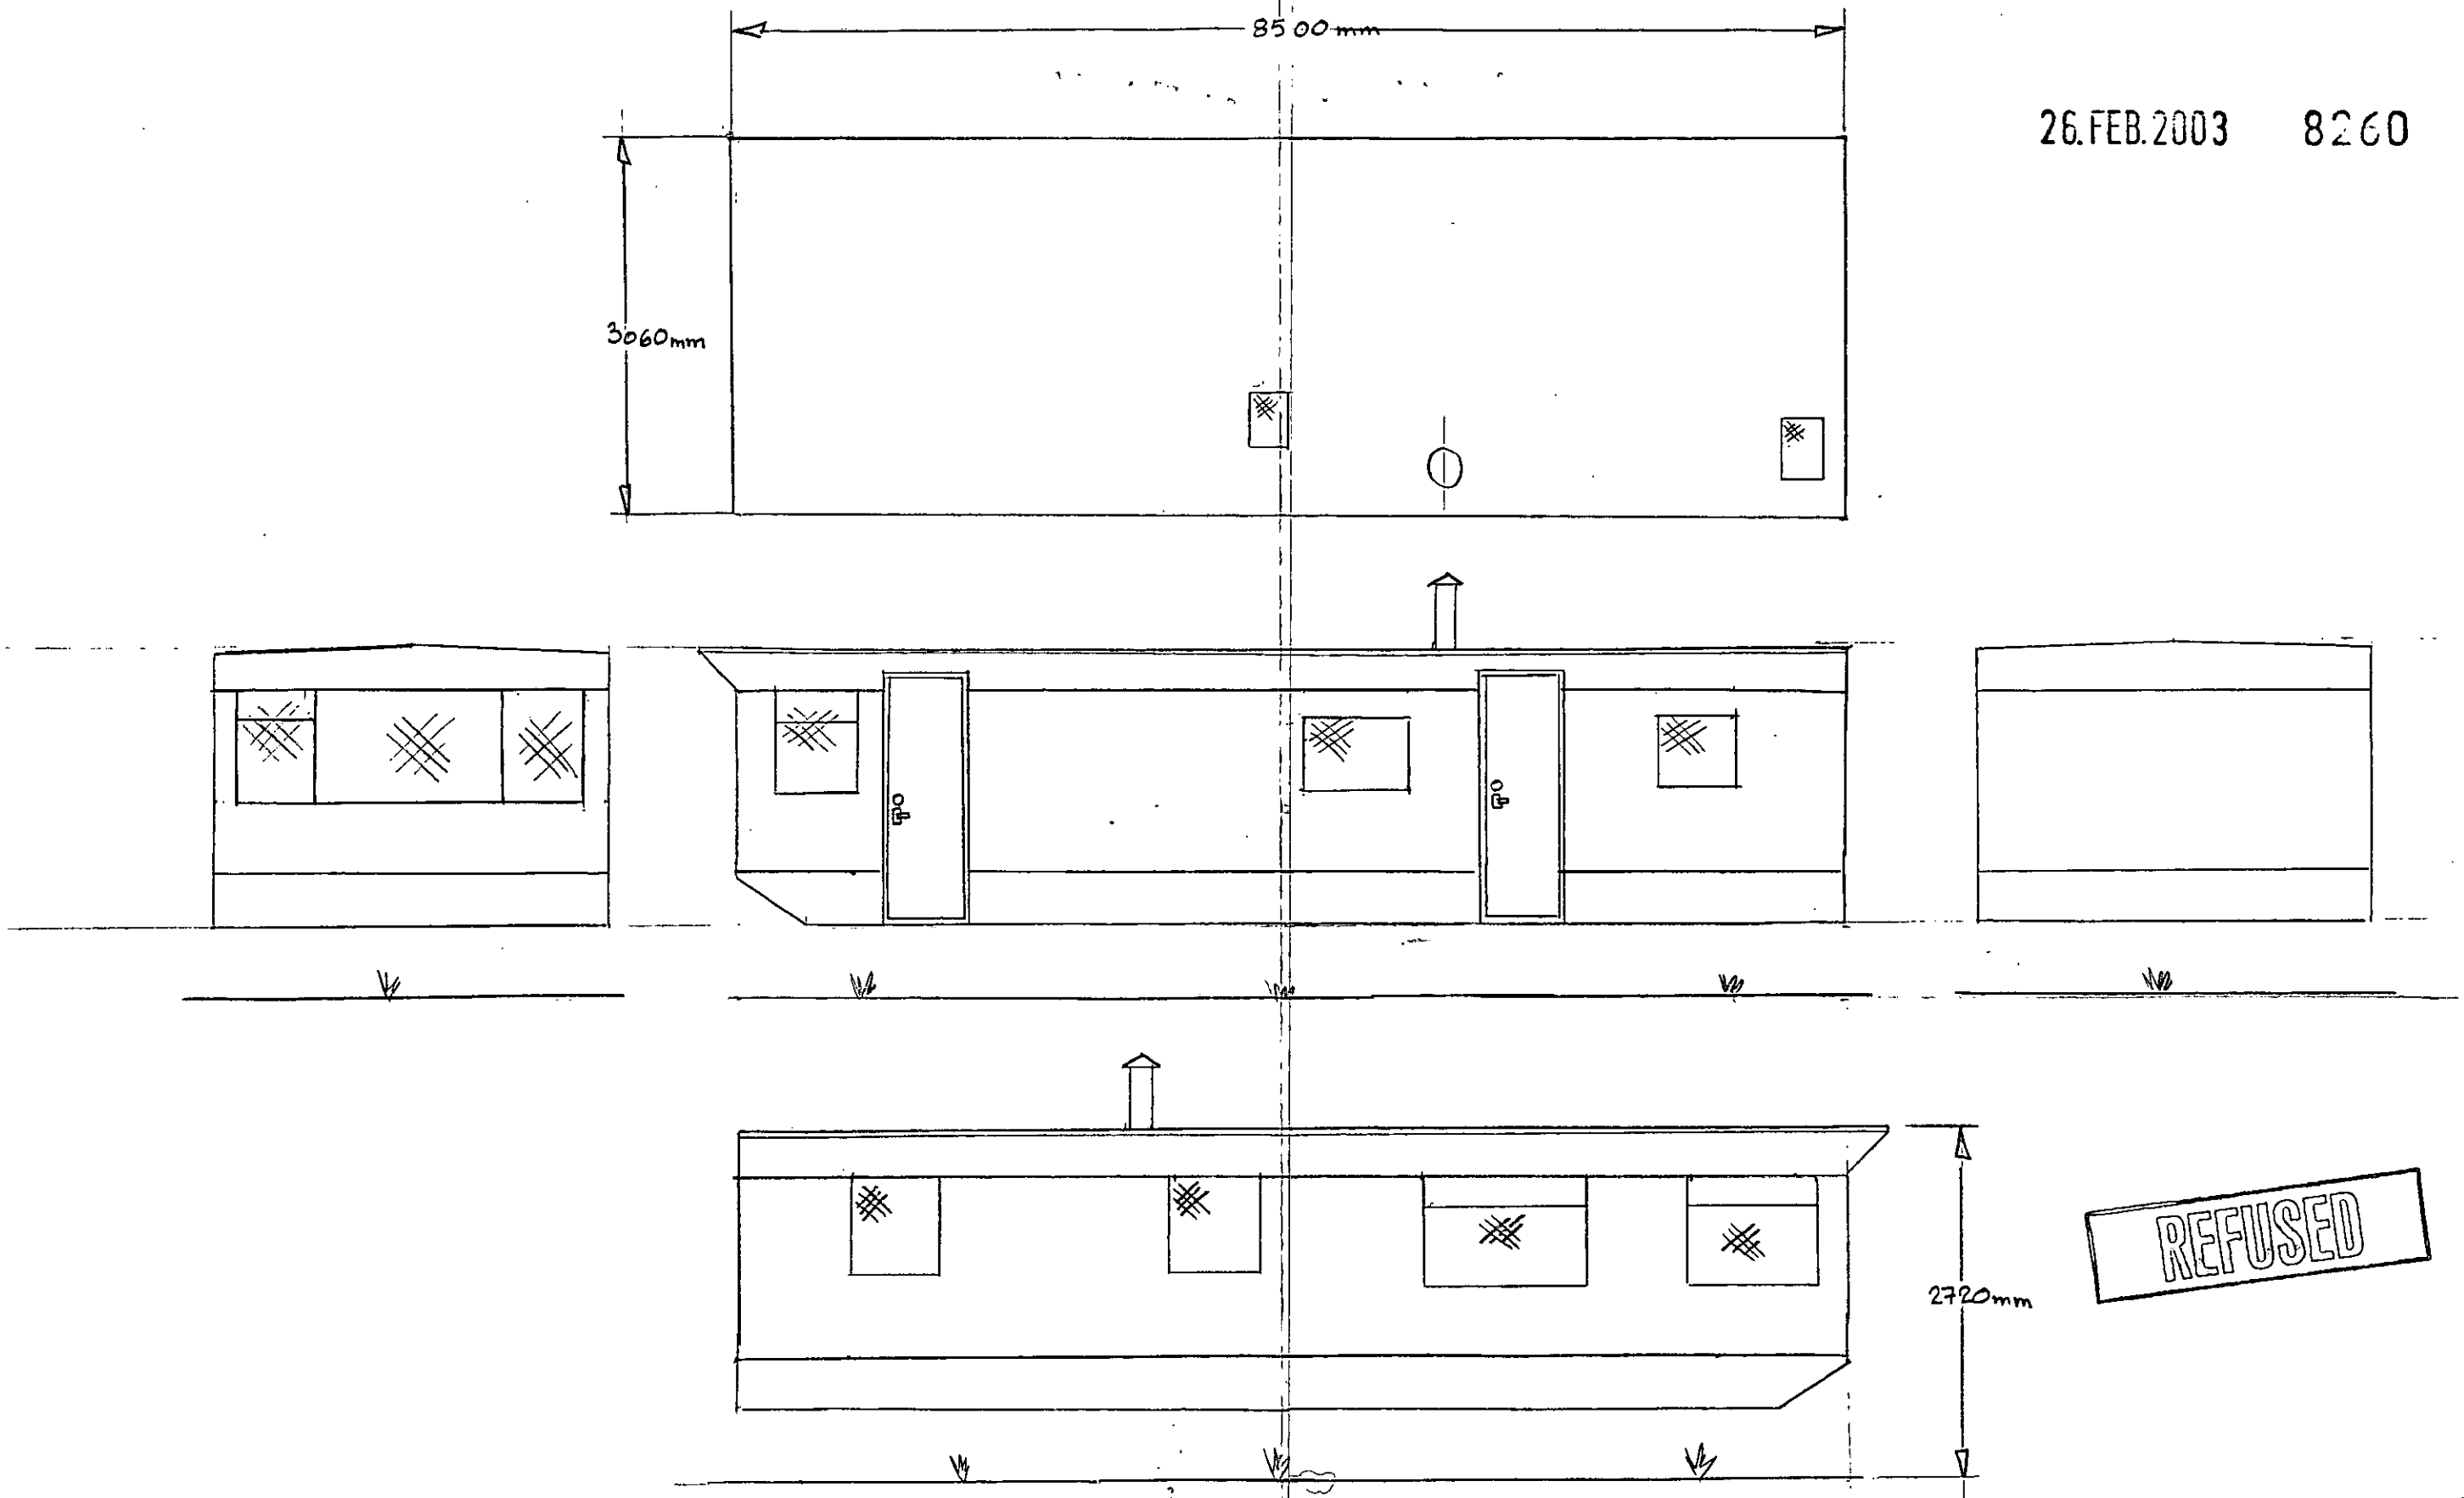

26.FEB.2003 8260

REFUSED

APPL.	ANN MARJORAM
SITE	NELSONS LANE, HURST
JOB	MINIATURE DONKEY BREEDING
DRG	MOBILE HOME ELEVATIONS
SCALE 1:50	DATE 29·1·03
DRG	WDC/1102/190/02

H.M. LAND REGISTRY

BK 330587

ORDNANCE SURVEY PLAN REFERENCE	SU 8072	Scale 1/2500
COUNTY BERKSHIRE	DISTRICT WOKINGHAM	©Crown Copyright

The boundaries shown by dotted lines have been plotted from the transfer plan. The title plan may be updated from later survey information.

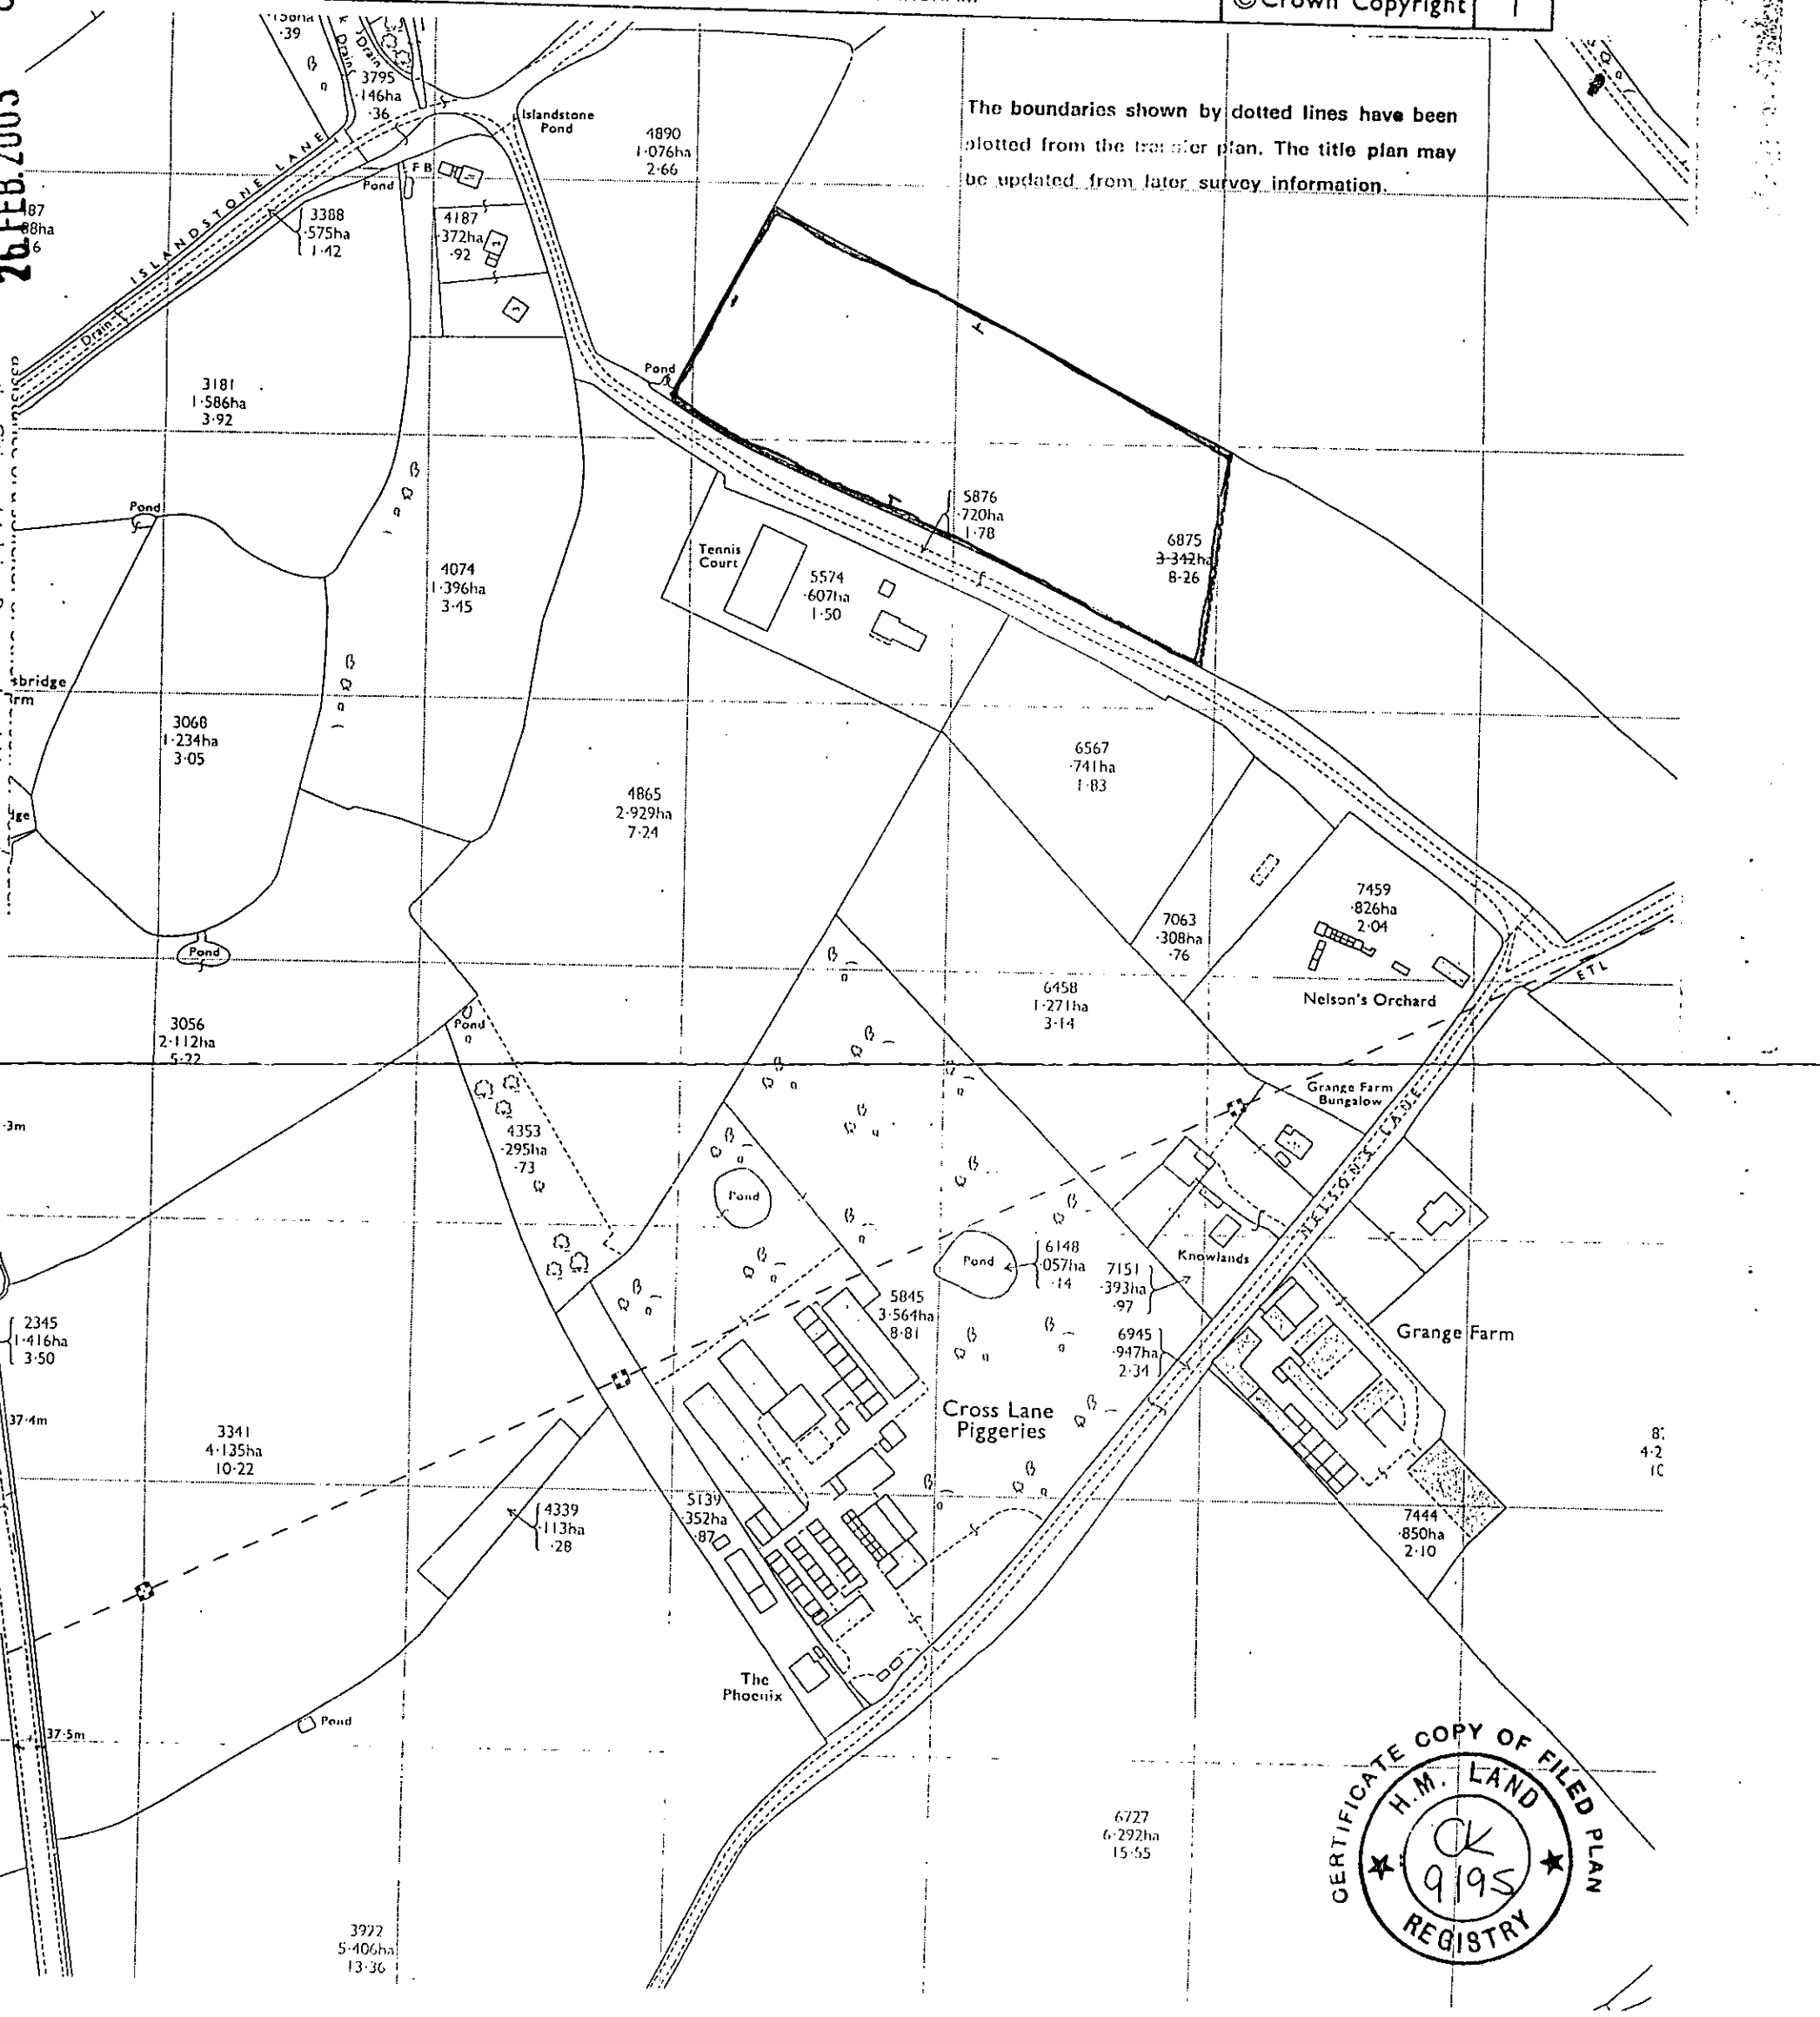

CERTIFICATE COPY OF FILED PLAN
H.M. LAND REGISTRY
CK 9195

REFUSED

26 FEB 2003

8260

Survey,

as the Citizens' Advice Bureau should be sought.