

This map is based upon Ordnance Survey material with the permission of Ordnance Survey on behalf of the Controller of HMSO. © Crown Copyright.
Unauthorised reproduction infringes Crown Copyright and may lead to prosecution or civil proceedings.Wokingham District Council Licence LA086134

Development Control,Wokingham District Council.
9 December 2002

Scale: 1 : 2500

N
W E
S

Special Protection Areas - showing 250m zone

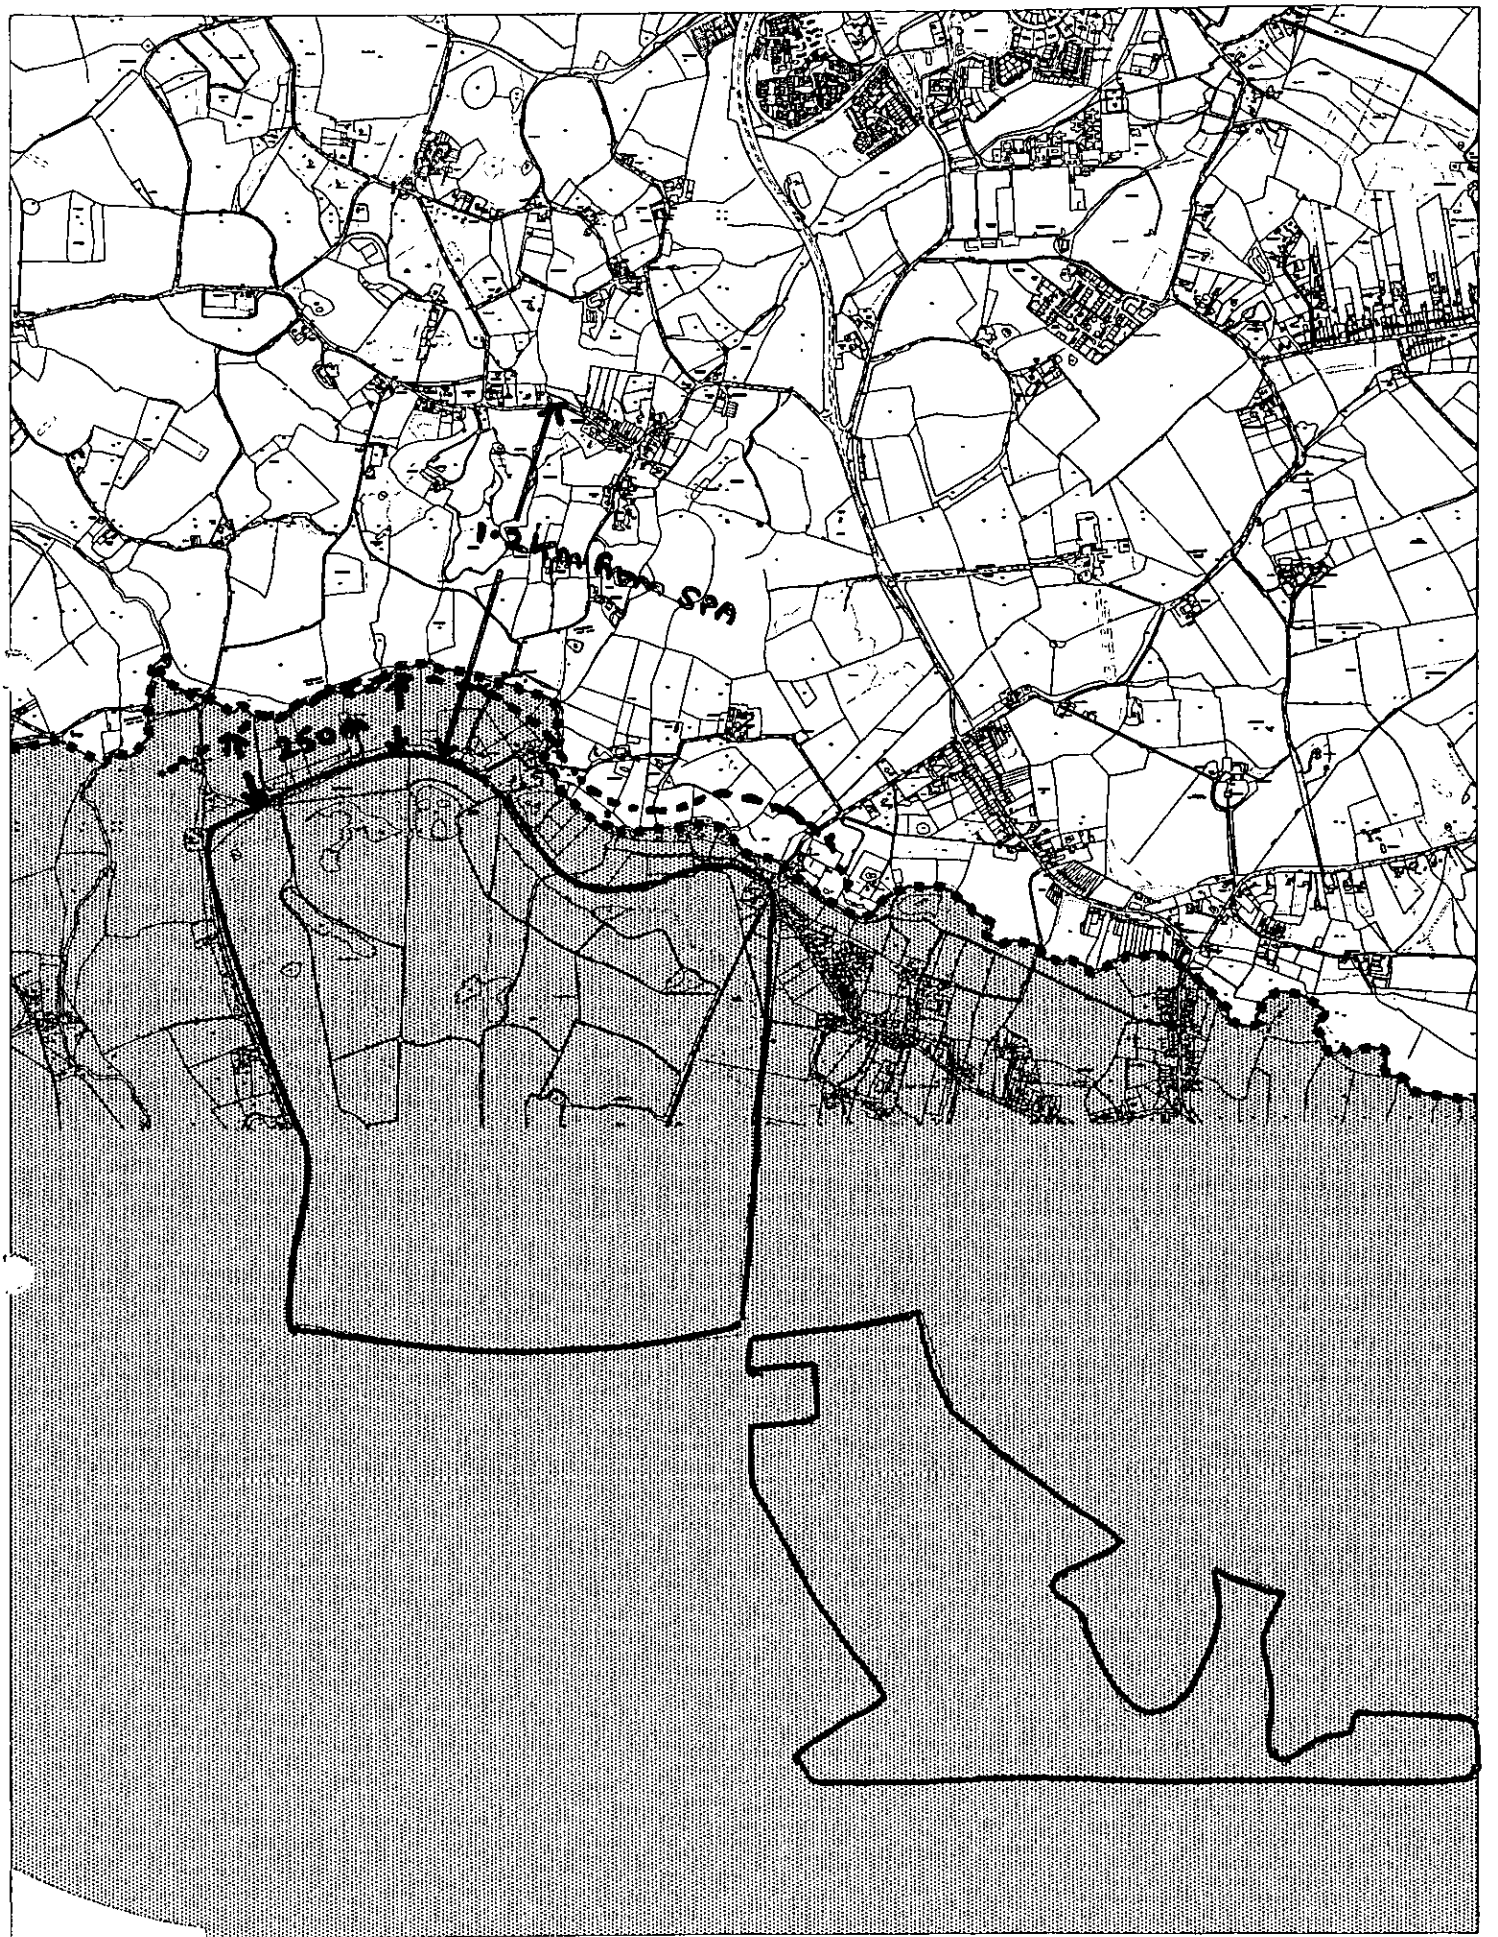

This map is based upon Ordnance Survey material with the permission of Ordnance Survey on behalf of the Controller of HMSO. © Crown Copyright. Unauthorised reproduction infringes Crown Copyright and may lead to prosecution or civil proceedings. Wokingham District Council Licence LA086134

Development Control, Wokingham District Council.
11 November 2002

Scale: 1 : 25000

N
W E
S

0/2002/8134 — 1.2km from proposed SPA
So not necessary to consult English Nature.

05.DEC.2002 8:34

© Check all dimensions and report all errors and omissions

N.

NEW PLANTING.

EXG. TREE.

BOUNDARY.

VIEW ACROSS OPEN FIELDS.

PATIO AREA. FAMILY.

UTILITY. KITCHEN. DINING. LOUNGE.

PARKING. GARAGE. STUDY. HALL.

PATIO AREA

NEW 5 BED COUNTRY HOUSE.

EXG. BOUNDARY

SITE PLAN 1:200

3m

VISITOR

NEW CROSSOVER.

CHURCH ROAD.

EXISTING BOUNDARY.

BOUNDARY

EXG. TREE

PATIO

341
130ha
·02

Little Copse

Tudor Cottage

4·4m

CHURCH ROAD.

Conifers

Ker

LB

84·

Farley Hill County Primary School

6027

BMBS

LOCATION PLAN 1:1250.

REV	AMENDMENTS	DATE

LAND ADJACENT TO
2 TUDOR COTTAGES, CHURCH ROAD,
FARLEY HILL, RG7 1TY

FOR
MR S REES

PROPOSED NEW DWELLING.

1:200.	DEC.02	
694	02	

robert RIGBY Architects
42 Portman Road, Reading, Berks RG30 1EA
Telephone/Fax 0118 950 4932
E-Mail RIGBY_ARCHD compuserve.com