02.JAN.2002 6166

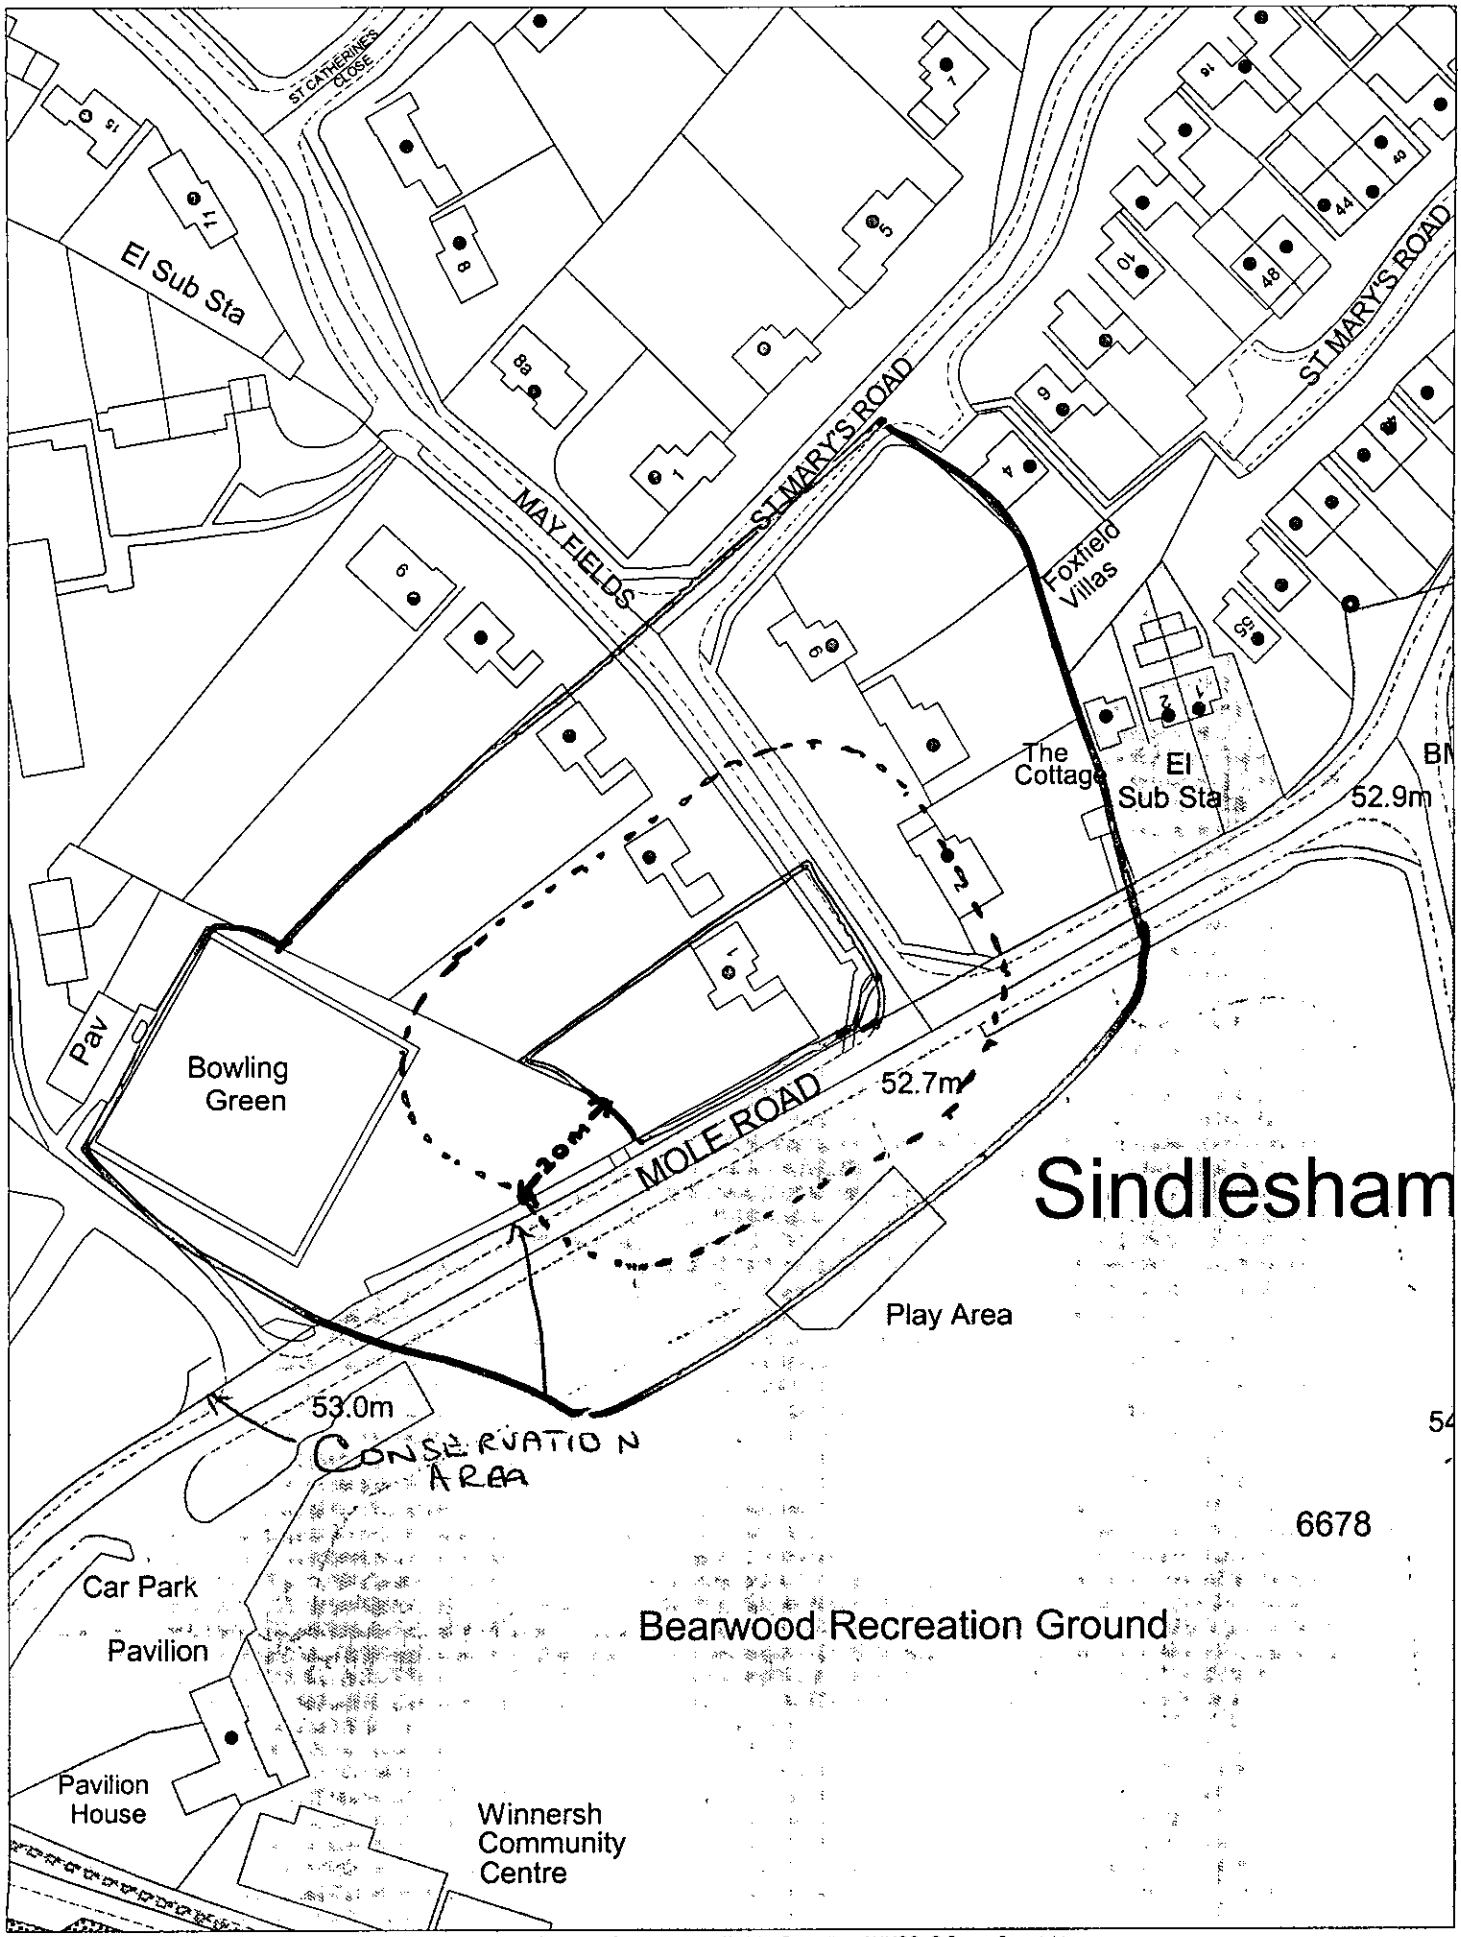

This map is based upon Ordnance Survey material with the permission of Ordnance Survey on behalf of the Controller of HMSO. © Crown Copyright. Unauthorised reproduction infringes Crown Copyright and may lead to prosecution or civil proceedings.Wokingham District Council Licence LA086134

Development Control,Wokingham District Council.
19 December 2002

Scale: 1 : 1250

N W E S

Reproduced from the Ordnance Survey map with the permission of the Controller of Her Majesty's Stationery Office. ©Crown copyright reserved.

02. JAN. 2002 8186

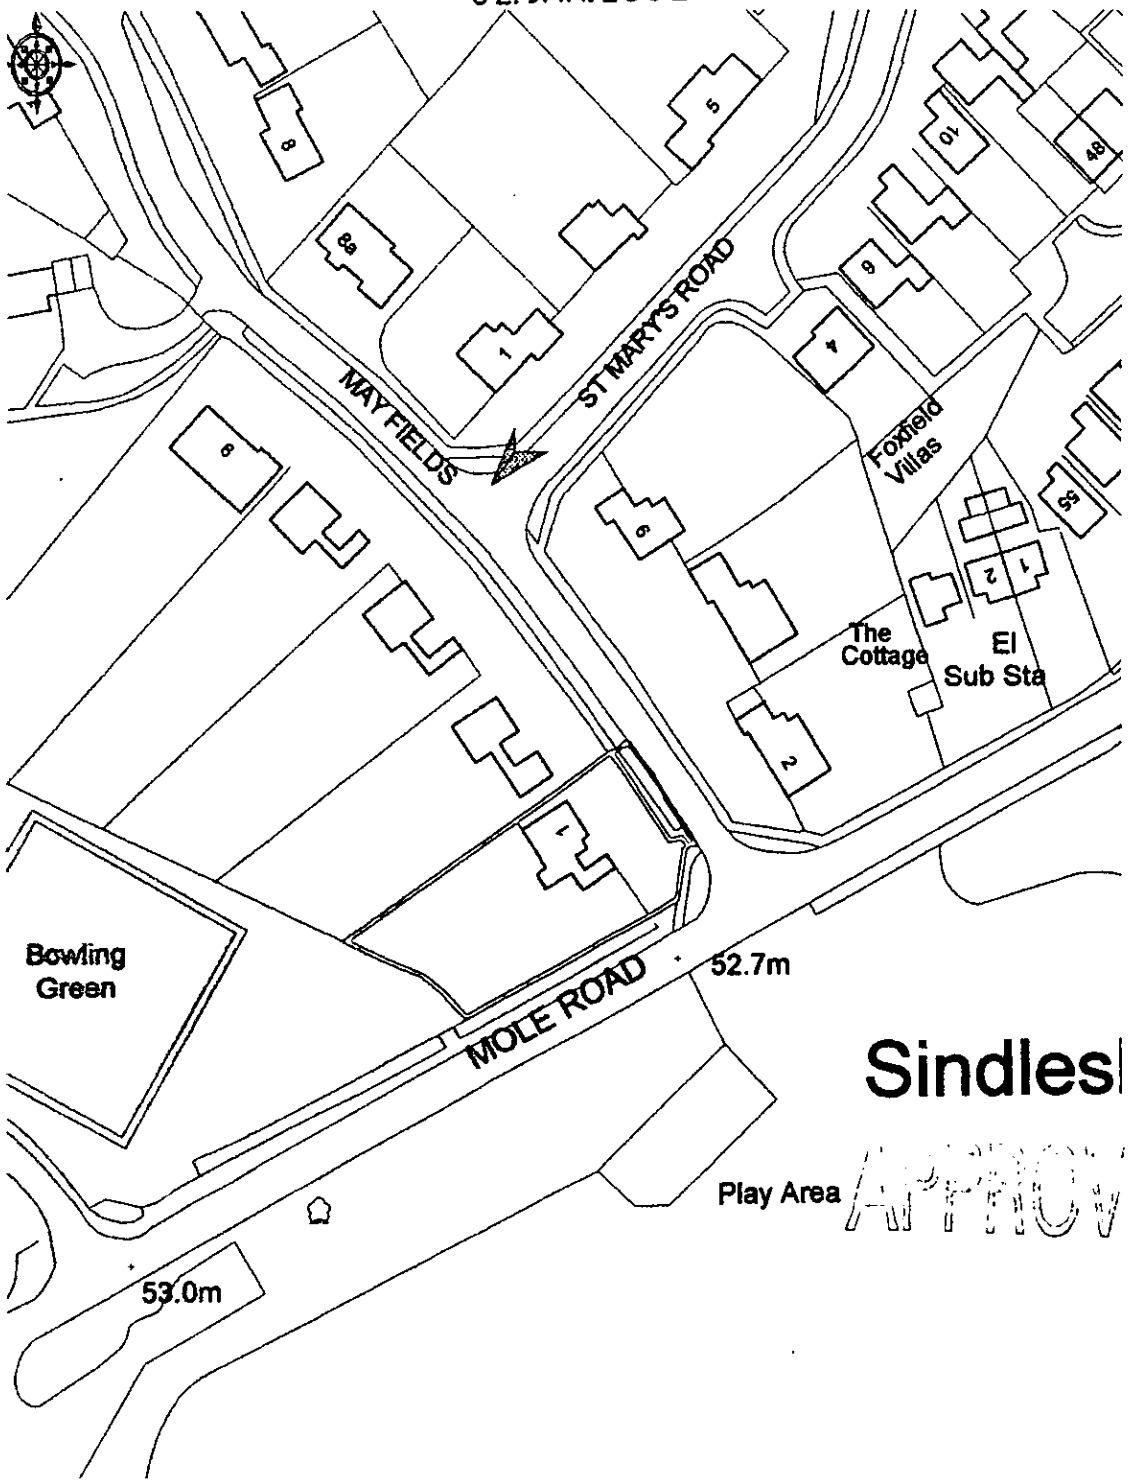

CLIENT

Mrs Bazlinton

PROJECT

1 May Fields, Sindlesham, Wokingham

DEVELOPMENT LAND & PLANNING
CONSULTANTS LTD
RITZ PLAZA HOUSE, 10 DENTON ROAD,
WOKINGHAM, BERKS, RG40 2DX
TELEPHONE: (0118) 978 9595 FACSIMILE : (0118) 978 6551
email wokingham@dlpconsultants.co.uk
Offices also at Bedford, Bristol, and Sheffield

Date 17.09.02	OS Ref.	Drawn by sj	DRAWING TITLE
Scale 1:1250	Drawing no.	Checked jb	**SITE LOCATION PLAN**
Job no. BKS421	Rev.		

02.JAN.2002 8186

Reproduced from the Ordnance Survey map with the permission of the Controller of Her Majesty's Stationery Office. ©Crown copyright reserved.

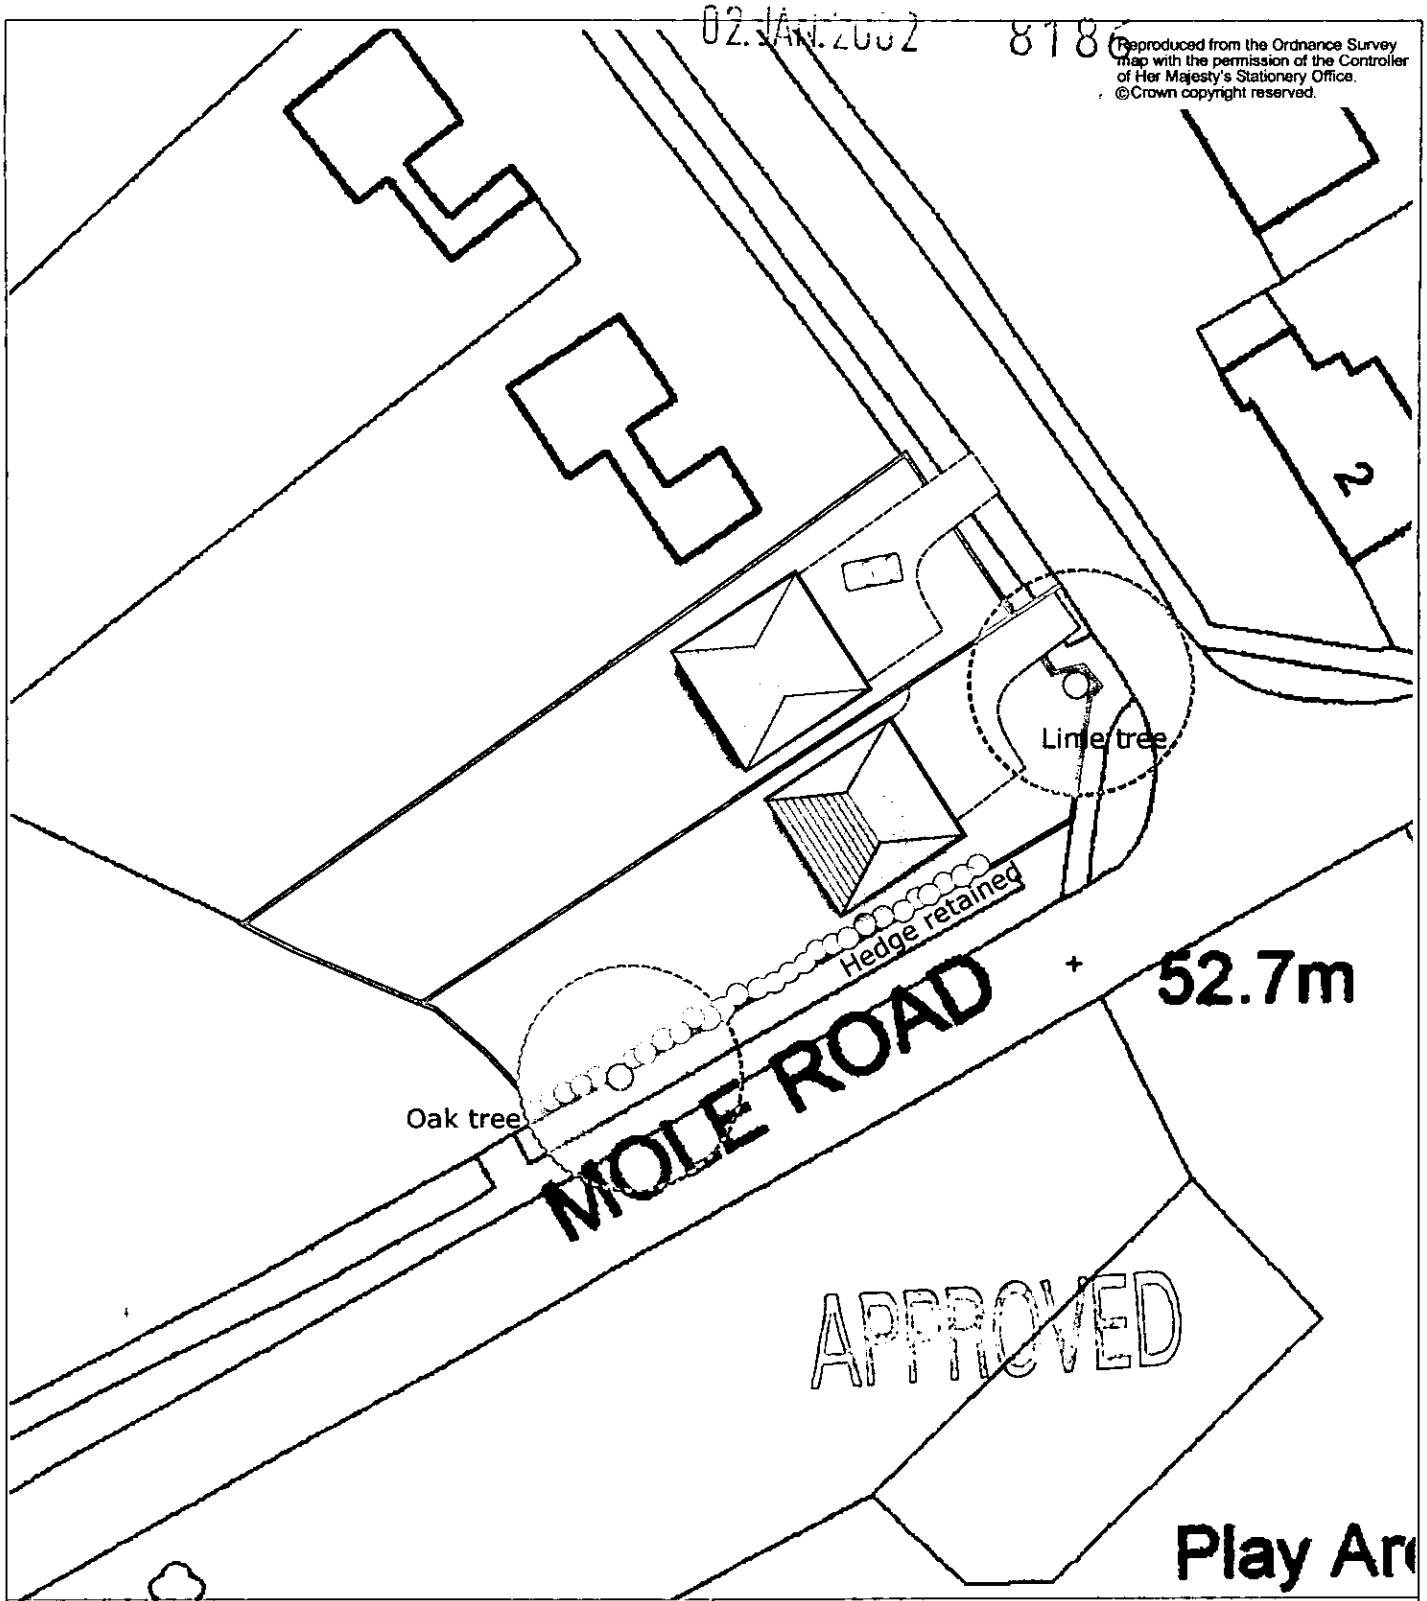

CLIENT

Mrs Bazlinton

PROJECT

1 May Fields, Sindlesham, Wokingham

DEVELOPMENT LAND & PLANNING
CONSULTANTS LTD
SALISBURY HOUSE, MILTON ROAD,
WOKINGHAM, BERKS, RG40 2DB
TELEPHONE: (0118) 978 9595 FACSIMILE : (0118) 978 6551
email wokingham@dlpconsultants.co.uk
Offices also at Bedford, Bristol, and Sheffield

Date 09.12.02	OS Ref.	Drawn by sj	DRAWING TITLE
Scale 1:500	Drawing no. 1	Checked jb	**PROPOSED SCHEME 1**
Job no. BKS421	Rev. a		

STREET SCENE FROM MOLE ROAD

Scale 1 : 100

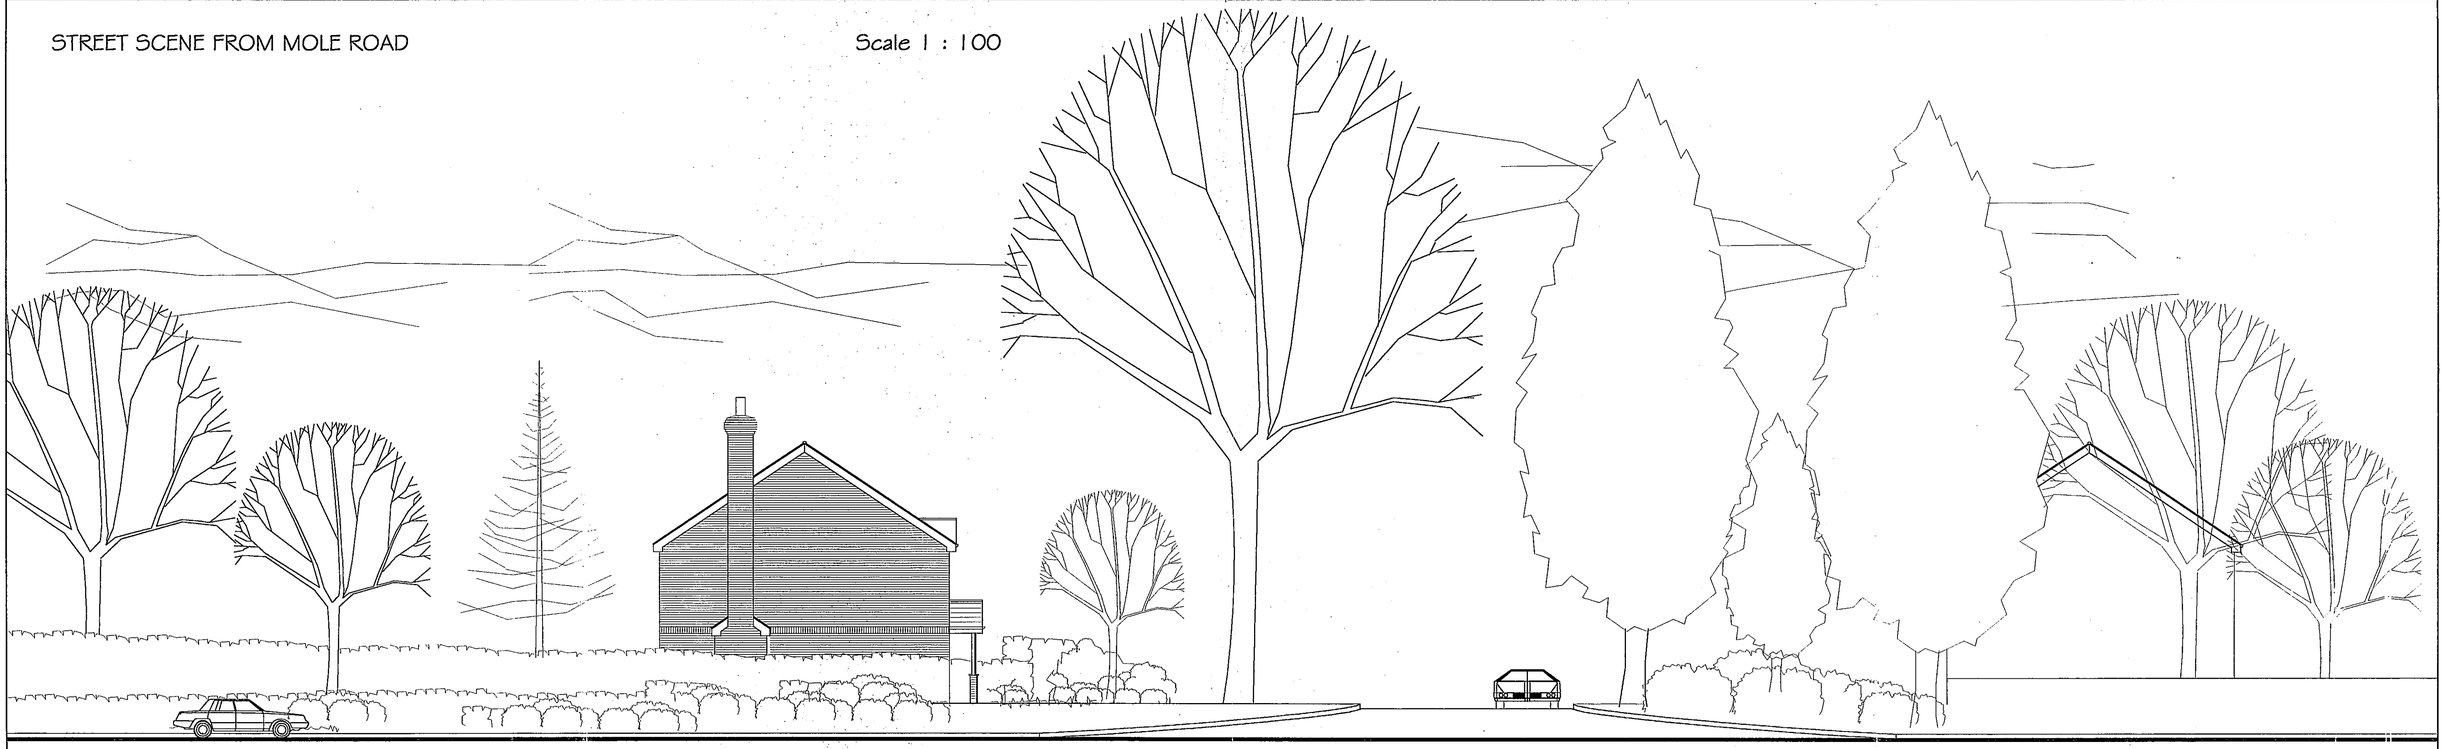



STREET SCENE OF MAY FIELDS

Scale 1 : 100

A		
	Date	Revision

Drawing title

Outline Planning Application for Two Houses.

02.JAN.2002 8186

Sketch Street Scenes.

Client

Mrs. Bazlinton.

Job title

1, May Fields,
Sindlesham,
Berks.
RG

NICHOLAS HADDON & ASSOCIATES
CHARTERED ARCHITECTS
23B FOLDERS LANE, BRACKNELL, BERKS RG42 2LA
01344 300412

INDICATIVE PLAN

Scale 1 : 100

Date December 2002 | Drawn by N.J.H.

©copyright

Drg. No. 02/87/001. | Rev.