DO NOT SCALE FROM THE DRAWING. VERIFY ALL DIMENSIONS BEFORE SETTING OUT, COMMENCING WORK OR MAKING ANY SHOP DRAWINGS. REPORT ANY DISCREPANCIES TO SUPERVISING OFFICER IMMEDIATELY.

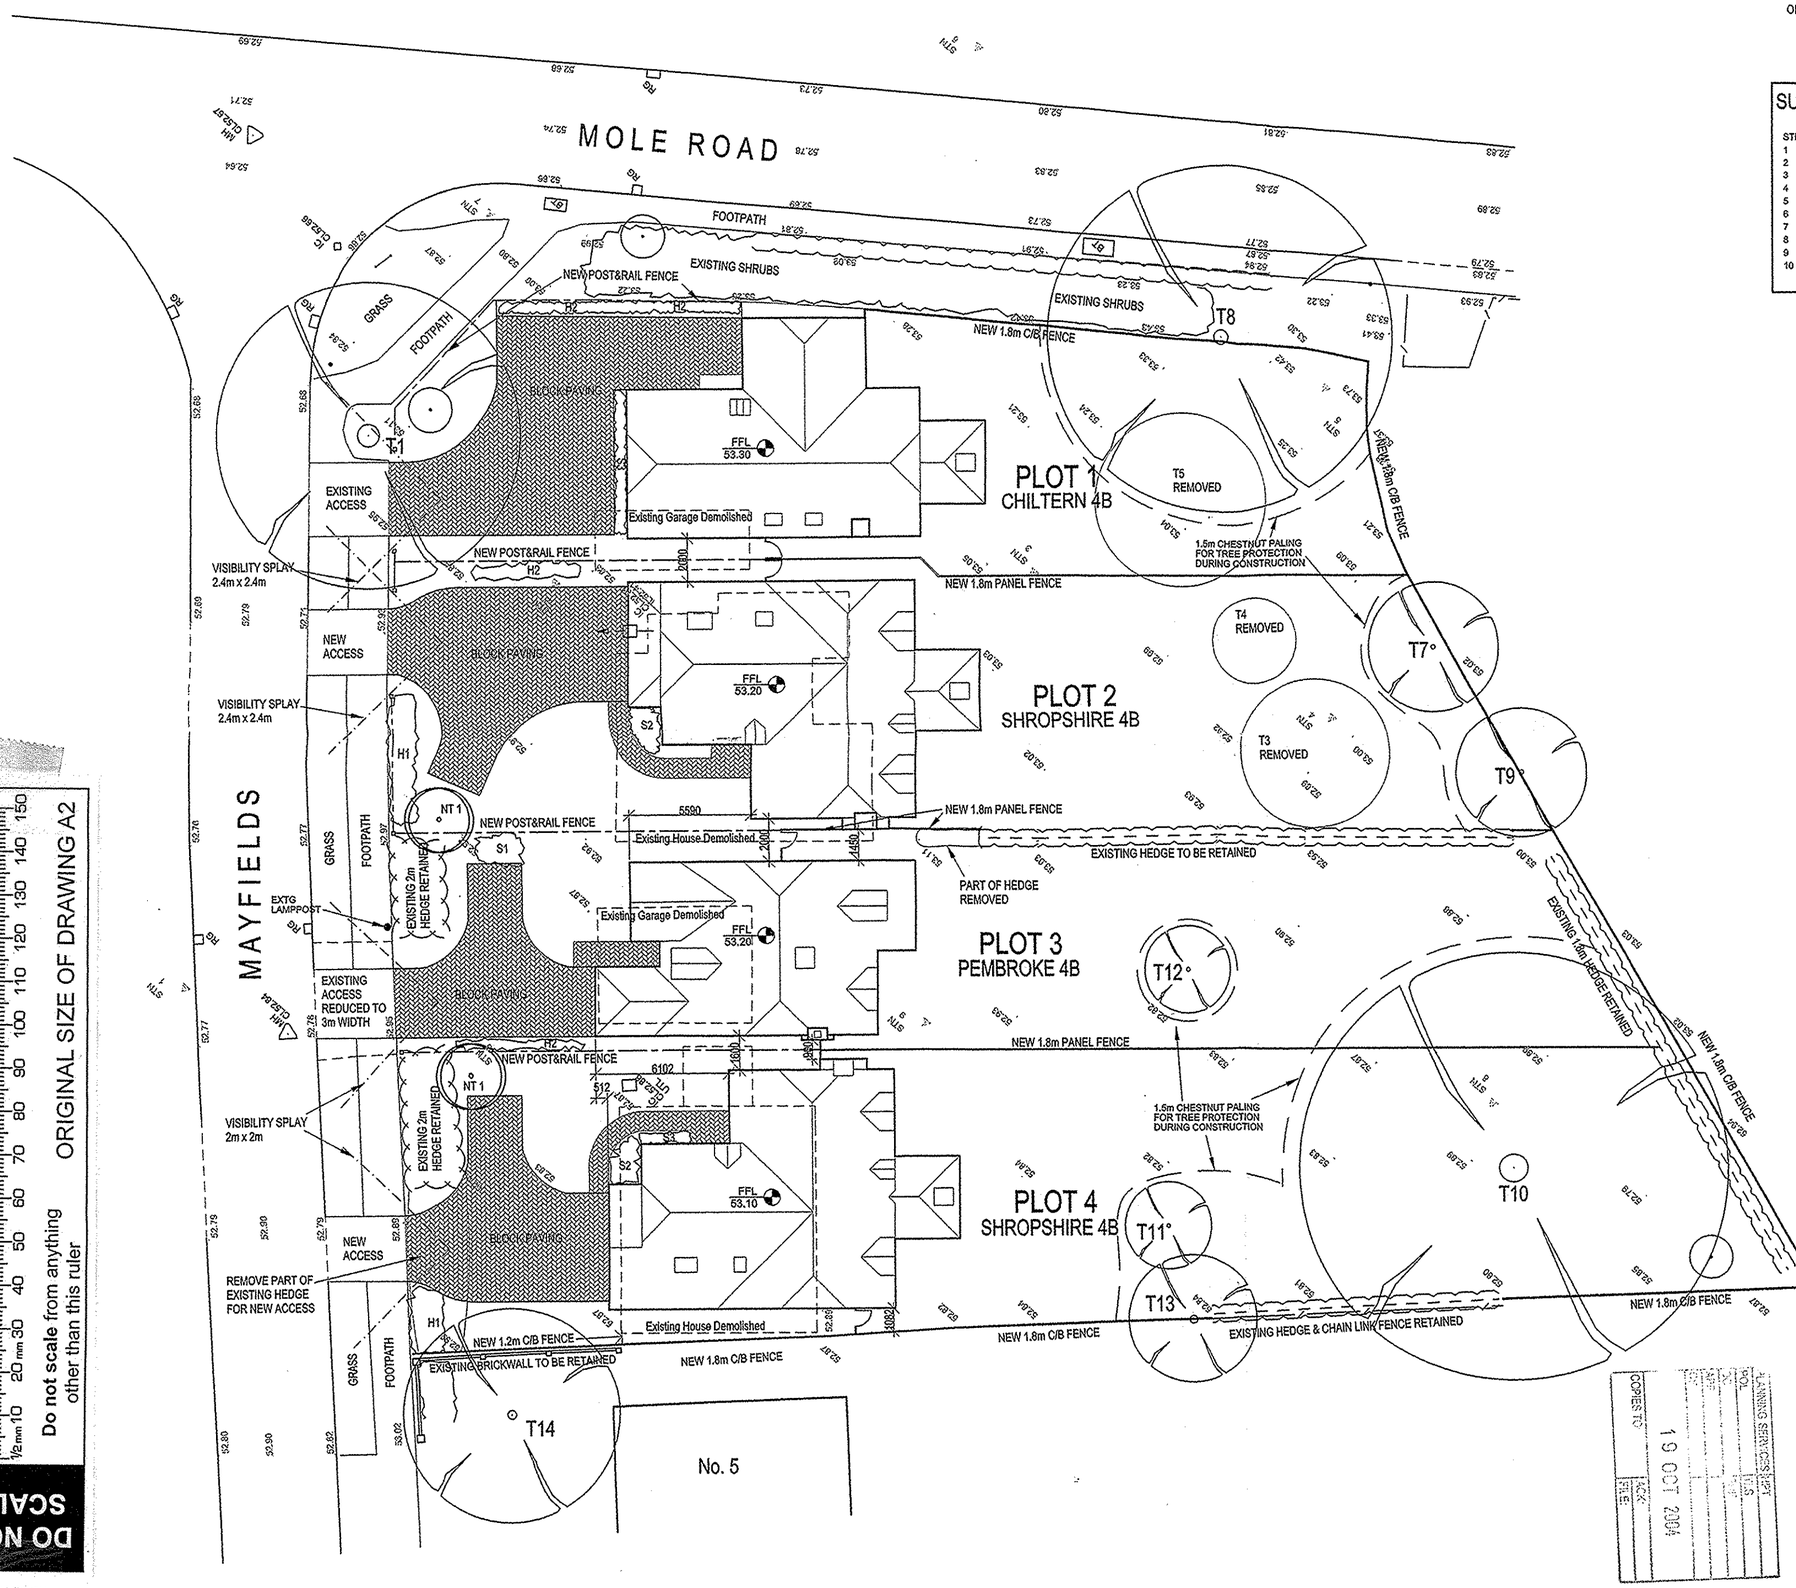

SURVEY CONTROL

STN No.	-X-	-Y-	-Z-
1	1000.000	1000.000	52.901
2	999.634	974.667	52.830
3	983.435	959.663	53.122
4	968.708	955.482	53.057
5	978.967	944.378	53.951
6	1001.478	943.256	52.941
7	1013.108	963.984	52.791
8	951.344	963.773	52.956
9	973.384	978.533	52.855
10	988.307	992.692	52.939

TREE SCHEDULE (existing trees only)

TREE NO	GIRTH	HEIGHT	SPREAD	TYPE
1	3.0	16.0	7.0	LIME
2	0.6	6.0	3.0	LABURNUM
~~3~~	~~0.5~~	~~5.0~~	~~3.5~~	~~CHERRY~~ (removed)
~~4~~	~~0.5~~	~~7.0~~	~~2.0~~	~~ROWAN~~ (removed)
~~5~~	~~0.6~~	~~7.0~~	~~4.0~~	~~GOAT WILLOW~~ (removed)
6	0.6	6.0	2.0	APPLE
7	0.5	7.0	3.0	HAWTHORN
8	2.0	16.0	8.0	OAK
9	0.6	8.0	3.0	HAWTHORN
10	3.9	14.0	11.0	OAK
11	0.5	8.0	2.0	ROWAN
12	0.6	8.0	2.0	ROWAN
13	1.0	6.0	3.0	PRUNUS
14	1.2	10.0	5.0	WHITEBEAM

PLANTING SCHEDULE

NEW TREES		Girth
NT1	Prunus avium 'plena' (Flowering Cherry)	6/8 cm

HEDGES		Height	Density/lin m
H1	Buxus Sempevirens	Feath'd/1.5m+	4@0.25m ctrs
H2	Fagus Sylvatica (beech)	Feath'd/1.0m+	4@0.25m ctrs

SHRUBS		Pot Size	Density/m^2
S1	Hypericum calycinum (Rose of Sharon)	3 Ltrs	2
S2	Daphne blagayana	3 Ltrs	3
S3	Cotoneaster Horizontalis (wall-spray)	3 Ltrs	3

PLANS TO MEET CONDITIONS

--8186
--1106

letter	date	revision
C	18-10-04	UPDATE TO LANDSCAPE ARCHITECTS COMMENTS.
B	04-06-04	UPDATE TO CLIENTS COMMENTS.
A	02-06-04	UPDATE TO CLIENTS COMMENTS.

PLANNING SERVICES COPIES TO: JACK FILE

19 OCT 2004

job RESIDENTIAL DEVELOPMENT
1 & 3 MAYFIELDS
SINDLESHAM

client WESTBUILD HOMES

drawing SITE PLAN
LANDSCAPING

scale 1:200
date MAY 04
drawn by SW
1756/14c

CHARTERED ARCHITECTS
ANDREWS KALIK HARRIS
THE STUDIO • 101 LONDON ROAD READING • RG1 5BY
T 0118 9507700 • E admin@andrewskalik.co.uk • F 0118 9568642

Do not scale from anything other than this ruler
ORIGINAL SIZE OF DRAWING A2
DO NOT SCALE