DO NOT SCALE

½mm 10 20mm 30 40 50 60 70 80 90 100 110 120 130 140 150

Do not scale from anything other than this ruler

ORIGINAL SIZE OF DRAWING A2

DO NOT SCALE FROM THE DRAWING. VERIFY ALL DIMENSIONS BEFORE SETTING OUT, COMMENCING WORK OR MAKING ANY SHOP DRAWINGS. REPORT ANY DISCREPANCIES TO SUPERVISING OFFICER IMMEDIATELY.

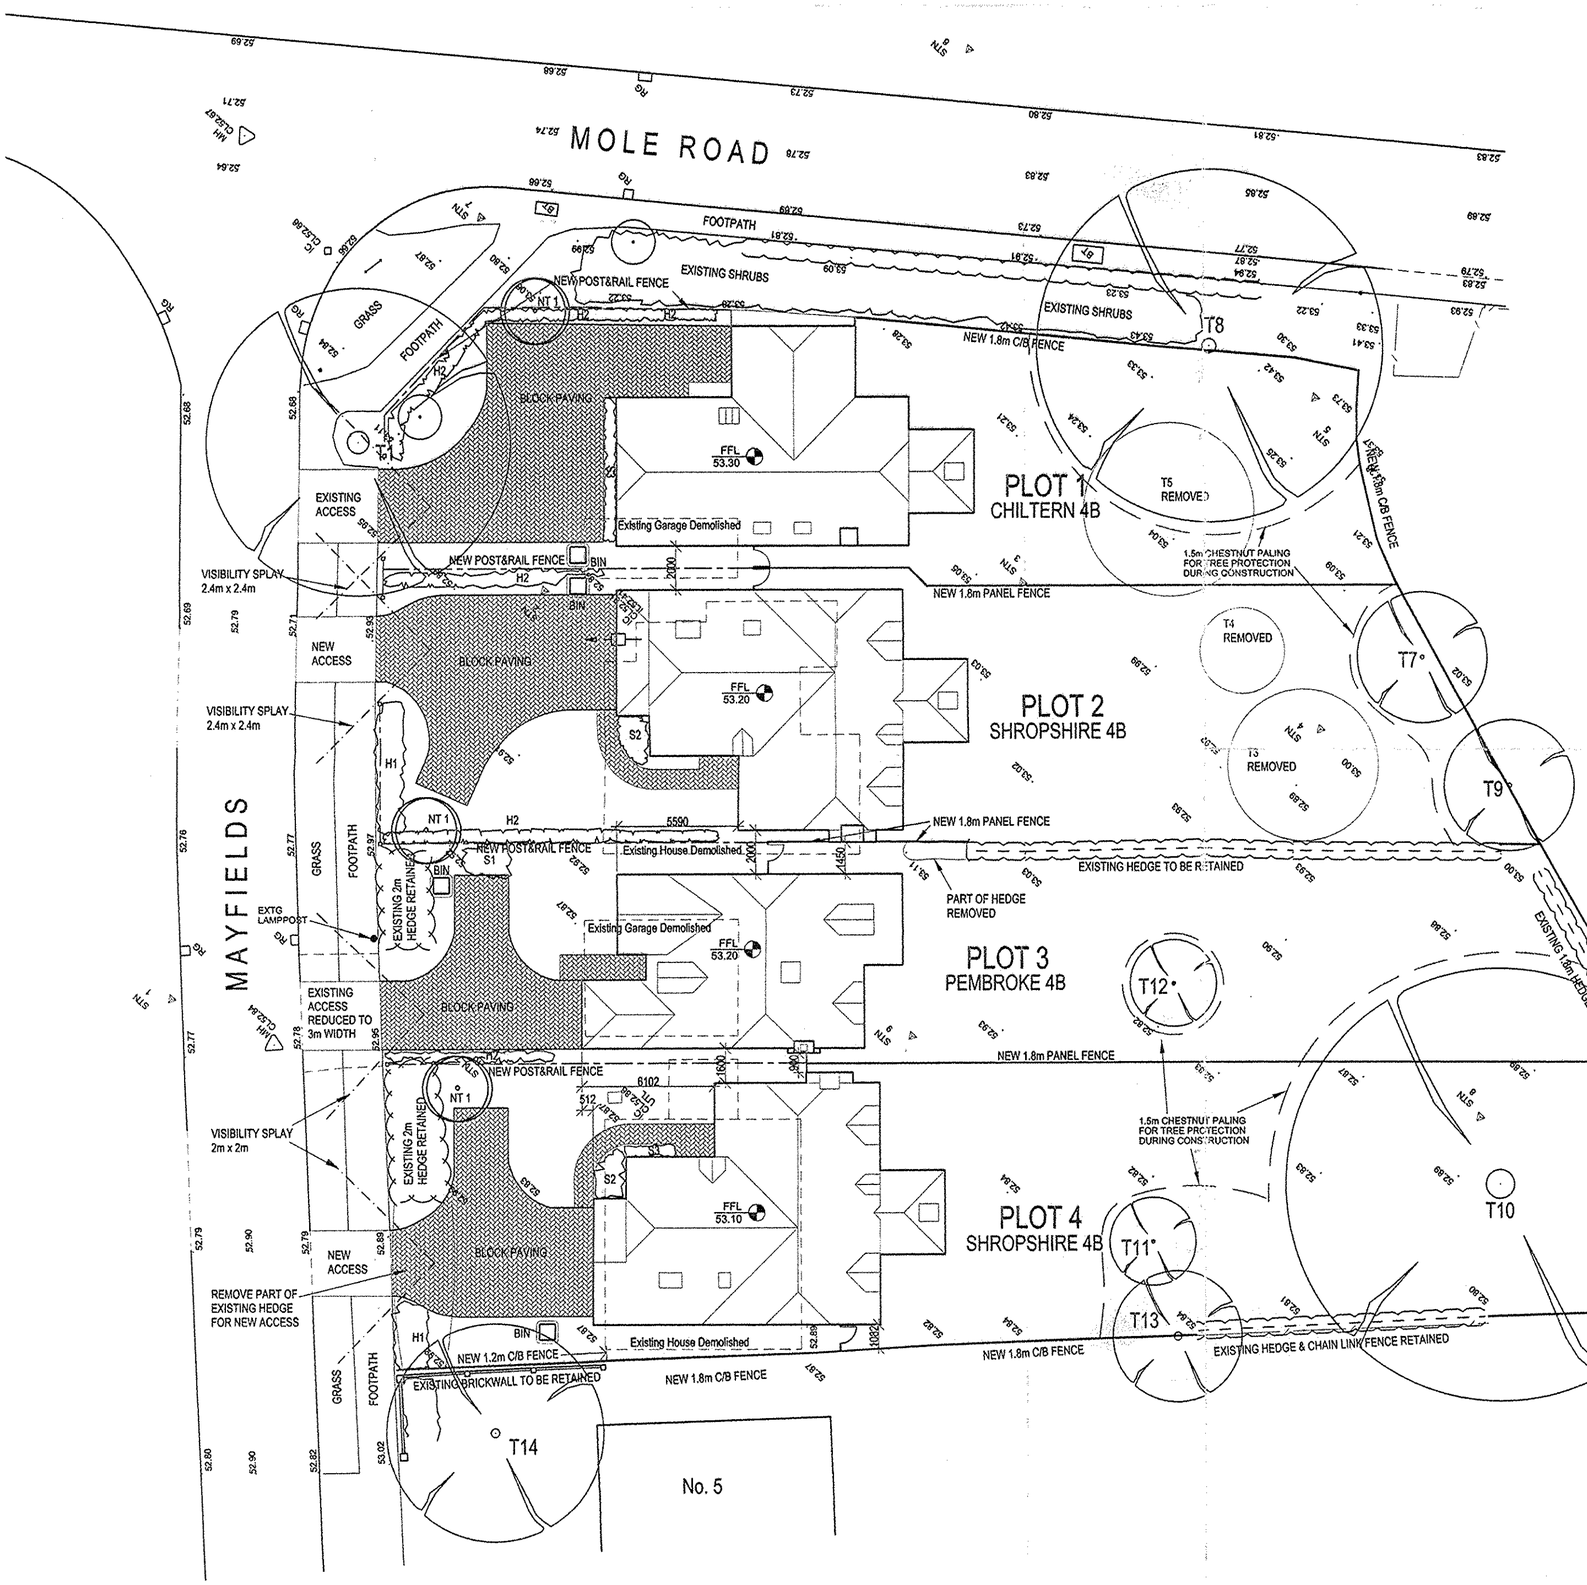

SURVEY CONTROL

STN No.	-X-	-Y-	-Z-
1	1000.000	1000.000	52.901
2	999.634	974.667	52.830
3	983.435	959.663	53.122
4	968.708	955.462	53.057
5	978.967	944.378	53.951
6	1001.478	u+3.256	52.941
7	1013.108	963.984	52.791
8	951.344	963.773	52.956
9	973.384	978.533	52.955
10	988.307	992.692	52.939

TREE SCHEDULE (existing trees only)

TREE NO	GIRTH	HEIGHT	SPREAD	TYPE
1	3.0	18.0	7.0	LIME
2	0.6	5.0	3.0	LABURNUM
~~3~~	~~0.5~~	~~5.0~~	~~3.0~~	~~CHERRY~~ (removed)
~~4~~	~~0.5~~	~~7.0~~	~~2.0~~	~~ROWAN~~ (removed)
~~5~~	~~0.6~~	~~7.0~~	~~1.0~~	~~GOAT WILLOW~~ (removed)
6	0.6	6.0	2.0	APPLE
7	0.5	7.0	3.0	HAWTHORN
8	2.0	18.0	8.0	OAK
9	0.6	8.0	3.0	HAWTHORN
10	3.9	14.0	11.0	OAK
11	0.5	8.0	2.0	ROWAN
12	0.5	8.0	2.0	ROWAN
13	1.0	6.0	3.0	PRUNUS
14	1.2	10.0	5.0	WHITEBEAM

PLANTING SCHEDULE

NEW TREES			Girth
NT1	Prunus avium 'plena' (Flowering Cherry)		6/8 cm
HEDGES		**Height**	**Density/lin m**
H1	Buxus Sempevirens	Feath'd/1.5m+	4@0.25m ctrs
H2	Fagus Sylvatica (beech)	Feath'd/1.0m+	4@0.25m ctrs
SHRUBS		**Pot Size**	**Density/m^2**
S1	Hypericum calycinum (Rose of Sharon)	3 Ltrs	2
S2	Daphne blagayana	3 Ltrs	3
S3	Cotoneaster Horizontalis (wall-spray)	3 Ltrs	3

PLANS TO MEET CONDITIONS

--8186

--1105

letter	date	revision
D	20-01-05	UPDATE TO LANDSCAPE ARCHITECT'S COMMENTS.
C	18-10-04	UPDATE TO LANDSCAPE ARCHITECT'S COMMENTS.
B	04-06-04	UPDATE TO CLIENTS COMMENTS.
A	02-06-04	UPDATE TO CLIENTS COMMENTS.

job: RESIDENTIAL DEVELOPMENT
1 & 3 MAYFIELDS
SINDLESHAM

client: WESTBUILD HOMES

drawing: SITE PLAN
LANDSCAPING

scale: 1:200

date: MAY 04

drawn by: SW

1756/14D

CHARTERED ARCHITECTS
ANDREWS KALIK HARRIS
THE STUDIO • 101 LONDON ROAD READING • RG1 5BY
T 0118 9507700 • E admin@andrewskalik.co.uk • F 0118 9568642