This drawing is copyright and may not be reproduced without the written consent of the Architect.

ALL DIMENSIONS SUBJECT TO CONFIRMATION ON SITE.

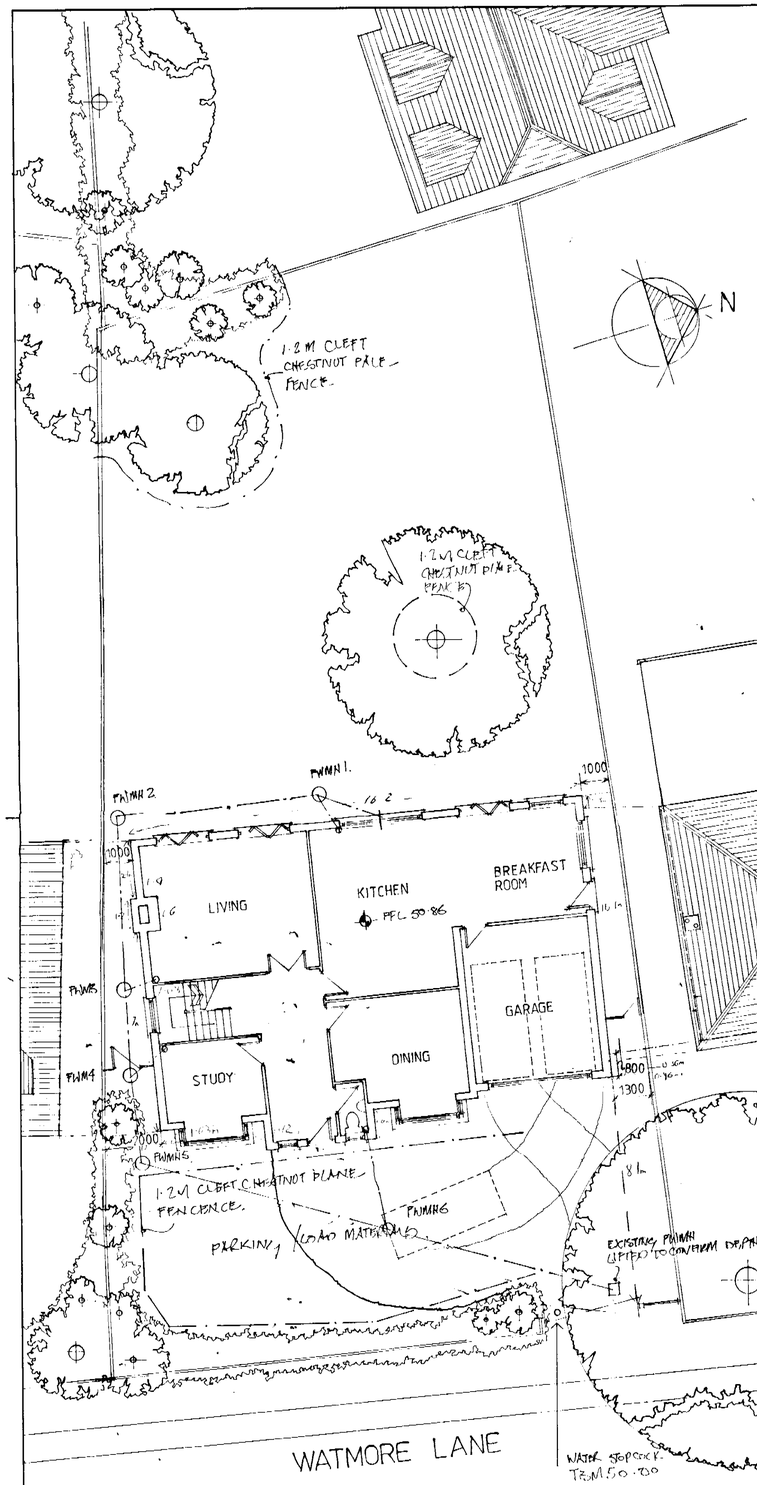

SITE PLAN

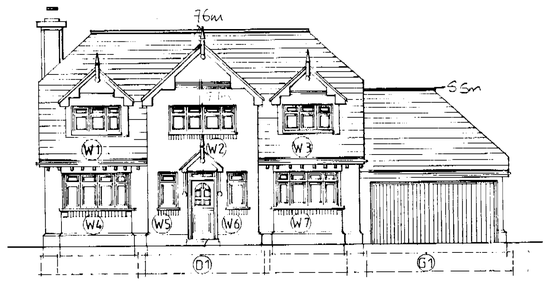

FRONT

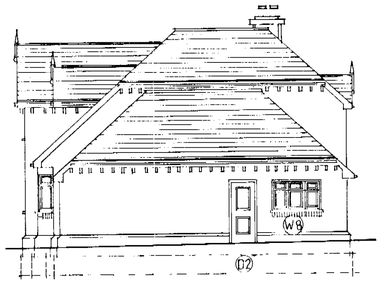

SIDE

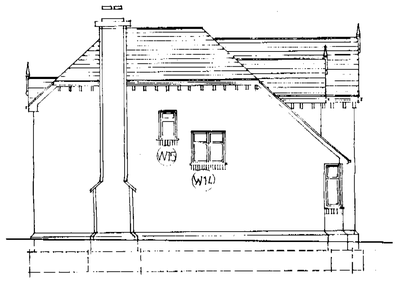

SIDE

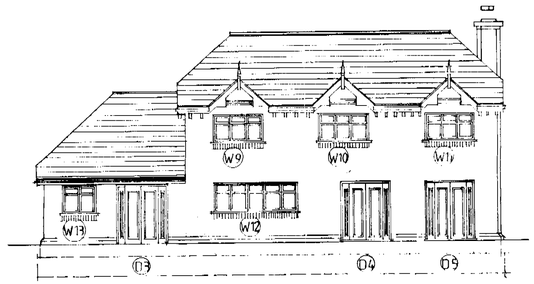

REAR

ELEVATIONS

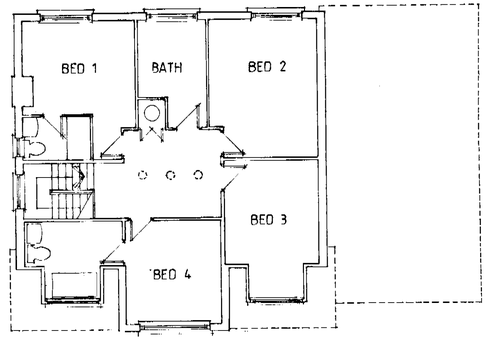

FIRST FLOOR PLAN

DELINEATED

D SETTING OUT DIMENSIONS 24.06.02
C BUILDING REGS 18.06.02
B TOWN PLANNING CONDITIONS. 14.06.02
A ROOF PITCH AND LAYOUT 07.05.02

W. M. GRAHAM ASSOCIATES
CHARTERED ARCHITECTS
1 Rectory Road,
Wokingham,
Berkshire, RG40 1DJ.
Tel: 0118 9770464
Fax: 0118 9770482

Job
54, WATMORE LANE
WINNERSH

Title
PROPOSED SCHEME C

Scale	Date	Drawn By
1:100	MAY '02	AA
Job No.	Drawing No.	Revision
2373	04	D

Schedule DSE/BC/00129

09/12/03. as related

This drawing is copyright and may not be reproduced without the written consent of the Architect.

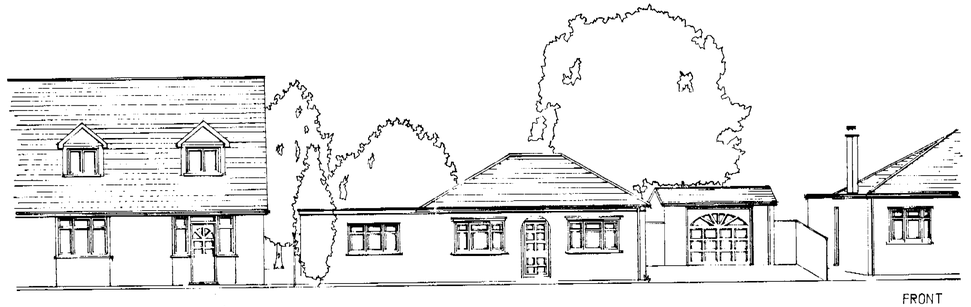

FRONT



REAR

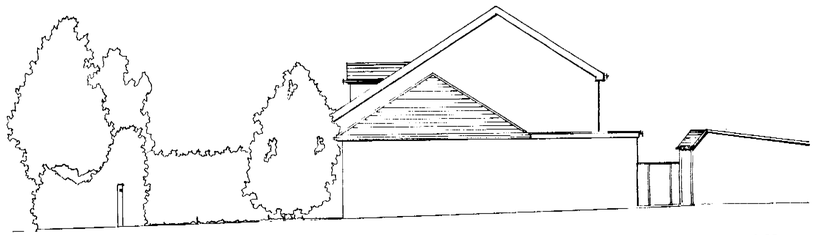

SIDE

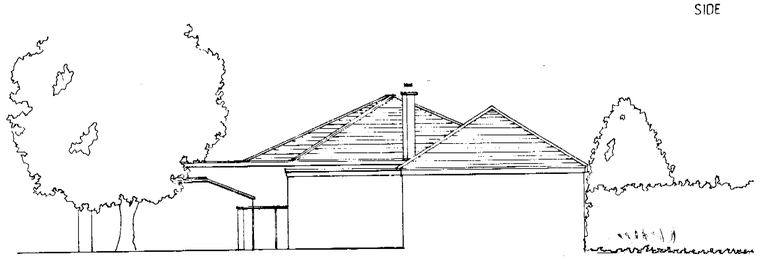

SIDE

ELEVATIONS

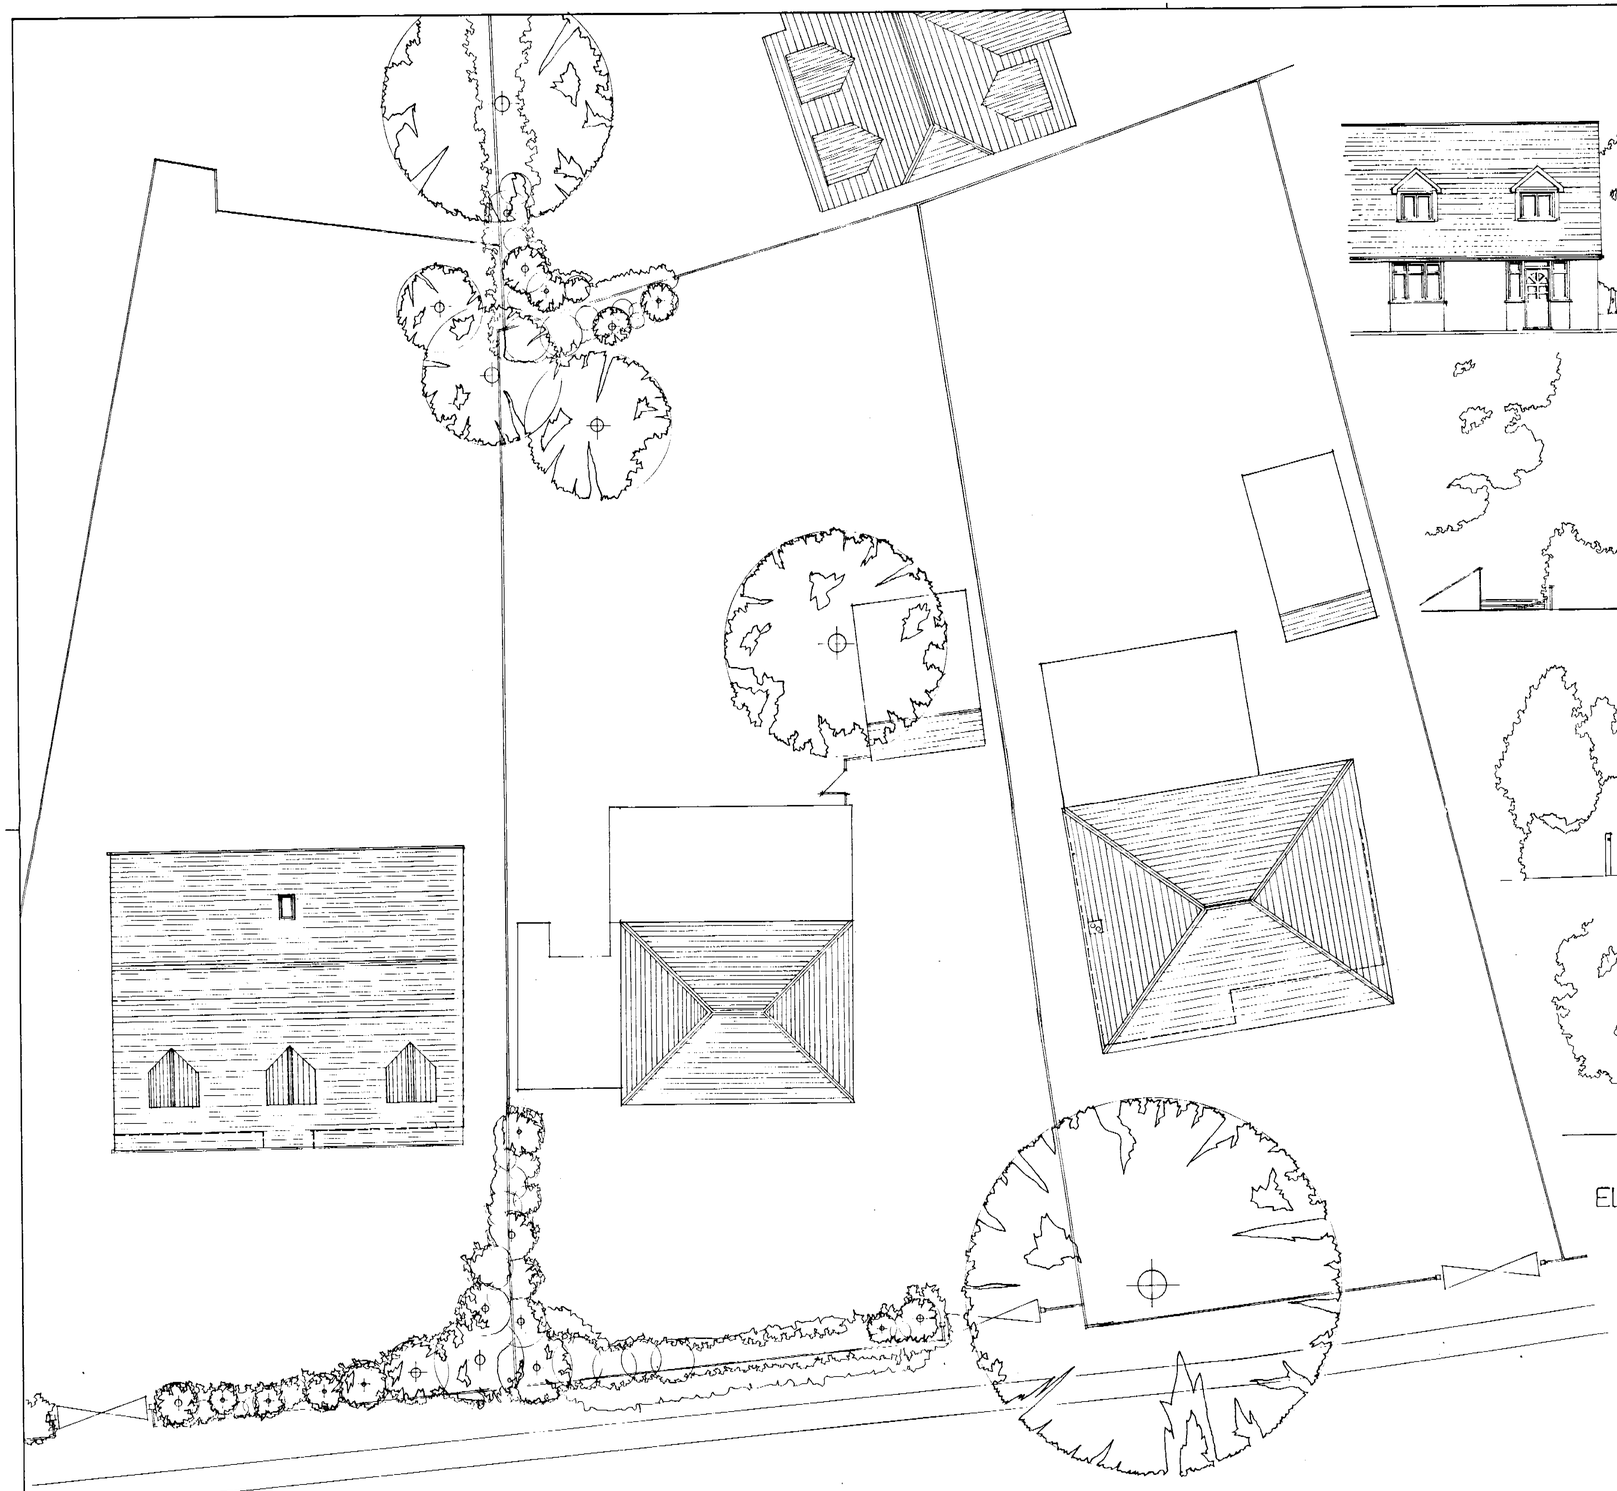

WATMORE LANE

SITE PLAN

17 JUL 2002 6852

DELEGATED

W. M. GRAHAM ASSOCIATES
CHARTERED ARCHITECTS
1 Rectory Road,
Wokingham,
Berkshire, RG40 1DJ.
Tel: 0118 9770164
Fax: 0118 9770482

Job
54, WATMORE LANE
WINNERSH

Title
EXISTING

Scale	Date	Drawn By
1:100	JAN '02	AA
Job No.	Drawing No.	Revision
2373	01	